




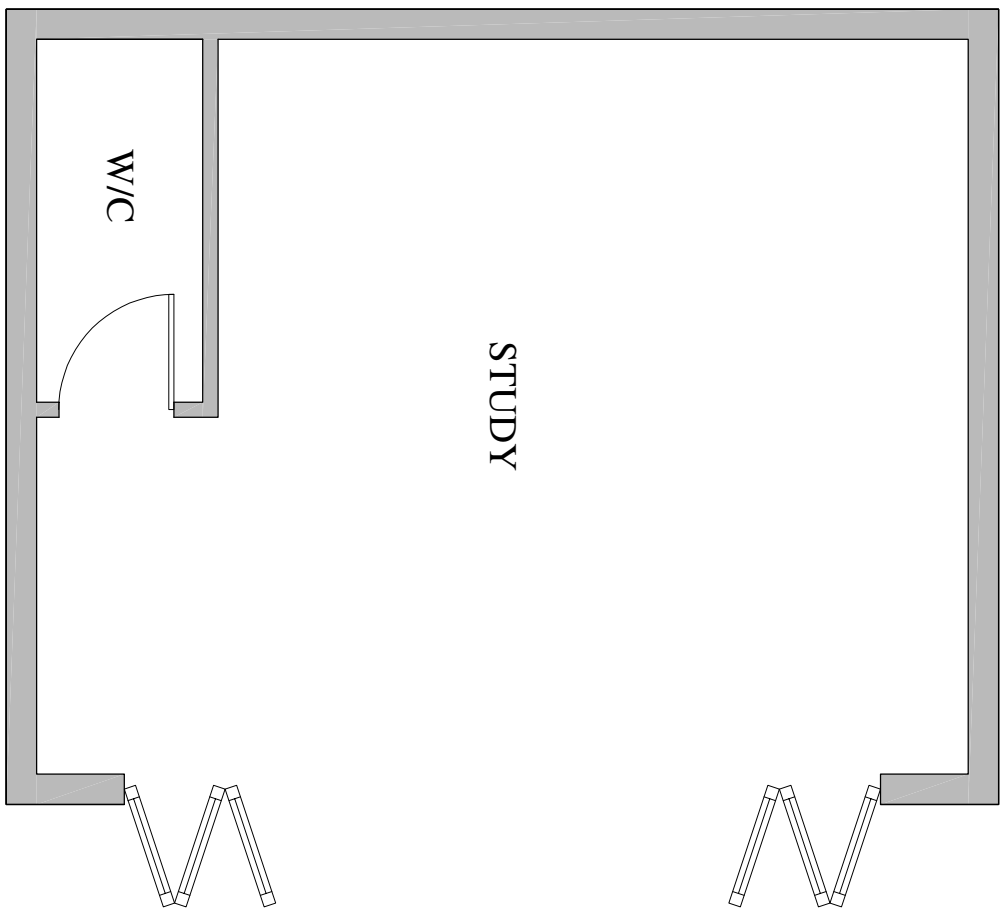


EXISTING GROUND FLOOR LAYOUT
(SCALE 1:50)

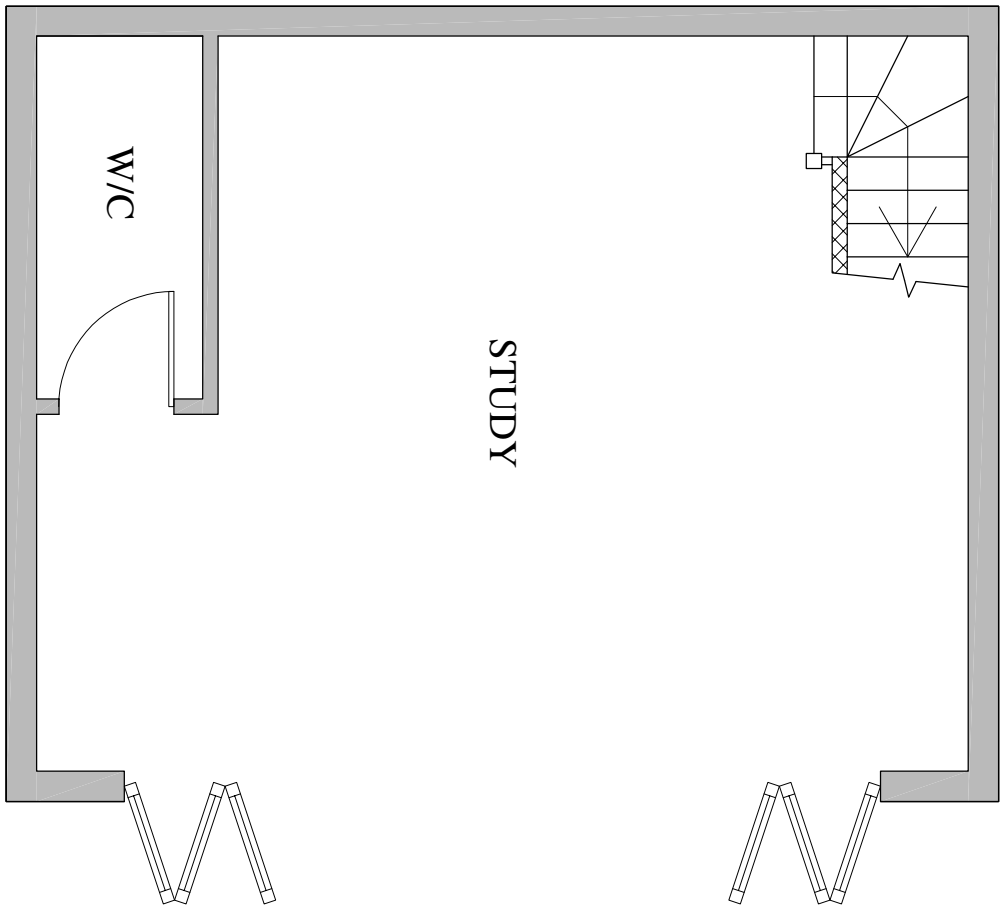


PROPOSED GROUND FLOOR LAYOUT
(SCALE 1:50)

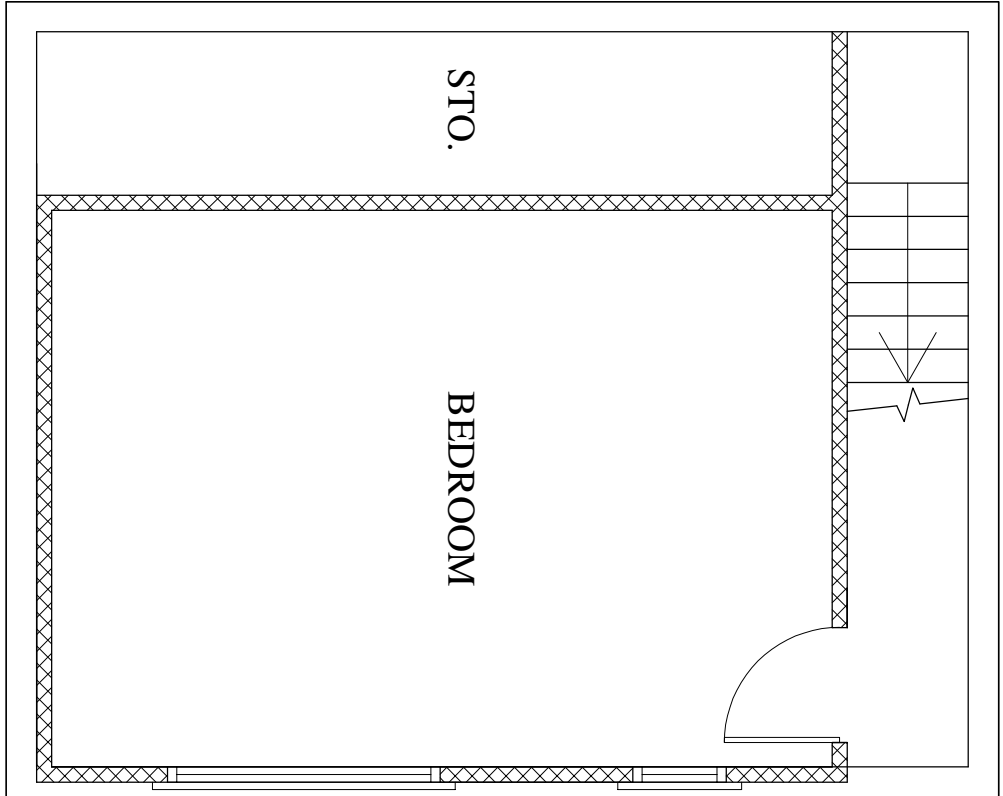

PROPOSED FIRST FLOOR LAYOUT
(SCALE 1:50)

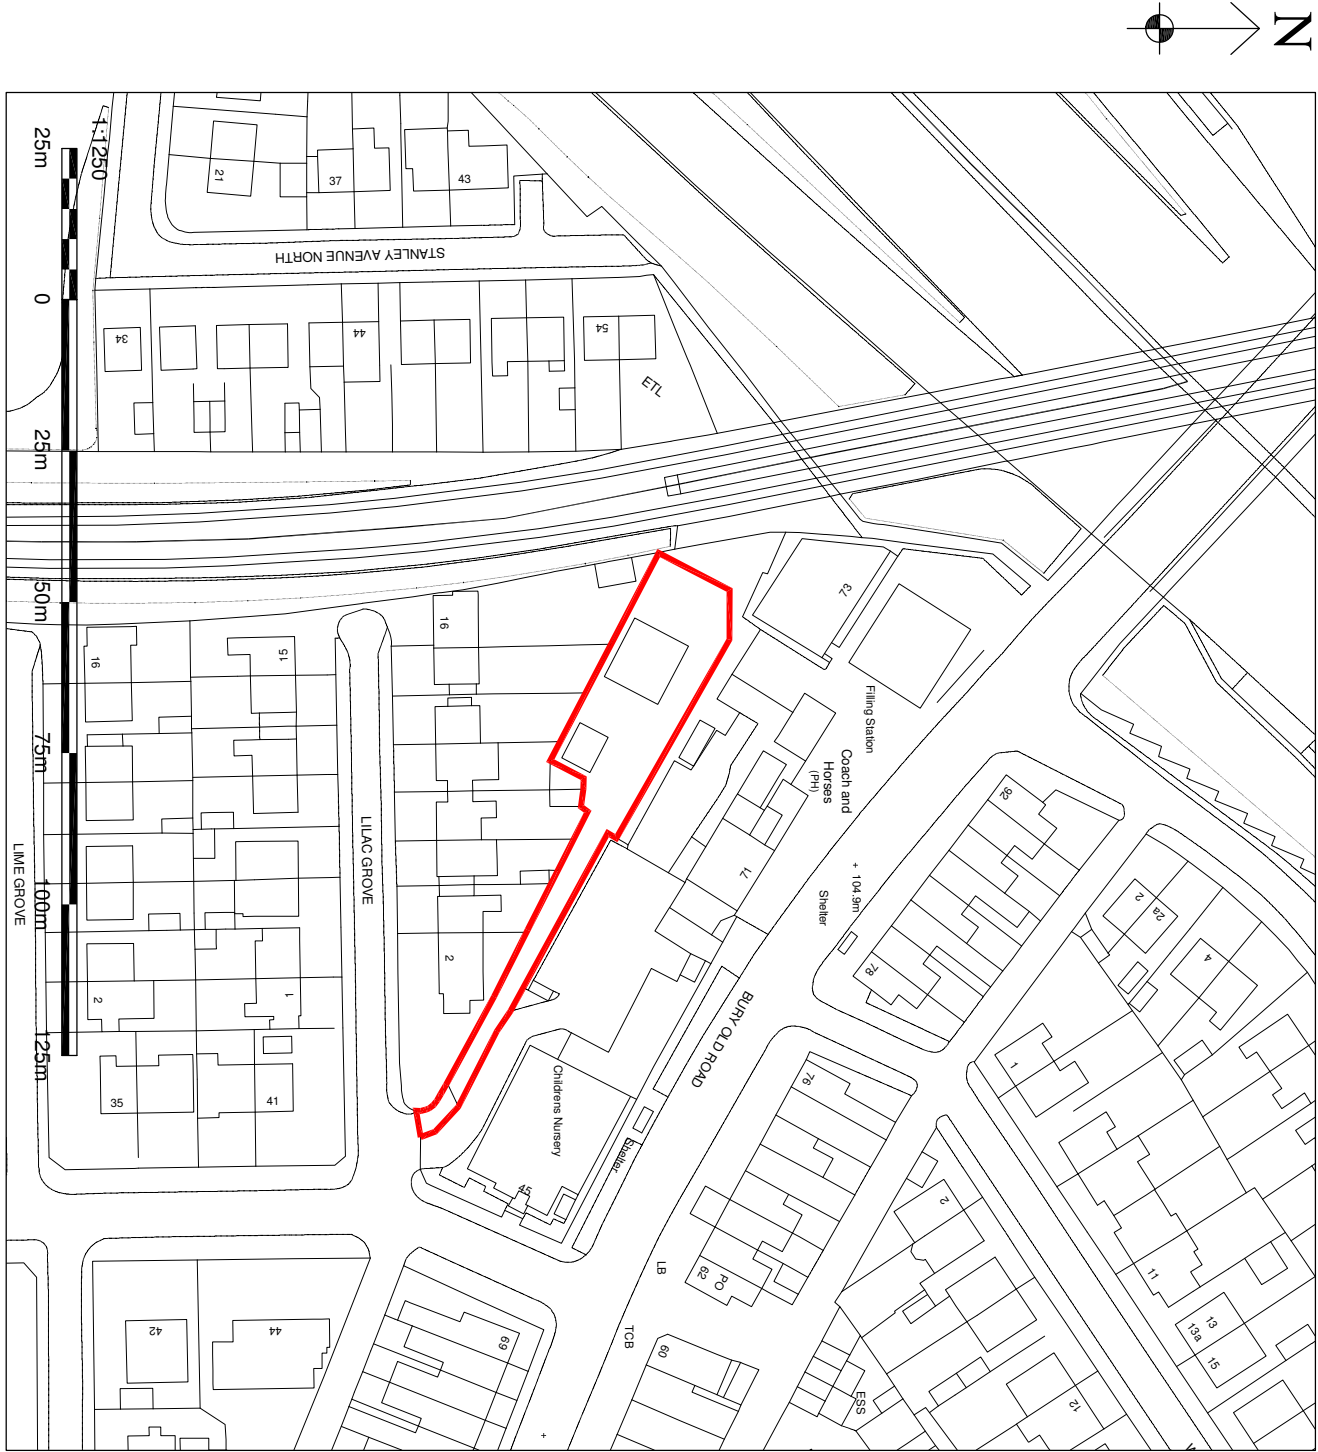

LOCATION PLAN
(SCALE 1:1250)

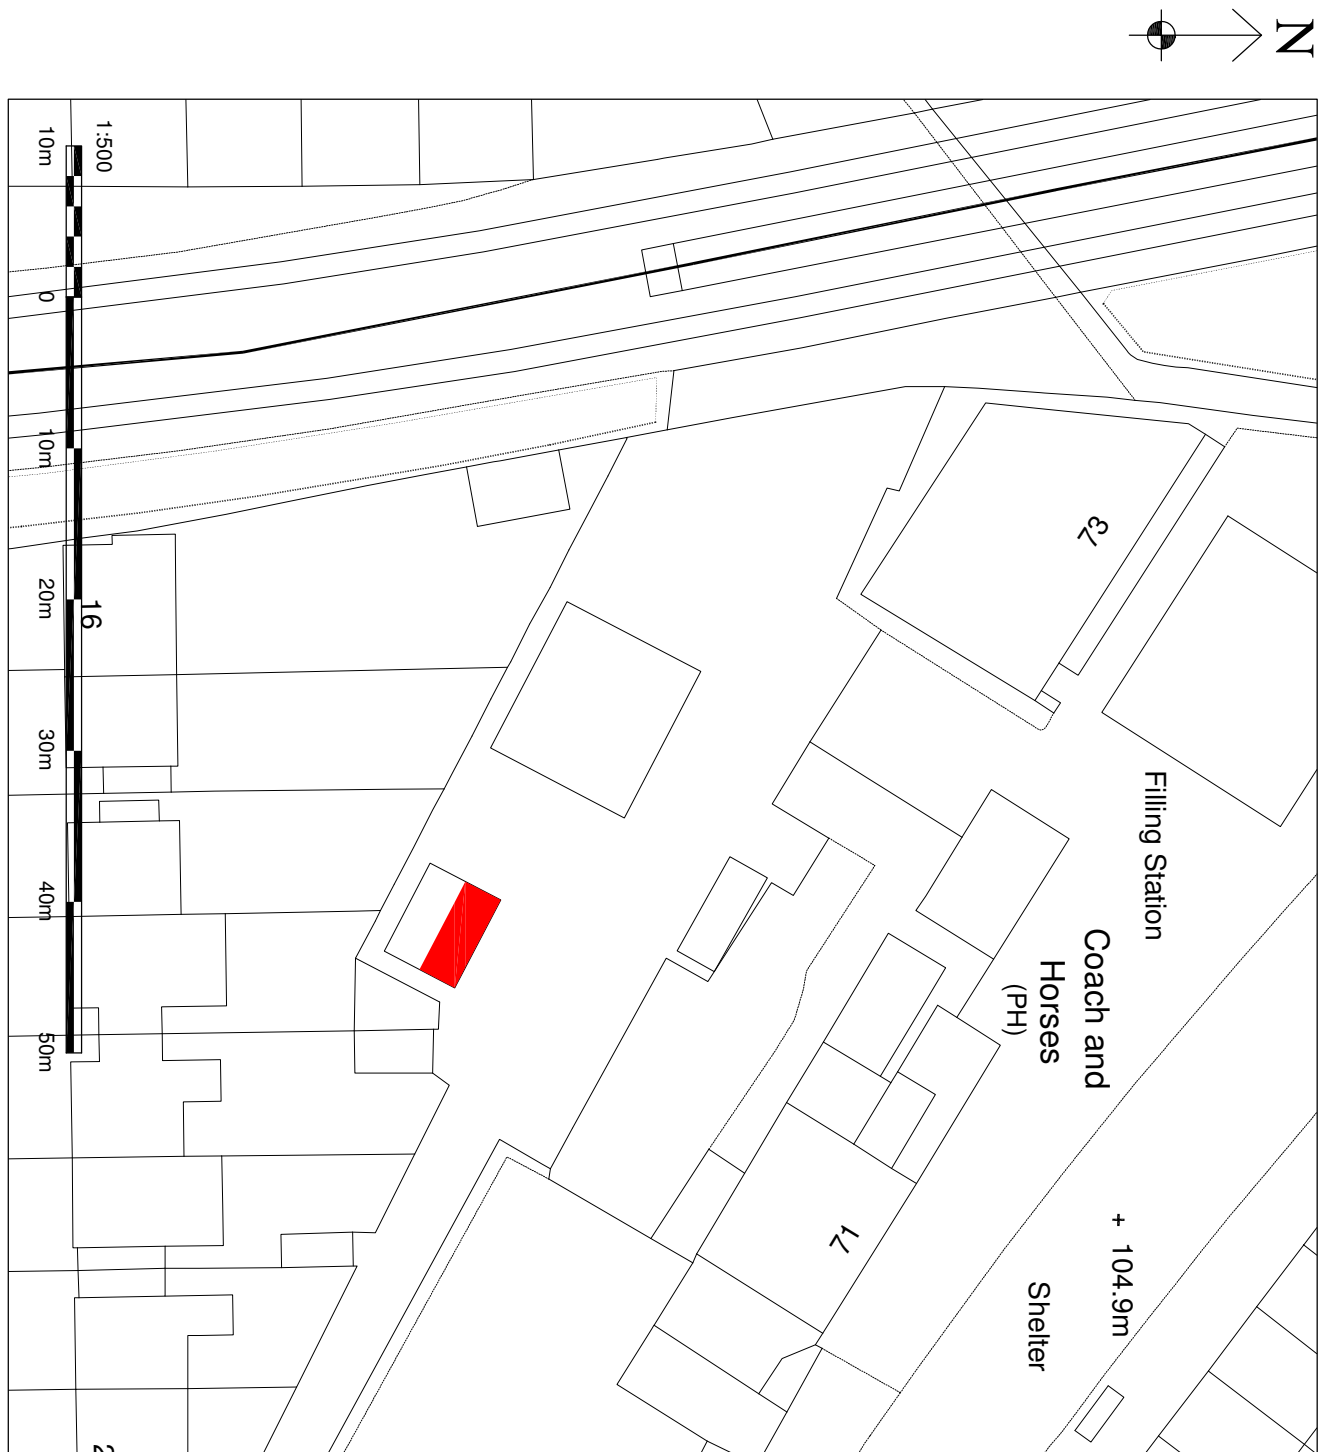

PROPOSED SITE PLAN
(SCALE 1:500)



A		17.02.26		ISSUED FOR PLANNING APPROVAL	
DRAWING STATUS		PLANNING APPROVAL			
PROJECT		2A LILAC GROVE, PRESTWICH			
TITLE		PROPOSED LOFT CONVERSION & FRONT DORMER			
SCALE & SIZE: 1:50 @ A1 UNO		STATUS: PLANNING APP.	DATE: FEB 26		
PROJECT No: LG-001		DRAWING No: 100	REV: A		