




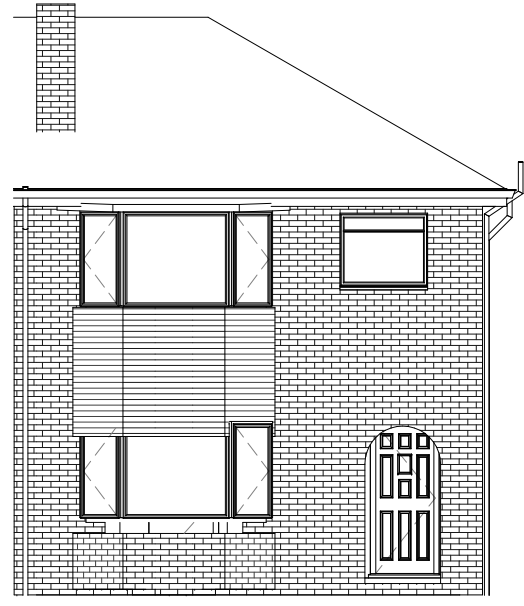


**Existing North**  
1 : 100

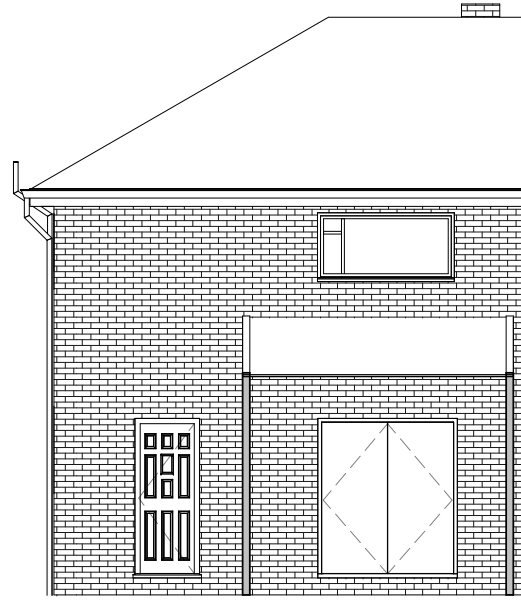


**Existing South**  
1 : 100

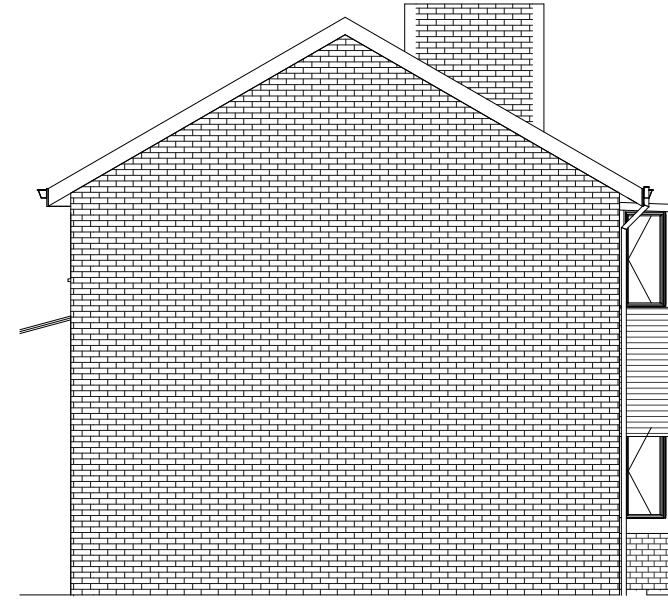


**Existing East**  
1 : 100

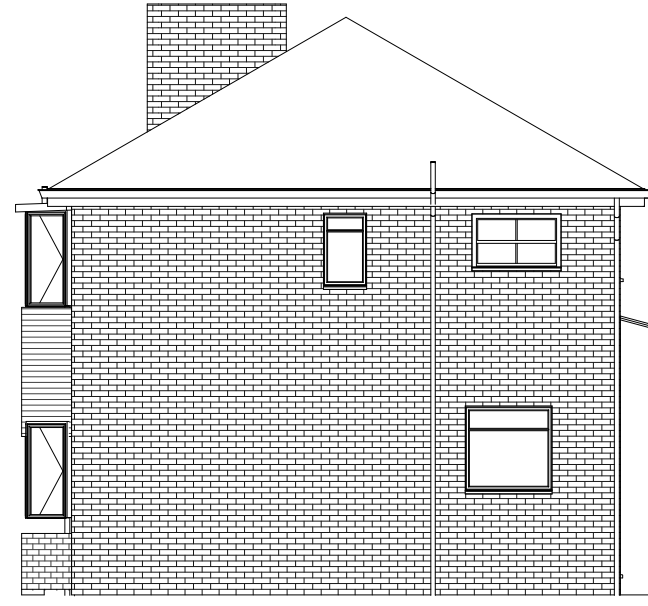


**Existing West**  
1 : 100

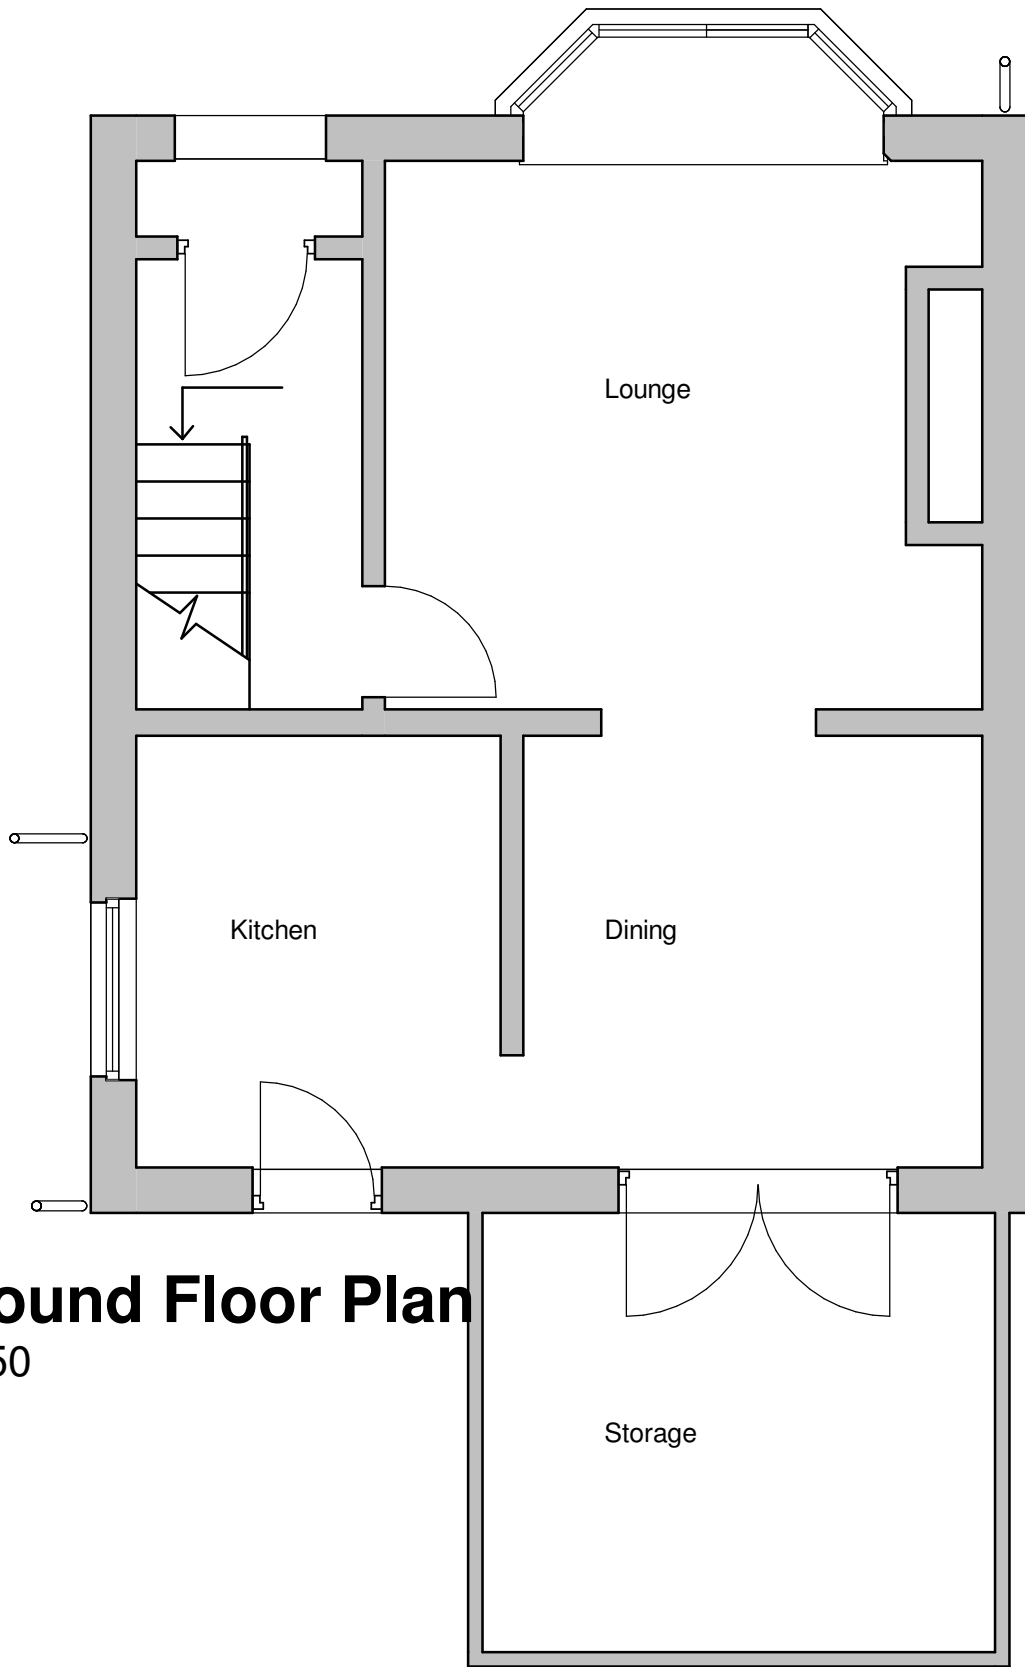


**Ground Floor Plan**  
1 : 50

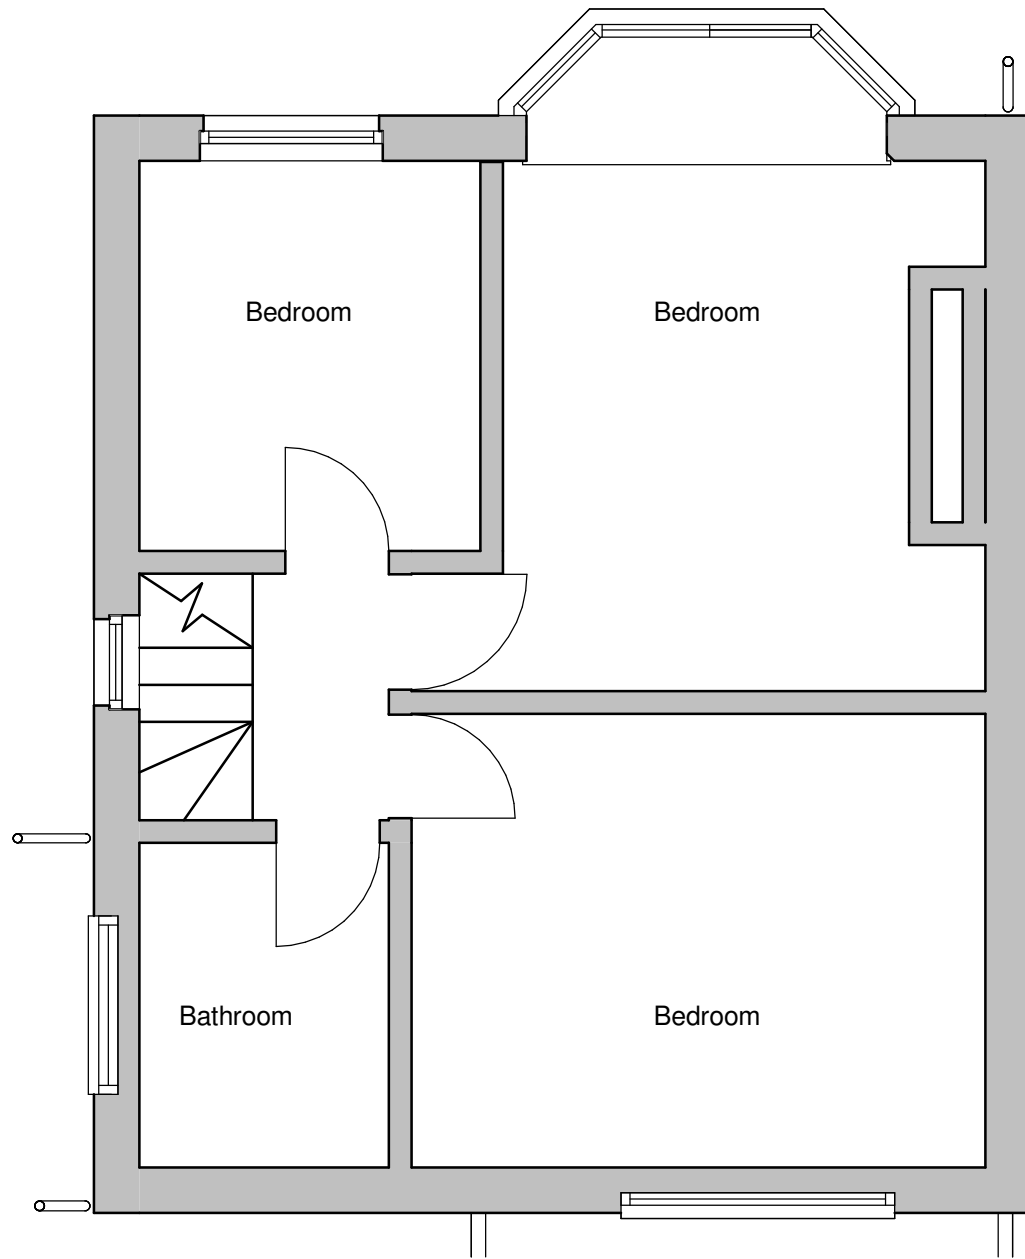

**First Floor Plan**  
1 : 50

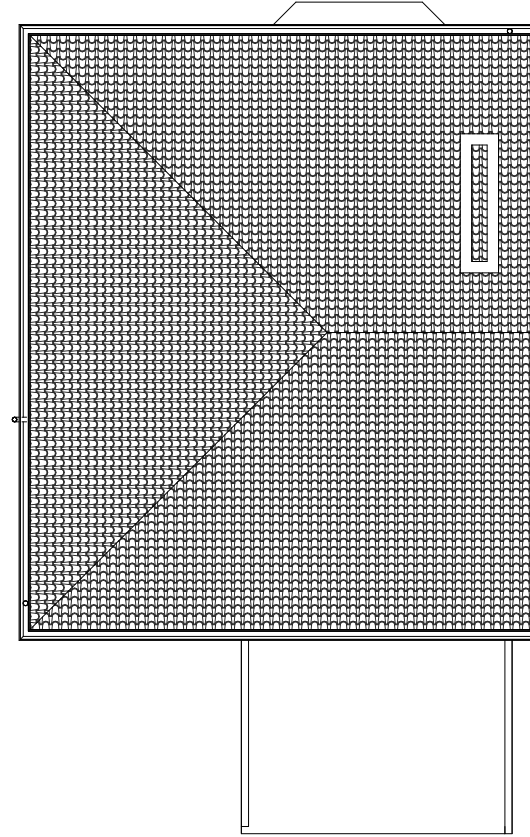

**Roof Plan**  
1 : 100

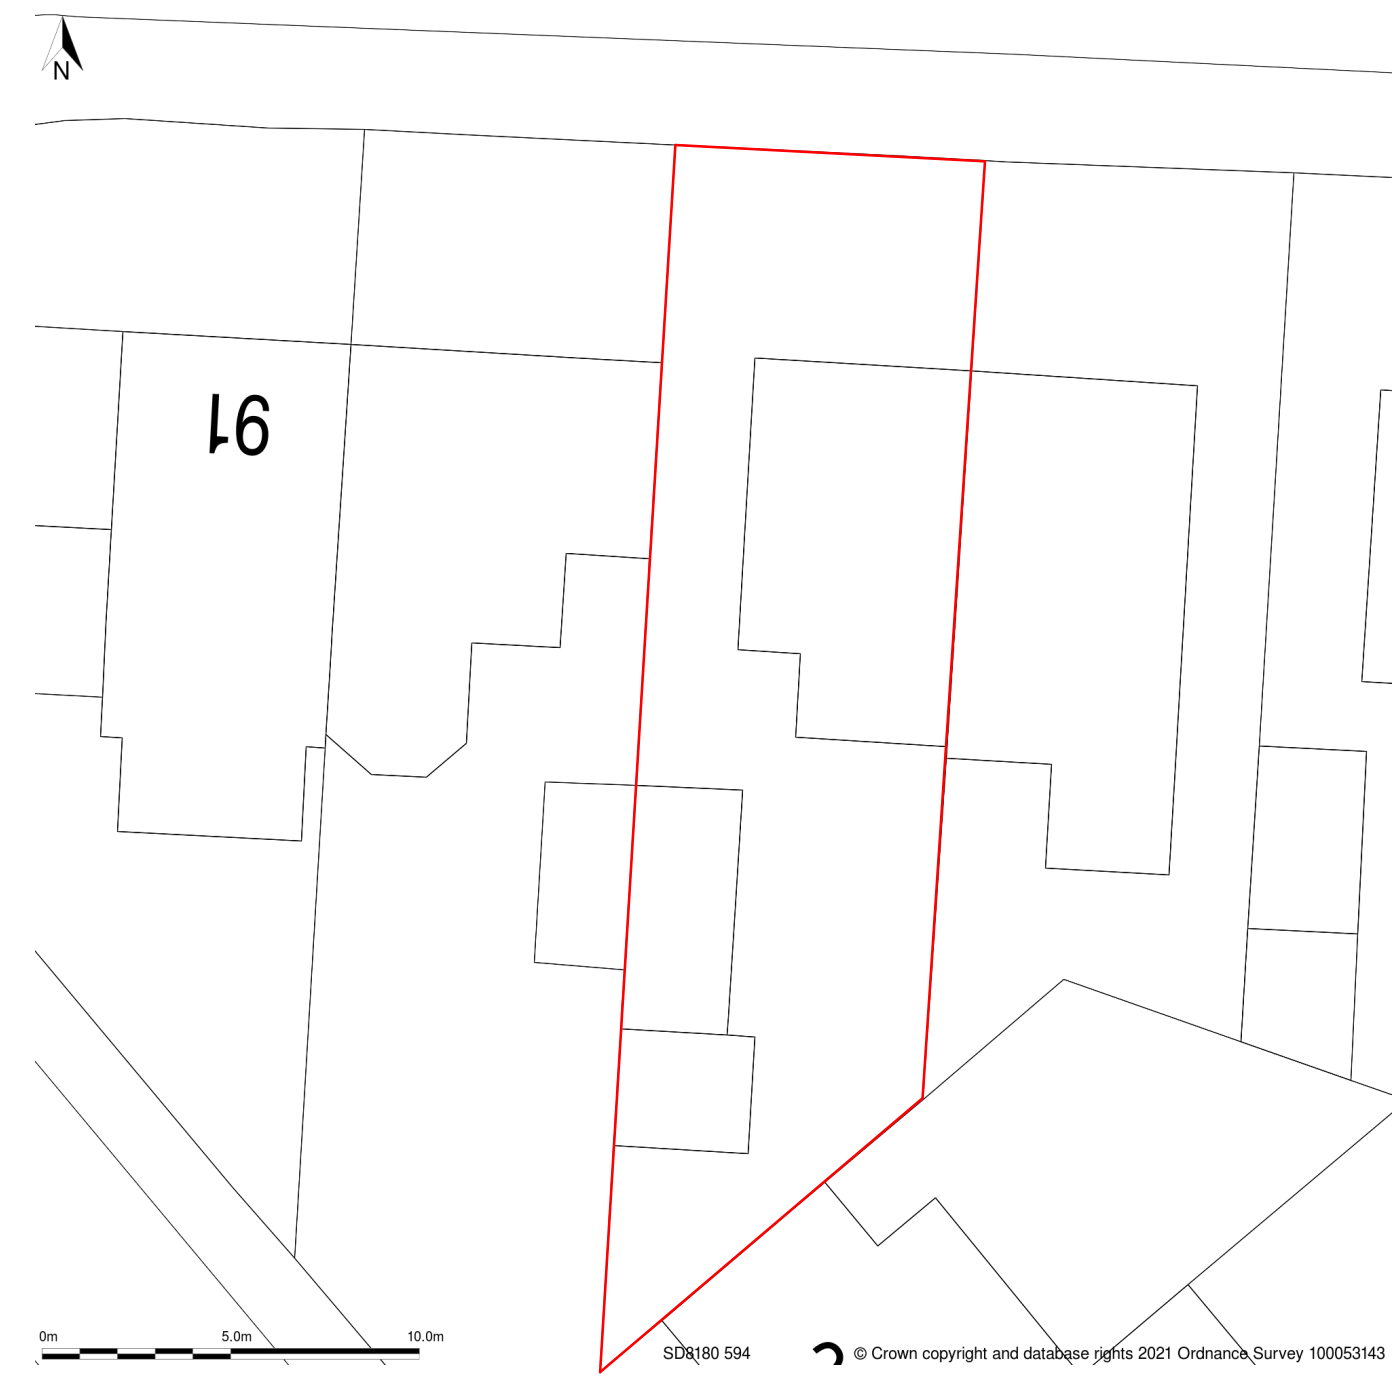

**Existing Site**  
1 : 200

**Scale: @ A1.**  
**Do NOT scale from this drawing.**  
**If in doubt, ask.**  
**Dimensions must be checked by contractor before work is commenced.**

**This drawing remains the property of Belal Rashid Technical Architecture and should not be reproduced in full or in part without prior consent from Belal Rashid Technical Architecture.**

**The drawings have been produced for Planning Approval purpose ONLY, and should not be used for any other use.**

**Client:**  
Mohammad Asif

**Project:**  
Rear Extension  
**Project Address:**  
87 Kenmore Road  
Whitefield  
M45 8ES

**Drawing Name:** Existing Drawing  
**Drawing Number:** A101  
**Drawing Date:** 02/27/21  
**Author:** N. Shah & B.Rashid