


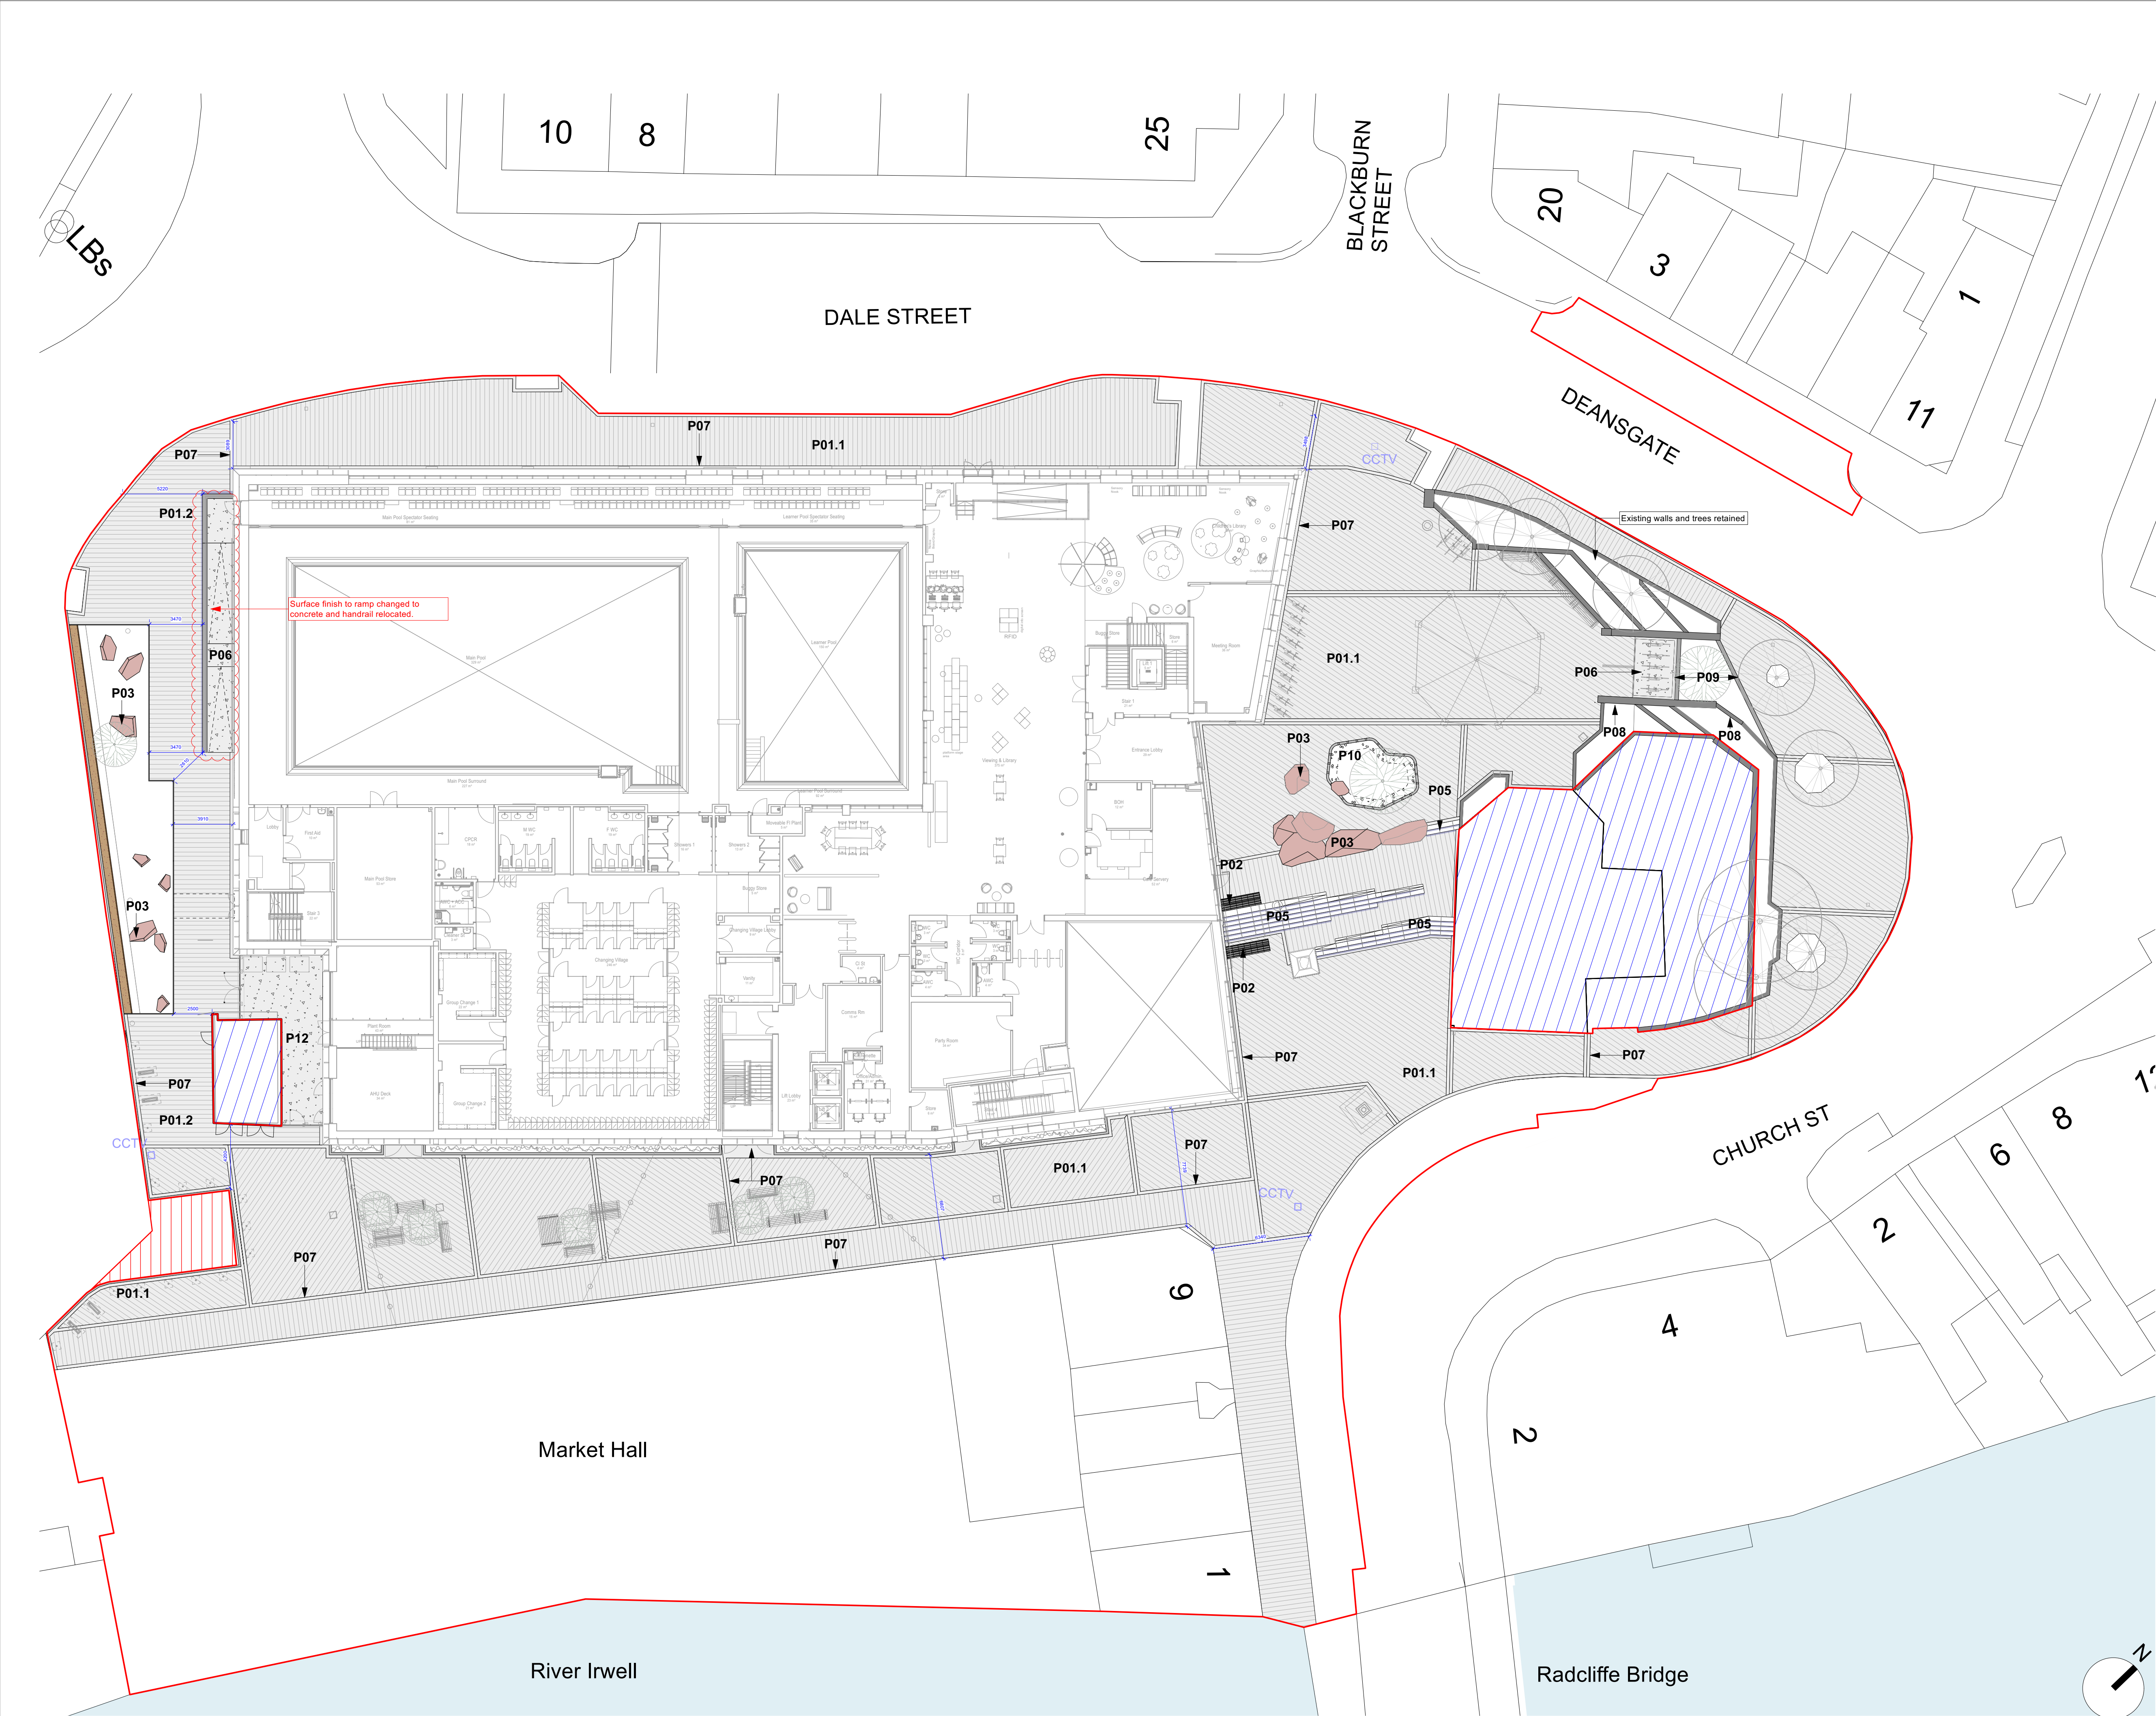

THIS DRAWING IS COPYRIGHT PROTECTED AND MAY NOT BE REPRODUCED IN WHOLE OR PART WITHOUT WRITTEN AUTHORITY FROM THE OWNER.

NOTES:
1. Do not scale from this drawing.
2. Always work to noted dimensions.
3. All dimensions are in millimetres unless otherwise stated.
4. All setting out, levels and dimensions to be agreed on site.
5. The dimensions of all materials must be checked on site before being laid out.
6. This drawing must be read with the relevant specification clauses and detail drawings.
7. Order of construction and setting out to be agreed on site.

KEY

- Project Outline Boundary
- Unadopted Area
- Existing Site Structures - no proposed works

HARDWORKS

P01.1 CONCRETE PAVING WITH NATURAL AGGREGATE FINISH
Location: Site wide
Material: Kellen - Liscio or equal and approved
Manufacturer: Hardscape Ltd or equal and approved
Colour: Tarmac E
Size: 1000mm x 1.300mm x 0.80mm to surface P01.1 & 0.00mm to pedestrian P01.2
Bord: Black bond

P02 CURBWAY WARNING PAVING
Location: To top and bottom of steps in public
Material: Contemporary concrete units
Manufacturer: Marshalls or equal and approved
Colour: Contrasting tone to adjacent paving
Size: 600mm x 400mm W x 50mm D
Bord: Black bond

P03 SANDSTONE CUT BOLLARDS
Location: Site wide
Material: Red sandstone with artwork opportunity integrated TBC
Supplier: C20 or equal end approved
Colour: Natural
Size: 1000mm x 1000mm H
Foundations: Concrete to engineers specification
Other: To be devised of sharp corners and be comfortable to the touch subject to quality visit

P04 GRANITE STEPS
Material: Granite
Colour: Royal White steps and midnight black nosing
Finish: Steps and nosing flamed
Supplier: Hardscape or equal and approved
Size: 1000 x 1.875 x 0.100. Top step W x D: 1000mm
Bord: Black bond
Other: Known opportunity on stairs
Other: To be agreed with the Engineer

P05 RAMP TO NEW BUILDING
Ramp
Material: Finish: Fine smooth finished cast high-quality concrete wall, tapering with ramp. Tapered finish surface.
Size: See details for more information.
Other: Subject to further design detail with engineer
Colour: RAL 7016 anthracite grey
Other: To match existing (see P. 100)

P06 CORDON COURSE
Location: Site wide
Material: Kellen - Liscio (or equal and approved)
Manufacturer: Hardscape Ltd or equal and approved
Colour: Tarmac E
Size: 1000mm x 1.200mm x 0.700mm
Bord: Black bond

P07 EXISTING RETAINING WALL RELOCATED
Location: South of long term secure cycle zone
Material: As existing
Other: Existing wall relocated to accommodate long term secure cycle zone, repointed and made good as required

P08 PROPOSED RETAINING WALL
Location: East of long term secure cycle zone
Material: To match existing adjacent retained wall
Manufacturer: Hardscape Ltd or equal and approved
Colour: To match existing
Size: To match existing brick sizes. Overall 200mm O x 1000mm H x various D
Finish: To match existing
Bord: To match existing

P09 EROSION CONTROL GRAVEL
Material: Graded aggregate site erosion control to engineer's specification
Manufacturer: To engineer's specification
Size: To engineer's specification, 50mm consolidated depth
Location: To planter edges at herb beds

P10 IN-SITU CONCRETE
Material: As per site conditions
Colour: As existing
Layout/Finish: Tapered finish to encourage run-off of surface drainage
Size: Depth as per engineer's recommendation

S3-C02	03-05-2024	Construction	JTO	RM
S3-C01	03-04-2024	Construction	JTO	RM
S3-P12	28-06-2023	Highway & Binstore updates	JTO	RM
S3-P11	26-05-2023	Stage 04 Issue	JTO	RM
S2-P10	23-02-2023	BIN STORE SHOWN	RM	RM

Revision	Date	Description	Drawn	Appr.

Planit I.E. Limited
E: info@planit-ie.com W: planit-ie.com
MANCHESTER
2 Back Grafton St., Altrincham, WA14 1DY
T: 0161 928 9281
LONDON
Unit 6 Waterside, 44-48 Wharf Road, London,
N1 7UX
T: 0207 253 5678
LIVERPOOL
Tempest 5.3, 12 Tithebarn Street, Liverpool, L2
2DT
T: 0151 363 1230

Client **Bury Council**

Project **Radcliffe Civic Hub**

Drg Title **Hardworks**

Created on	Created by	Approved by
04-01-2022	JTO	RM

Scale	Size	Workstage
1:200	A1	Construction

Drg No.	Suitability	Revision
RADHUB-PIE-00-00-DR-L-0003	S3	C02

© Planit I.E. Limited