

- NOTES:
1. Do not scale from this drawing.
 2. Always work to noted dimensions.
 3. All dimensions are in millimetres unless otherwise stated.
 4. All setting out, levels and dimensions to be agreed on site.
 5. The dimensions of all materials must be checked on site before being laid out.
 6. This drawing must be read with the relevant specification clauses and detail drawings.
 7. Order of construction and setting out to be agreed on site.

LOCATION PLAN

KEY

S3-C01	24.04.24	Construction	JTO	RM
S3-P02	01.06.23	Stage 04 Issue	JTO	RM
S4-P01	23-01-23	Stage 03	EF	JTO
Revision	Date	Description	Drawn	Apprvd.

Plant I.E. Limited
E: info@plant-ie.com W: plant-ie.com
MANCHESTER
2 Back Grafton St, Altrincham, WA14 1DY
T: 0161 928 9281
LEEDS
No.1 Aire Street, Leeds Station, Leeds, LS1 4PR
T: 0113 624 6413
LIVERPOOL
Tempest 5.3, 12 Tiltham Street, Liverpool, L2 2DT
T: 0151 363 1230
LONDON
Unit 6 Waterside, 44-48 Wharf Road, London, N1 7UX
T: 0207 253 5678
STANDISH
Standish Gatehouse, Stonehouse, Gloucestershire, GL10 3BZ
T: 0145 360 7080

Client **Bury Council**


Project **Radcliffe Hub**

Drg Title **Climber Options**

Created on **23.01.23** Created by **EF** Approved by **JTO**

Scale **1:20** Size **A3** Workstage **Construction**

Drg No. **RADHUB-PIE-00-00-DR-L-7007 S3** Suitability **S3** Revision **C01**

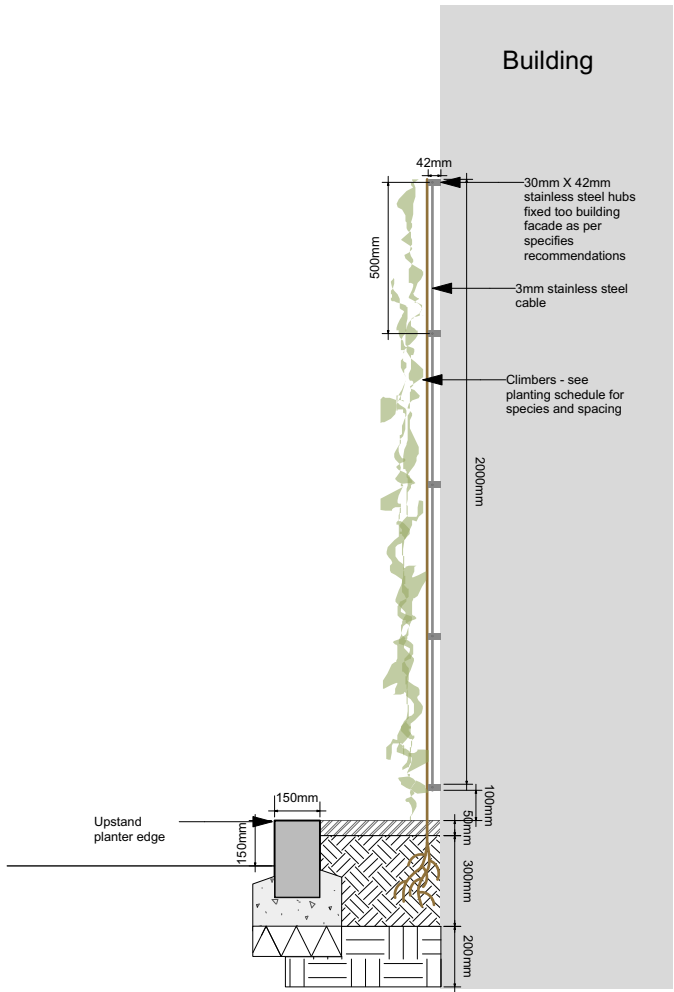


7007
01 (above) Section
Scale 1:50



7007
02 (above) Front Elevation
Scale 1:50



L: 42mm
L1: 30mm
L2: 27mm
OD: 20mm

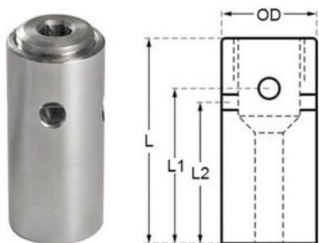

Product S3i Wire Trellis Kits



7007
03 (above) Climber Location Plan
Scale 1:300