




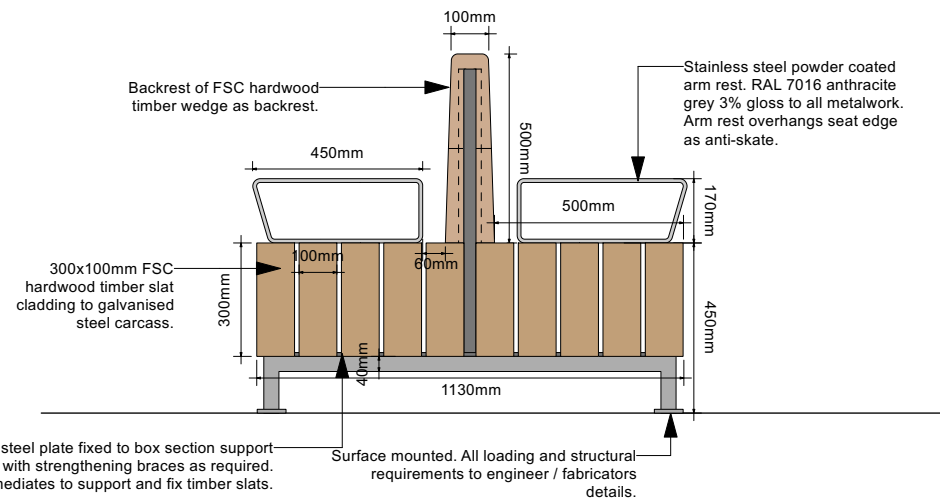


7005
01 (above) Section: Timber Communal Seating Type 1
Scale 1:20

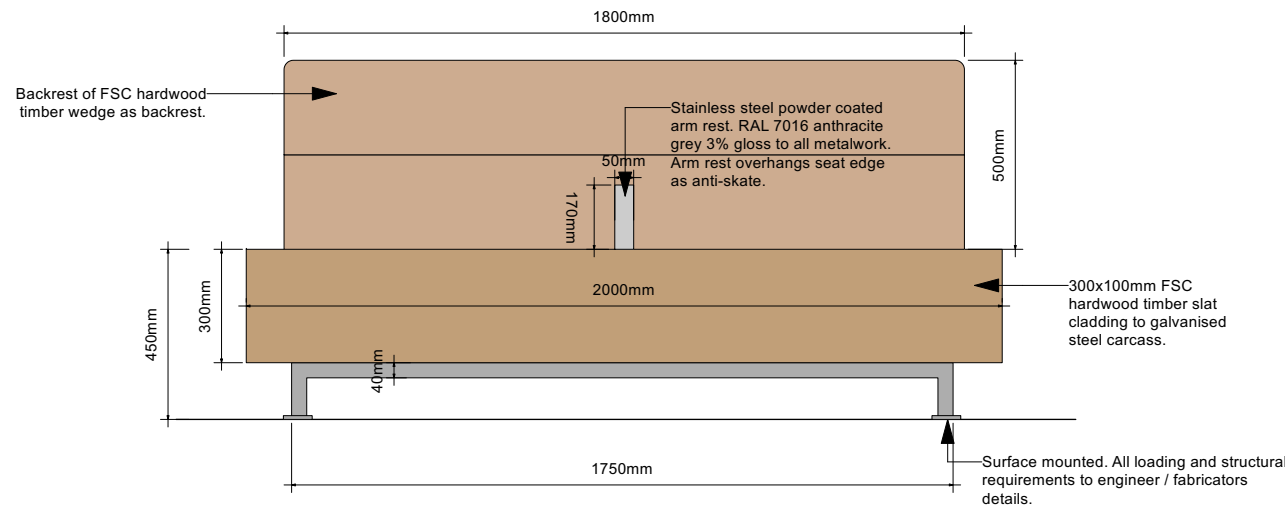


7005
02 (above) Front Elevation: Timber Communal Seating Type 1
Scale 1:20

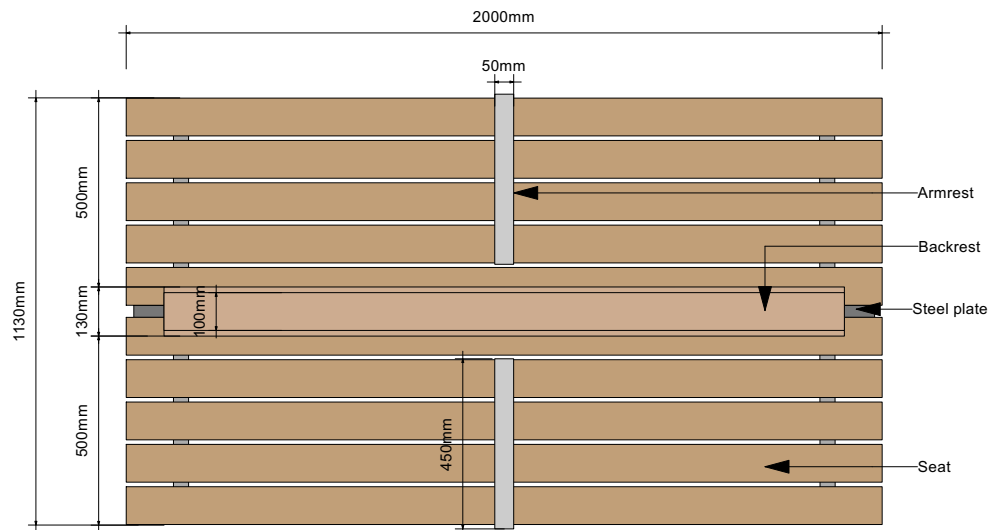


7005
03 (above) Plan: Timber Communal Seating Type 1
Scale 1:20

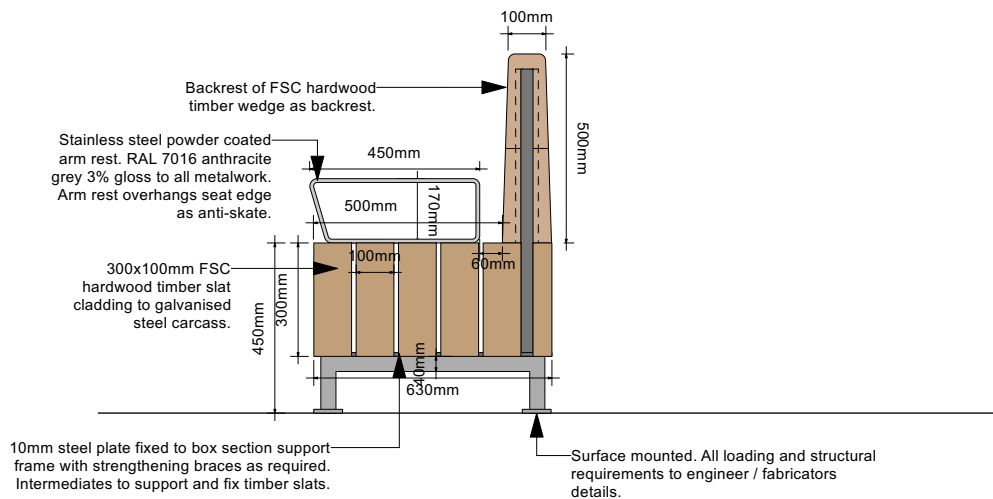


7005
04 (above) Section: Timber Communal Seating Type 2
Scale 1:20

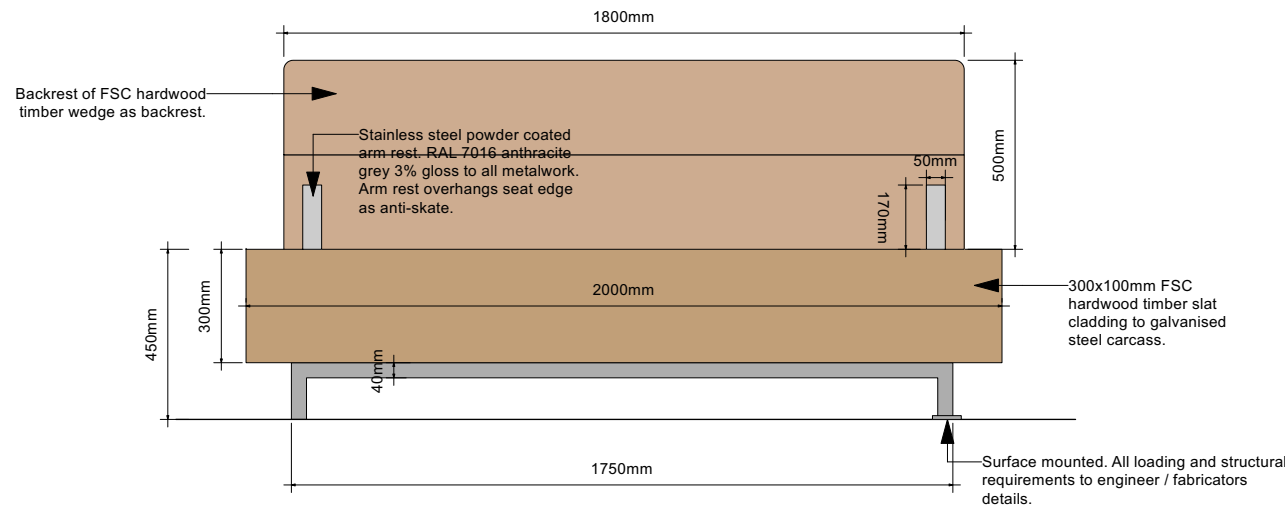


7005
05 (above) Front Elevation: Timber Communal Seating Type 2
Scale 1:20

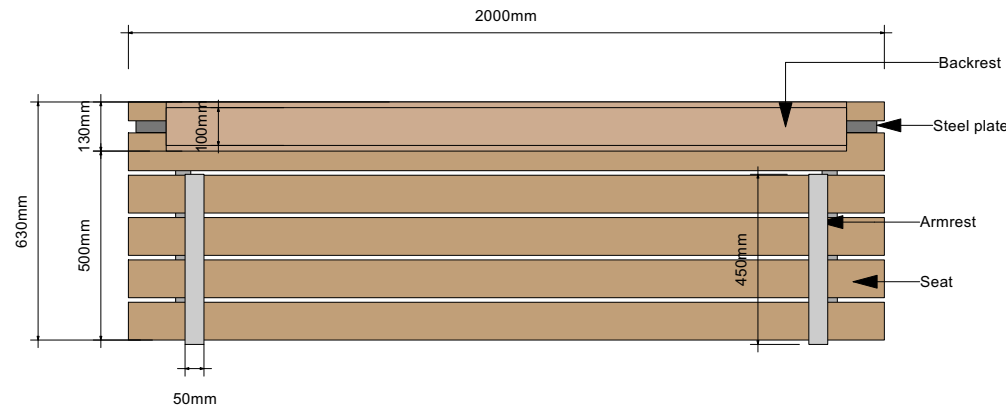


7005
06 (above) Plan: Timber Communal Seating Type 2
Scale 1:20

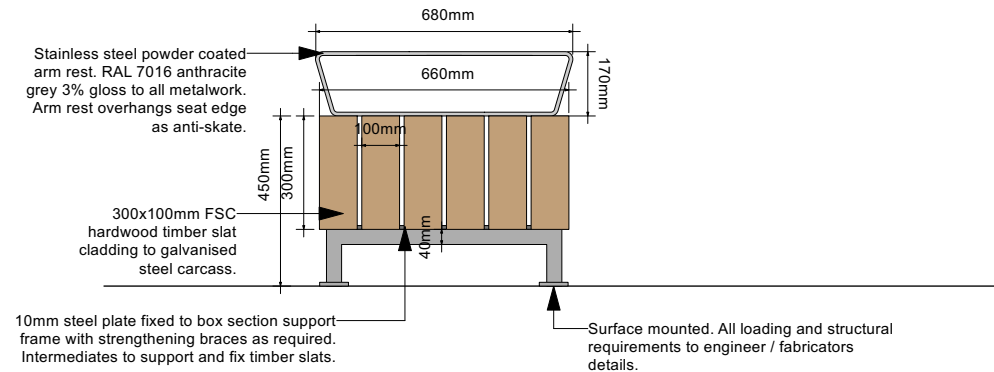

7005
07 (above) Section: Timber Communal Seating Type 3
Scale 1:20

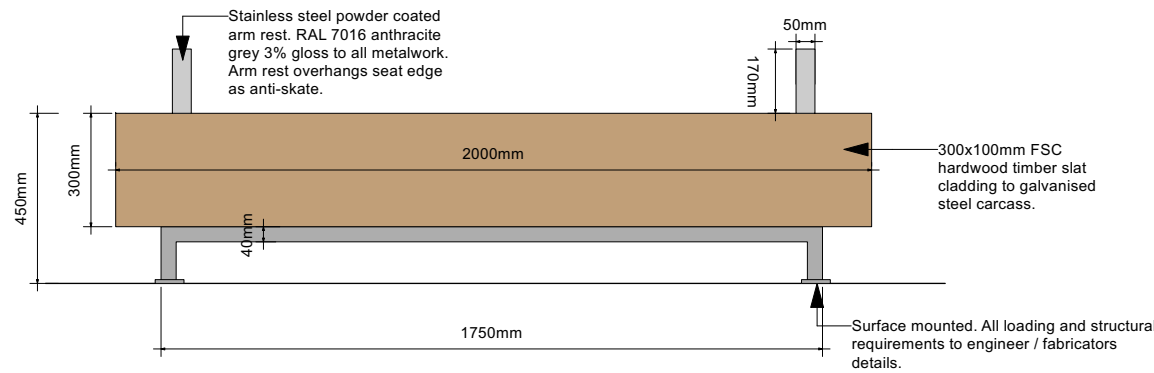

7005
08 (above) Front Elevation: Timber Communal Seating Type 3
Scale 1:20

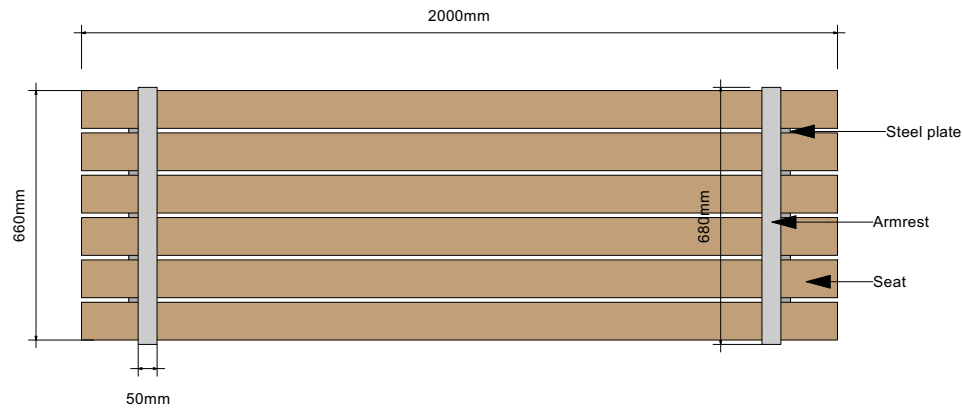

7005
09 (above) Plan: Timber Communal Seating Type 3
Scale 1:20

NOTES:
1. Do not scale from this drawing.
2. Always work to noted dimensions.
3. All dimensions are in millimetres unless otherwise stated.
4. All setting out, levels and dimensions to be agreed on site.
5. The dimensions of all materials must be checked on site before being laid out.
6. This drawing must be read with the relevant specification clauses and detail drawings.
7. Order of construction and setting out to be agreed on site.

NOTES:
Indicative only. To be read in conjunction with suppliers/manufacturer's drawings.

S3-C01	24.04.24	Construction	JTO	RM
S3-P02	01.06.23	Stage 04 Issue	JTO	RM
S4-P01	05.08.22	Stage 03	JTO	RM
Revision	Date	Description	Drawn	Approved

Planit I.E. Limited
E: info@planit-ie.com W: planit-ie.com
MANCHESTER
2 Bank Quay St, Altrincham, WA14 1DY
T: 0161 928 9281
LEEDS
No 1 Ains Street, Leeds Station, Leeds, LS1 4PR
T: 0113 824 6413
LIVERPOOL
Sengitt Street, S3, 12 Tibbham Street, Liverpool, L2 2DT
T: 0151 363 1230
LONDON
Unit 6 Waterside, 44-48 Wharf Road, London, N1 7UX
T: 0202 533 5678
STANDISH
Standish Gatehouse, Stonehouse, Gloucestershire, GL10 3BZ
T: 0145 360 7080

Client Bury Council

Project Radcliffe Hub

Drg Title Timber Communal Benches

Created on 05-08-22 Created by JTO Approved by RM

Scale 1:20 Size A2 Workstage Construction

Drg No. RADHUB-PIE-00-00-DR-L-7005 S3 Suitability Revision C01