




LOCATION PLAN @ Scale: 1:1250

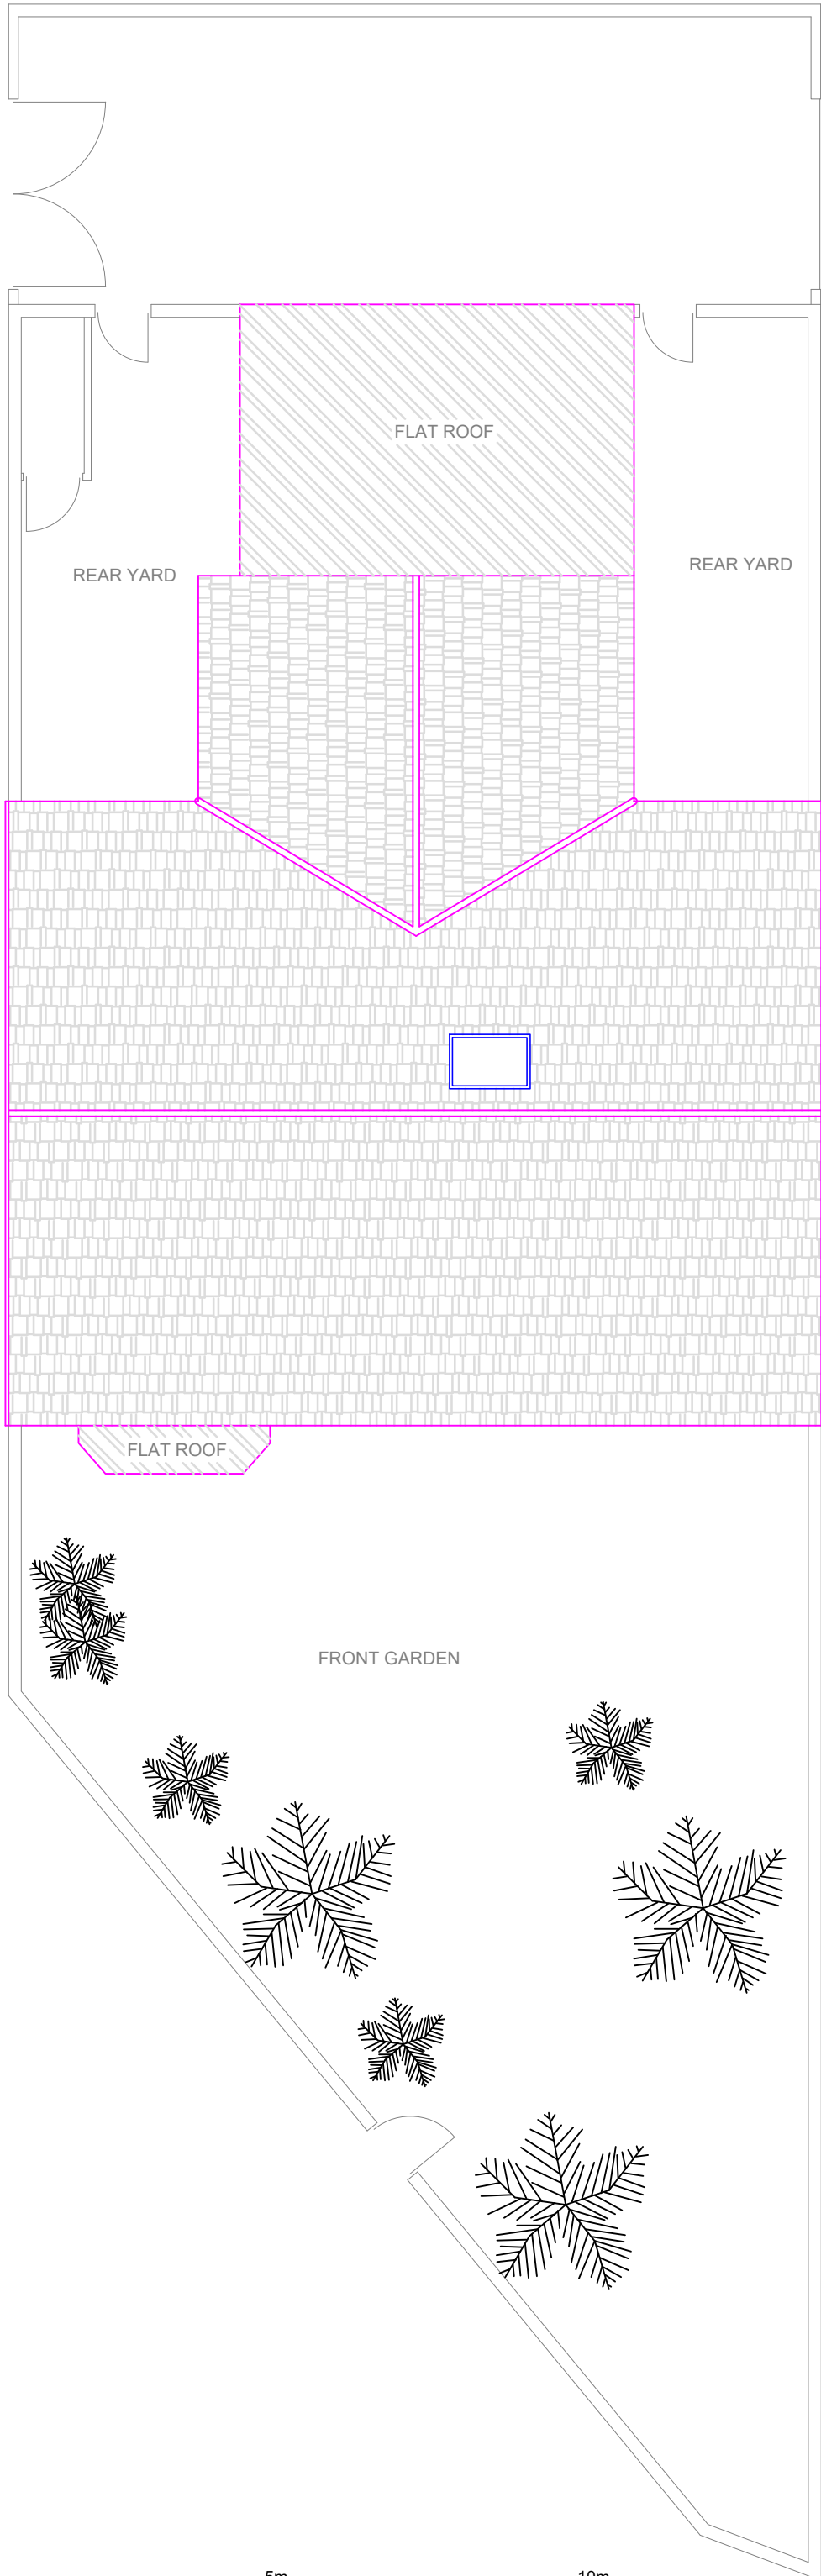

BLOCK PLAN @ Scale: 1:500

I Planning Services email: ipsuk@live.co.uk		6b Cook Street, Bury, Lancashire, BL9 0RP, 0161 8717405
Existing Site plan, Location and Block Plans of 52-54 Water Street, Radcliffe, M26 4DF		
Scale : 1 : 100 on A3	All Dimensions in Meters	
Ref: IPS/R/52-54/M264DF	Date : 02/02/2022	
SHT 1 of 4	Existing	