



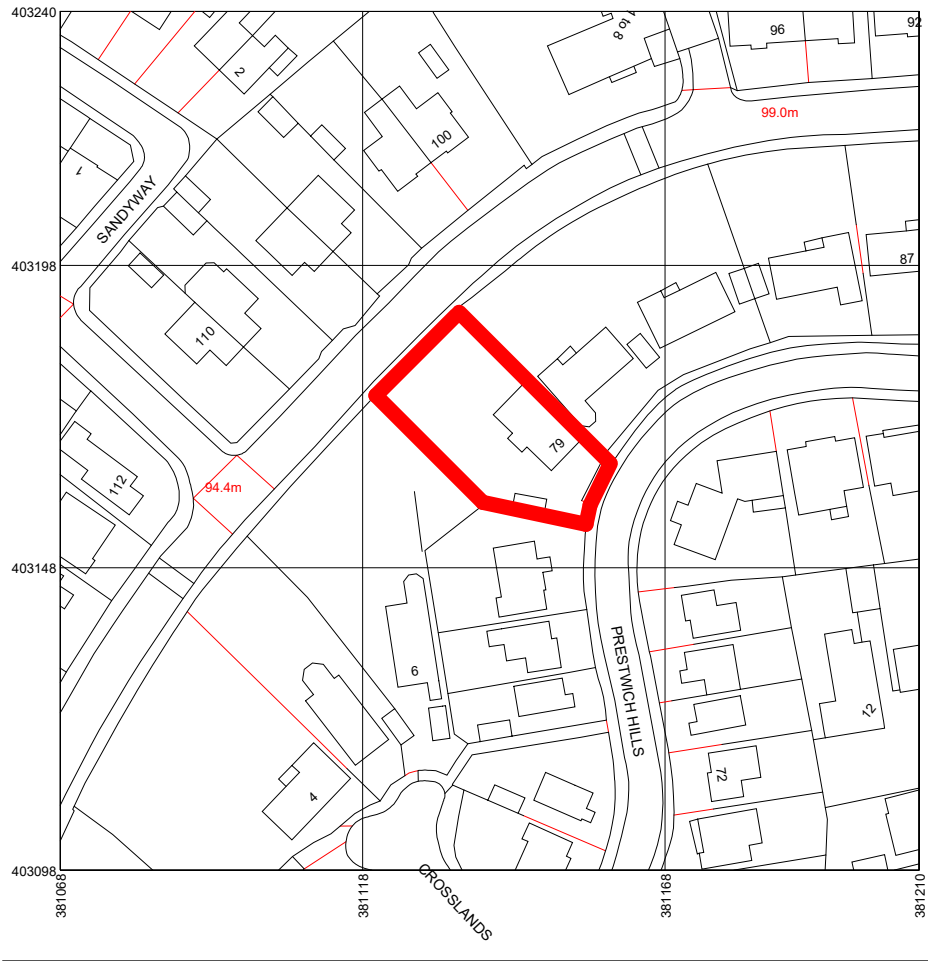

1 LOCATION PLAN
1 : 1250

RED LINE INDICATING SITE BOUNDARY
79 Prestwich Hills, Prestwich, Manchester
M25 9PY

Rev	Description	Date	Dr	App
original by		date created	by	by
NK		07/06/21		NK

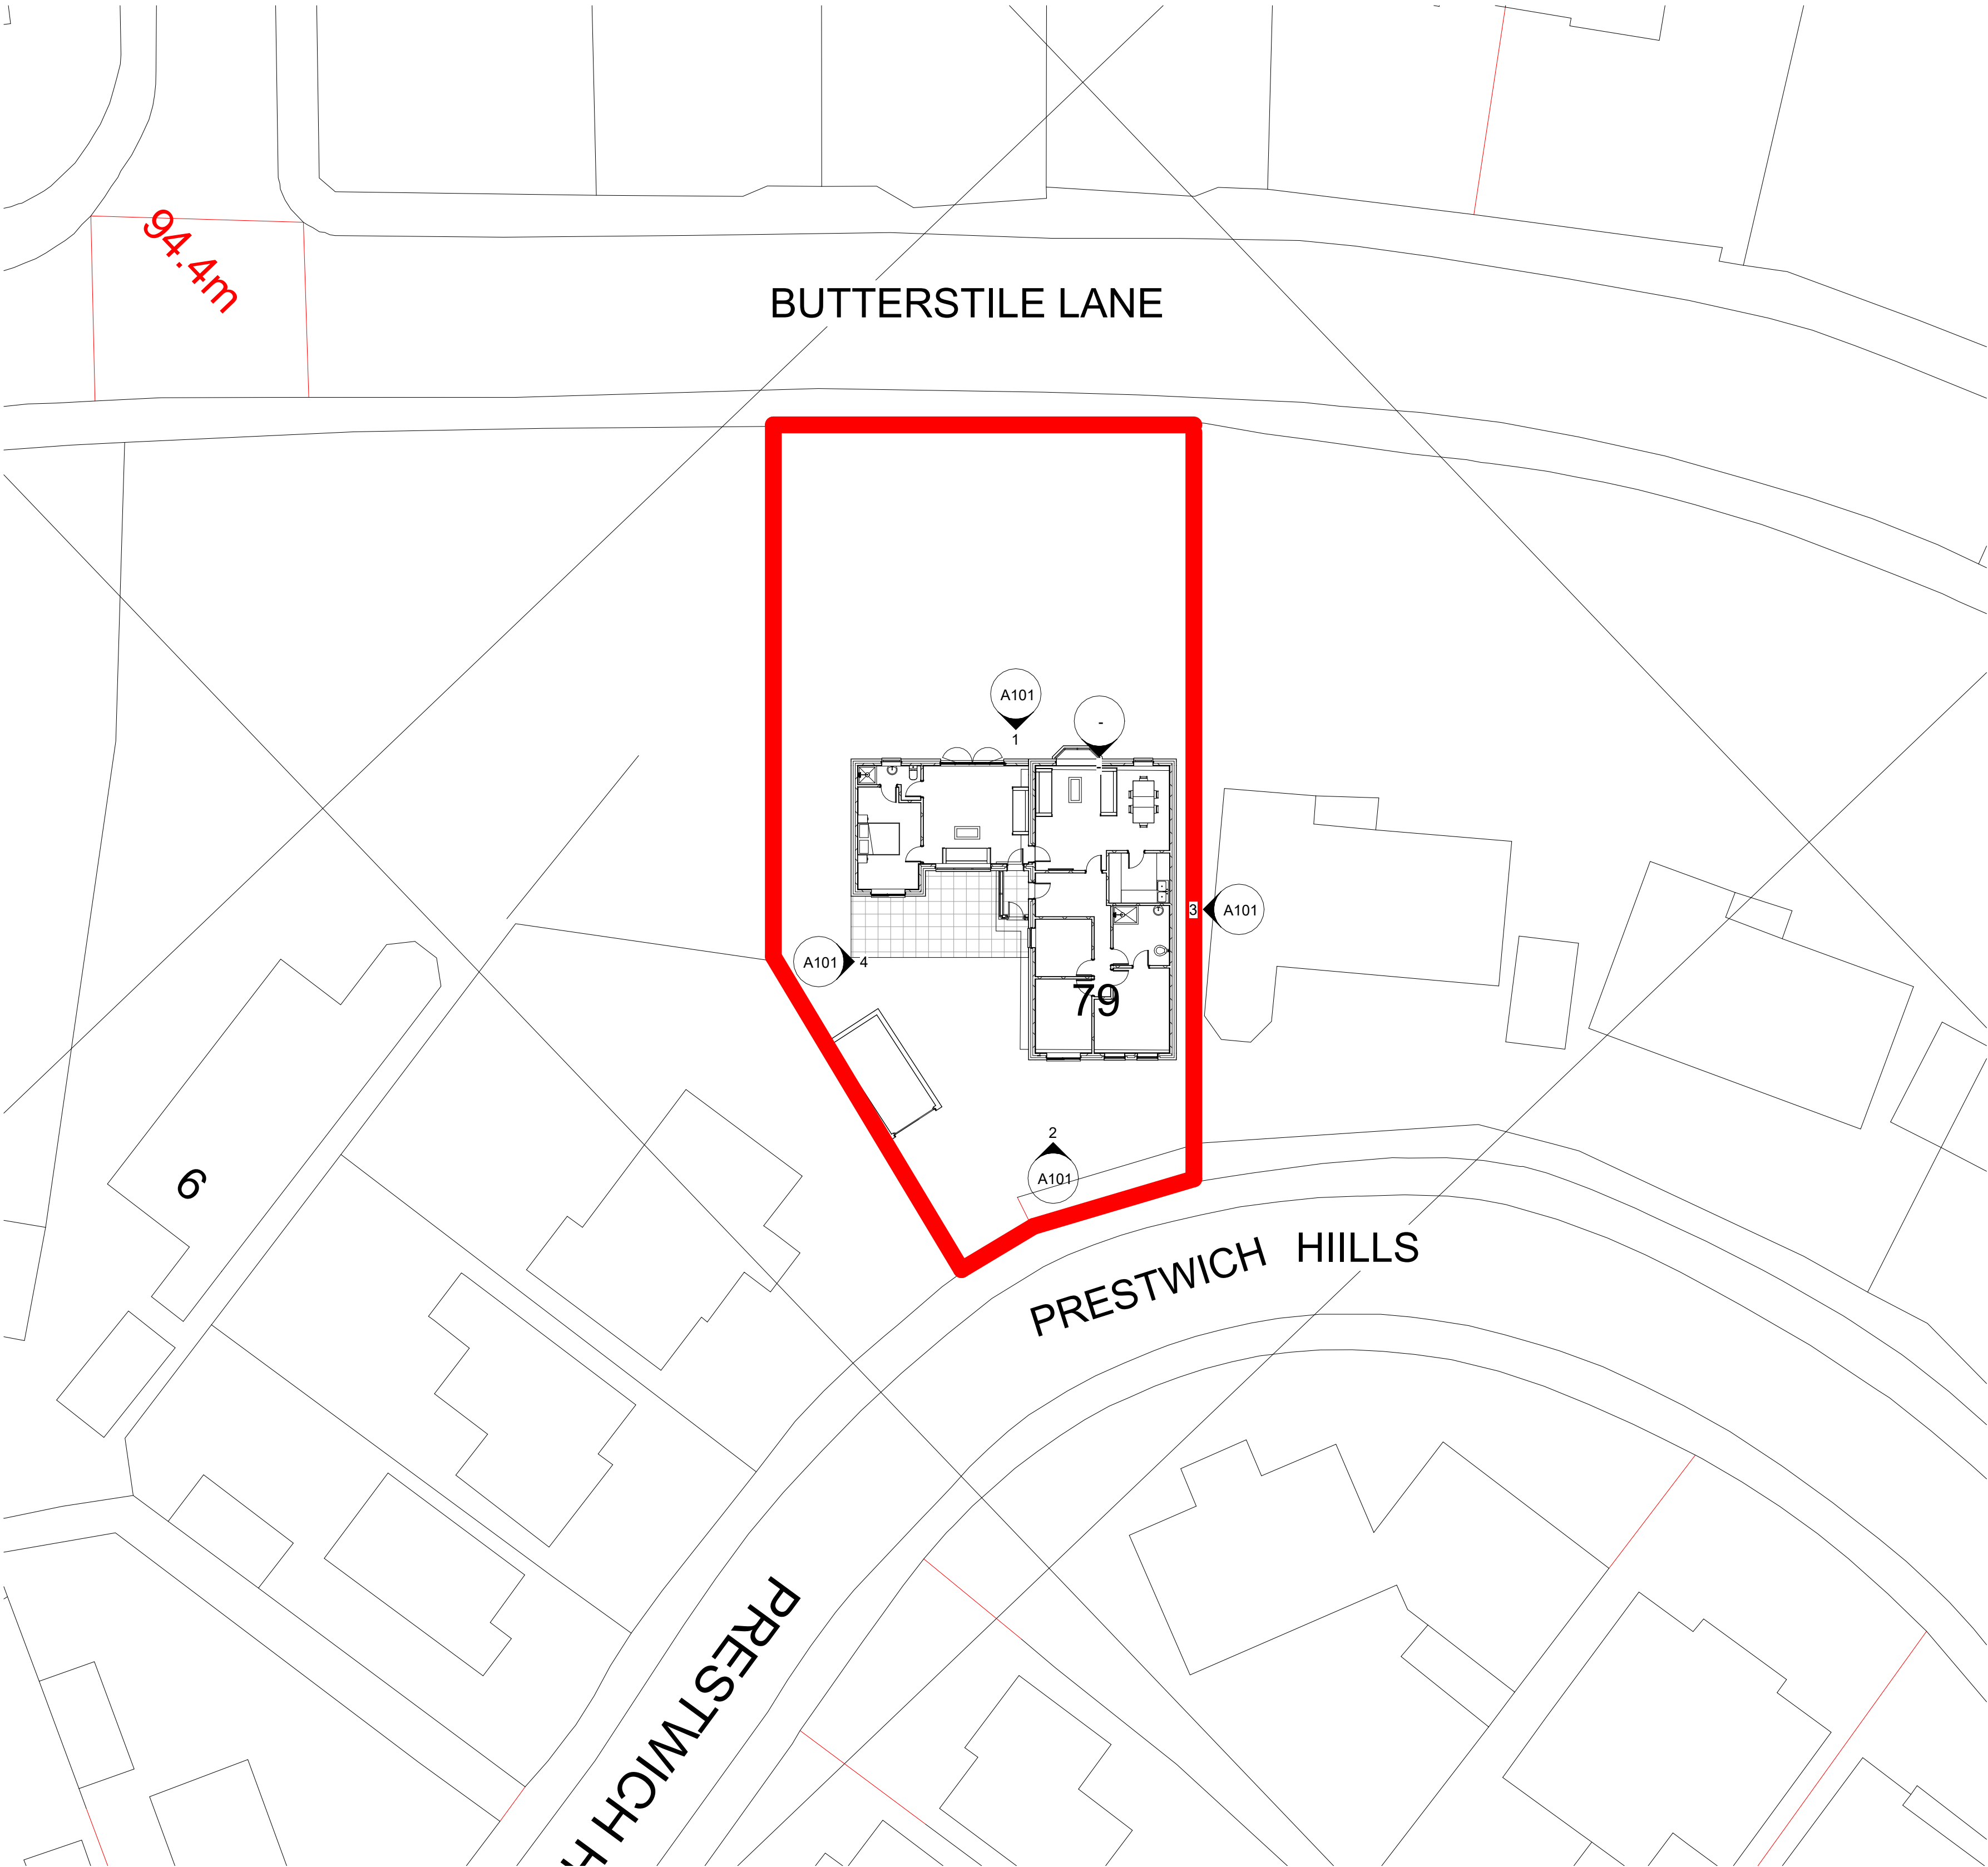

NK Architectural Services
Office 03, 1st Floor
227 Finney Lane, Heald Green
Cheshire
SK8 6PX
0161 816 7165
www.nkarchitecturalservices.co.uk
enquiries@nkarchitecturalservices.co.uk

client name OWNER			
project 79 Prestwich Hills, Prestwich, Manchester M25 9PY - SINGLE SIDE STOREY - EXTENSION			
drawing SITE AND LOCATION PLAN			
computer file C:\Users\NKARK\Dropbox\NKARC\79 PRESTWICH HILLS\79 PRESTWICH HILLS - SINGLE STOREY EXT.rvt		plot date	
project number 2021.00713.8821		scale As Indicated @A1	
drawing number A103		rev	issue status

This drawing is to be read in conjunction with all related drawings. All dimensions must be checked and verified on site before commencing any work or producing shop drawings. The originator should be notified immediately of any discrepancy. This drawing is copyright and remains the property of NK Architectural Services.

2 SITE PLAN
1 : 200