



BIN COLLECTION POINT AT BACK HILTON STREET

 

BIN COLLECTION TO BE ACCORDING
TO LOCAL COUNCIL POLICIES

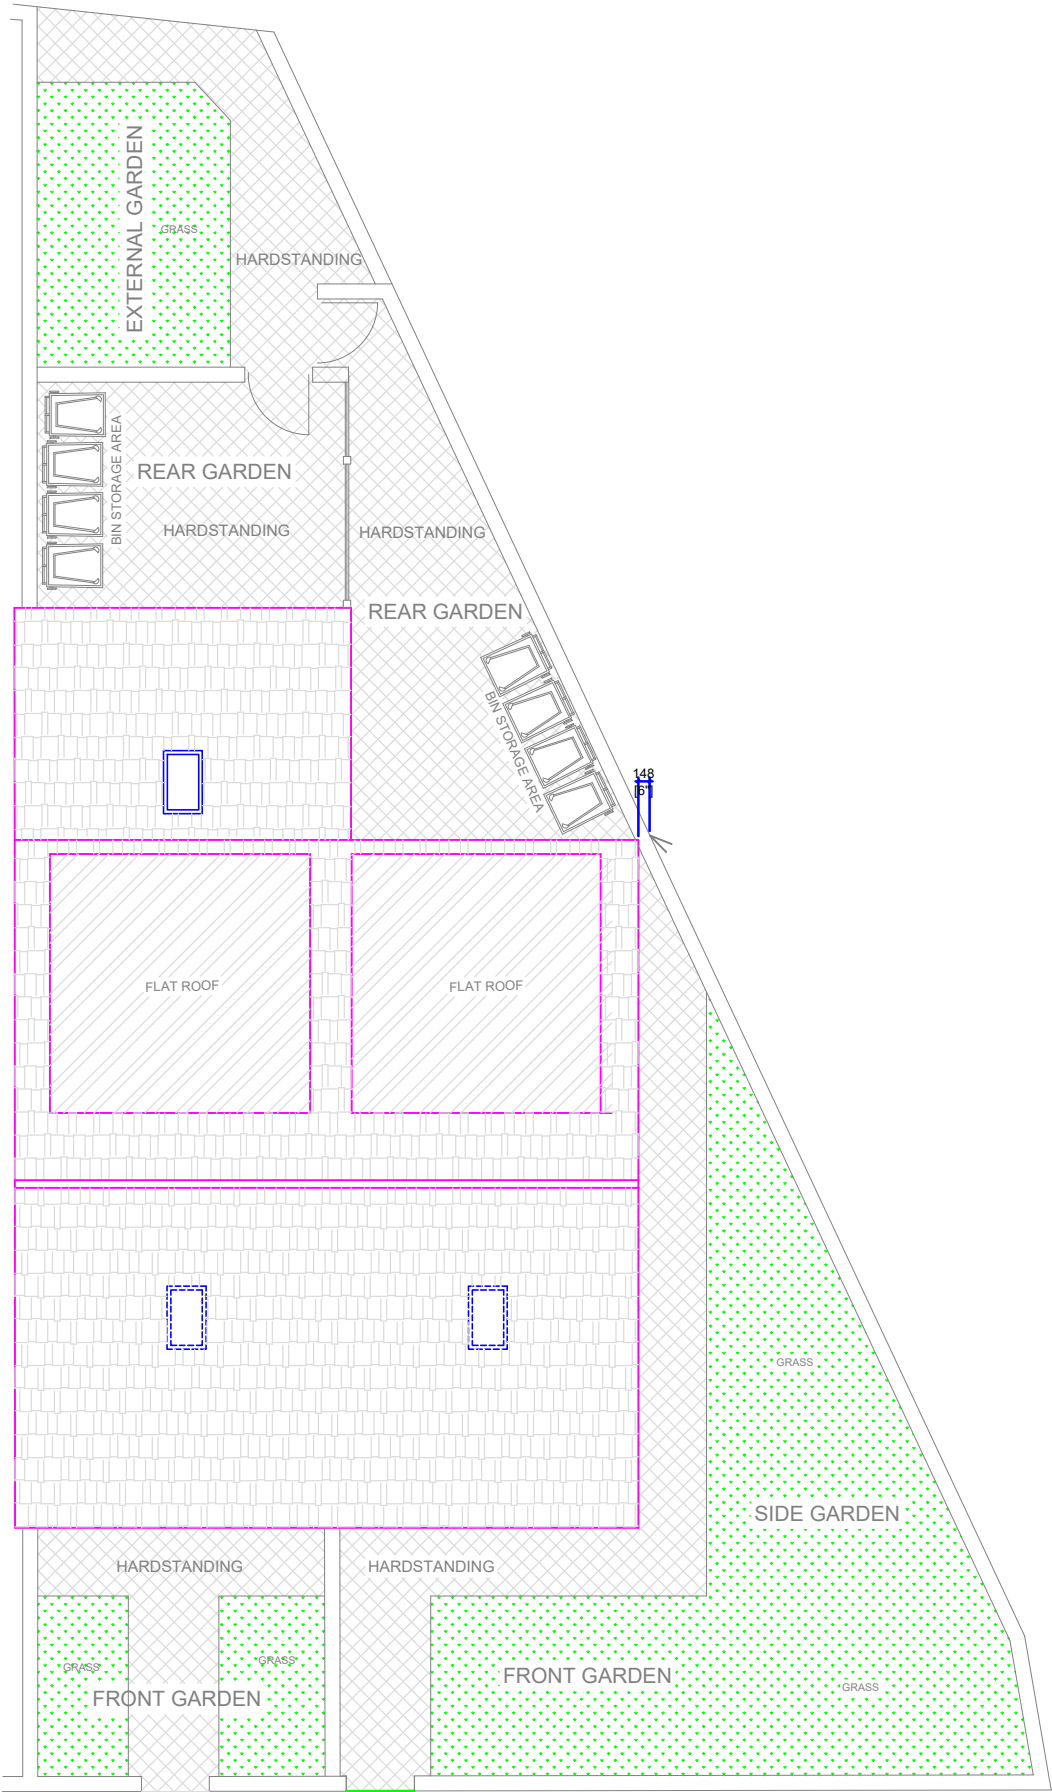

Note, The site is situated where no restriction to the highway in front, Cars
can be parked on Hiton street also bus route is on walking distance.

This drawing is the property of IPS Architects and
copyright is reserved by them.
This drawing is not to be copied or disclosed by or to
any unauthorized person without the prior written
consent of IPS Architects.

Do not scale from this drawing.

All dimensions are to be checked on site prior to
construction, manufacture of any components and
ordering of materials and equipment.

Any discrepancies are to be reported to the architects
for clarification.

All materials and workmanship to be accordance with
the current British Standards and codes of practice.

This drawing is to be read in conjunction with all
relevant Architectural Structural Engineers,
Mechanical Engineers, Electrical Engineers and
Specialists drawings and specifications.

PROPOSED SITE PLAN with Hard and soft landscaping details

Planning Services

email: ipsuk@live.co.uk

2A Cook Street,
Bury, Lancashire,
BL9 0RP,
0161 8717405

Proposed Site plan with landscaping details
of Land next to 35 Hilton Street, Bury, BL9 6LT

Scale :1 : 100 on A3

All Dimensions in Meters

Ref:: IPS/R/35/BL96LT

Date : 16/01/2023

SHT 7a of 9

Proposal

