




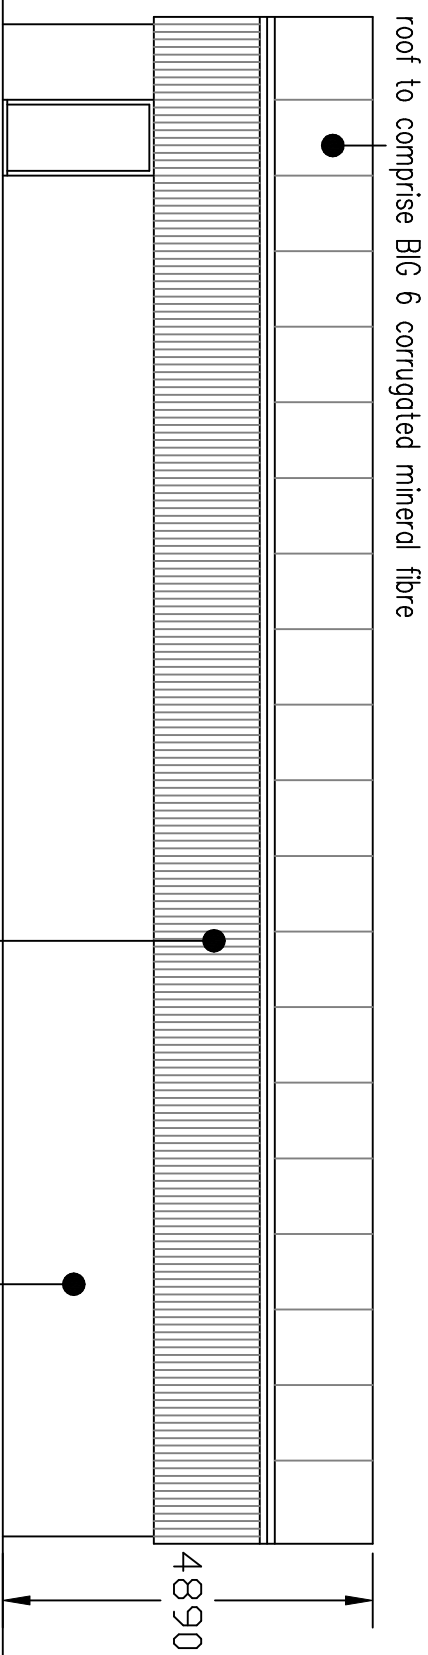


elevation facing east

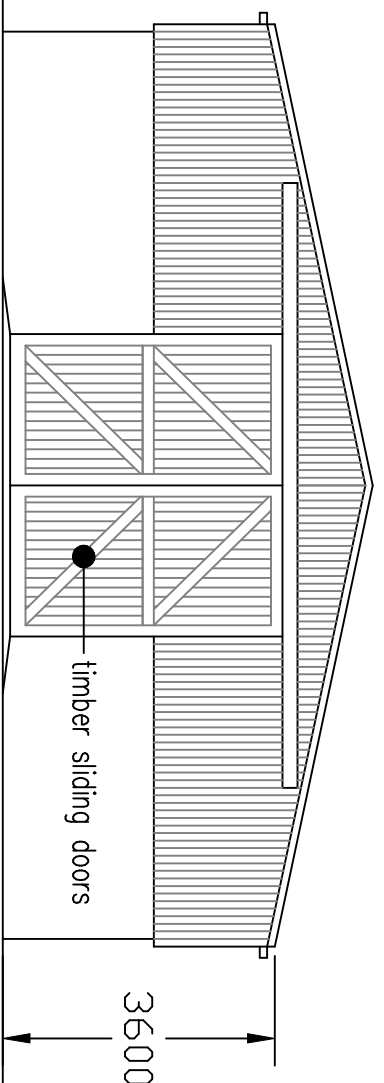


elevation facing south

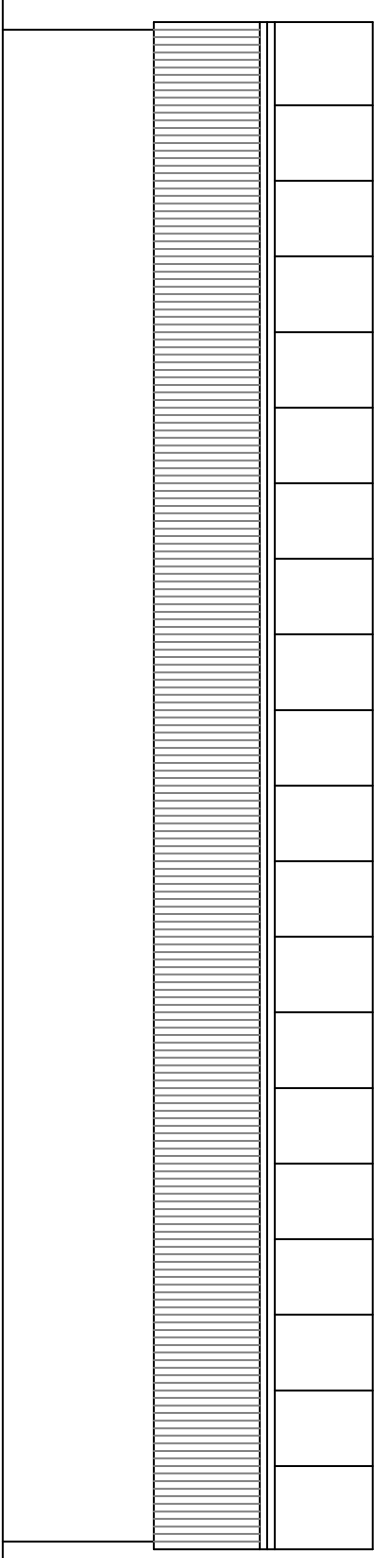



elevation facing west

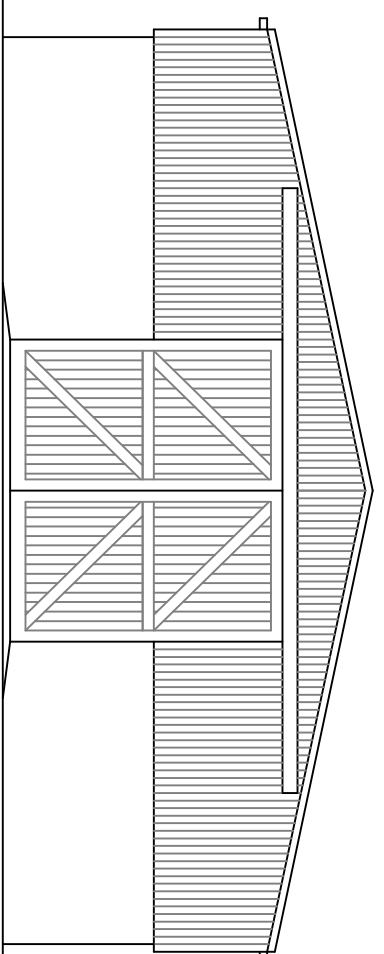

elevation facing north

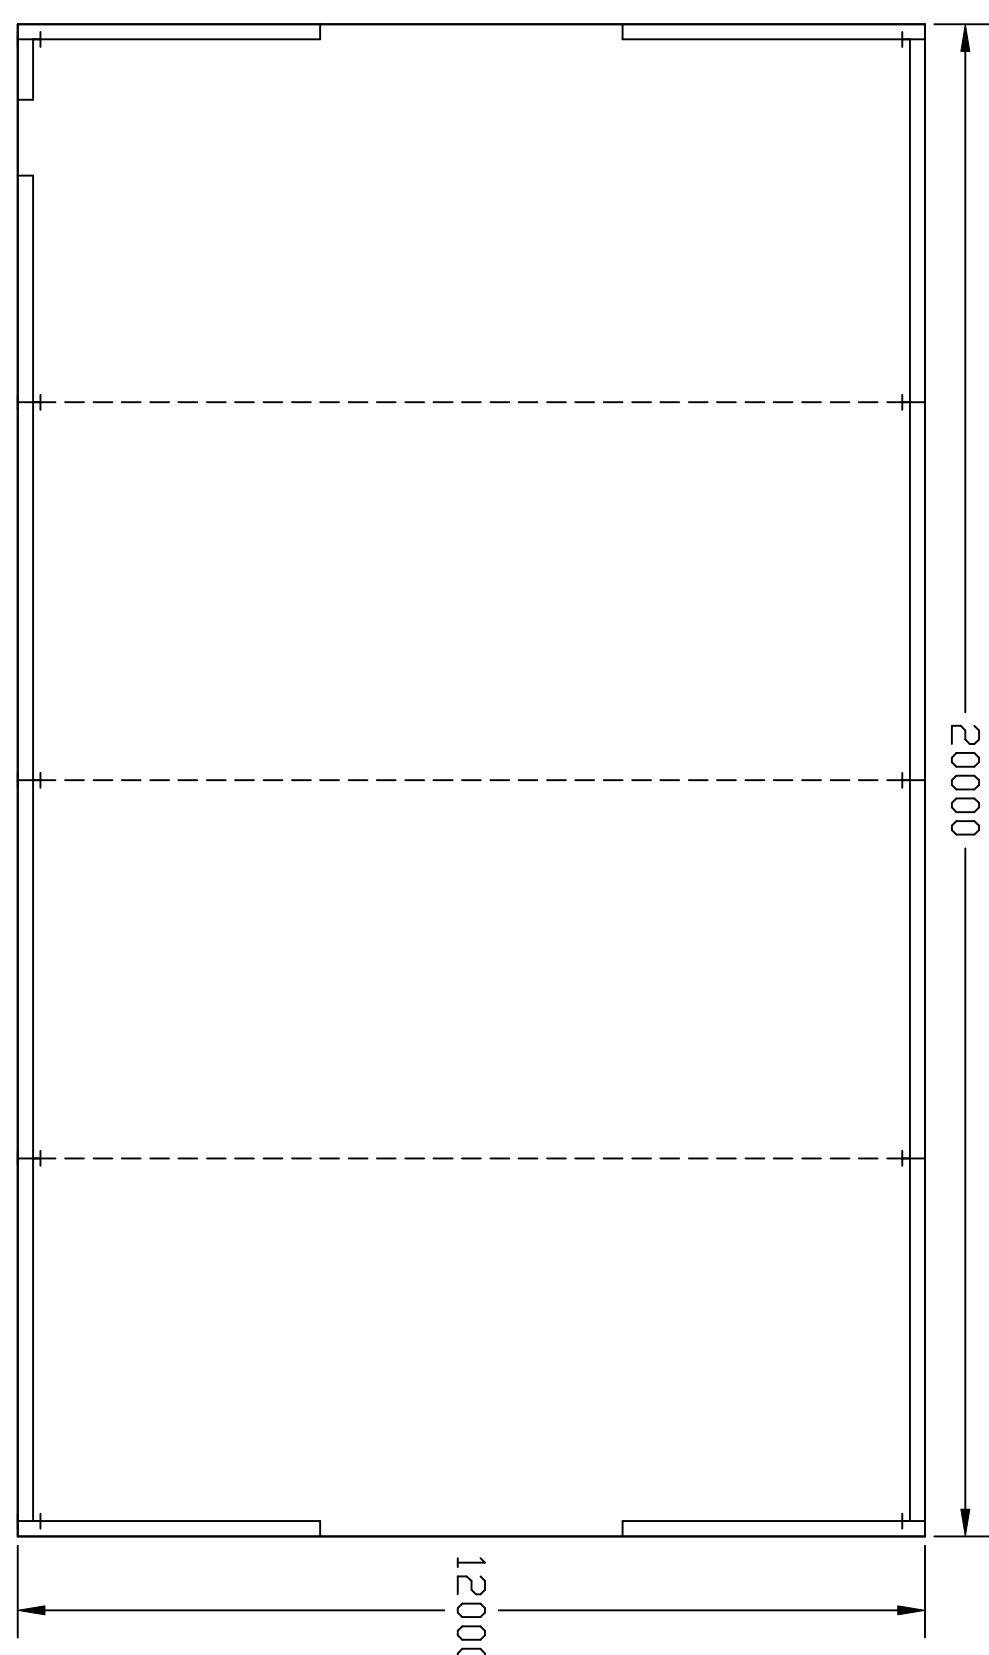


proposed floor plan - scale 1:100

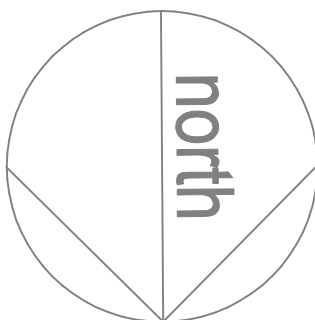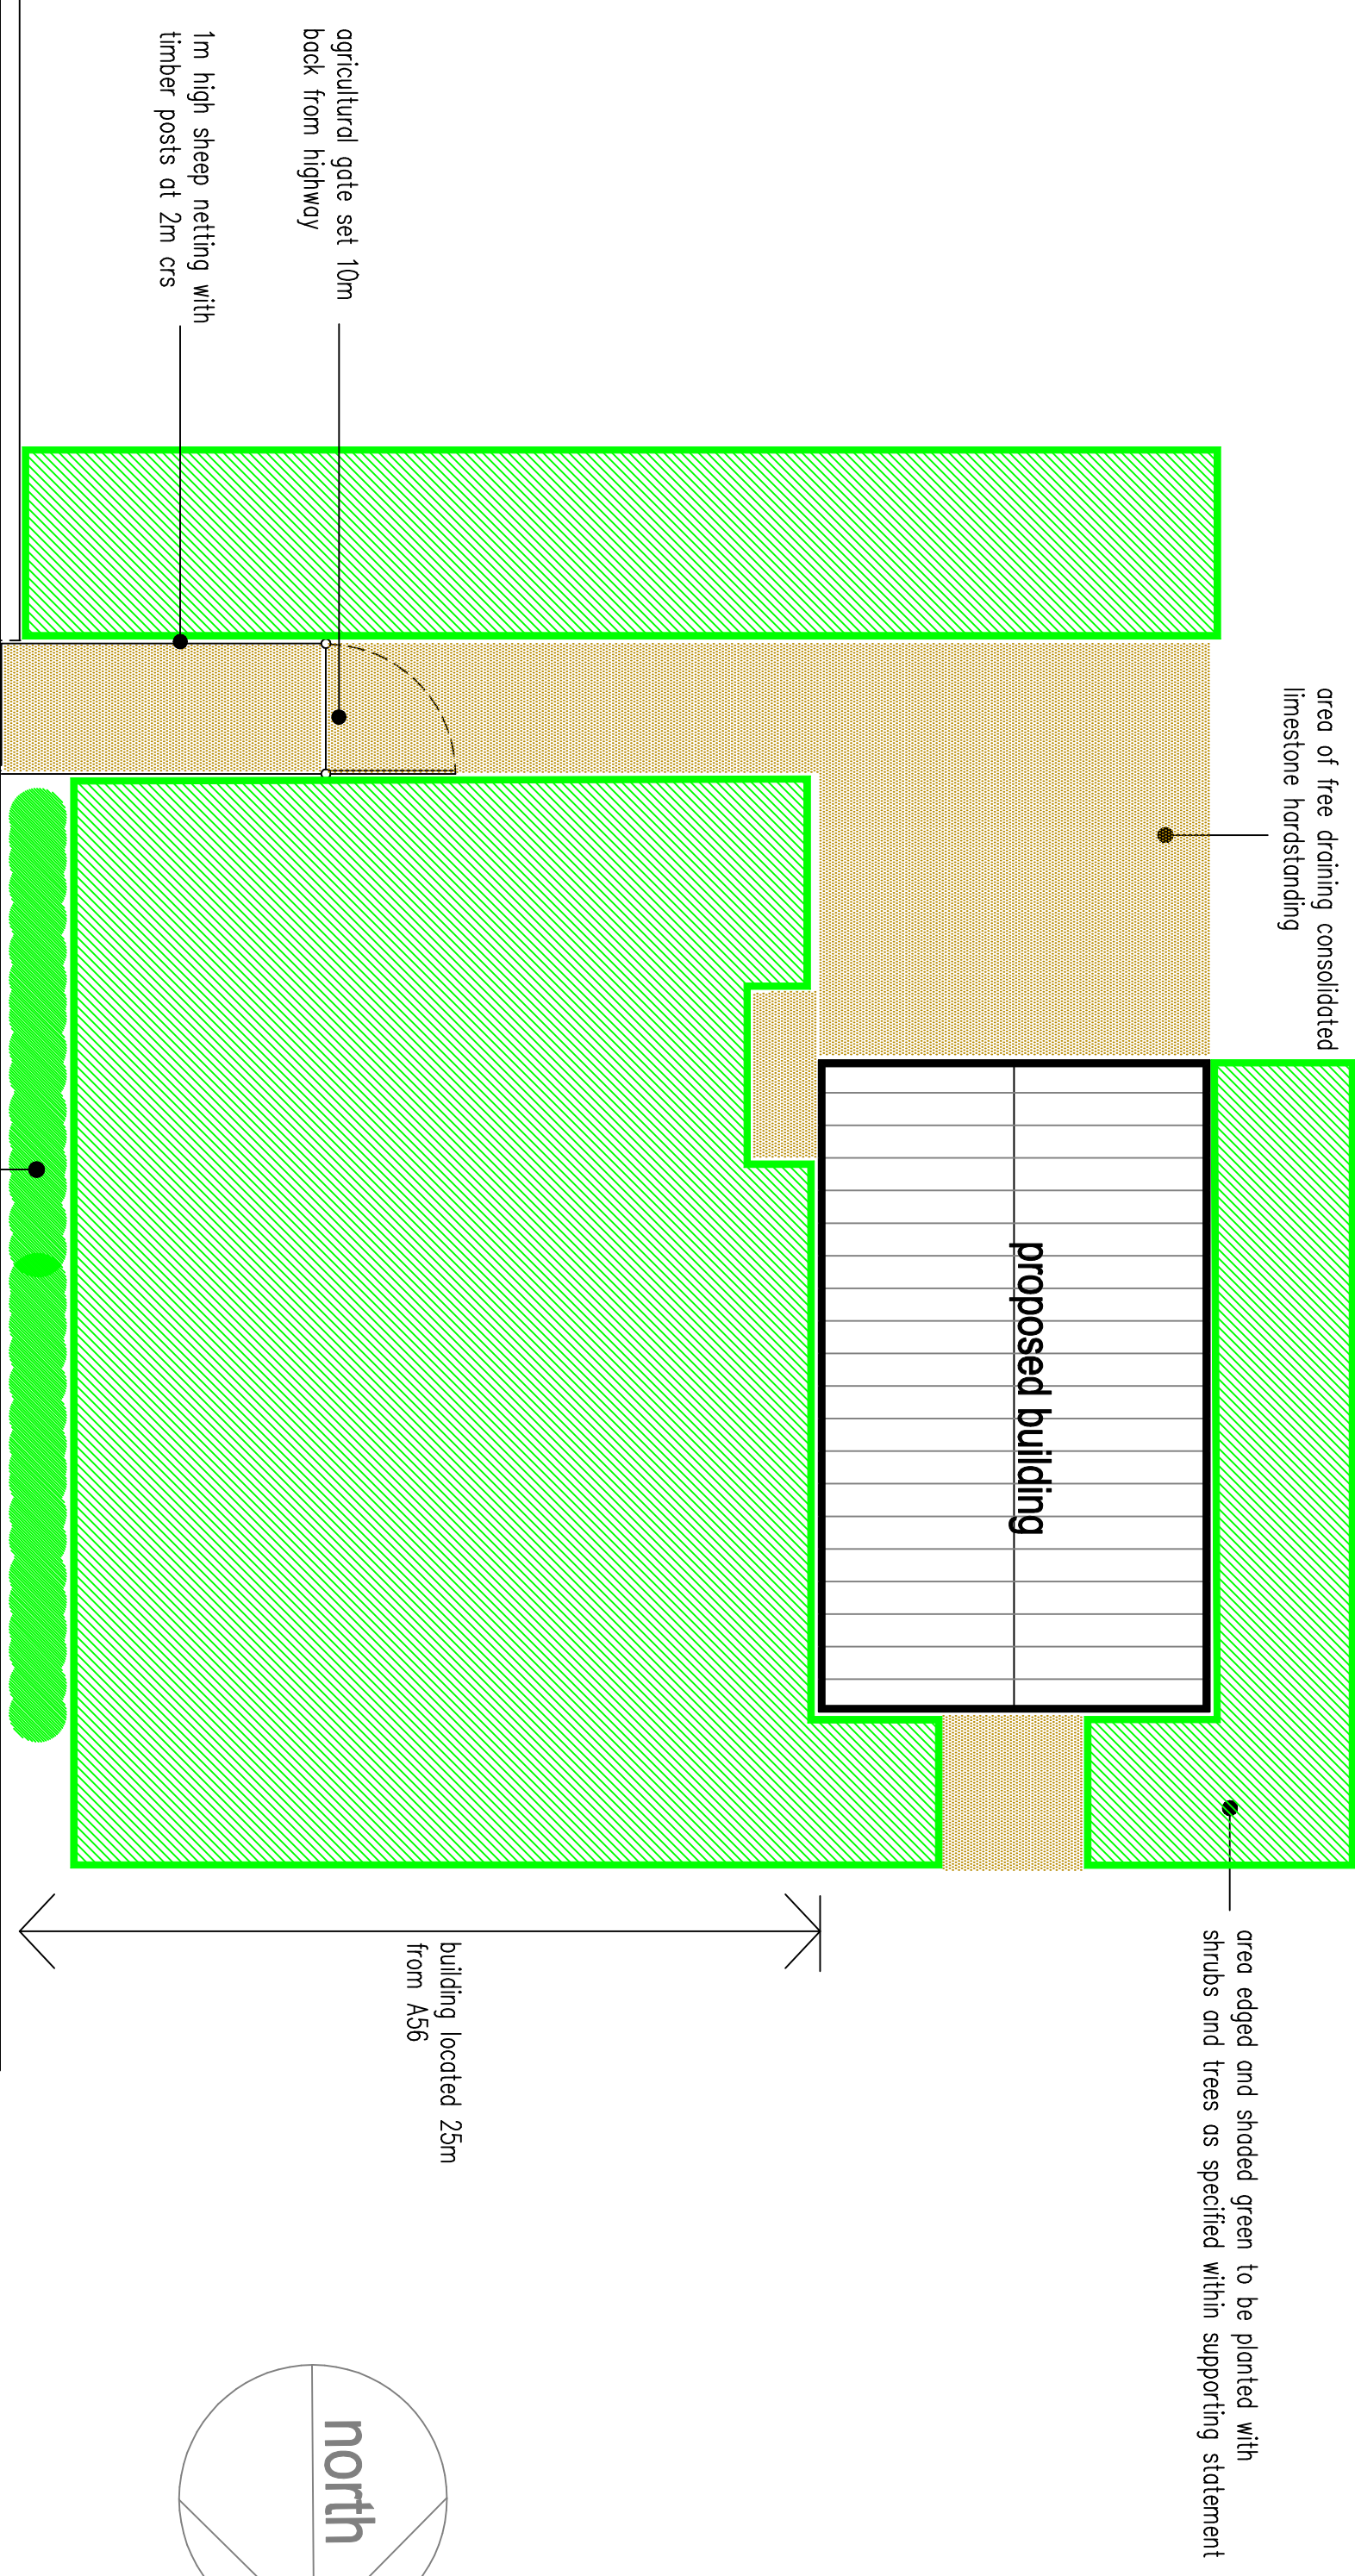

to B U R Y

W H A L L E Y R O A D (A56)

to R A W T E N S T A L L

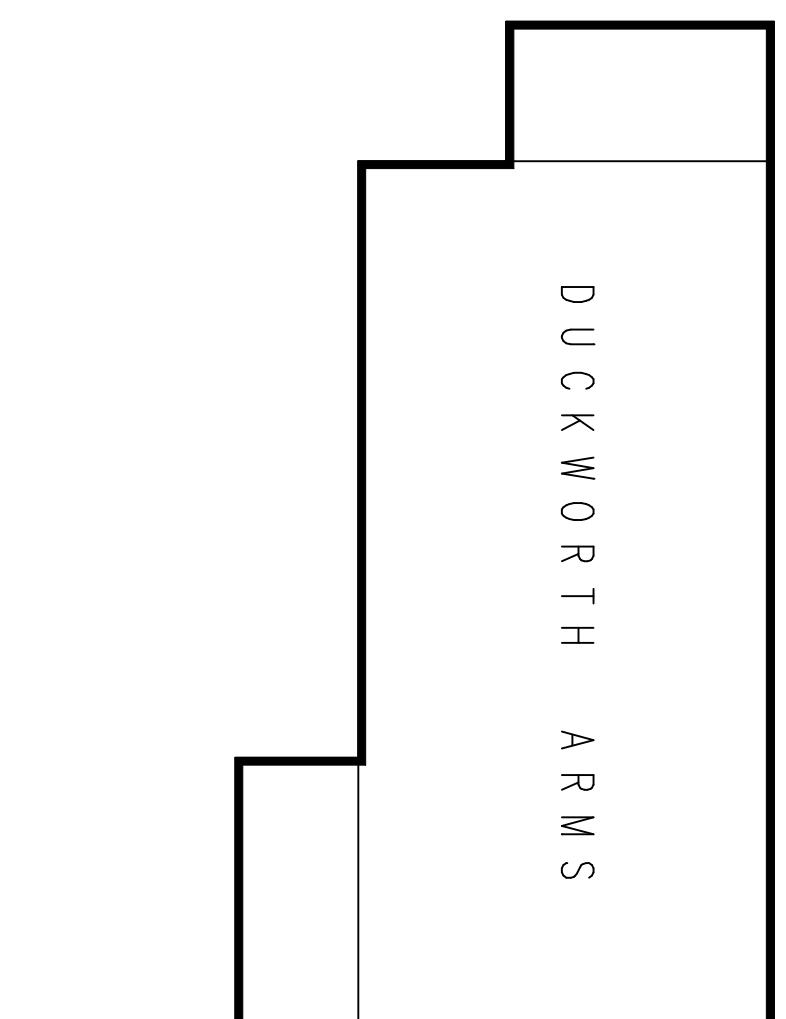


C A R P A R K

proposed site plan - scale 1:200

proposed agricultural storage unit
on agricultural land at
Whalley Road
Shuttleworth

scale 1:100 @ A1

 

drawing number JB-01-03-23