


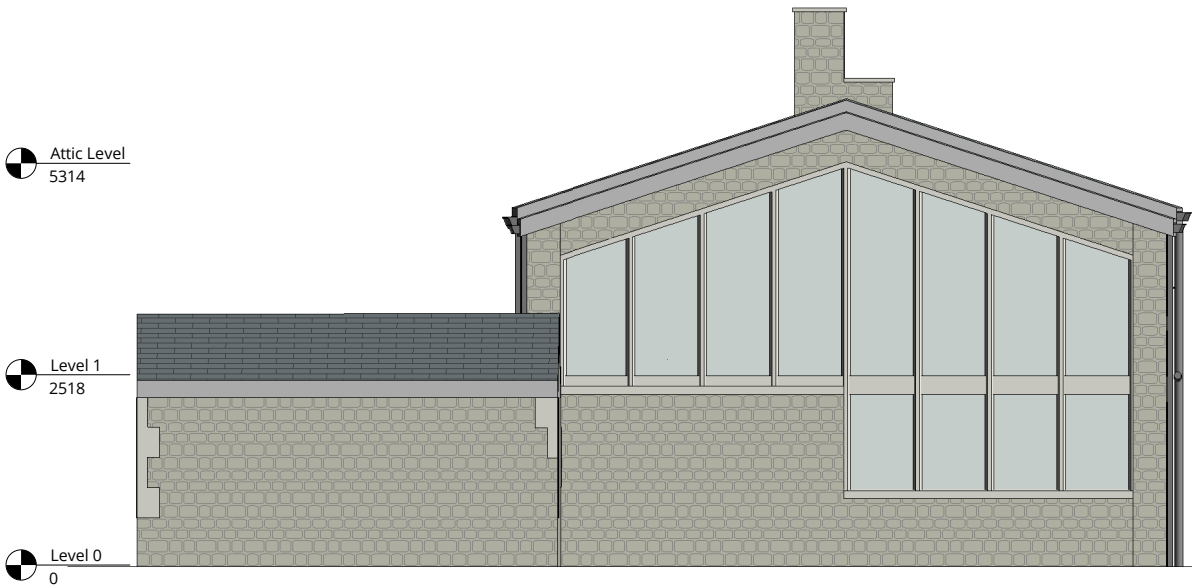

1 Proposed North Elevation
1 : 100



2 Proposed East Elevation
1 : 100



3 Proposed South Elevation
1 : 100



4 Proposed West Elevation
1 : 100

0m 1m 2m 3m 4m 5m
SCALE 1:100

RALA SHALL HAVE NO RESPONSIBILITY FOR ANY USE MADE OF THIS DOCUMENT OTHER THAN FOR THAT WHICH IT WAS PREPARED AND ISSUED. ALL DIMENSIONS SHOULD BE CHECKED ON SITE. DO NOT SCALE FROM THIS DRAWING

ANY DRAWING ERRORS OR DIVERGENCIES SHOULD BE BROUGHT TO THE ATTENTION OF RALA AT THE ADDRESS SHOWN BELOW.

DRAWINGS SHALL BE READ IN CONJUNCTION WITH THE FOLLOWING BEFORE WORK COMMENCES:

- THE CDM DESIGN ISSUES REGISTER
- THE RALA RISK SERIES OF DRAWINGS
- THE PROJECT CDM RISK REGISTER

NOTES

P00	First Issue	RB	RB	18/02/22
P01	Pre Planning Comments	RB	RB	30/04/22

CLIENT

11 Hackford Close,
Brandlesholme,
Bury,
Greater Manchester,
BL8 1XP
United Kingdom

T +44 [0]7564 361 972



PROJECT TITLE
Dry Gap Farm, Bury Old Road

RDP JOB NUMBER
P0014

ISO 27001 CLASSIFICATION
Planning

DRAWING TITLE
Proposed Elevations

SCALE
@ A3

1 : 100

DATE FIRST ISSUED
15/02/22

DRAWING NO.
DGF-RALA-ZZ-XX-DR-A-(PL)-0004

REVISION
P01