

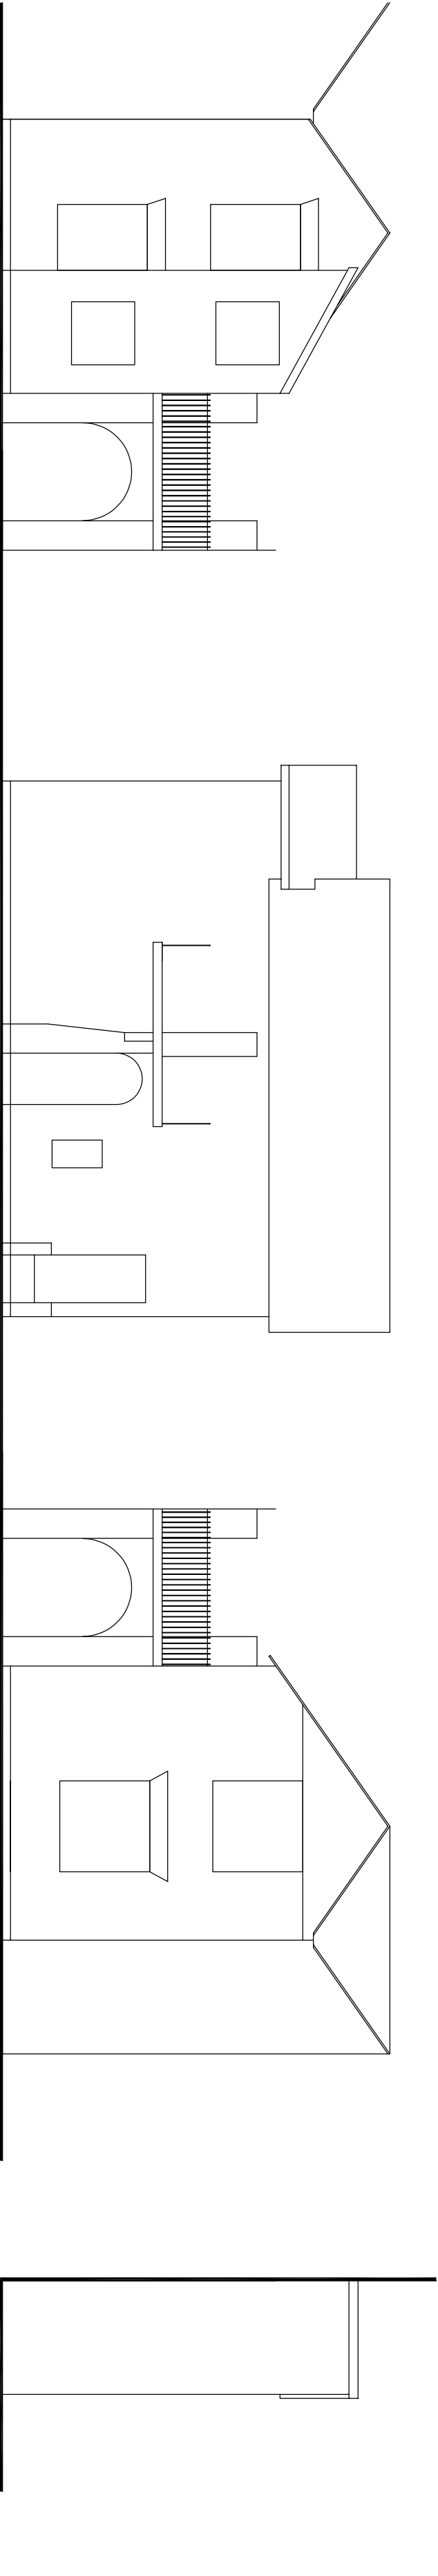



- do not scale dimensions from this drawing
- all dimensions to be checked on-site and
discrepancies to be reported to the architects

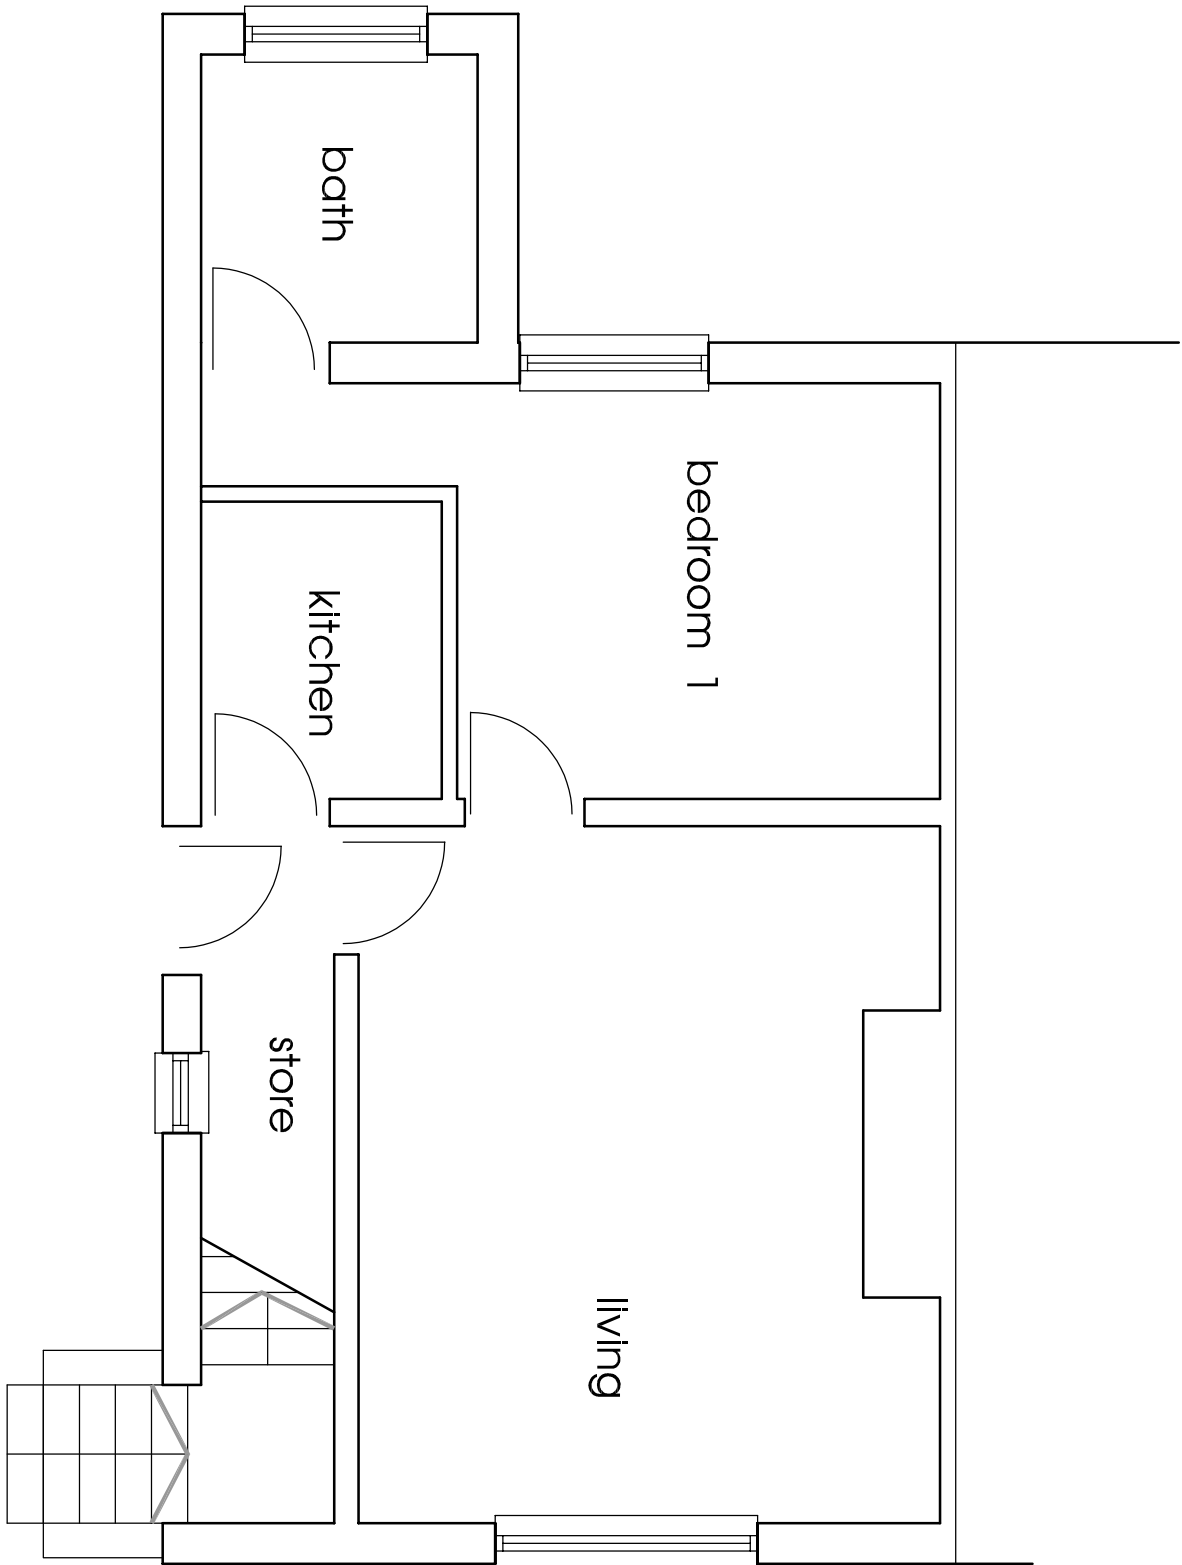

Elevations scale 1:100

 

Floor Plan scale 1:50

 

Client	R Braid esq.		
Project	Proposed Extension 64 Whittaker Lane, Prestwich, Manchester, M25 1ET		
Title	Existing Plans & Elevations		
Drawing Number	1238.02	Revision	
Scale	As shown A1	Date	July 23
Drawn by	SB	Stamps	