

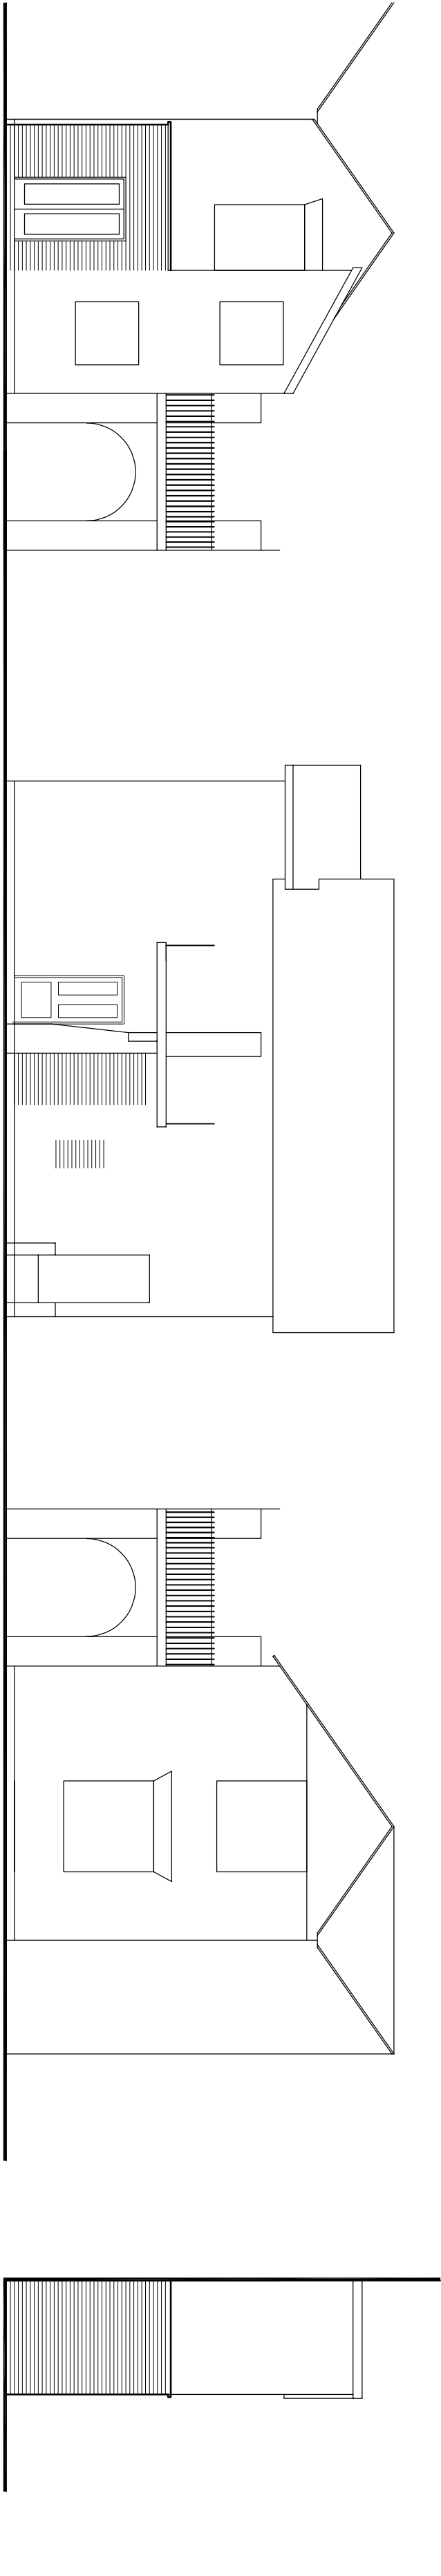



- do not scale dimensions from this drawing
- all dimensions to be checked on-site and
discrepancies to be reported to the architects

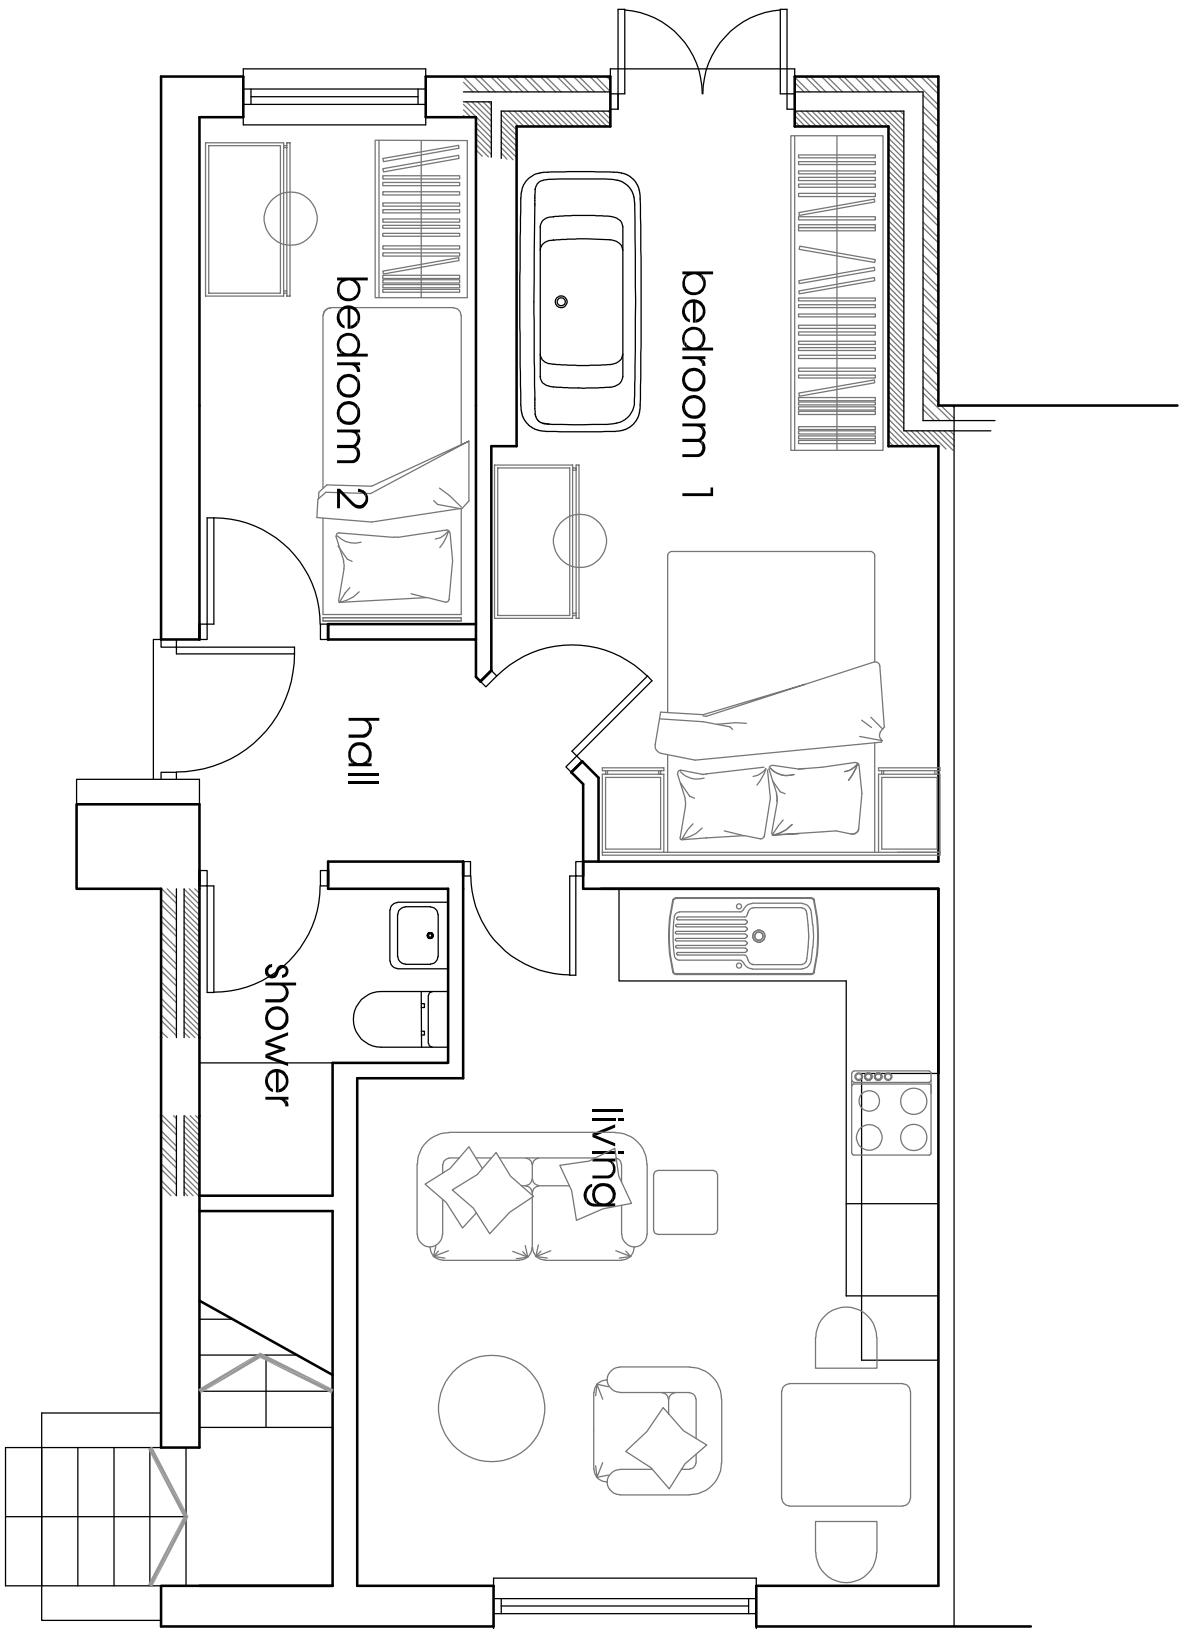

Elevations scale 1:100

 

Floor Plan scale 1:50

 

Client	
R Braid esq.	
Project	
Proposed Extension 64 Whittaker Lane, Prestwich, Manchester, M25 1ET	
Title	
Proposed Plans & Elevations	
Drawing Number	Revision
1238.03	
Scale	Date
As shown A1	July 23
Drawn by	Stamps
SB	

fisk
& associates
architects

20 chorley road, swinton, manchester, m27 5d
t - 0161 793 5300 e - info@rnfisk.co.uk

