



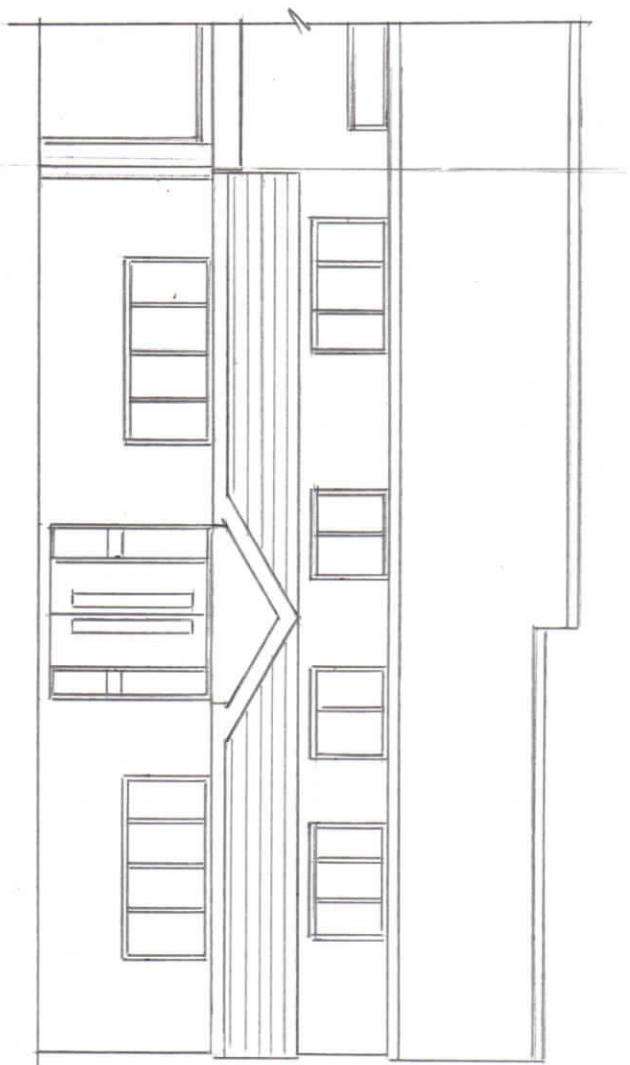


FRONT ELEVATION
K LEND WHITE

PROPOSED FRONT ELEVATION

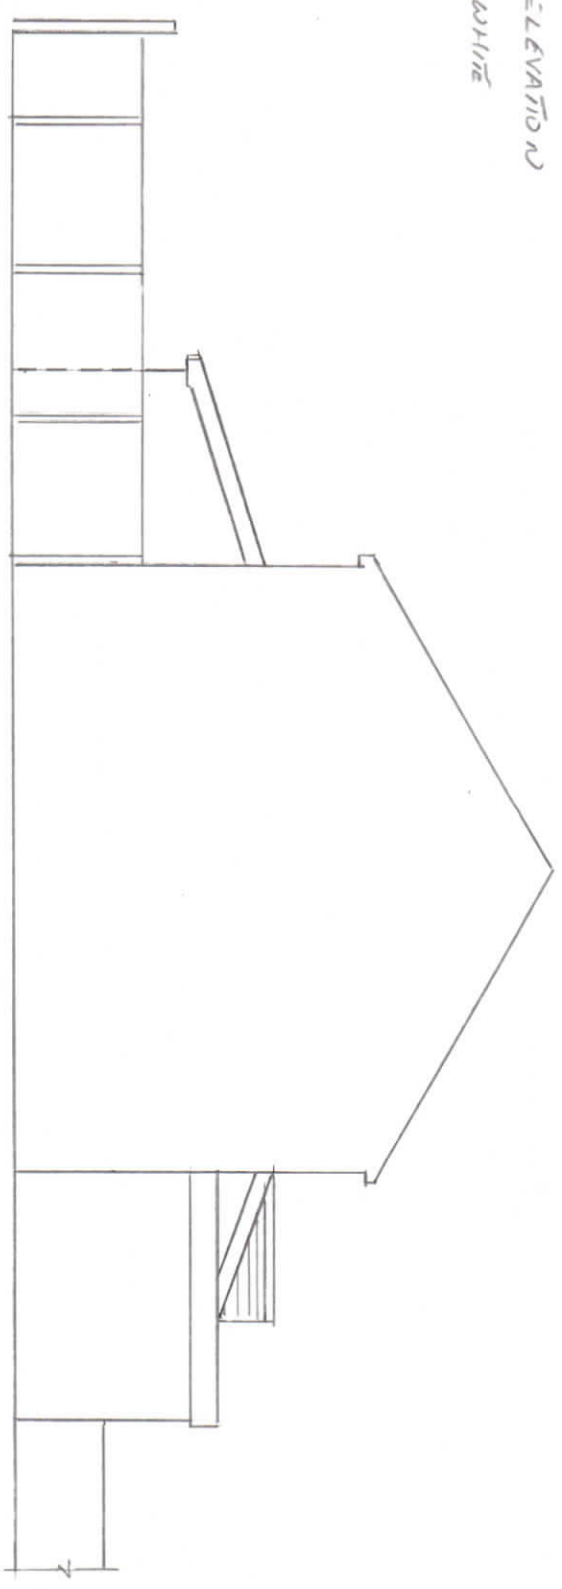


PROPOSED SIDE ELEVATION

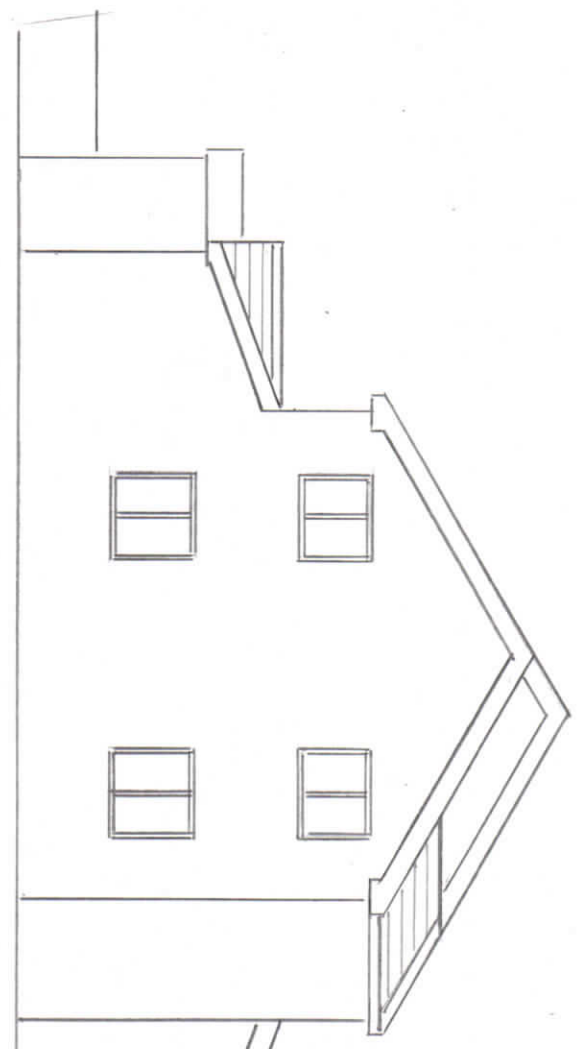

PROPOSED SIDE ELEVATION



REAR & SIDE ELEVATIONS
BRICKWORK TO MATCH
EXISTING

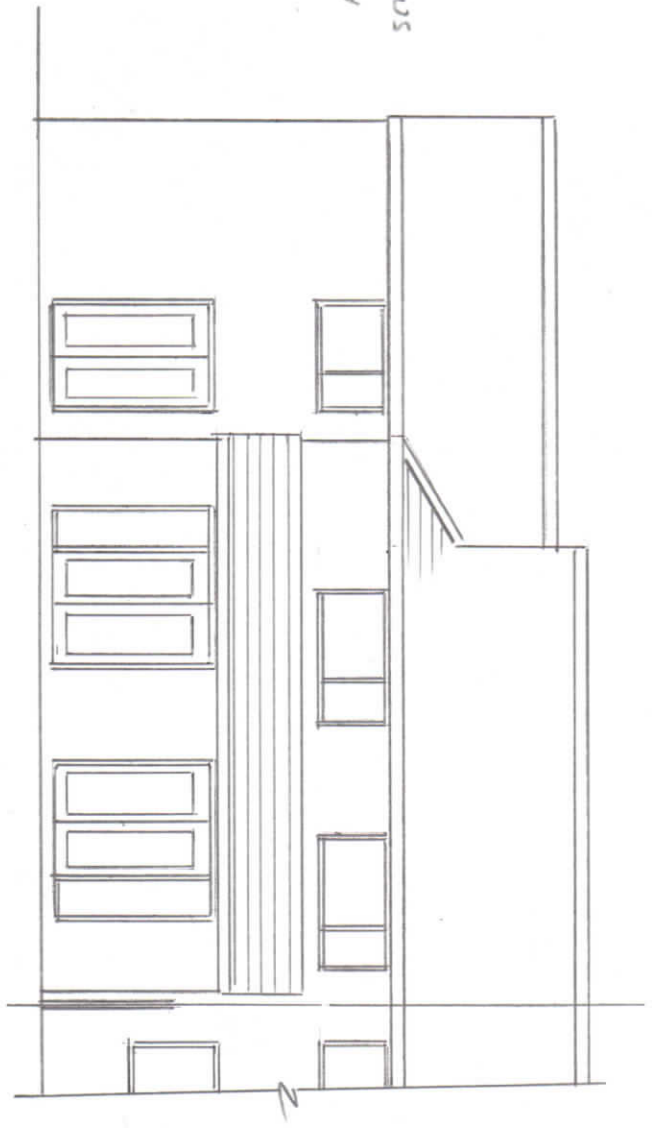

PROPOSED REAR ELEVATION

LEV 1

Thompson Designs	
Tel 0161 705 1458 Mob 07884 318634	
Sheet 3	Proposed Elevations
5 Richmond Street	
Bury BL9 9BX	
Scale 1:100 @ A3 Date July 2022	

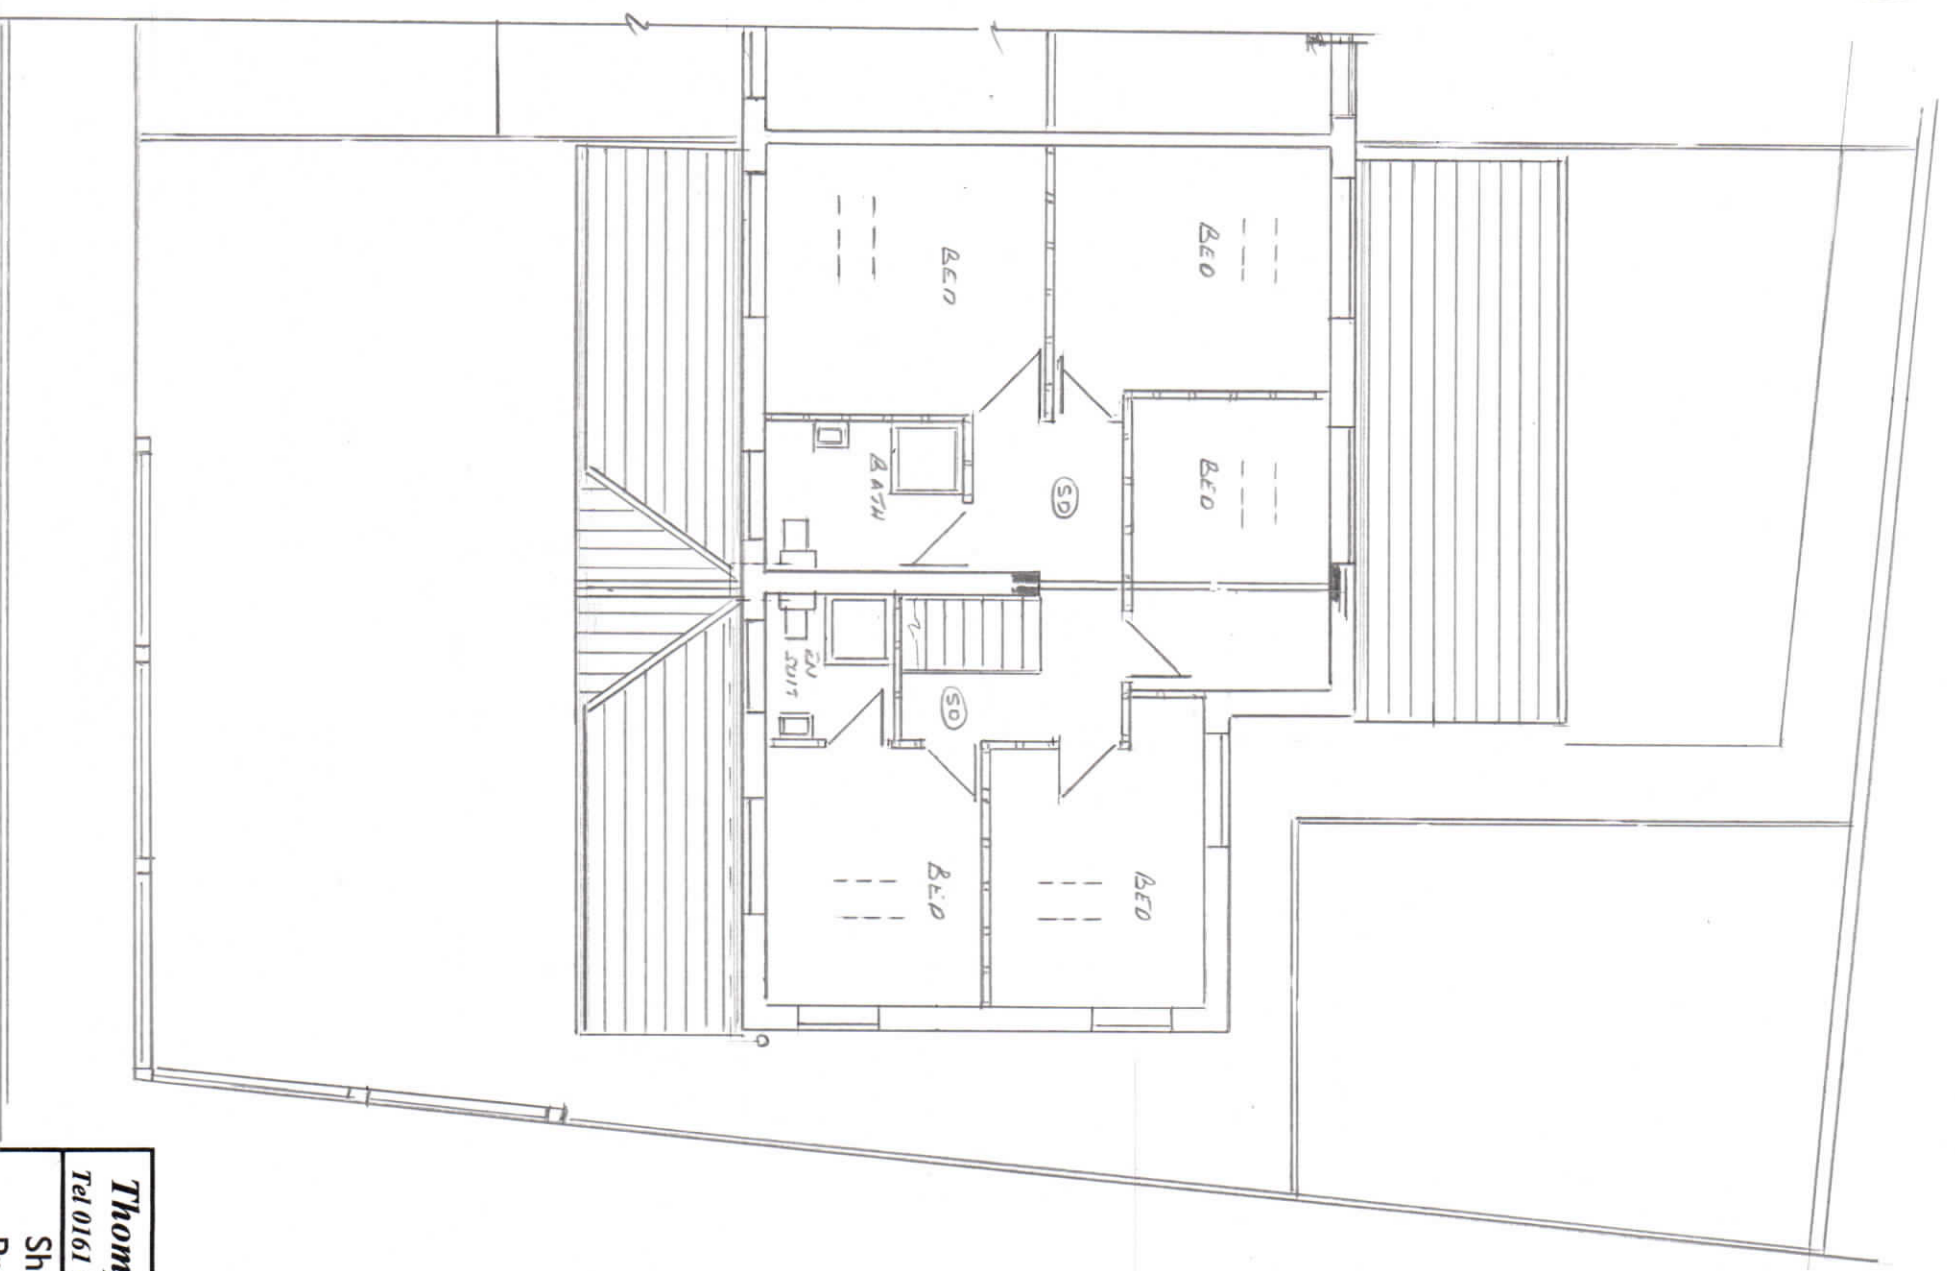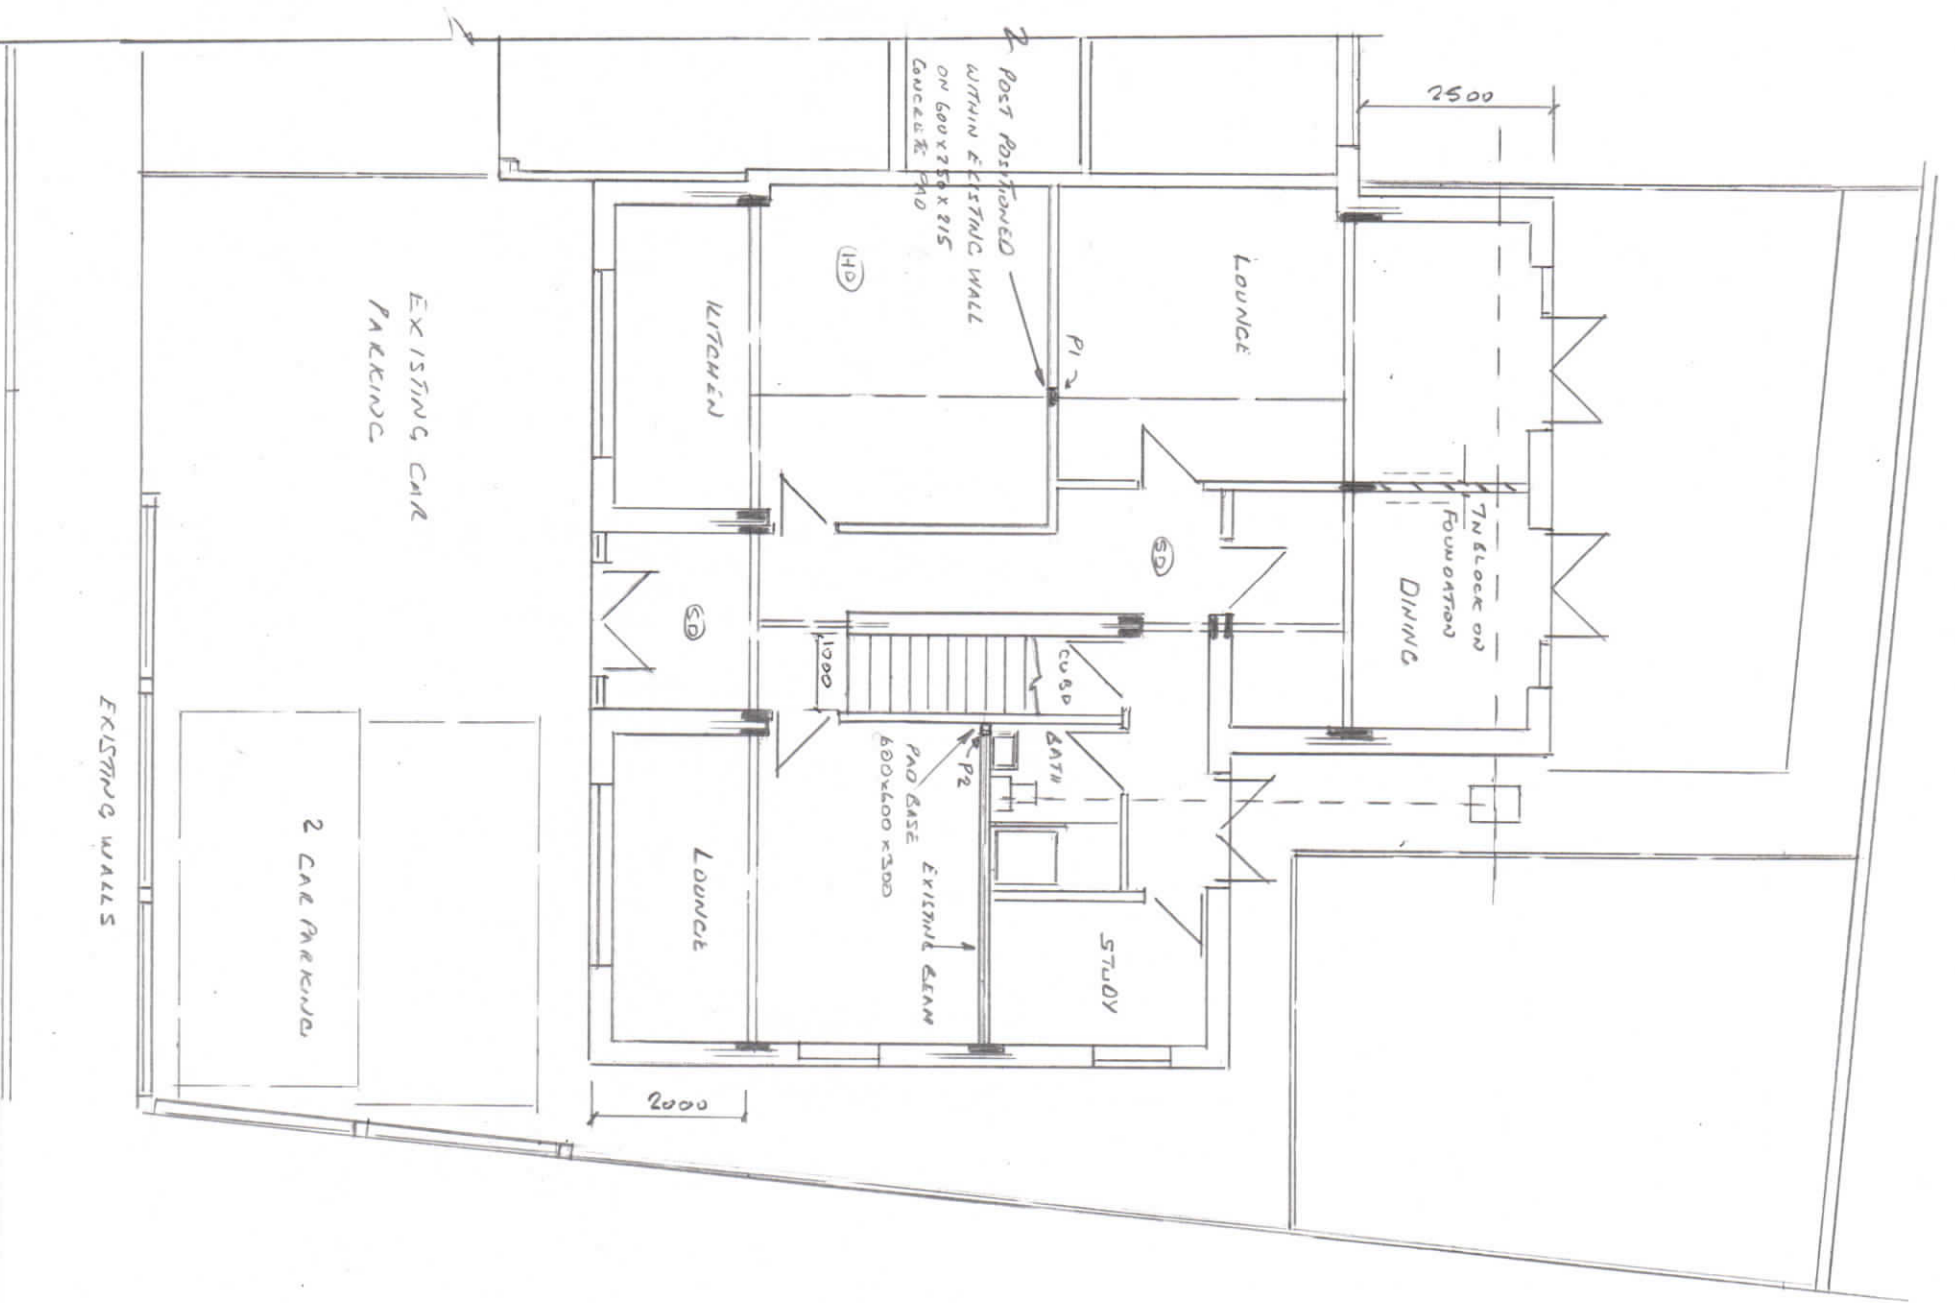

PROPOSED GROUND FLOOR

PROPOSED FIRST FLOOR

DEV 1