


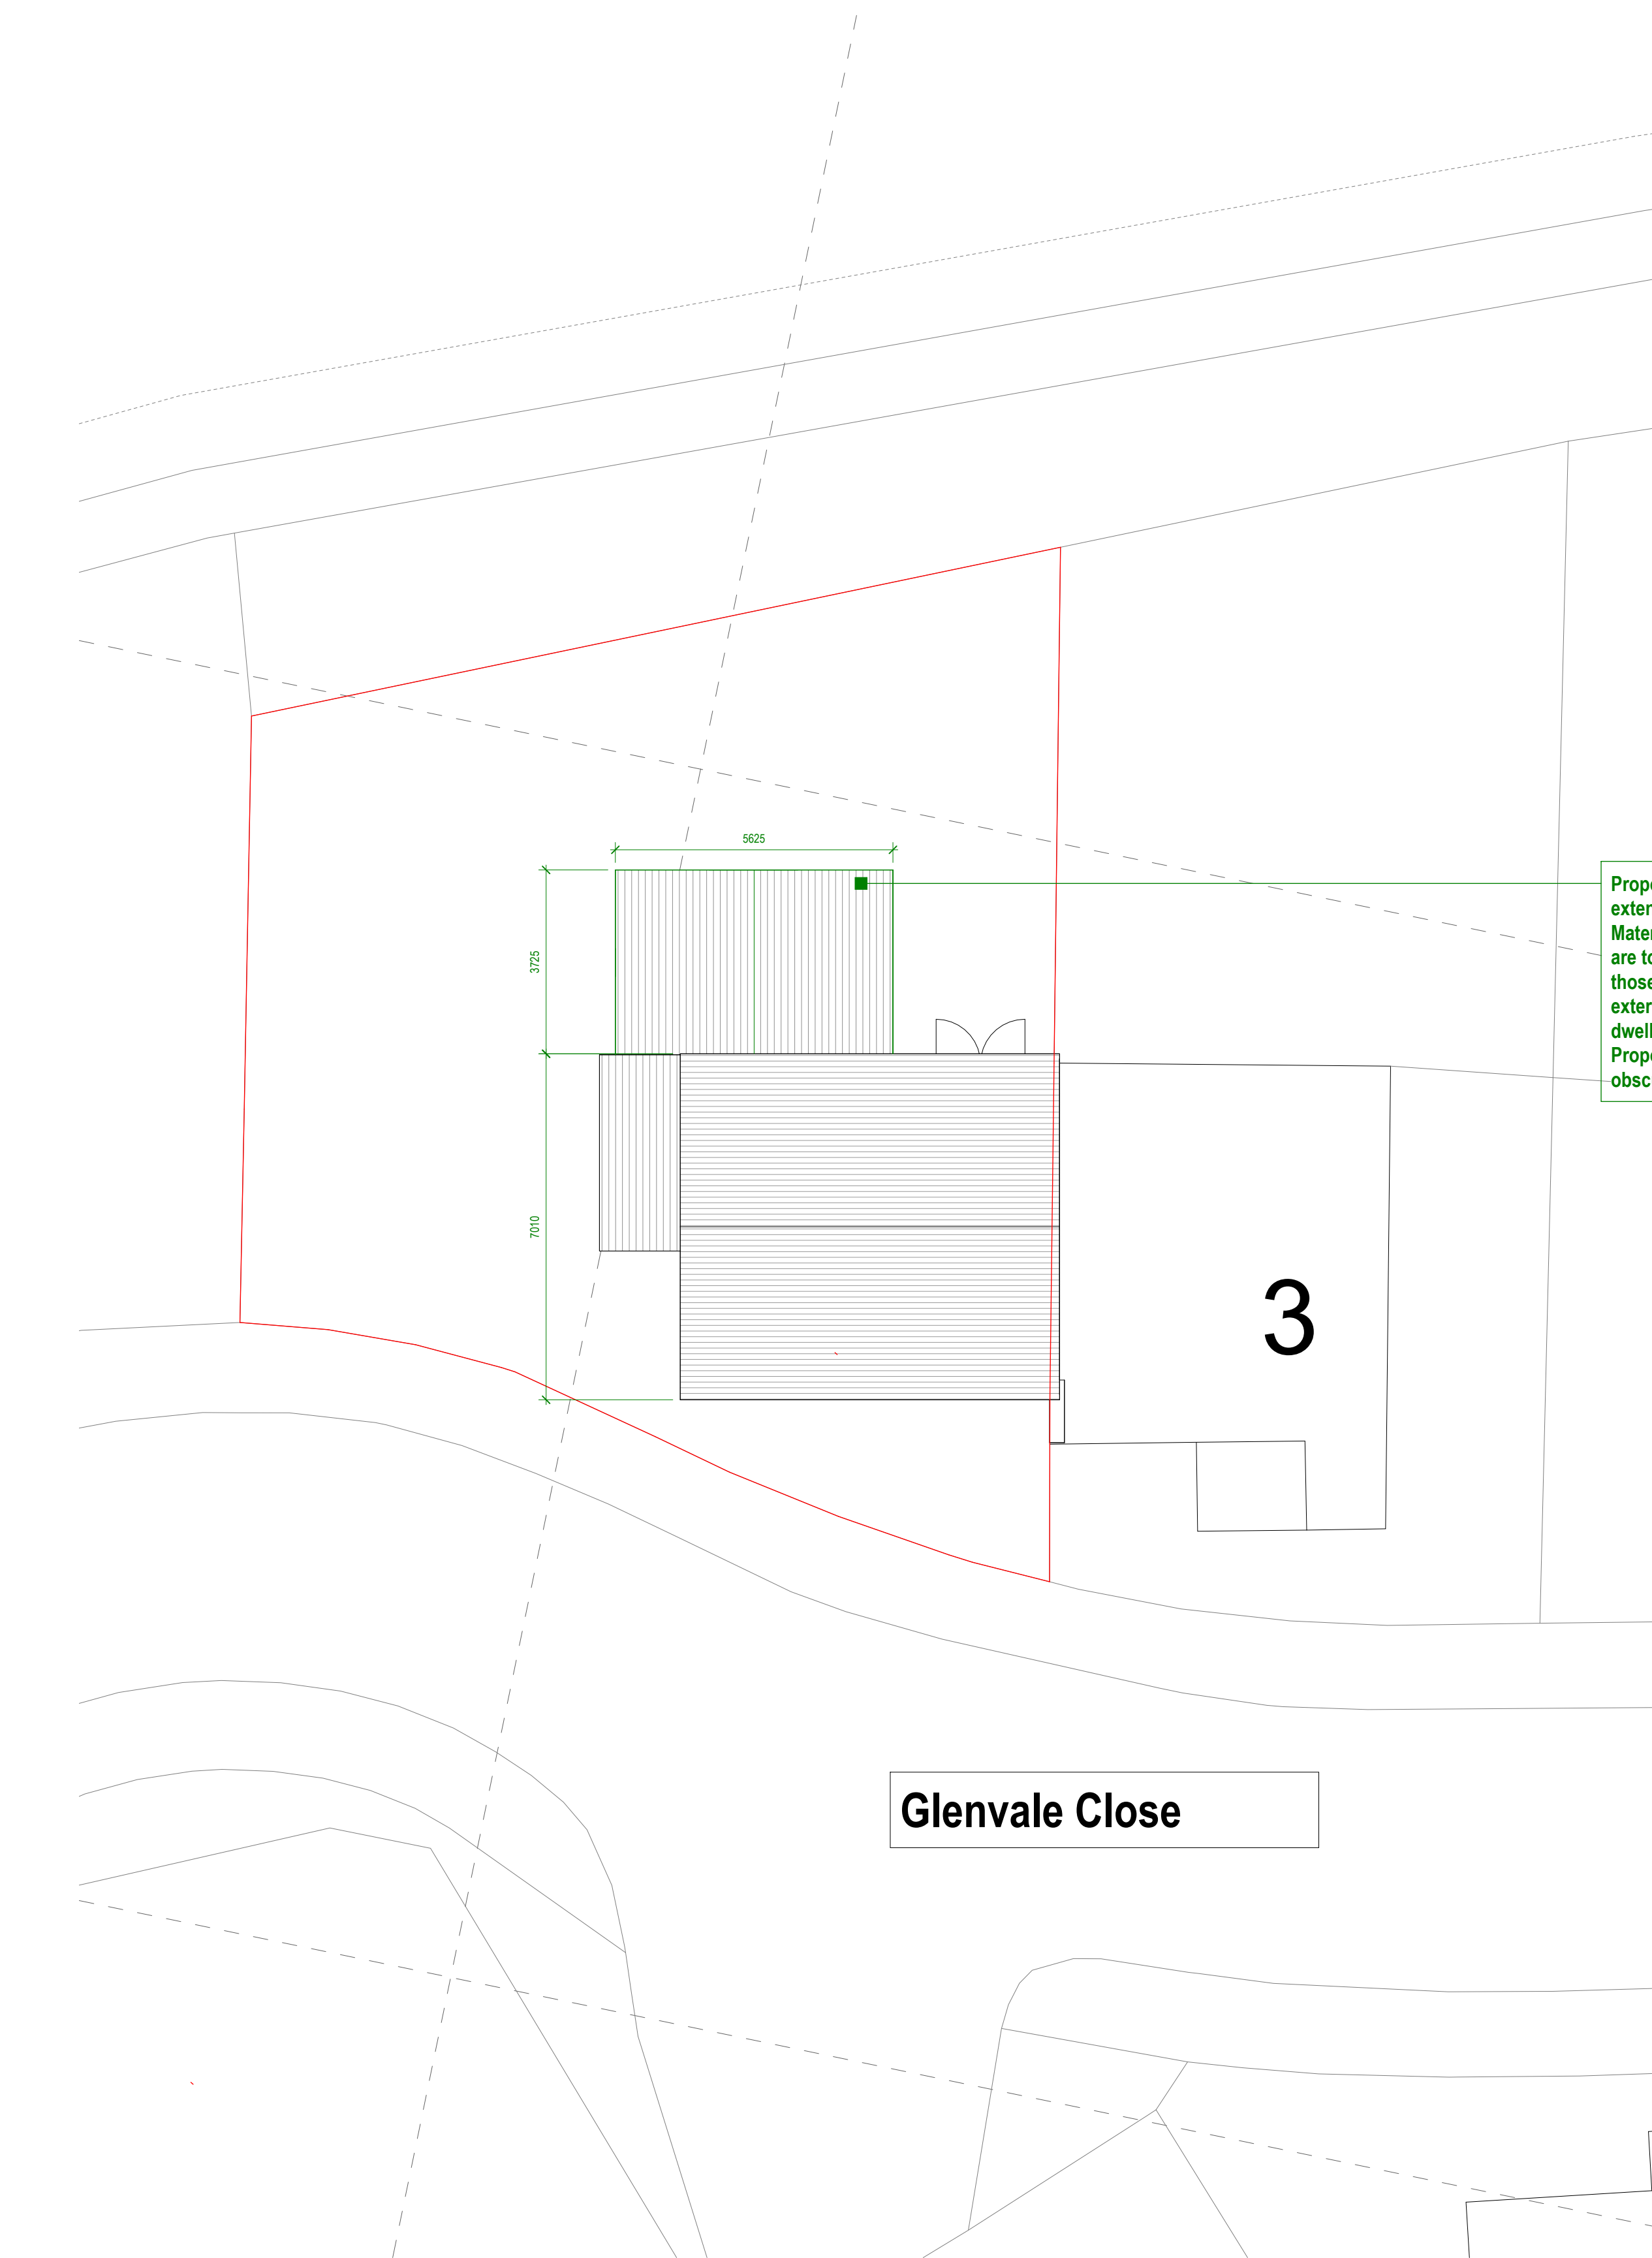


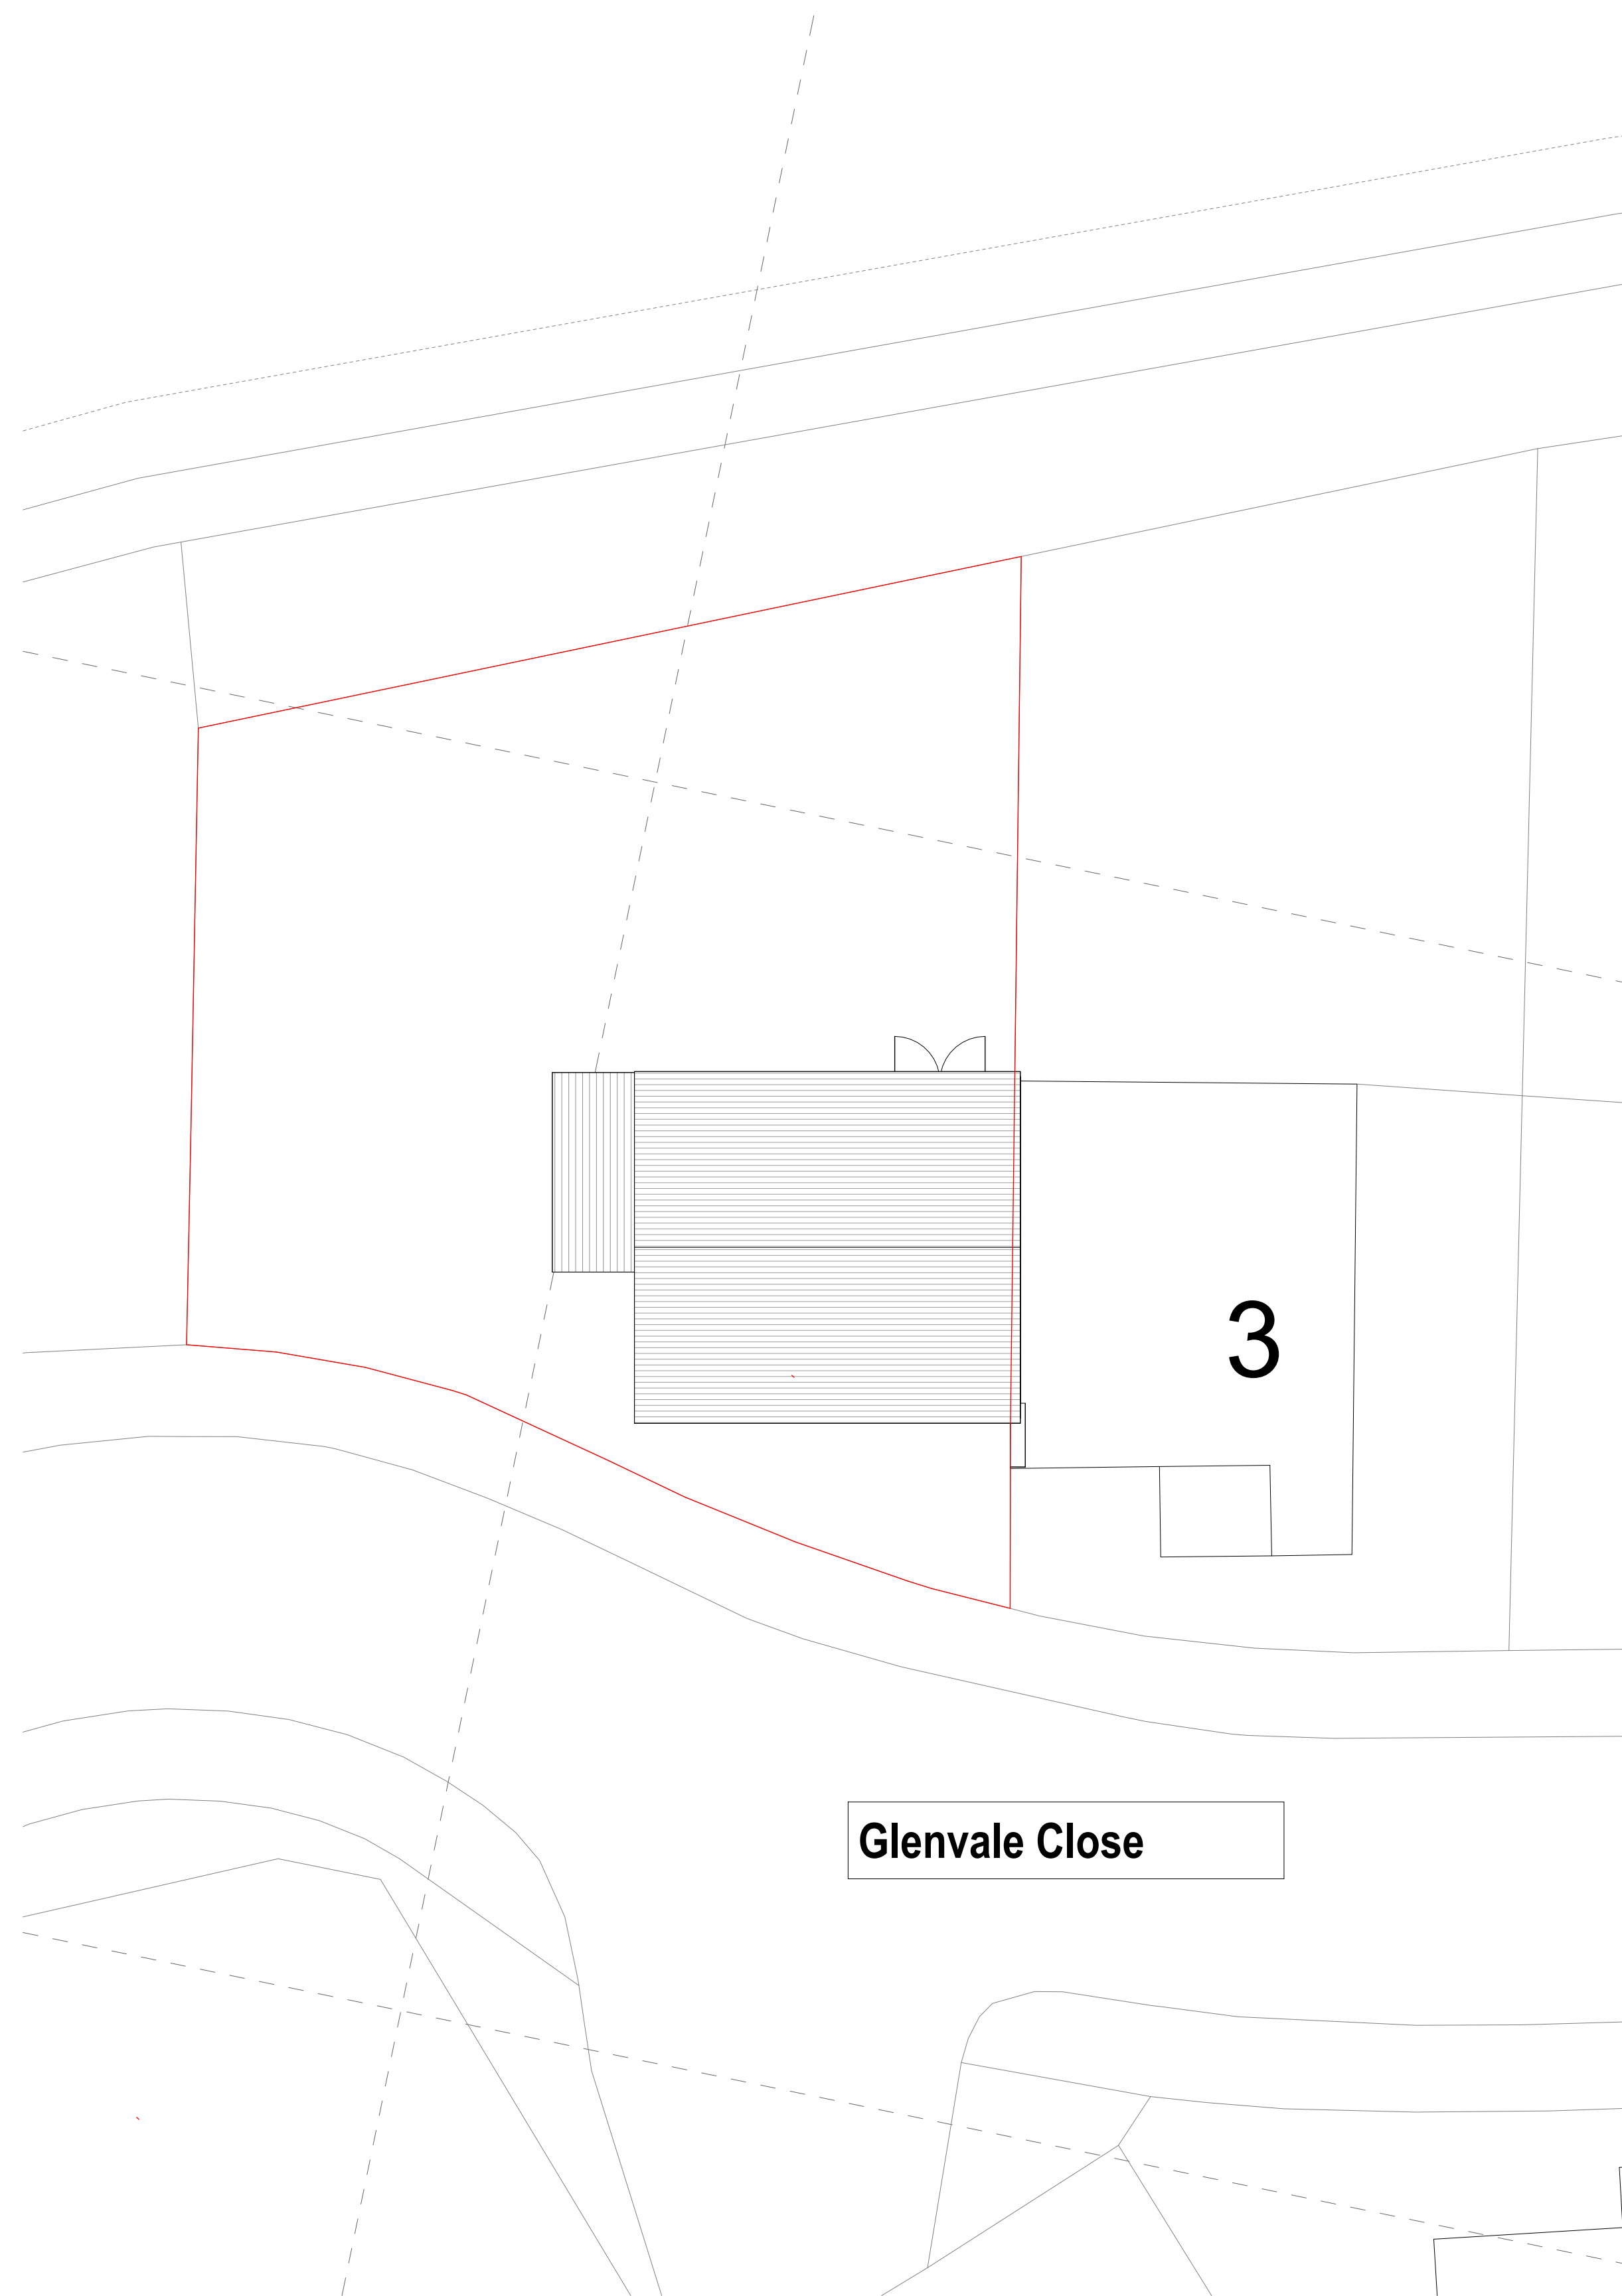

Proposed single storey side extension.
Materials used in any exterior work are to be of a similar appearance to those used in the construction of the exterior of the existing dwellinghouse.
Proposed side windows to be obscurely glazed.

 

VISUAL SCALE 1:100 @ A1

 

Status
PLANNING PERMISSION

Client
Miss Jayne Chalice

Project Title
1 GLENVALE CLOSE RADCLIFFE
GREATER MANCHESTER M26 2SL

Drawing Title
Existing and Proposed Site Plan A1

Project No.
2025 06
Drawing No.
002-SI-XX-00-DR-I-P2
Drawing Date
Rev
Scale at A1
1 : 100

Created By
Rakesh M

m83 Associates Ltd

London Office
3rd Floor, 86-90 Paul Street, London, EC2A 4NE
Manchester Office
Bartle House, 9 Oxford Court, Manchester, M2 3WQ

arb
Architects
Registration
Board
REG NO: 1310044A

RIBA
Chartered Practice