



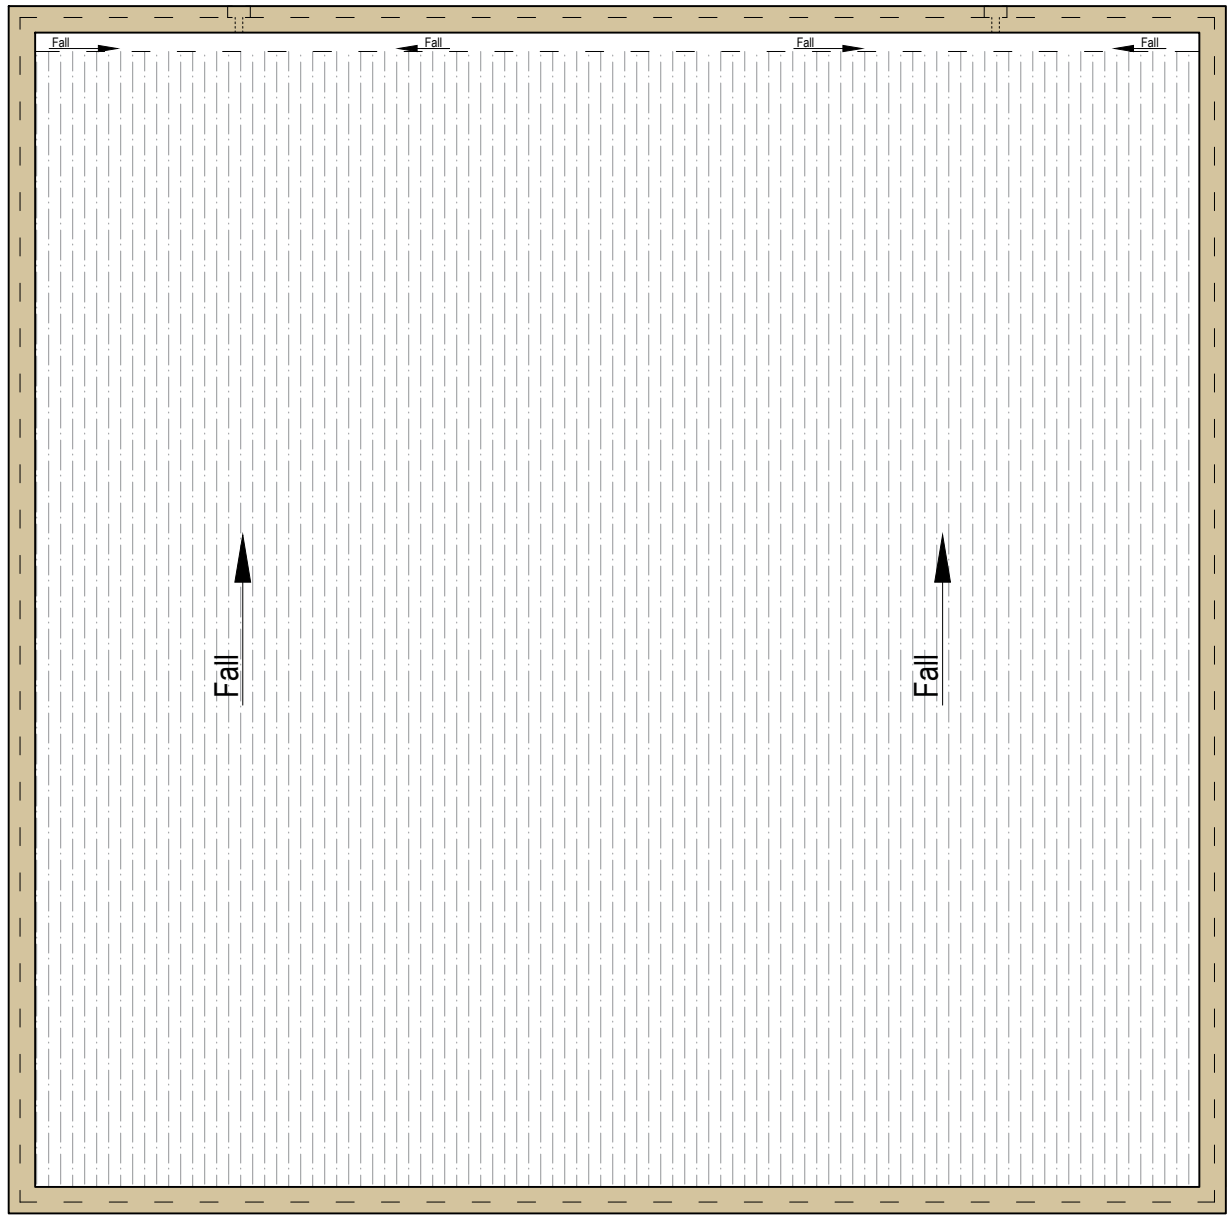


Proposed Floor Plan - Retail Unit
Scale 1:100

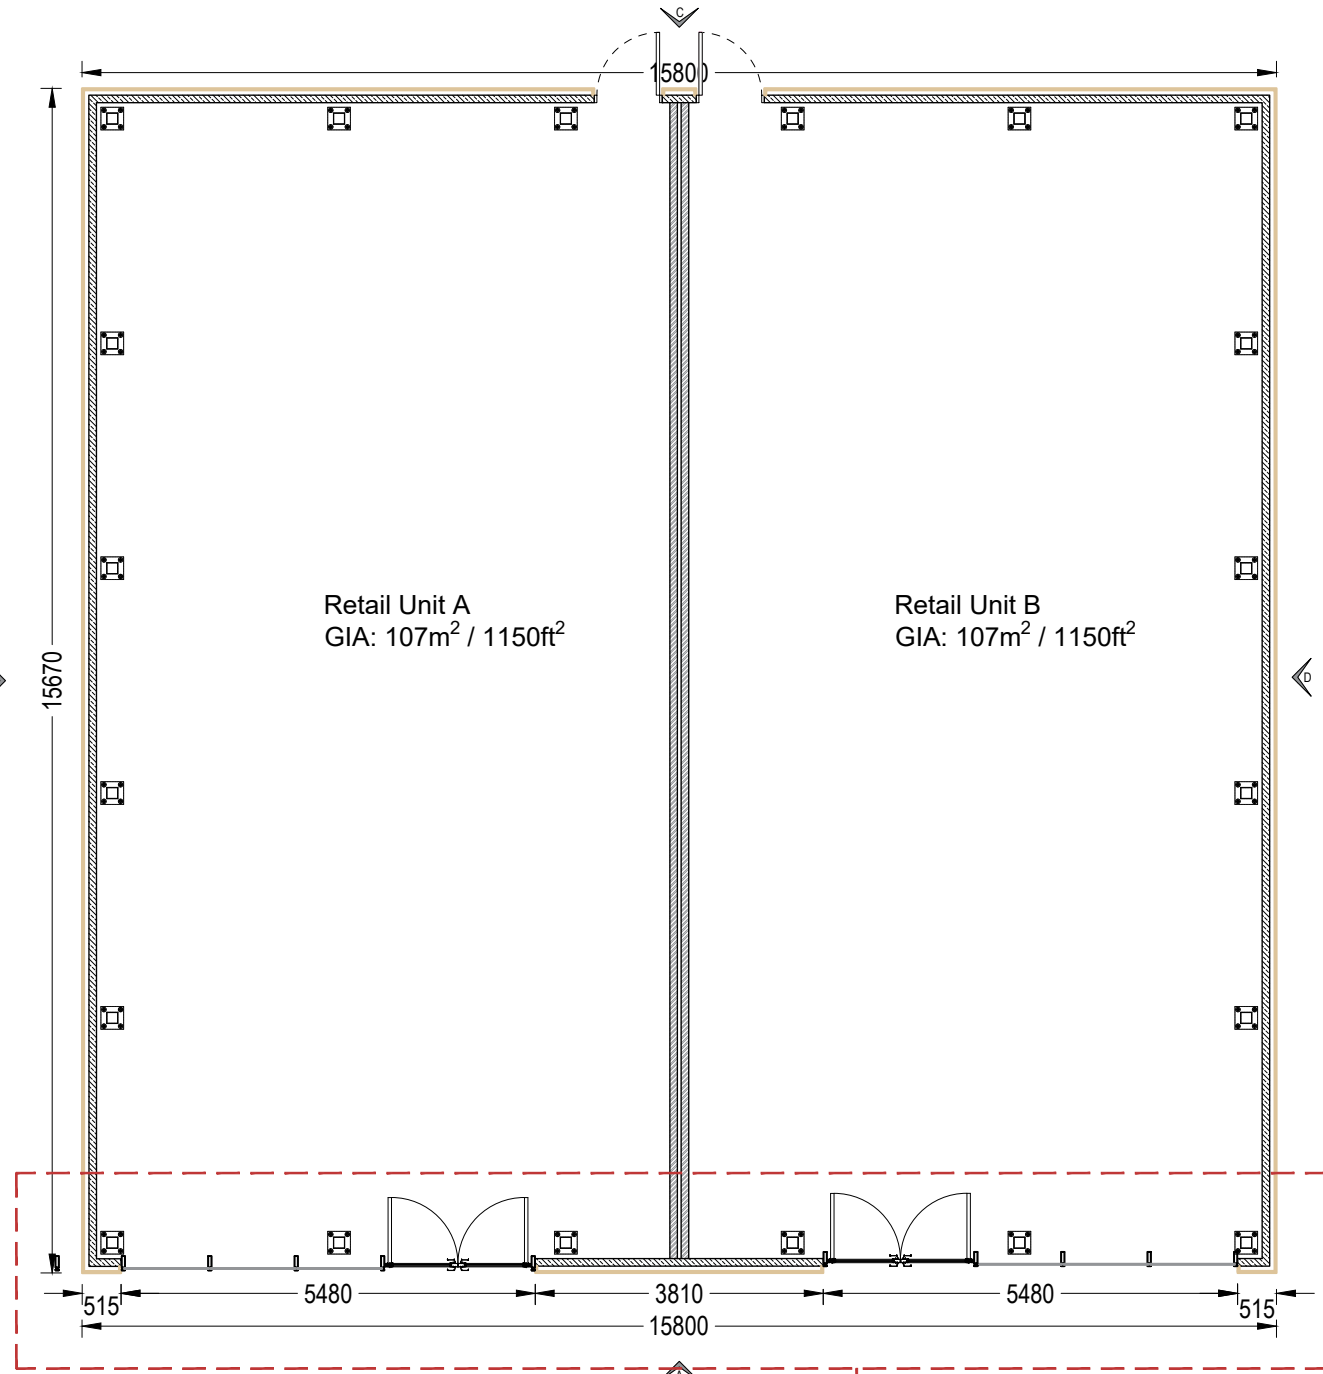


Proposed Floor Plan - Retail Unit
Scale 1:100
Note: Internal Layout to be Confirmed by Client/ Tenant


Curtain wall design revised.

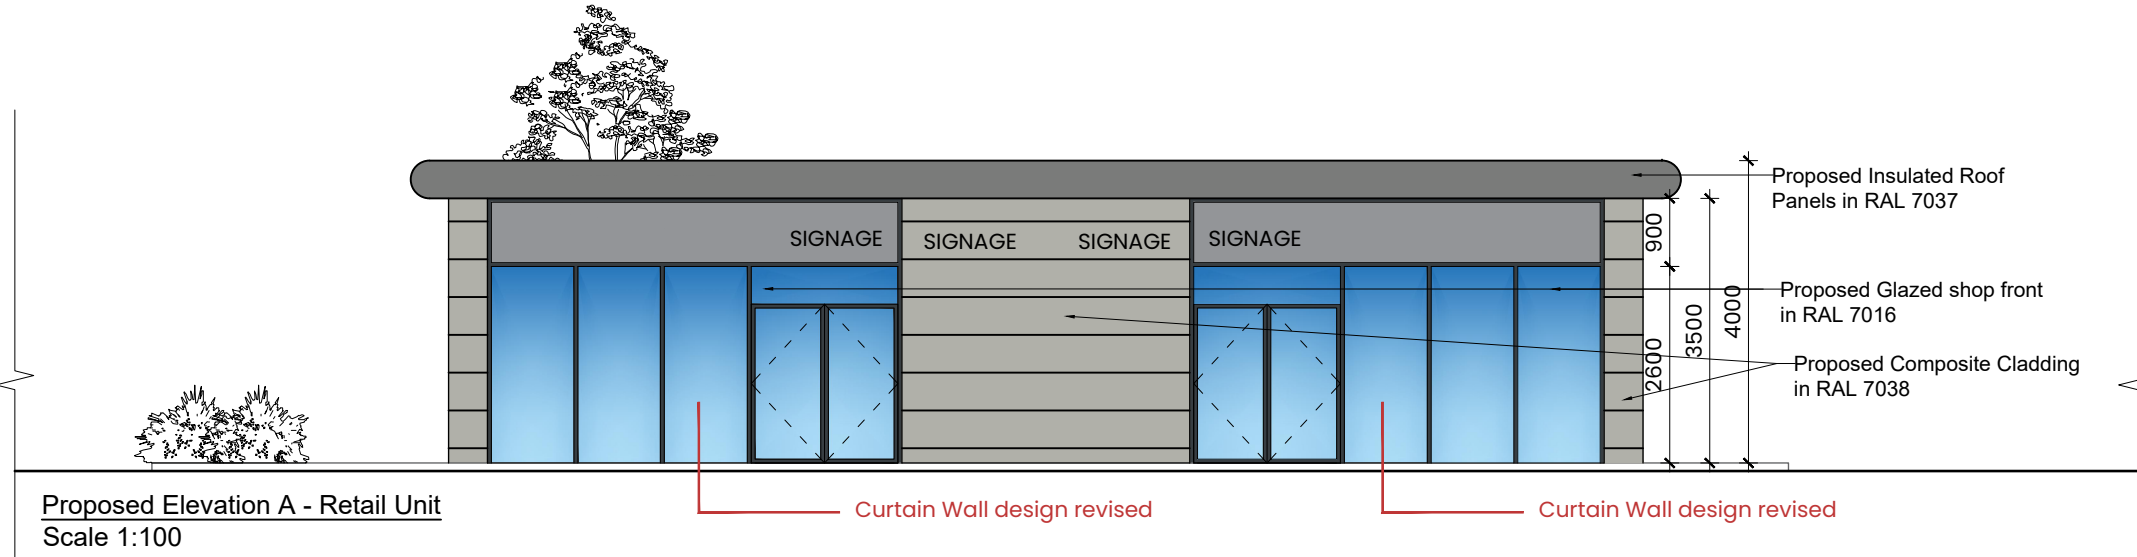


Proposed Elevation A - Retail Unit
Scale 1:100

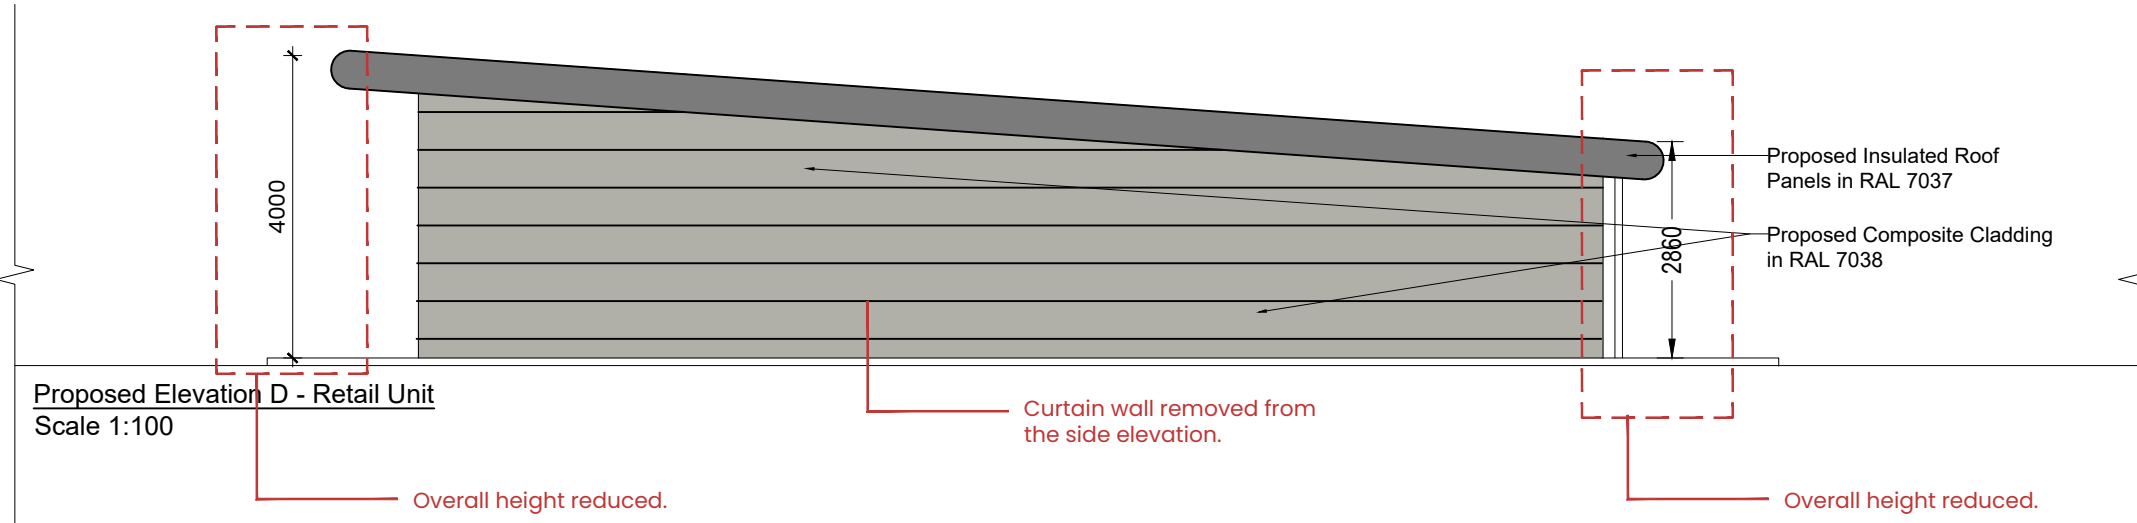


Proposed Elevation D - Retail Unit
Scale 1:100

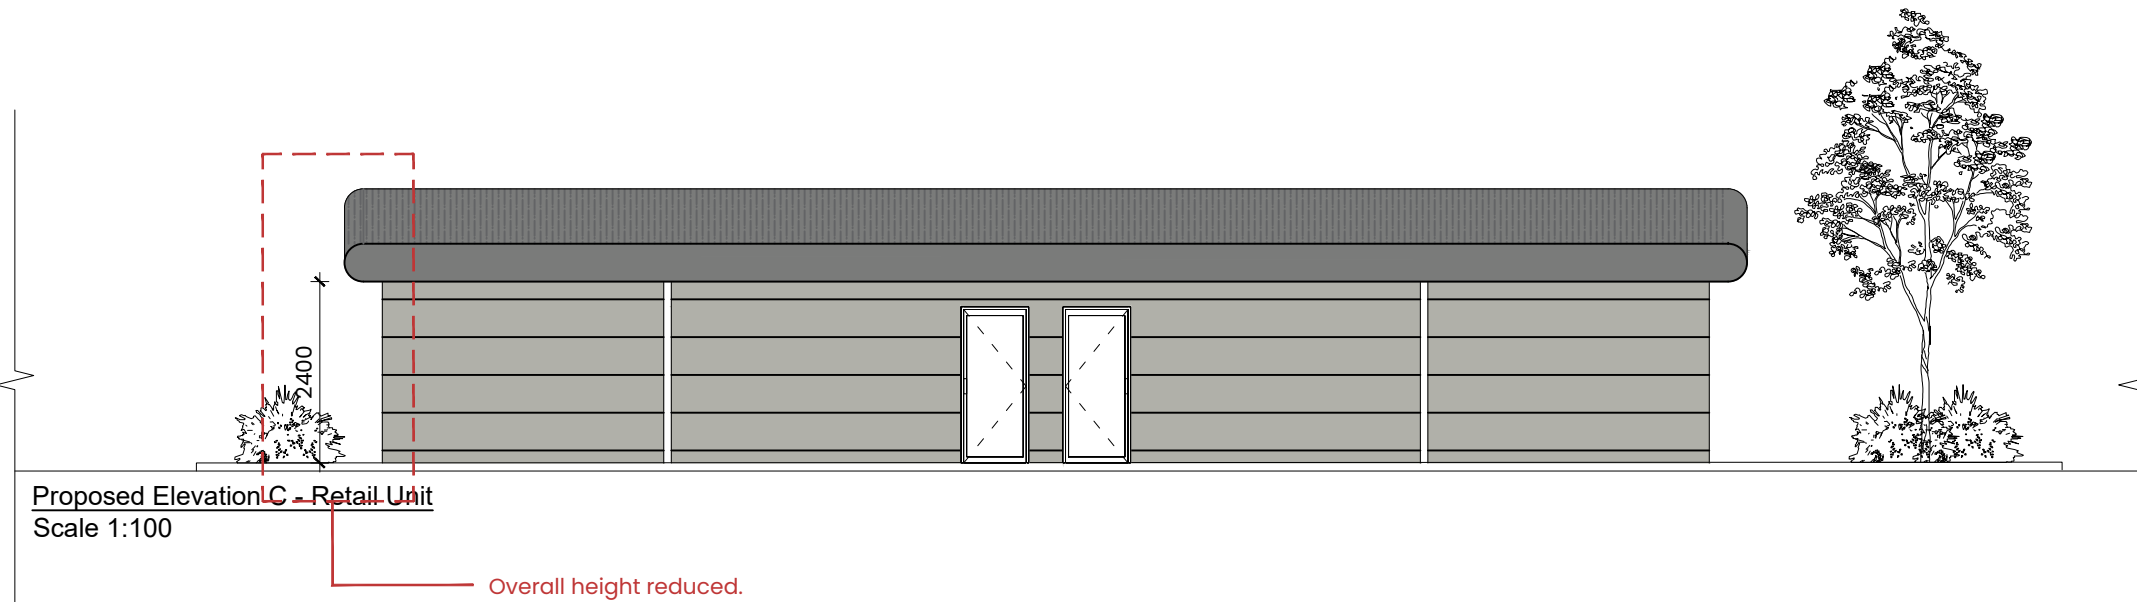


Proposed Elevation C - Retail Unit
Scale 1:100

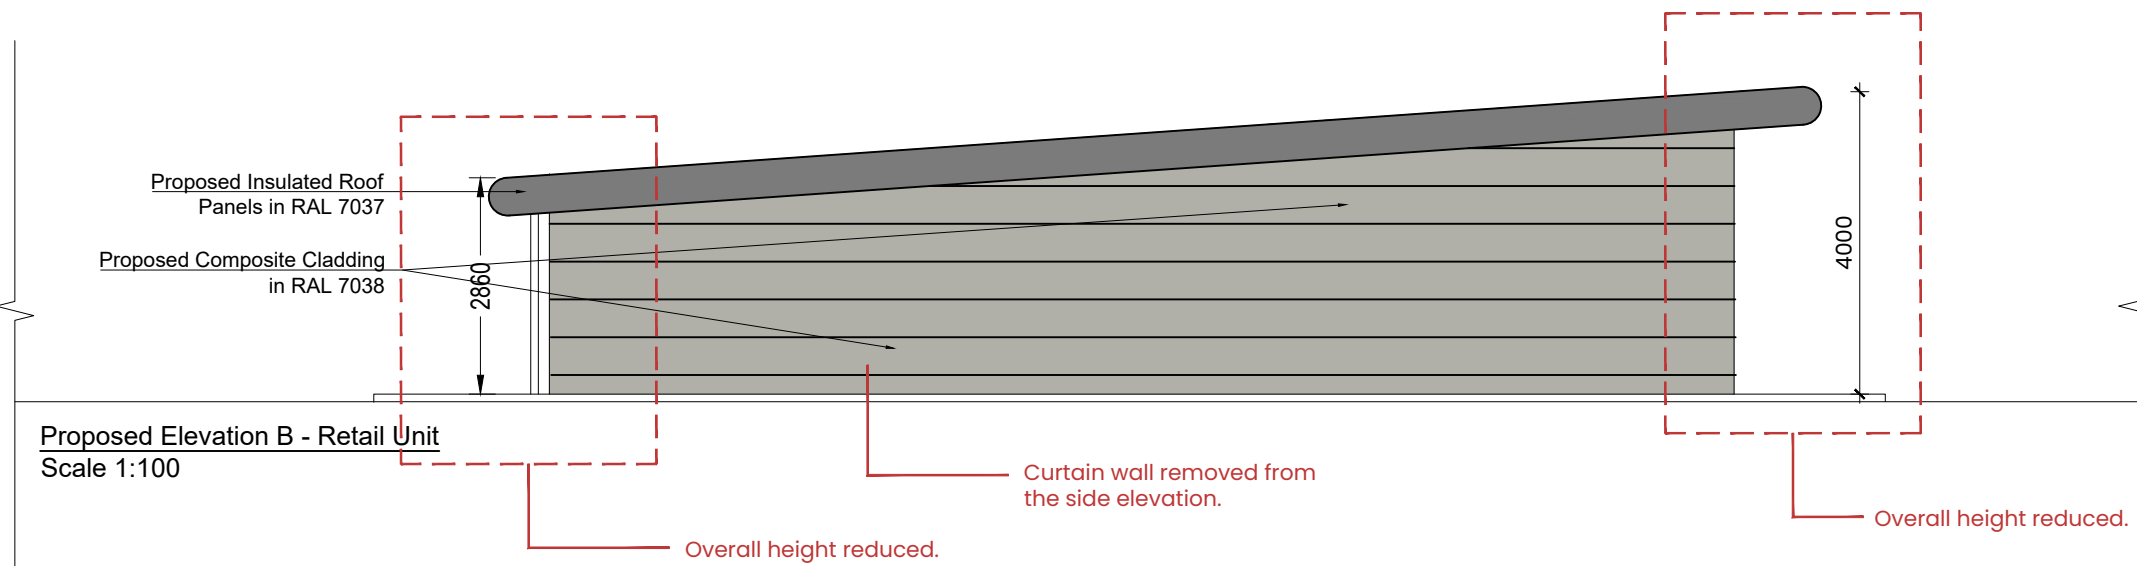


Proposed Elevation B - Retail Unit
Scale 1:100

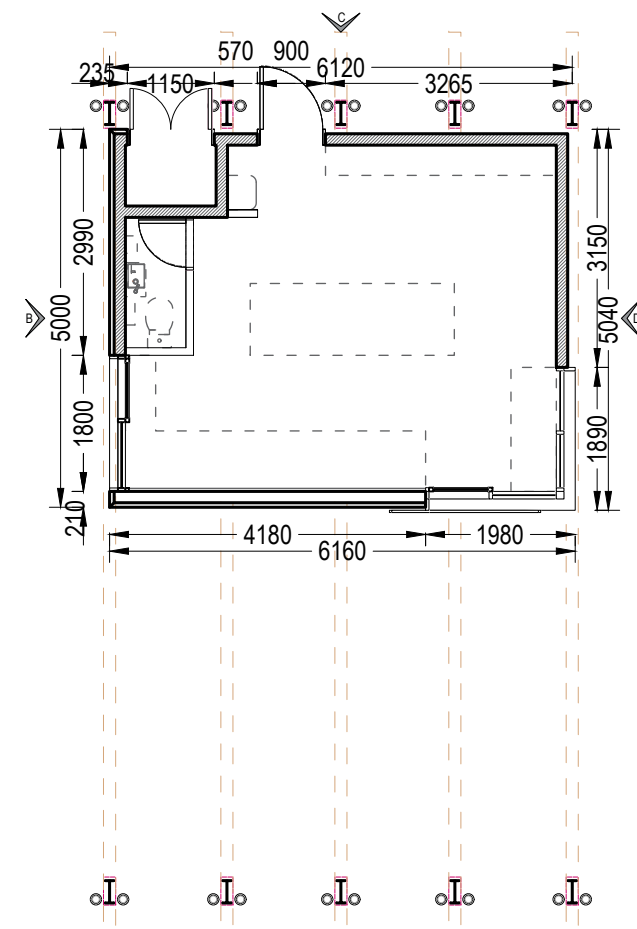


Proposed Floor Plan - Krispy Kreme Drive-Thru Unit
Scale 1:100
Note: Internal Layout is indicative, To Be Confirmed by Client/ Tenant

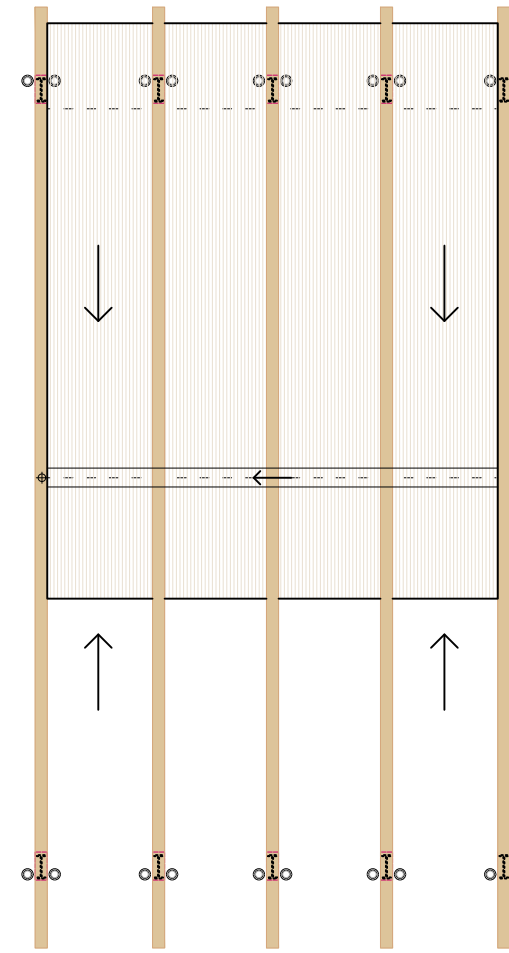


Proposed Roof Plan - Krispy Kreme Drive-Thru Unit
Scale 1:100

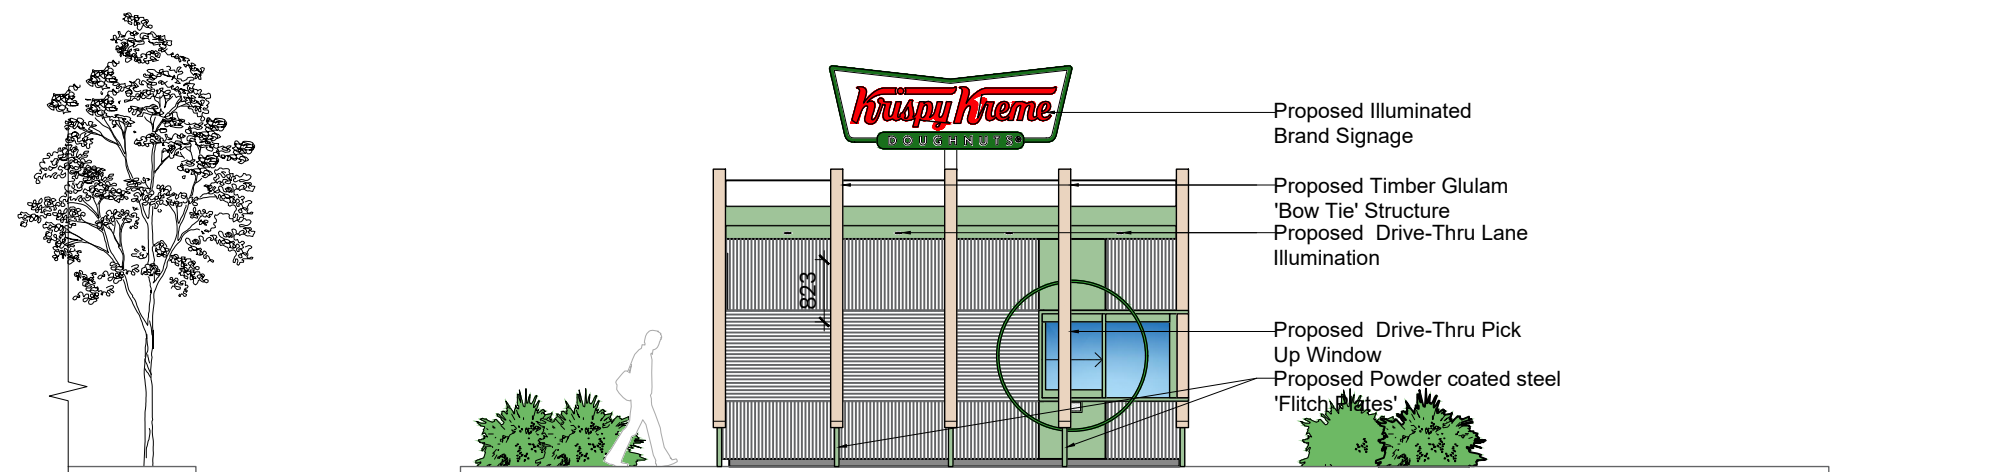


Proposed Elevation A - Krispy Kreme Drive-Thru Unit
Scale 1:100

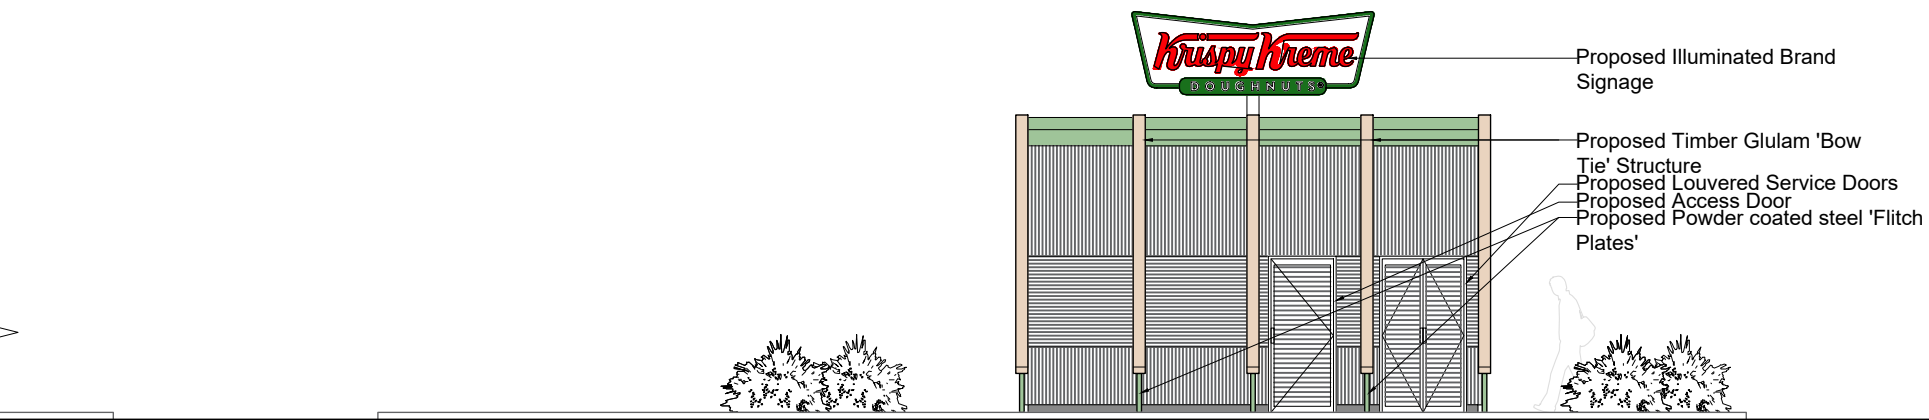

Proposed Elevation C - Krispy Kreme Drive-Thru Unit
Scale 1:100

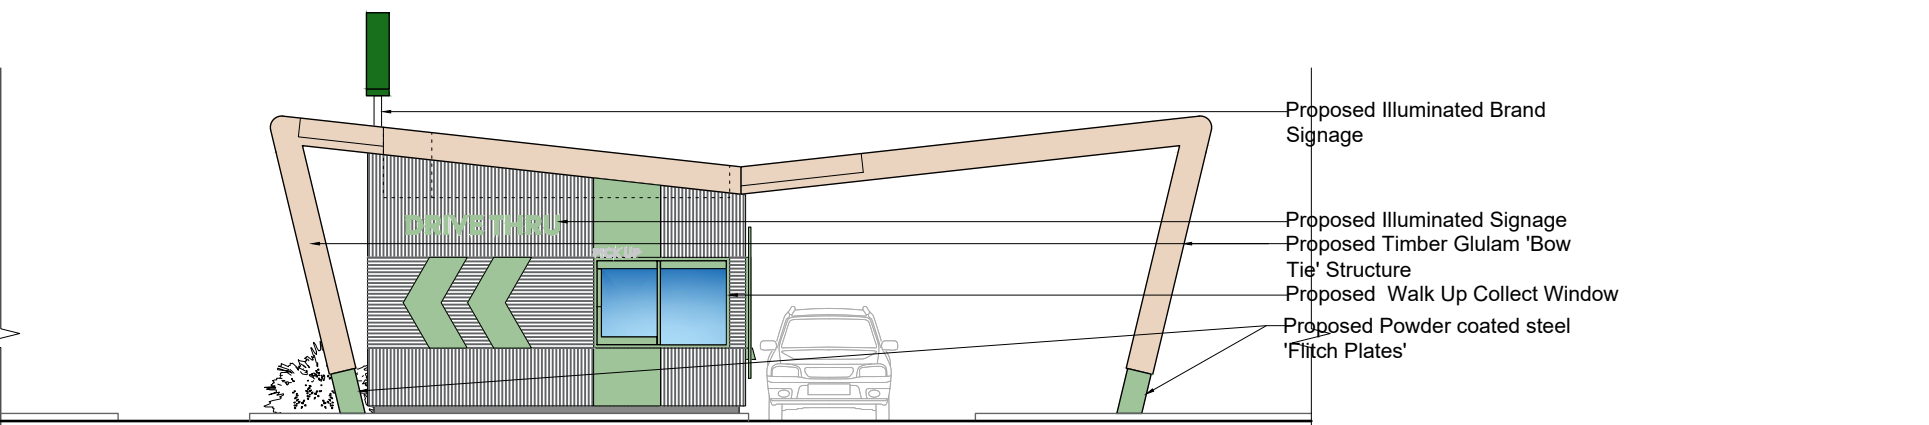


Proposed Elevation B - Krispy Kreme Drive-Thru Unit
Scale 1:100

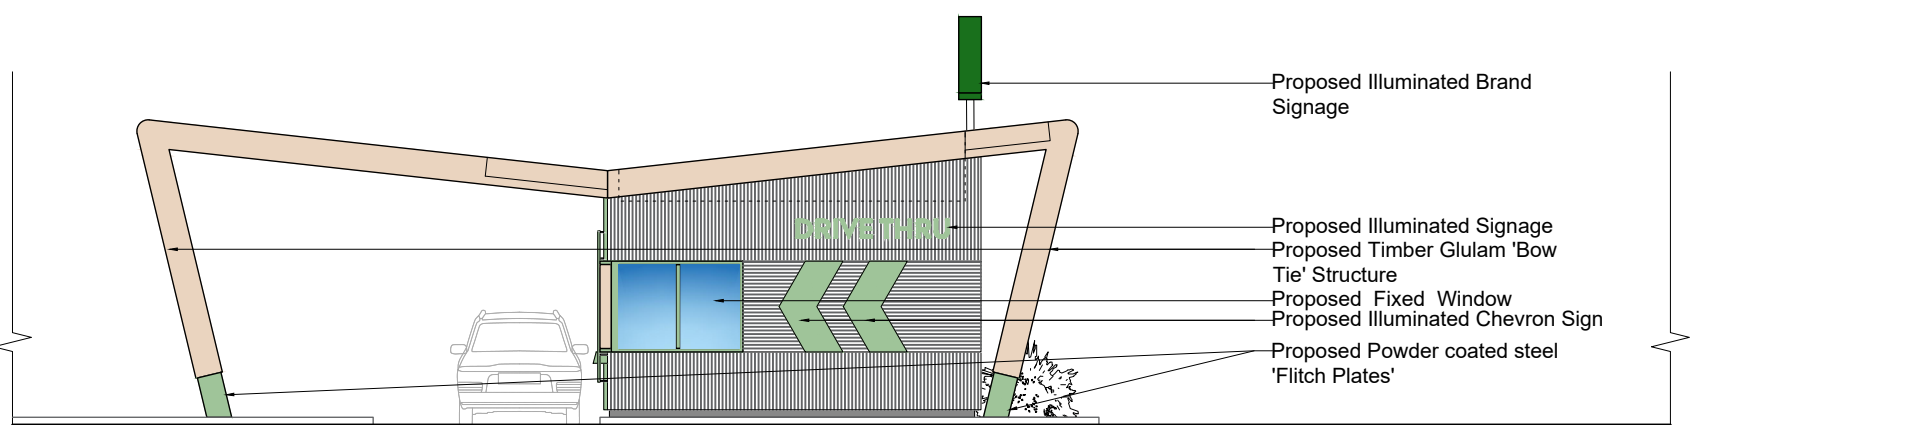

Proposed Elevation D - Krispy Kreme Drive-Thru Unit
Scale 1:100

NO CHANGE IN THE KRISPY KREME DRIVE THRU UNIT

 

General Notes:
All site dimensions shall be verified by the Contractor on site prior to commencing any works.
Do not scale from this drawing.
Design intent drawing only. Construction to comply with latest building regulation requirements.
This drawing is the property of 'Studio Tashkeel Architecture Ltd.' and copyright is reserved by them. The drawing is not to be copied or disclosed by or to any unauthorised persons without the prior written consent of Studio Tashkeel Architecture Ltd.

Rev	Description	Date	SM	MK	Dr by	App by
1	First Issue	10/07/2024				

STUDIO TASHKEEL ARCHITECTURE LTD.
1-3 Ardian Lane, Suite 103/104/105
Manchester United Kingdom
T +44(0)161 694 6375
E info@studiotashkeel.com
www.studiotashkeel.com

client name	Mr Hanif Mohammed
project	Bell Lane
drawing	Proposed Retail Plans and Elevations
project number	24_021
scale	1:100 @ A1
drawing number	PL002
issue status	Planning
rev	-

This drawing is to be read in conjunction with all related drawings. All dimensions must be checked and verified on site before commencing any work or producing shop drawings. The originator should be notified immediately of any discrepancy. This drawing is copyright and remains the property of Studio Tashkeel Architecture Ltd.