



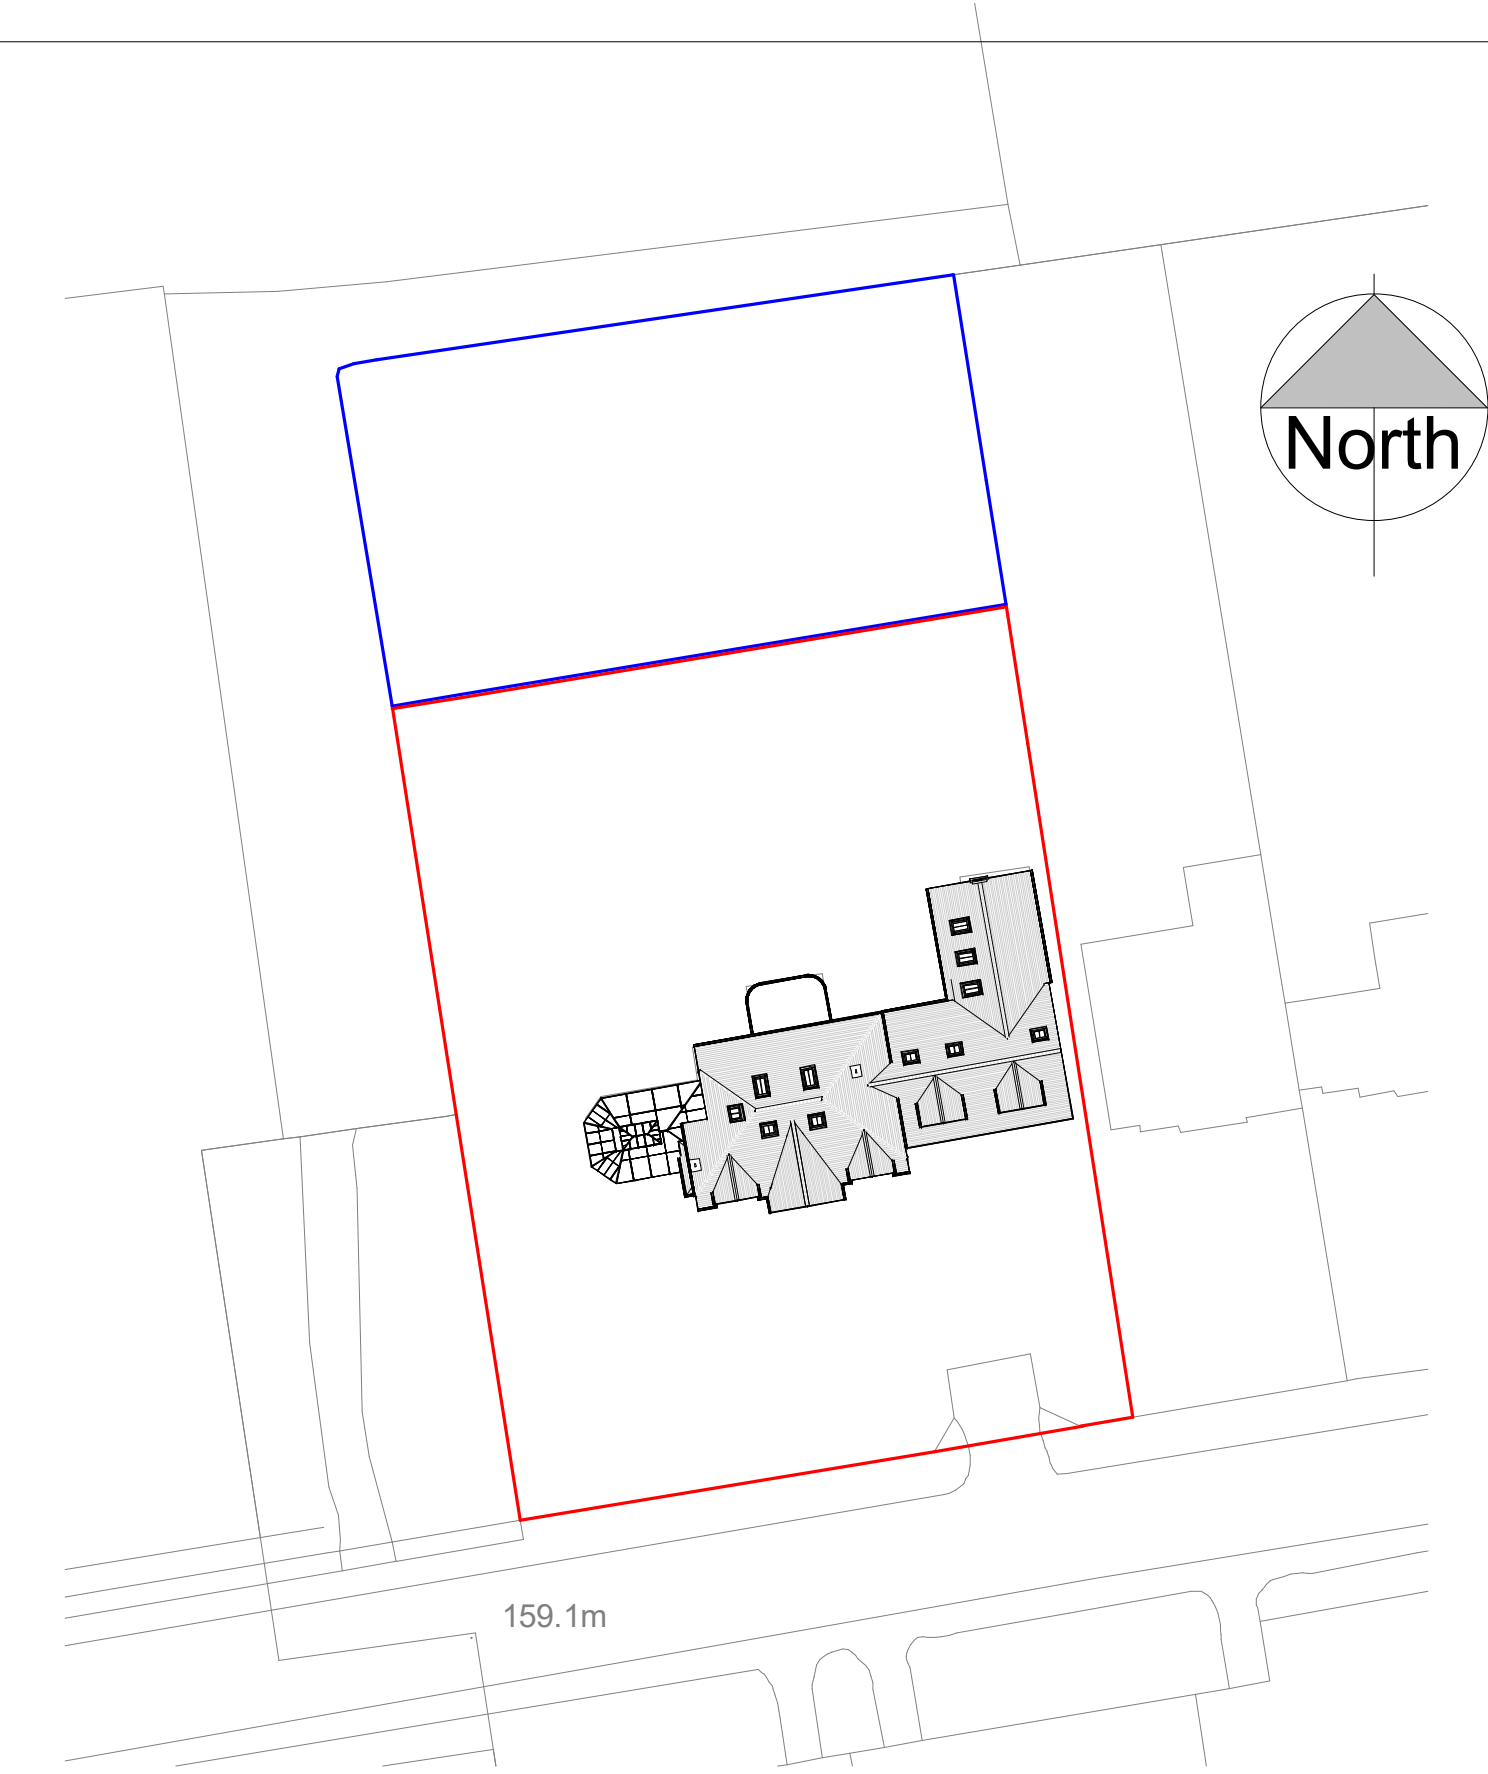


2 Proposed Site Plan
1 : 500

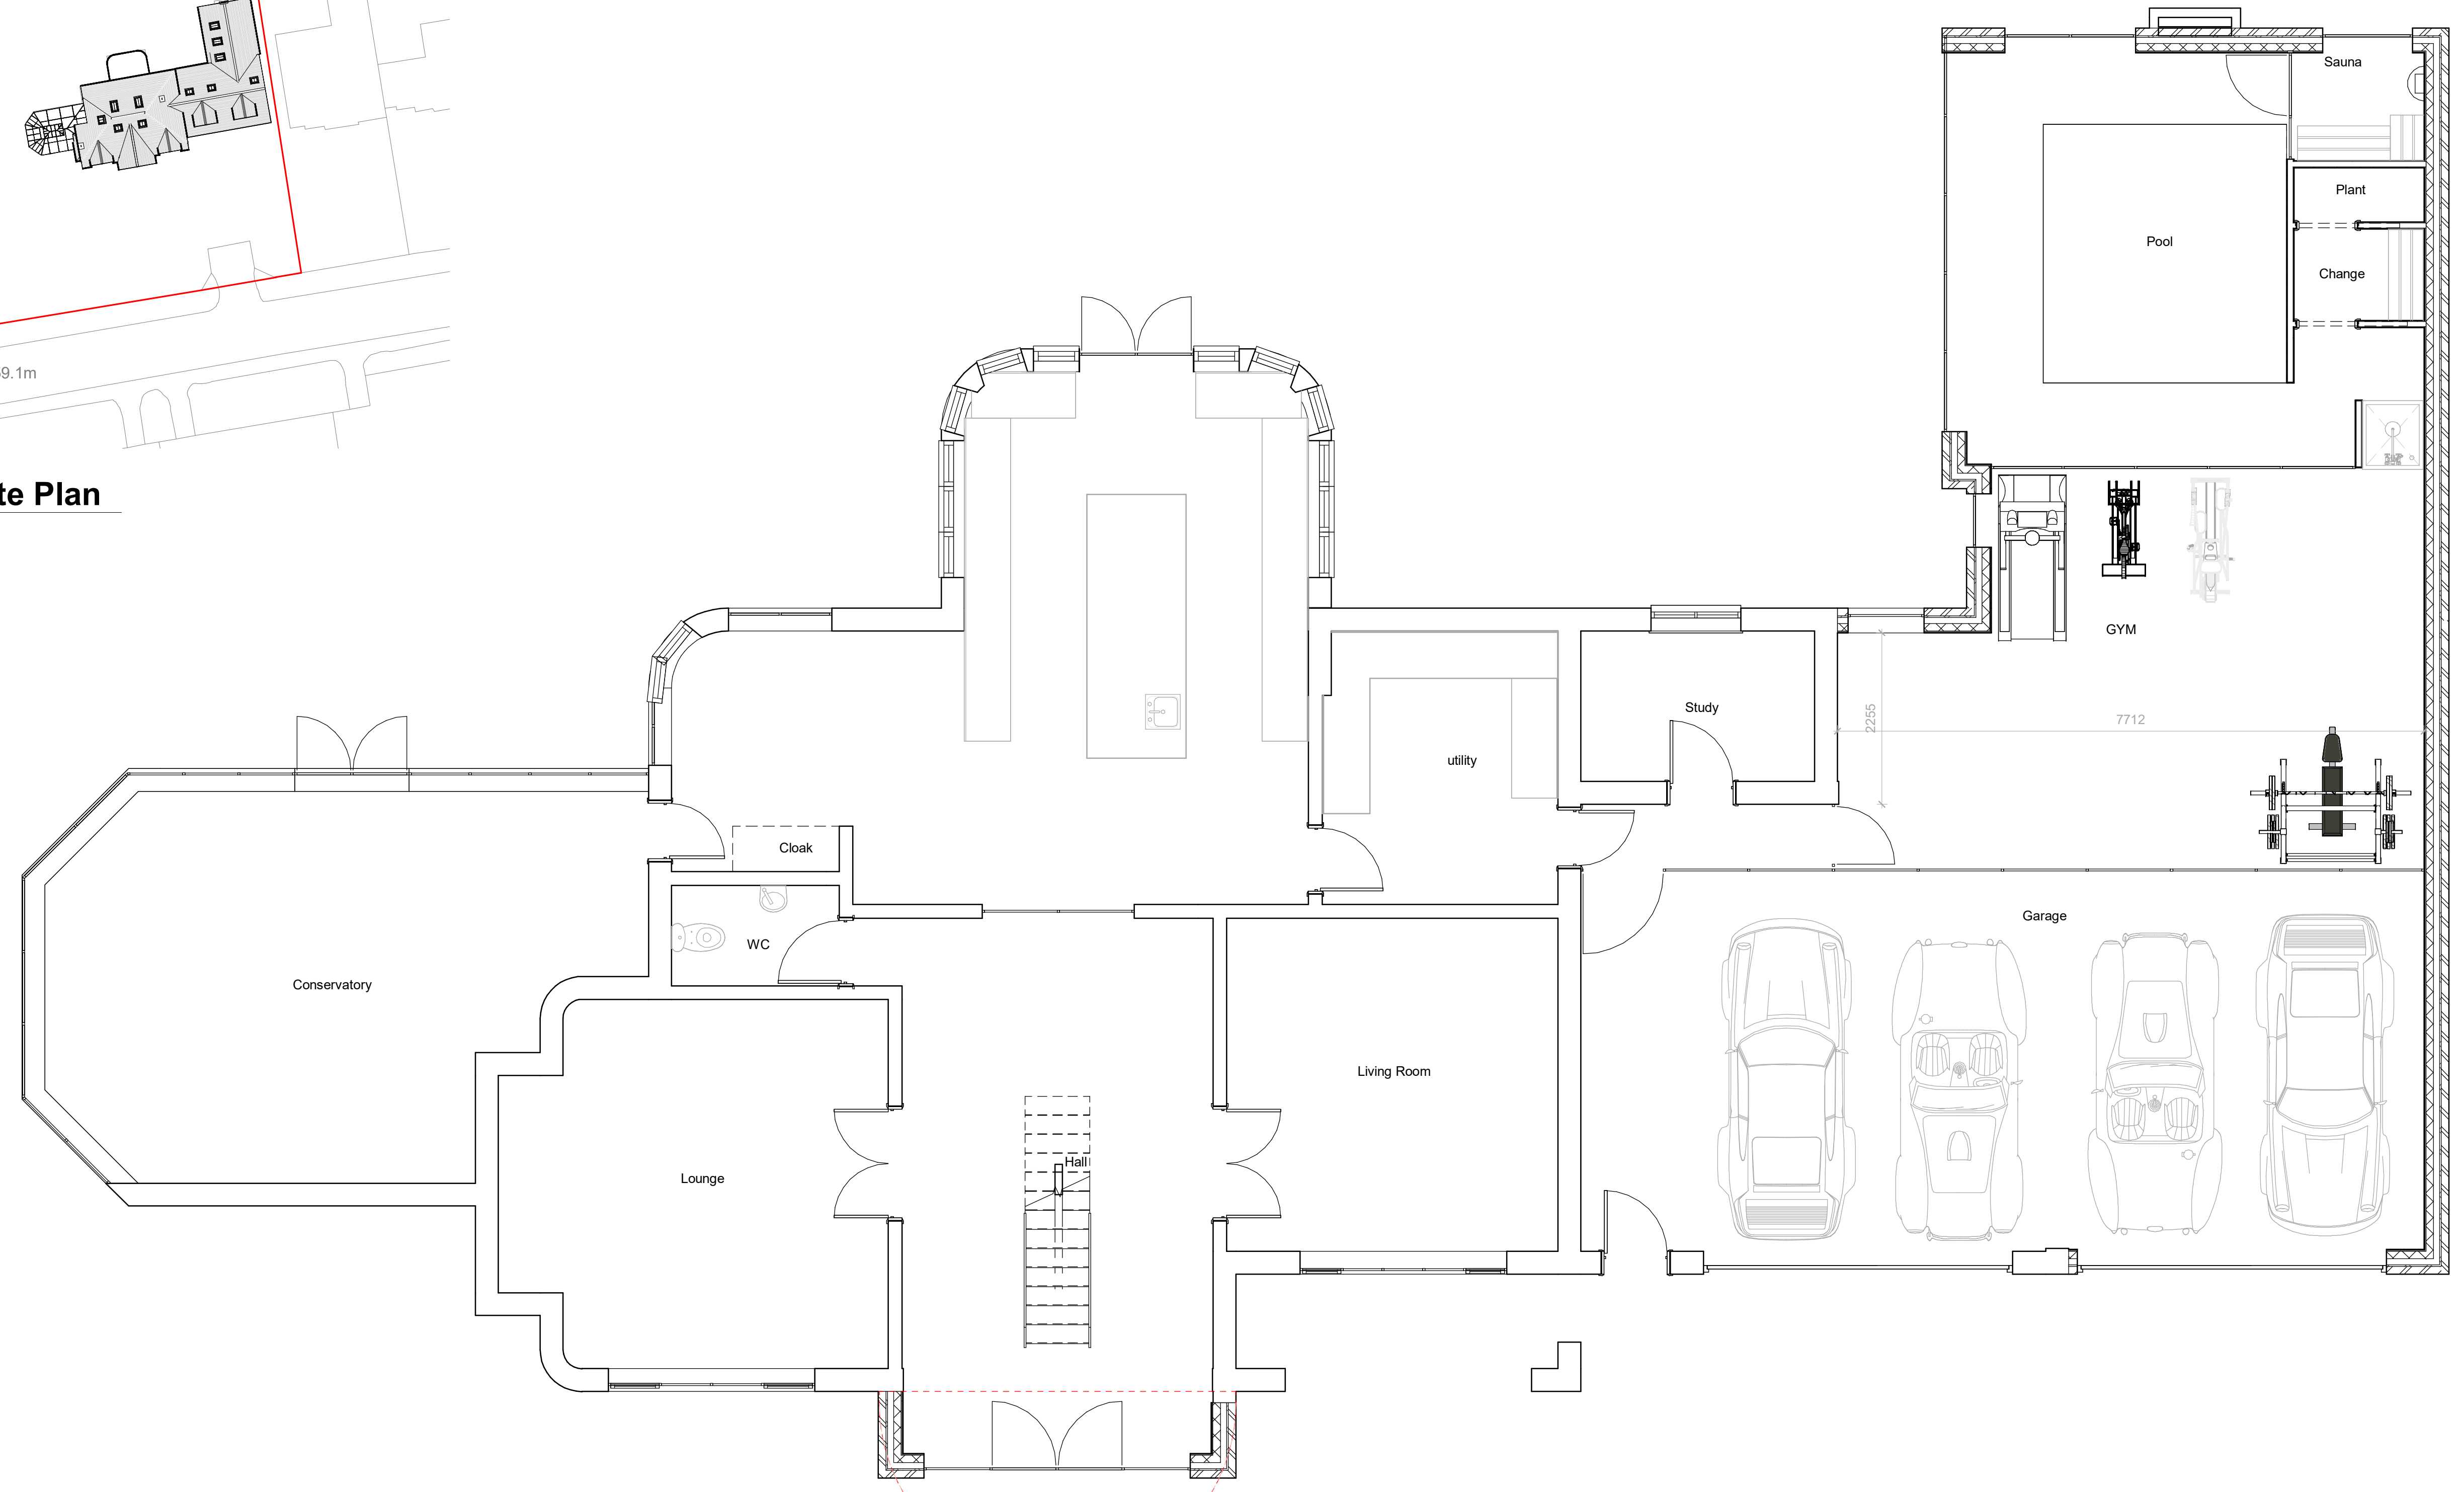

3 Proposed Ground Floor
1 : 50

9.3m2 area for existing porch to be demolished

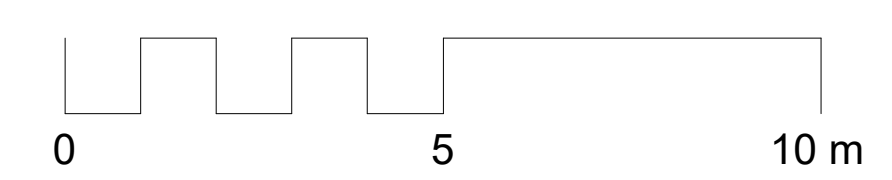

NOTES

ALL DIMENSIONS AND LEVELS ARE TO BE CHECKED ON SITE

ANY DISCREPANCIES ARE TO BE REPORTED TO THE PROJECT MANAGER BEFORE ANY WORK COMMENCES

THIS DRAWING SHALL NOT BE SCALED TO ASCERTAIN ANY DIMENSIONS WORK TO FIGURED DIMS ONLY

THIS DRAWING SHALL NOT BE REPRODUCED WITHOUT EXPRESS WRITTEN PERMISSION FROM Clarkes Bespoke Design LTD.

P2	10.07.24	BC	amended to suit planning comments regarding overshadowing
P1	10.12.23	BC	First Issue

Rev No.	Rev Date	Rev By	Description
project			


The Nazir Residence - HH

location

The Nazir Residence,
42 Cockey Moor Rd
Bury, BL8 2HB

client

Dr Rashad Nasir

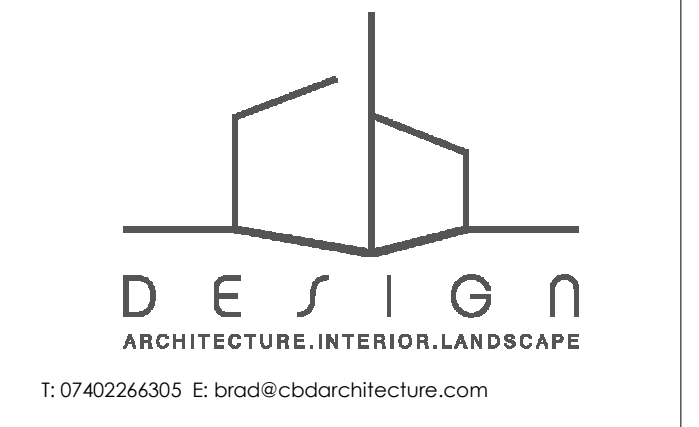

drawing title

Proposed Ground Floor and
Proposed site Plan

dwg purpose

PRELIMINARY

scale As indicated	drawn BC	checked BC
@ sheet size A1	rev date	10.07.24
23-029	PL-101	P2
job number	drawing number	revision