





1 **Rear elevation.**
1 : 50

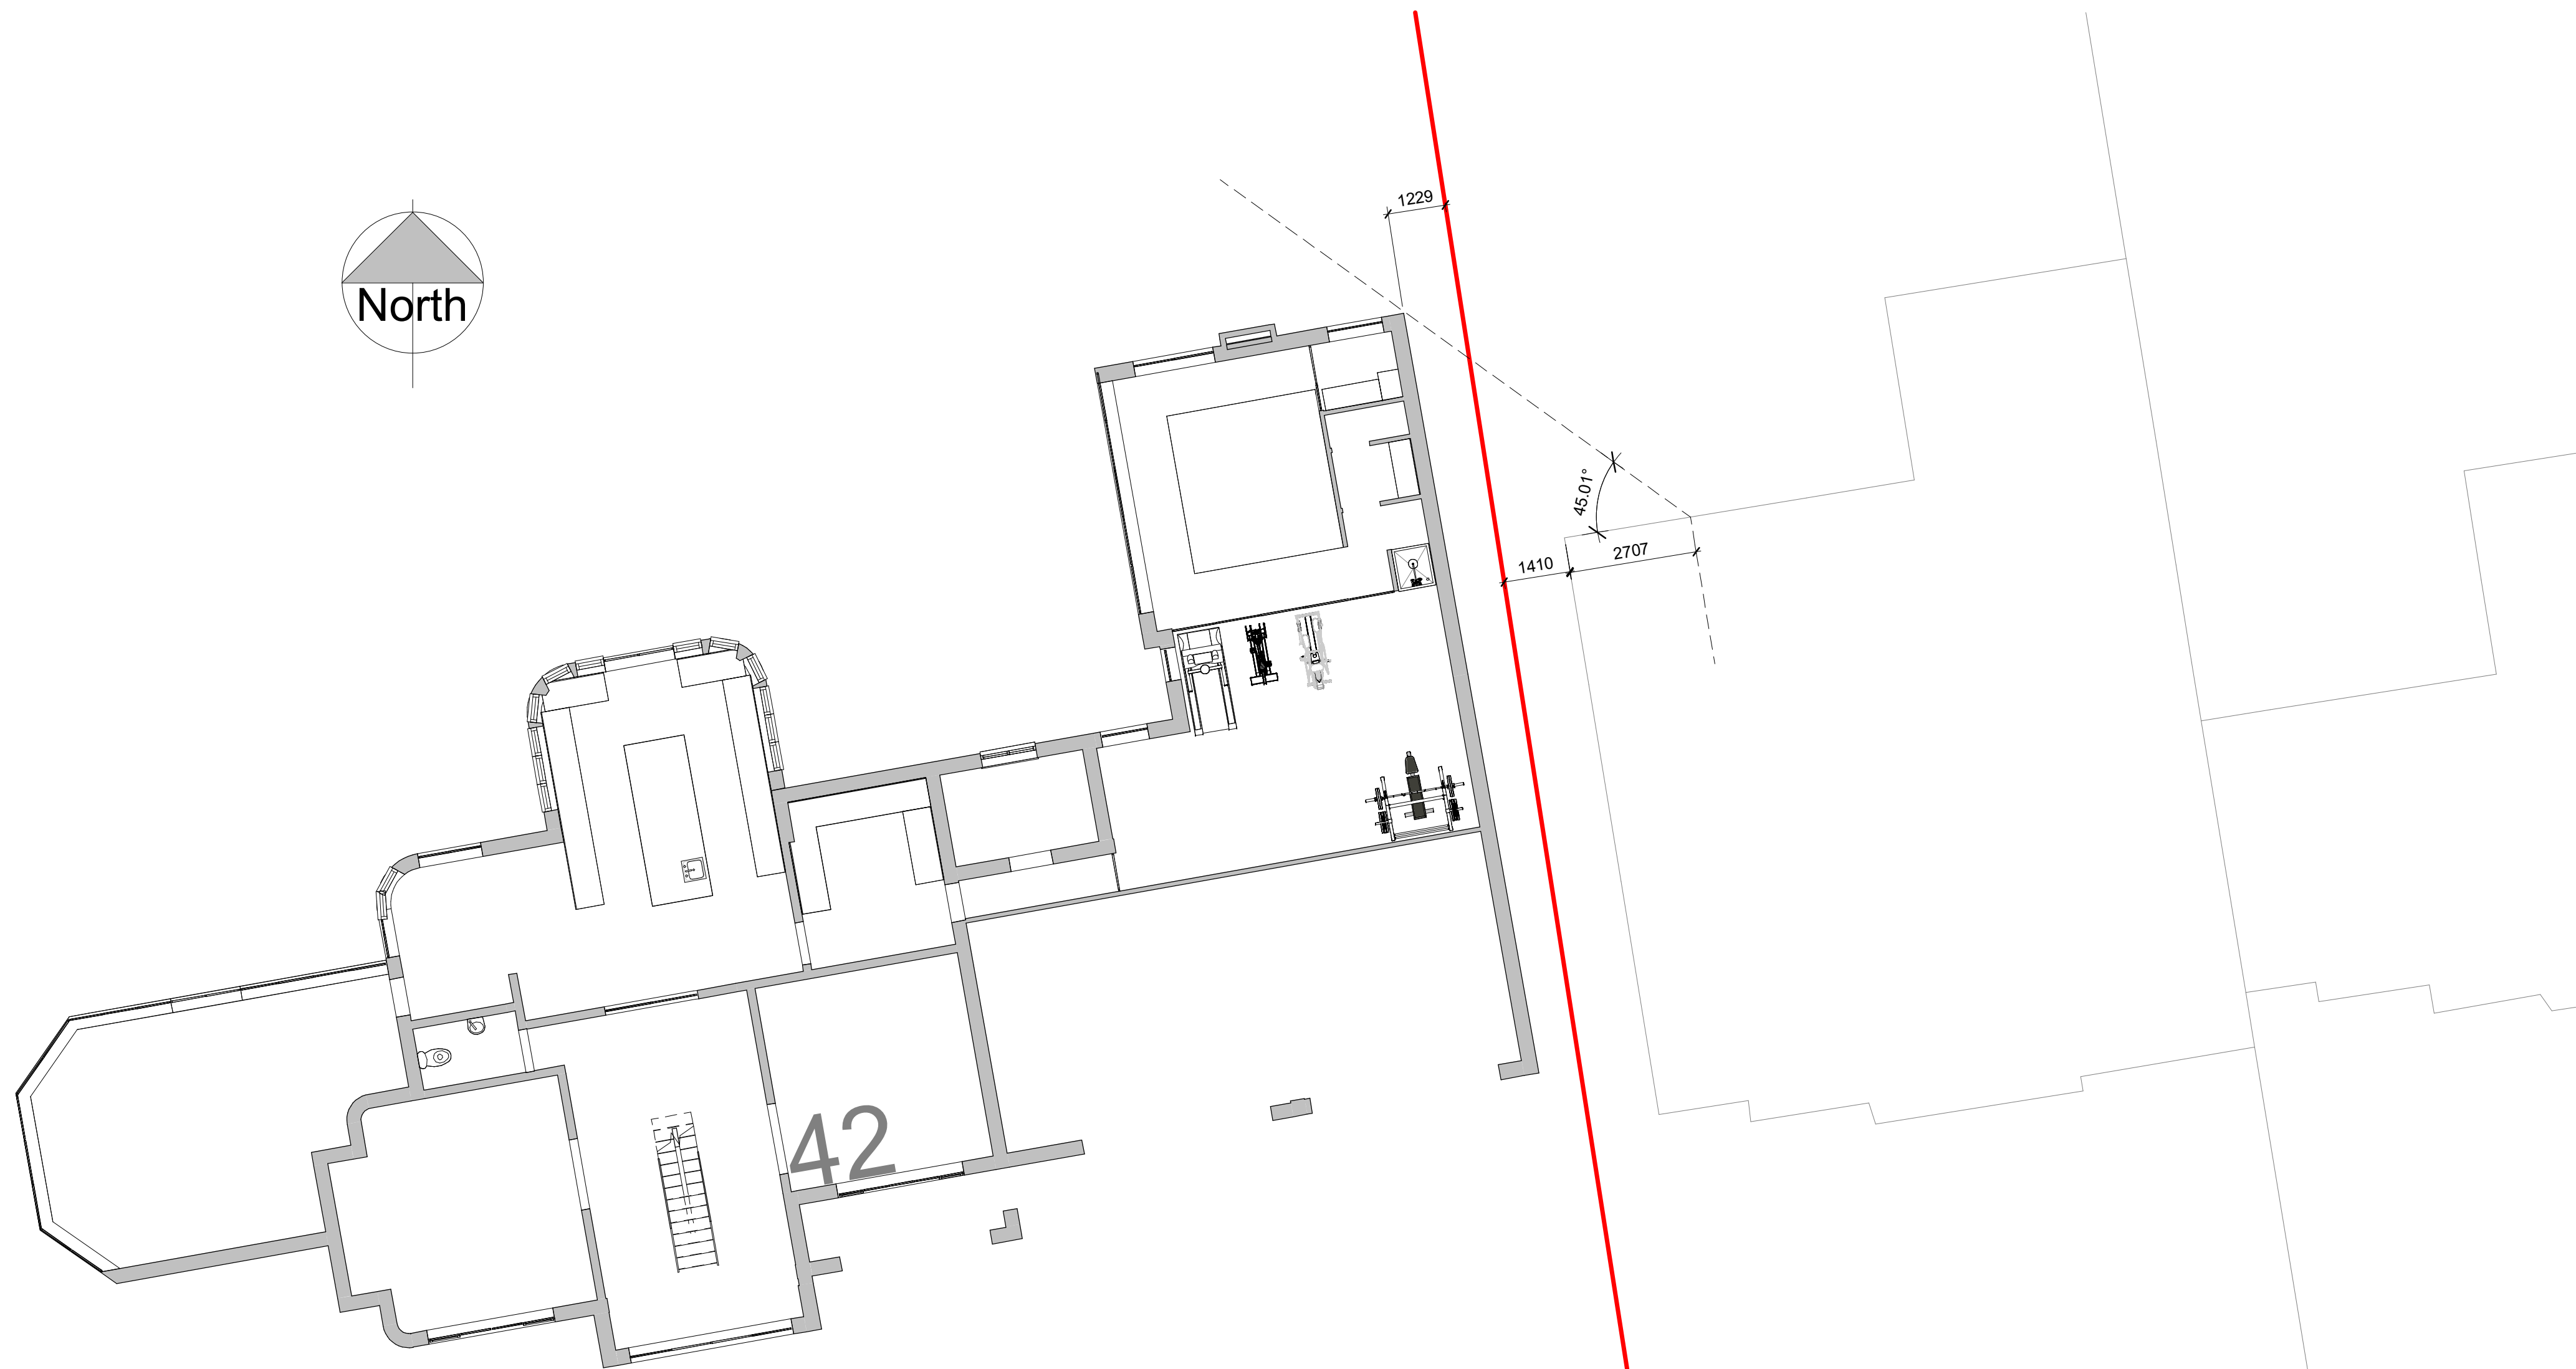

2 **Proposed Site Plan.**
1 : 100

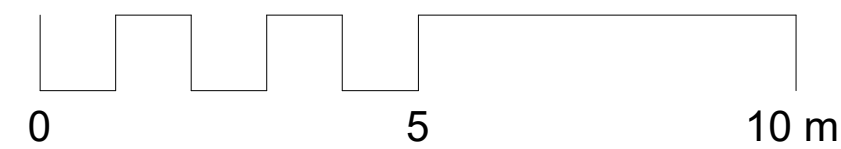

NOTES

ALL DIMENSIONS AND LEVELS ARE TO BE CHECKED ON SITE

ANY DISCREPANCIES ARE TO BE REPORTED TO THE PROJECT MANAGER BEFORE ANY WORK COMMENCES

THIS DRAWING SHALL NOT BE SCALED TO ASCERTAIN ANY DIMENSIONS WORK TO FIGURED DIMS ONLY

THIS DRAWING SHALL NOT BE REPRODUCED WITHOUT EXPRESS WRITTEN PERMISSION FROM Clarkes Bespoke Design LTD.


P2 10.07.24 BC amended to suit planning comments regarding overshadowing
P1 10.12.23 BC First Issue

Rev No.	Rev Date	Rev By	Description
---------	----------	--------	-------------

project
The Nazir Residence - HH

location
The Nazir Residence,
42 Cockey Moor Rd
Bury, BL8 2HB

client
Dr Rashad Nasir

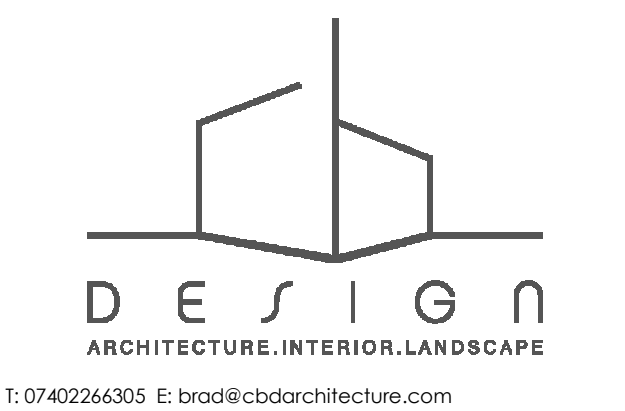

drawing title
Overshadow plan

dwg purpose
PRELIMINARY

scale **As indicated** drawn **BC** checked **BC**
@ sheet size A1 rev date **10.07.24**

23-029 PL-109
job number drawing number P2
revision