

NOTES

ALL DIMENSIONS AND LEVELS ARE TO BE CHECKED ON SITE

ANY DISCREPANCIES ARE TO BE REPORTED TO THE PROJECT MANAGER BEFORE ANY WORK COMMENCES

THIS DRAWING SHALL NOT BE SCALED TO ASCERTAIN ANY DIMENSIONS WORK TO FIGURED DIMS ONLY

THIS DRAWING SHALL NOT BE REPRODUCED WITHOUT EXPRESS WRITTEN PERMISSION FROM Clarkes Bespoke Design LTD.



1 Proposed Rear Elevation
1 : 50



2 Proposed LHS Elevation
1 : 50

P2 10.07.24 BC amended to suit planning comments regarding overshadowing

P1 10.12.23 BC First Issue

Rev No.	Rev Date	Rev By	Description
---------	----------	--------	-------------

project


The Nazir Residence - HH

location

The Nazir Residence,
42 Cockey Moor Rd
Bury, BL8 2HB

client

Dr Rashad Nasir

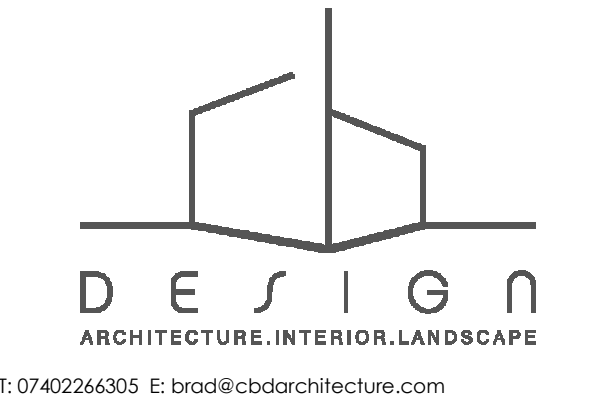

drawing title

Proposed Rear and LHS Elevations

dwg purpose

PRELIMINARY

scale 1 : 50
@ sheet size A1

drawn BC checked BC
rev date 10.07.24

23-029
job number

PL-106
drawing number

P2
revision