


NOTES

ALL DIMENSIONS AND LEVELS ARE TO BE CHECKED ON SITE

ANY DISCREPANCIES ARE TO BE REPORTED TO THE PROJECT MANAGER BEFORE ANY WORK COMMENCES

THIS DRAWING SHALL NOT BE SCALED TO ASCERTAIN ANY DIMENSIONS WORK TO FIGURED DIMS ONLY

THIS DRAWING SHALL NOT BE REPRODUCED WITHOUT EXPRESS WRITTEN PERMISSION FROM Clarks Bespoke Design LTD.

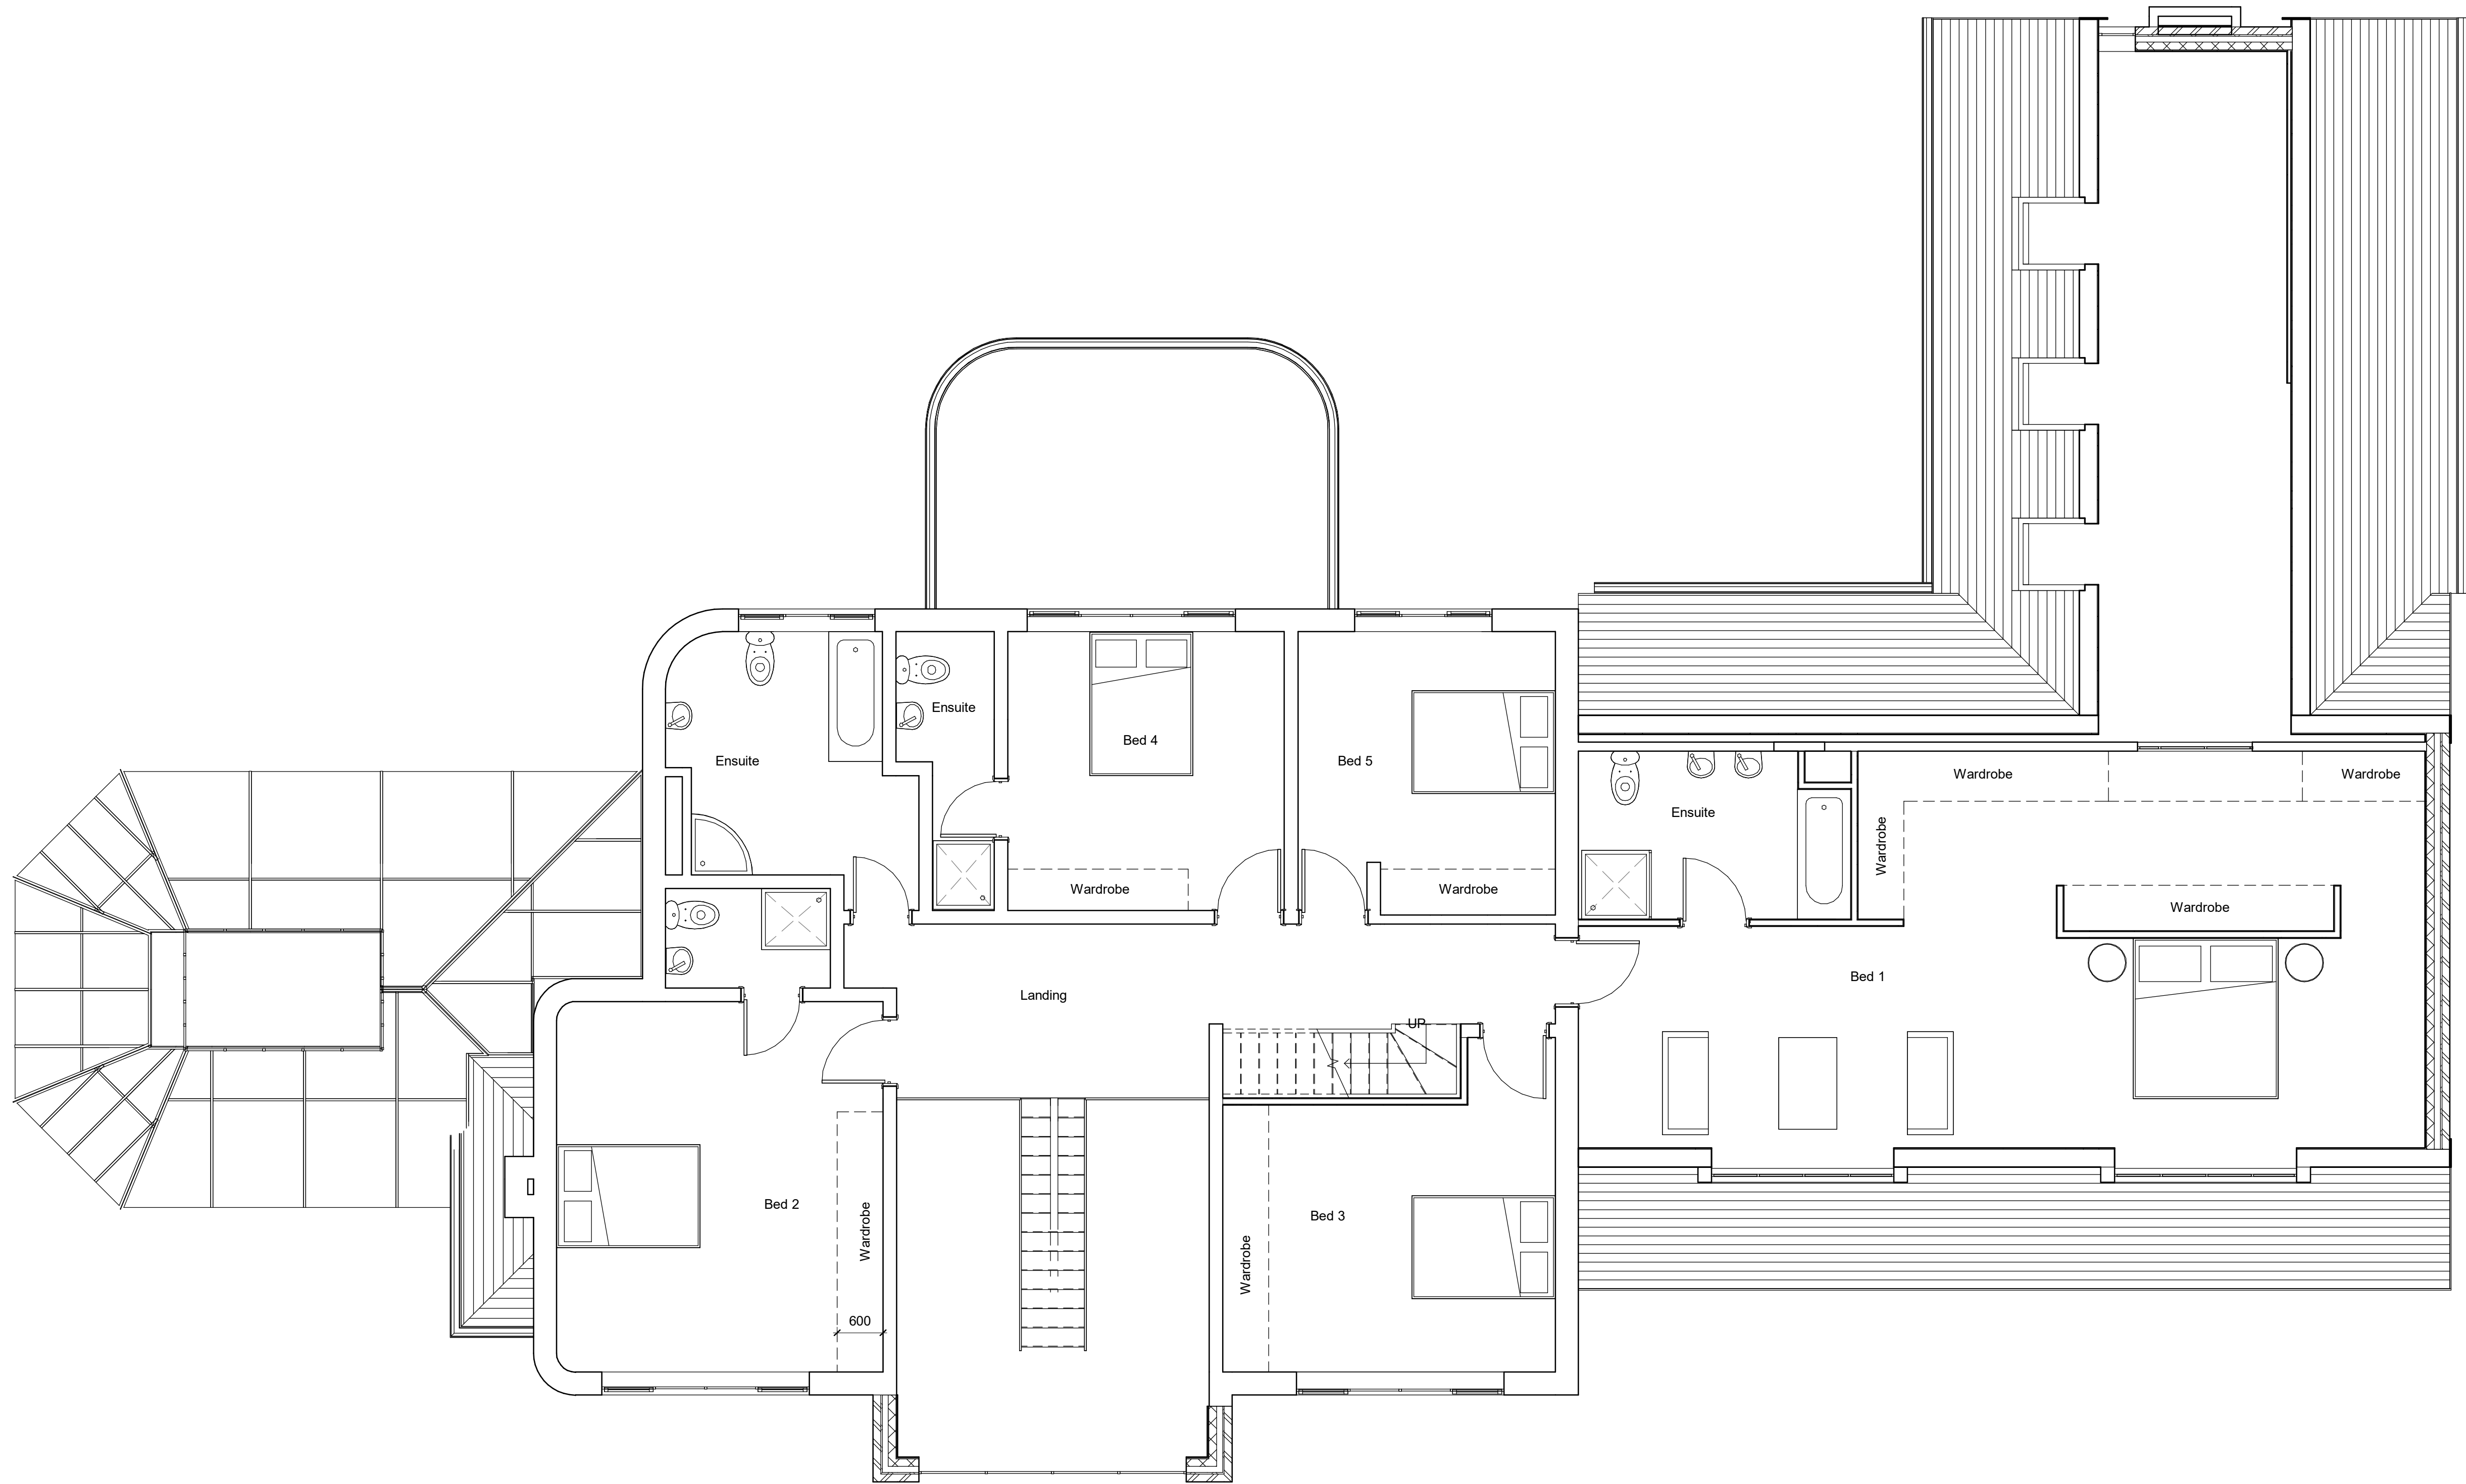

1 Proposed 1st Floor
1 : 50


P2	10.07.24	BC	amended to suit planning comments regarding overshadowing
P1	10.12.23	BC	First Issue

Rev No.	Rev Date	Rev By	Description
---------	----------	--------	-------------

project
The Nazir Residence - HH

location
**The Nazir Residence,
42 Cockey Moor Rd
Bury, BL8 2HB**

client
Dr Rashad Nasir

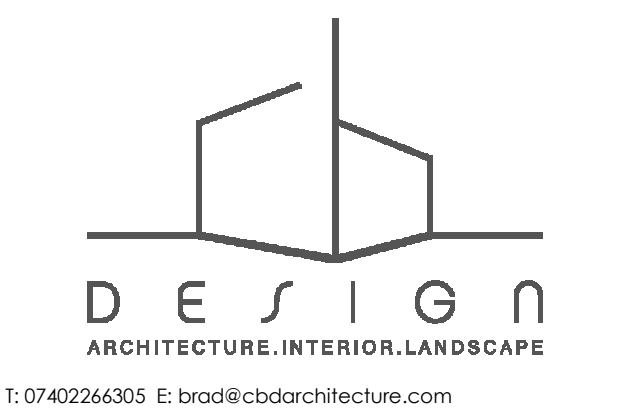

drawing title
Proposed 1 Floor Plan

dwg purpose
PRELIMINARY

scale 1 : 50	drawn BC	checked BC
@ sheet size A1	rev date	10.07.24

23-029	PL-102	P2
job number	drawing number	revision