




LOCATION PLAN
Scale 1:1000

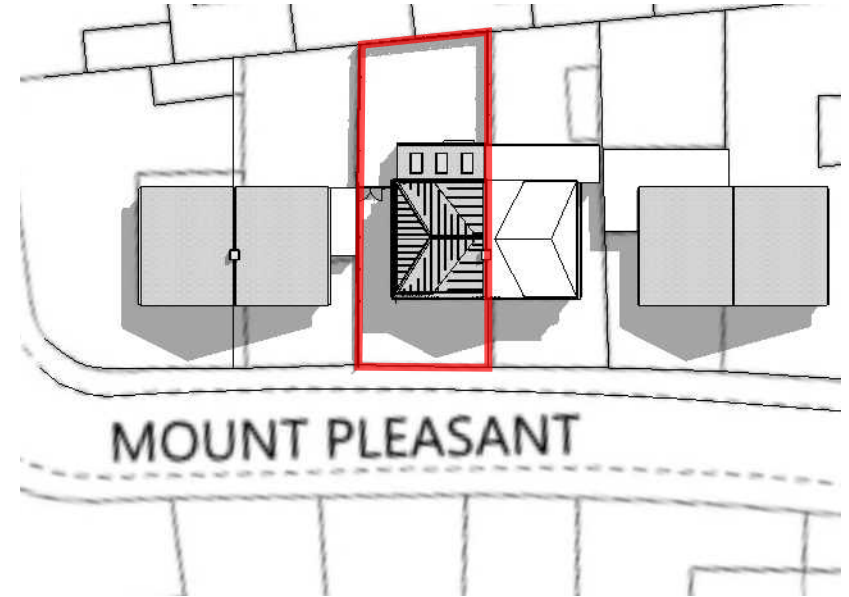

PROPOSED SITE PLAN
Scale 1:500



Notes: Do not scale from this drawing. Use figured dimensions in all cases. Check all dimensions on site. Report any drawing errors or discrepancies to O'Brien & Noel Architects before proceeding. This drawing has been created for the purposes identified in the status and should only be used for this purpose. This is not a construction drawing. To be read in conjunction with all approved documents, permits, drawings and information and drawings from other appointed consultants.


© Copyright O'Brien & Noel Architects. Studio 2FLA Limited trading as O'Brien & Noel Architects.

Project: Mount-Pleasant_Prestwich
Drawing: Existing Site and Location Plan
Job-Dwg No: 103-P01


tel: 0151 528 2211 email: contact@obriennoel.com web: www.obriennoel.com

05/08/2021

O'BRIEN
& NOËL
ARCHITECTS

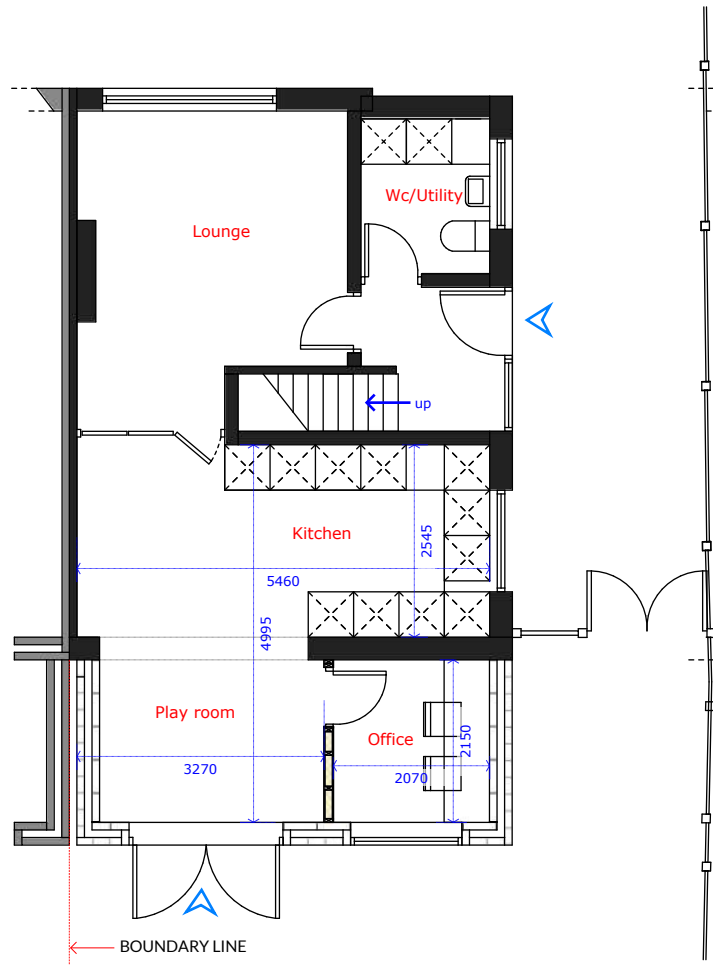

Proposed Ground Floorplan

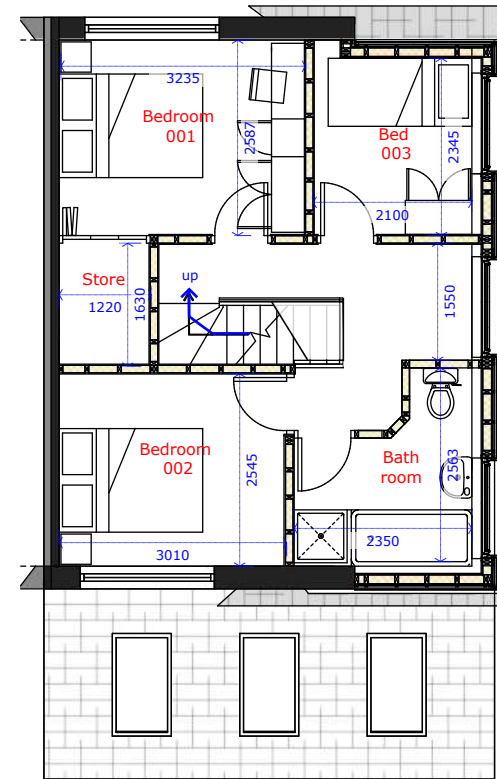


Proposed First Floorplan

Preliminary drawings only, all dimensions to be checked on site

PROPOSED FLOORPLANS

Scale 1:100 @ A4

 

Notes: Do not scale from this drawing. Use figured dimensions in all cases. Check all dimensions on site. Report any drawing errors or discrepancies to O'Brien & Noel Architects before proceeding. This drawing has been created for the purposes identified in the status and should only be used for this purpose. This is not a construction drawing. To be read in conjunction with all approved documents, permits, drawings and information and drawings from other appointed consultants.

Project: Mount-Pleasant_Prestwich

Drawing: Existing Floor Plans

Job-Dwg No: 103-P02_RevD

tel: 0151 528 2211


email: contact@obriennoel.com

web: www.obriennoel.com

18/11/2021

GREY COMPOSITE
UPVC CLADDING

WHITE RENDER

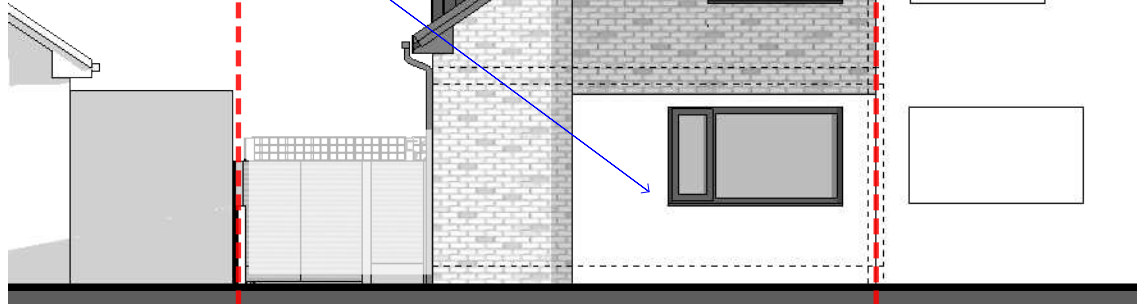


Rear Elevation A

DORMER PULL BACK
IN FROM BUILDING
LINE

GREY COMPOSITE
ROOF TILES - MARLEY
OR SIMILAR

GREY UPVC FASCIA
AND SOFFITS
THROUGHOUT

OPAQUE WINDOWS
TO SIDE ELEVATION

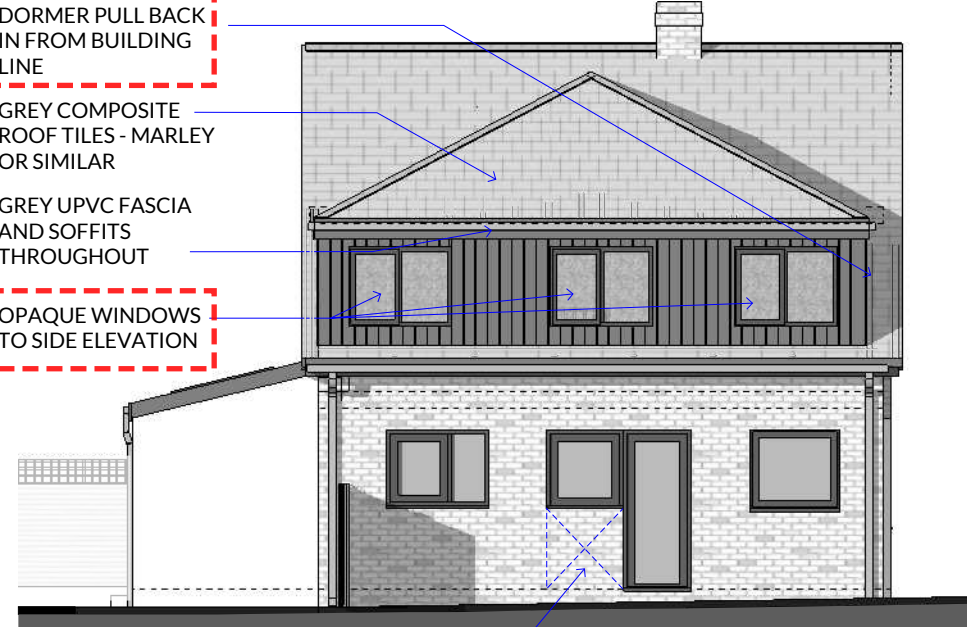

Rear Elevation B

GREY COMPOSITE
ROOF TILES - MARLEY
OR SIMILAR


GREY UPVC WINDOWS

GREY UPVC SKYLIGHT

GREY UPVC FRENCH DOORS

WHITE RENDER

PROPOSED REAR EXTENSION DESIGN
ALTERED, FOOTPRINT PULLED AWAY
FROM BOUNDARY WALL

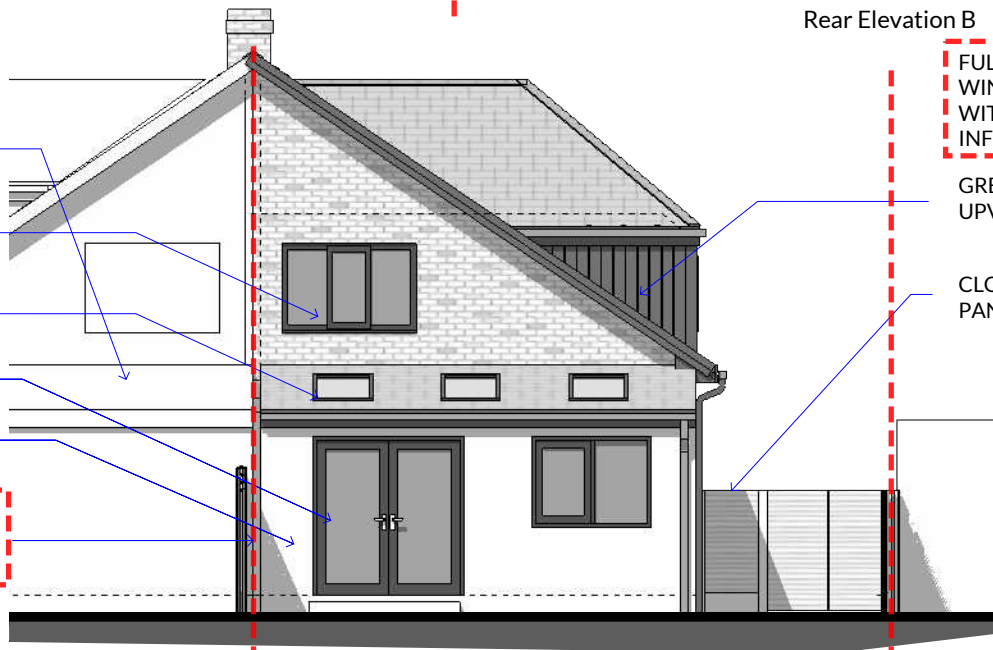


Rear Elevation C

BOUNDARY LINE

FULL HEIGHT
WINDOW REDUCED
WITH BRICKWORK
INFILL

GREY COMPOSITE
UPVC CLADDING


CLOSEBOARD FENCE
PANELS AND GATE

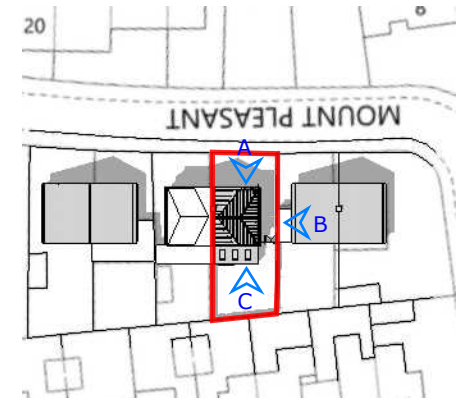

Preliminary drawings only, all
dimensions to be checked on site

PROPOSED ELEVATIONS

Scale 1:100 @ A4

 

Notes: Do not scale from this drawing. Use figured dimensions in all cases. Check all dimensions on site. Report any drawing errors or discrepancies to O'Brien & Noel Architects before proceeding. This drawing has been created for the purposes identified in the status and should only be used for this purpose. This is not a construction drawing. To be read in conjunction with all approved documents, permits, drawings and information and drawings from other appointed consultants.

Project: Mount-Pleasant_Prestwich

Drawing: Proposed Elevations

Job-Dwg No: 103-P03_RevD

tel: 0151 528 2211

email: contact@obriennoel.com

web: www.obriennoel.com

18/11/2021

O'BRIEN
& NOËL
ARCHITECTS



Notes: Do not scale from this drawing. Use figured dimensions in all cases. Check all dimensions on site. Report any drawing errors or discrepancies to O'Brien & Noel Architects before proceeding. This drawing has been created for the purposes identified in the status and should only be used for this purpose. This is not a construction drawing. To be read in conjunction with all approved documents, permits, drawings and information and drawings from other appointed consultants.

Project: Mount-Pleasant_Prestwich
 Drawing: Proposed Perspective View
 Job-Dwg No: 103-P04_RevD

18/11/2021

tel: 0151 528 2211 email: contact@obriennoel.com web: www.obriennoel.com



Notes: Do not scale from this drawing. Use figured dimensions in all cases. Check all dimensions on site. Report any drawing errors or discrepancies to O'Brien & Noel Architects before proceeding. This drawing has been created for the purposes identified in the status and should only be used for this purpose. This is not a construction drawing. To be read in conjunction with all approved documents, permits, drawings and information and drawings from other appointed consultants.

Project: Mount-Pleasant_Prestwich
 Drawing: Proposed Perspective View
 Job-Dwg No: 103-P05_RevD

18/11/2021

tel: 0151 528 2211 email: contact@obriennoel.com web: www.obriennoel.com




Notes: Do not scale from this drawing. Use figured dimensions in all cases. Check all dimensions on site. Report any drawing errors or discrepancies to O'Brien & Noel Architects before proceeding. This drawing has been created for the purposes identified in the status and should only be used for this purpose. This is not a construction drawing. To be read in conjunction with all approved documents, permits, drawings and information and drawings from other appointed consultants.

Project: Mount-Pleasant_Prestwich
 Drawing: Proposed Perspective View
 Job-Dwg No: 103-P06_RevD

18/11/2021

tel: 0151 528 2211 email: contact@obriennoel.com web: www.obriennoel.com

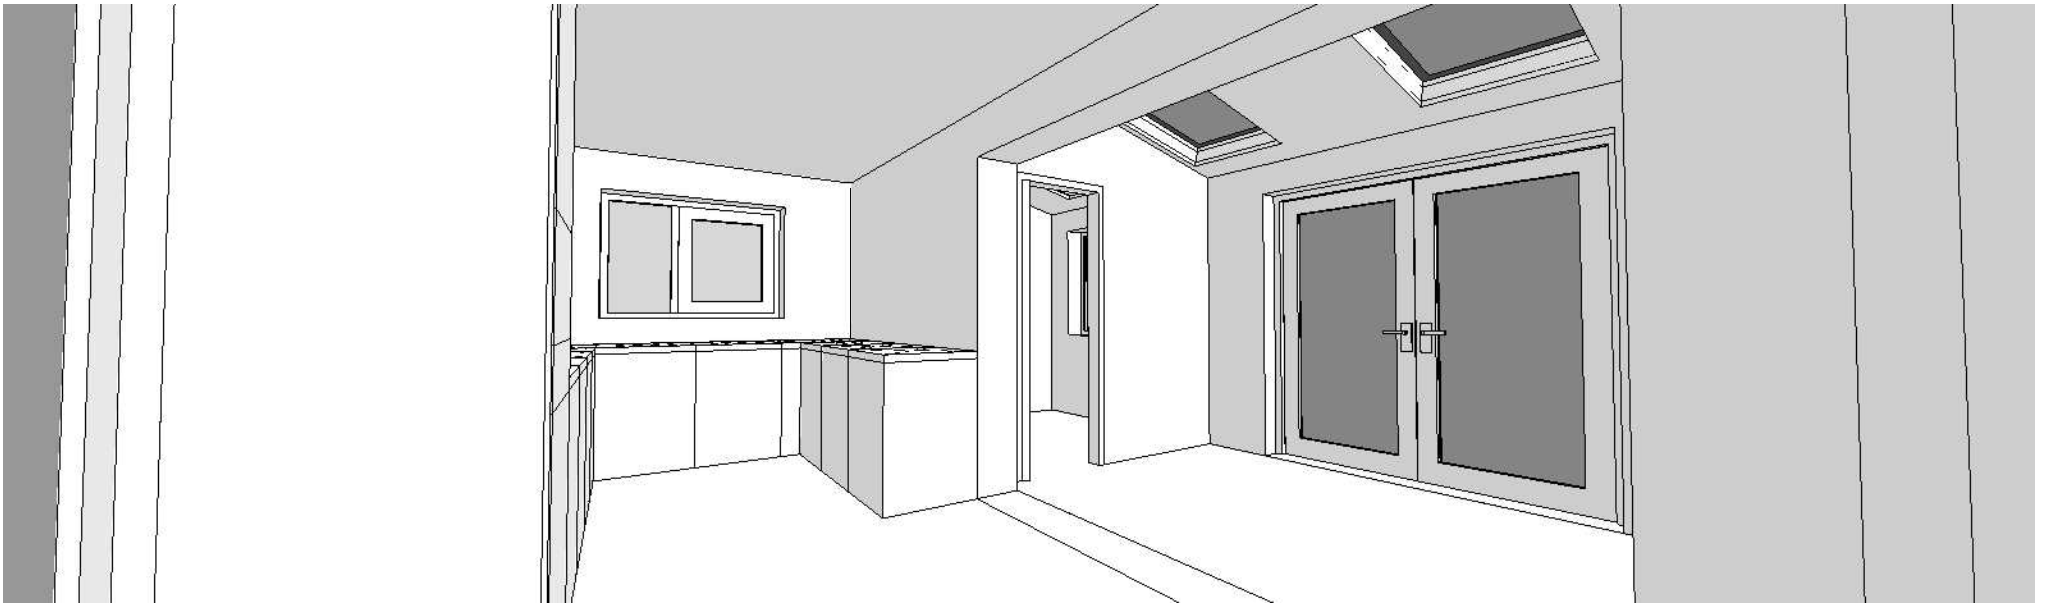

Notes: Do not scale from this drawing. Use figured dimensions in all cases. Check all dimensions on site. Report any drawing errors or discrepancies to O'Brien & Noel Architects before proceeding. This drawing has been created for the purposes identified in the status and should only be used for this purpose. This is not a construction drawing. To be read in conjunction with all approved documents, permits, drawings and information and drawings from other appointed consultants.

Project: Mount-Pleasant_Prestwich
Drawing: Proposed Perspective View
Job-Dwg No: 103-P07_RevD

18/11/2021

tel: 0151 528 2211 email: contact@obriennoel.com web: www.obriennoel.com