





1 Front Elevation
1 : 100

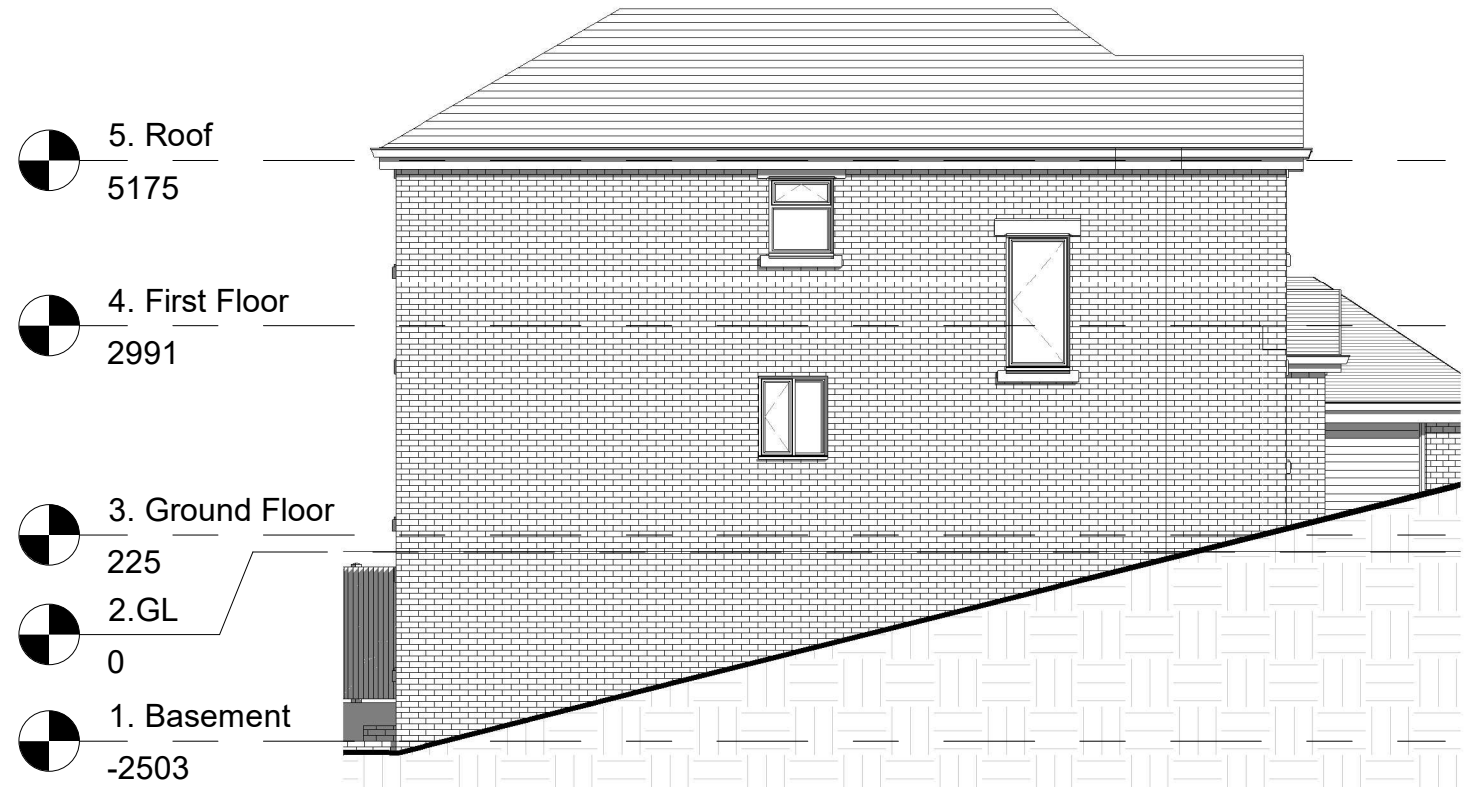

3 Side (East)
1 : 100



2 Side (West)
1 : 100

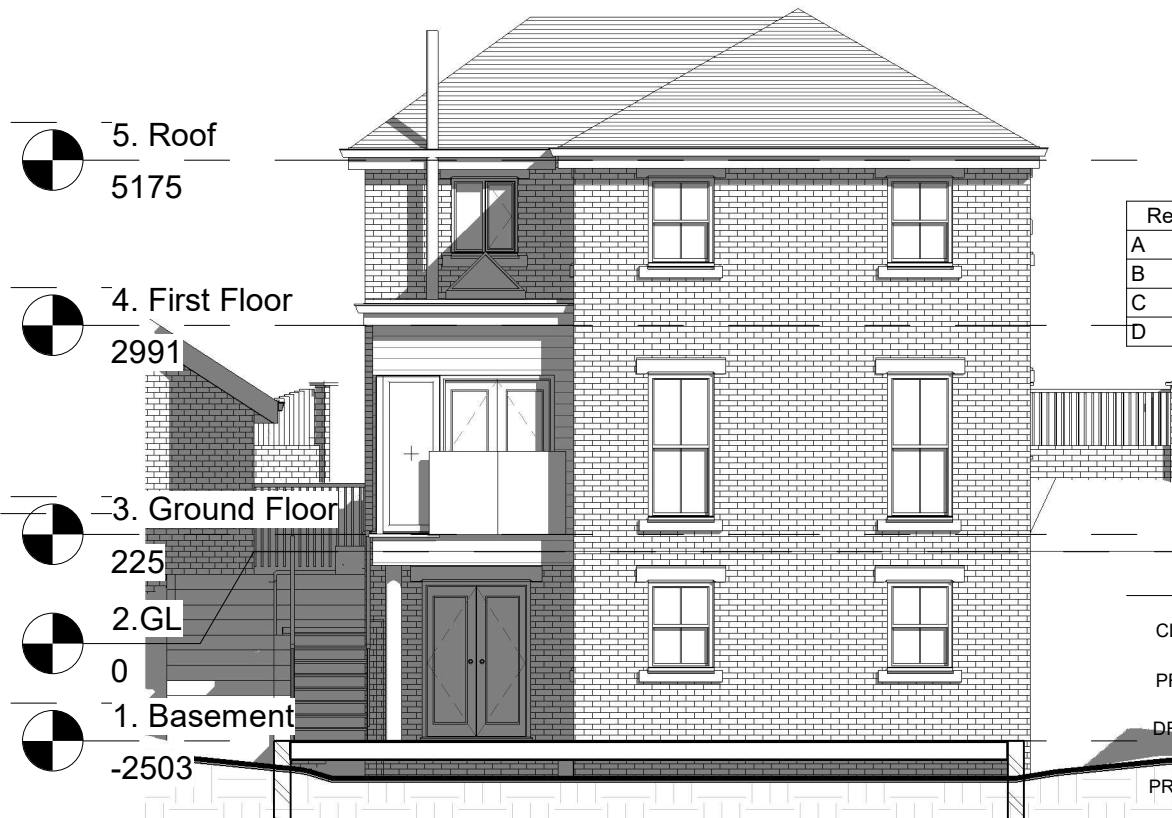

4 Rear Elevation
1 : 100

Rev.	Date	Description
A	15.04.26	Design Review.
B	16.05.26	Design Review.
C	21.05.26	Planning Submission
D	03.06.26	Planning Re-submission

CLIENT: Mr. & Mrs. Ainsworth
 PROJECT: 22 Earl Road, Ramsbottom, BL0 9EF
 DRAWING TITLE: Elevations- Proposed
 PROJECT NO.: 2602 DWG NO.: 203
 SCALE: 1 : 100 @ A3 REVISION: **D**