



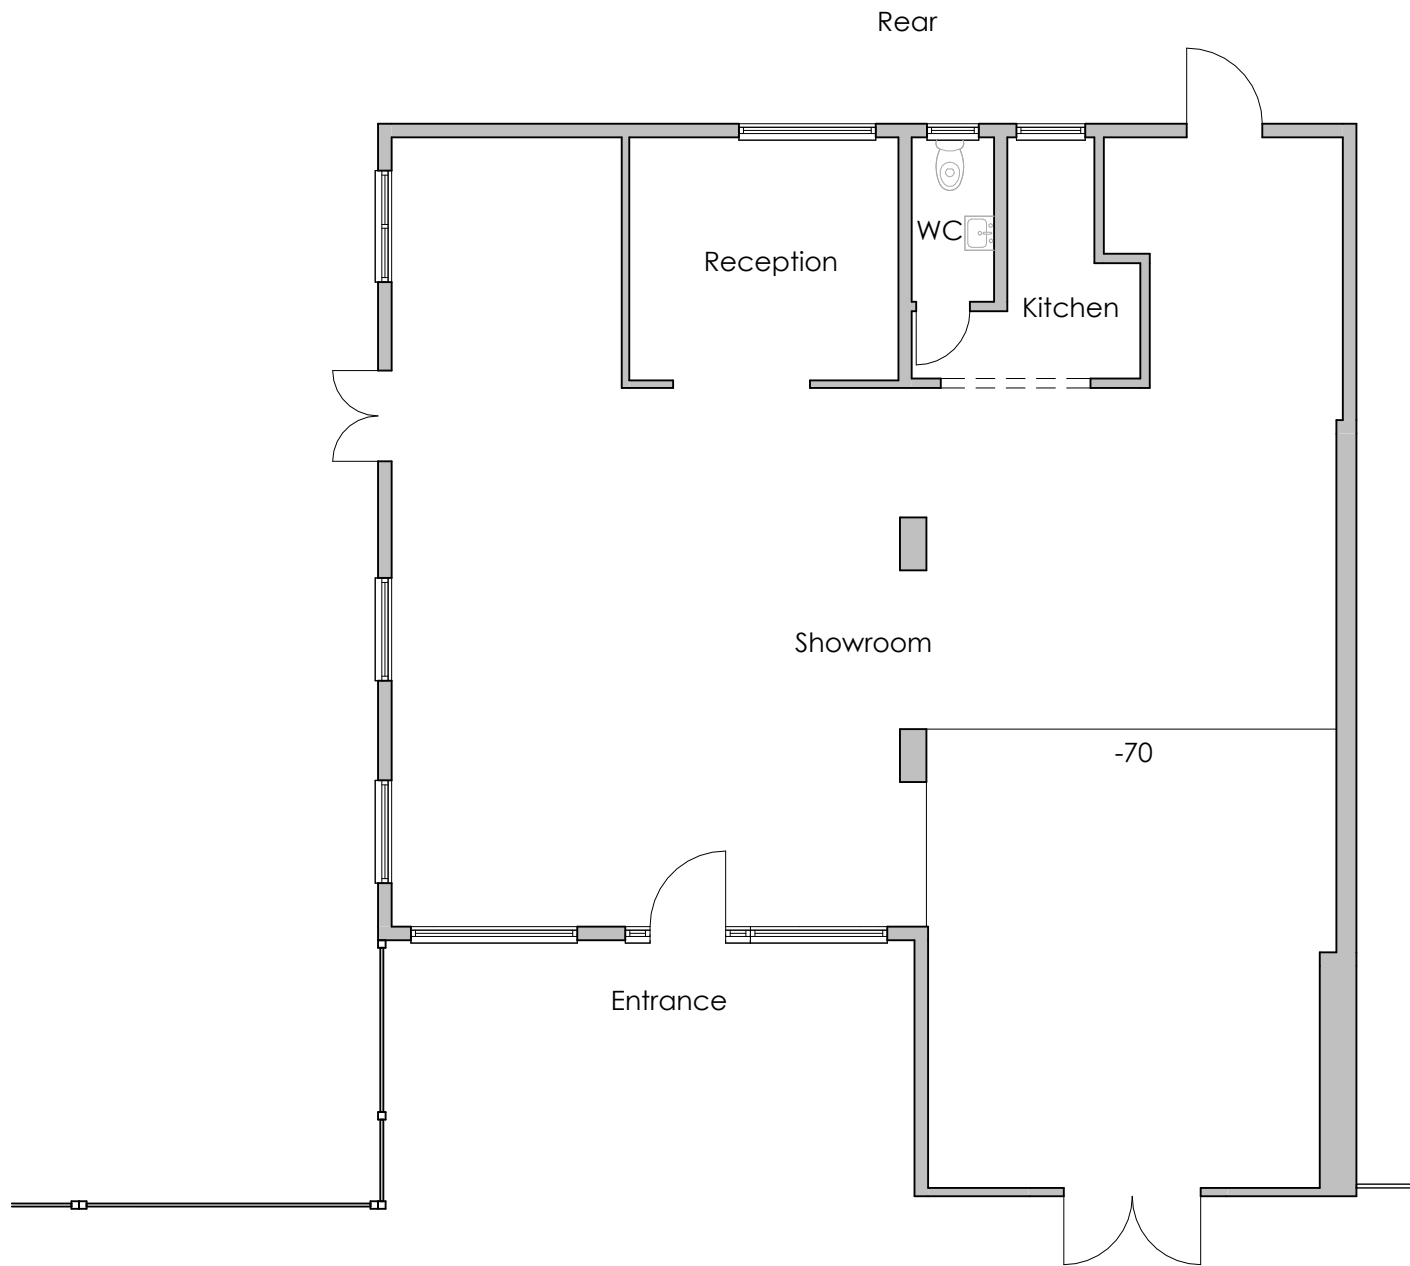


1 Existing
1 : 100

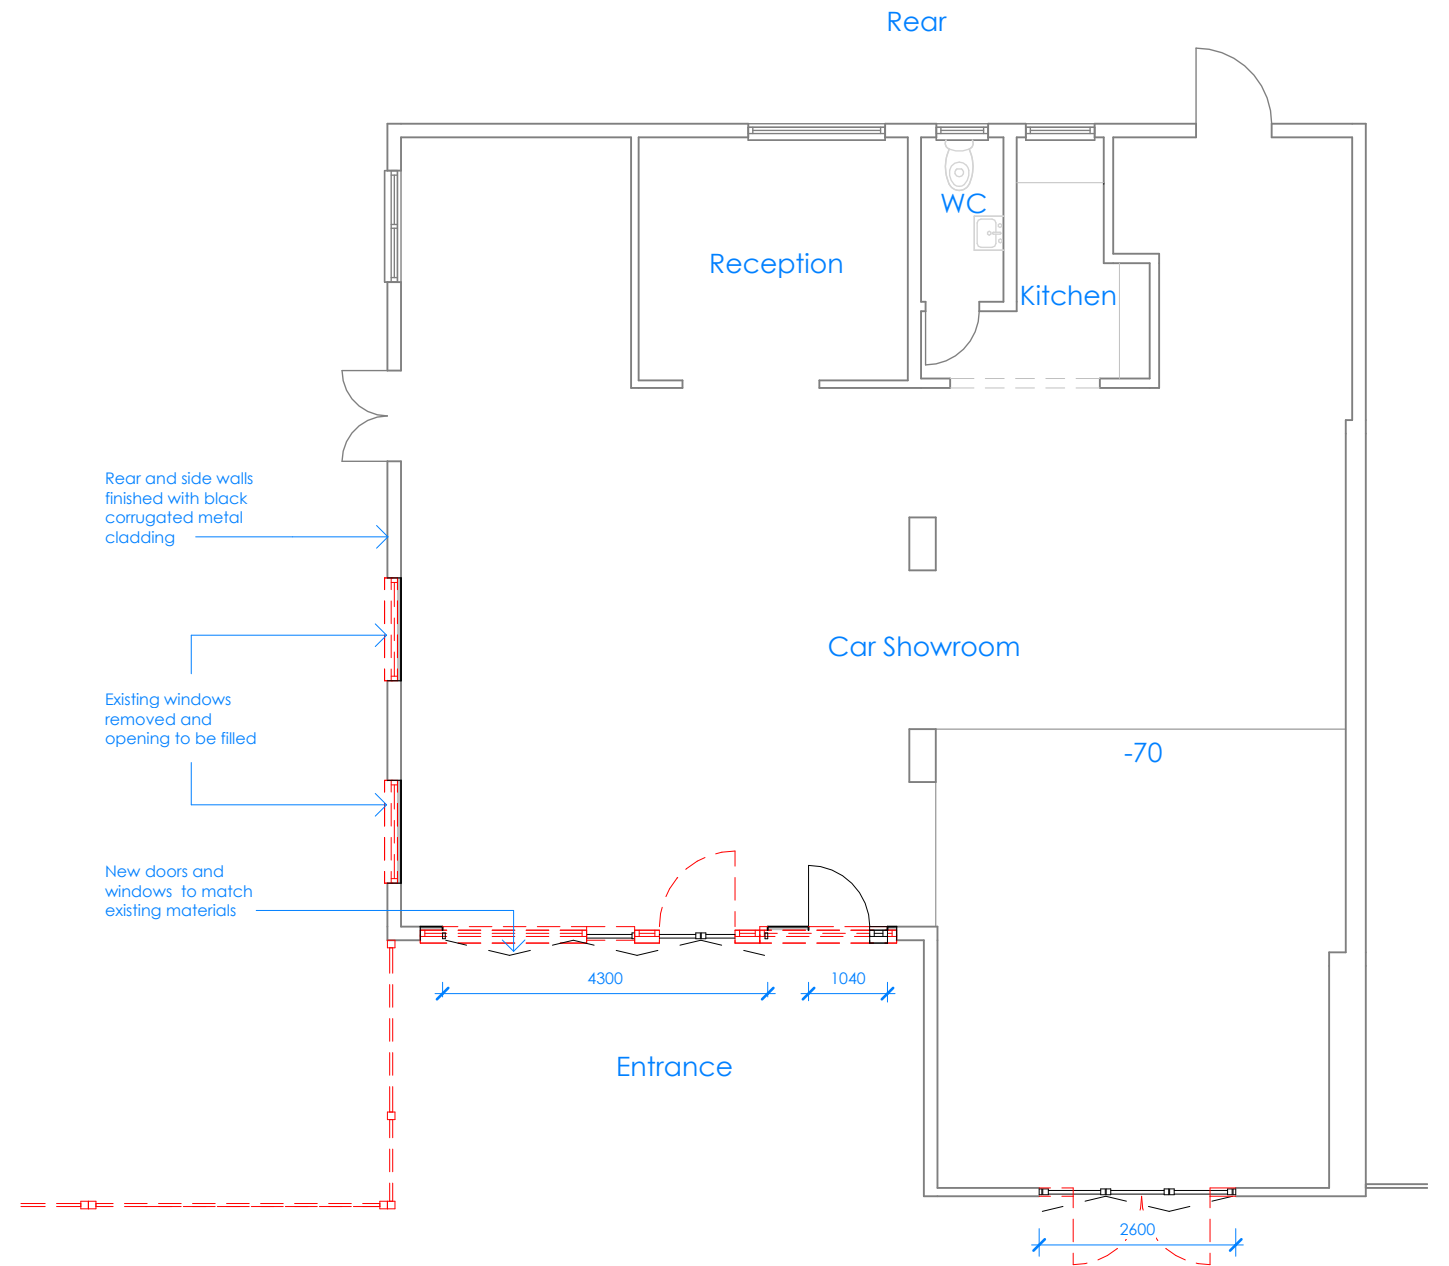


2 Proposed
1 : 100


CLIENT: Sibtain Javed		REVDESCRIPTIONDATE	706 Walmersley Road BL9 6RN Floor Plans	REVISION
DIOGEL Your Home, Your Safe Place, Your World adam@diogelarchitecture.co.uk / +44 (0)1248 800 321 © Copyright Diogel Architecture. All dimensions to be checked and verified on site. This drawing is to be read in conjunction with all other relevant drawings and specifications. Any discrepancies in the drawings are to be reported immediately to Diogel Architecture. This drawing is not to be used for construction or sales purposes unless marked 'issued for construction'. Dimensions and area schedules are subject to change.				
			SCALE: 1 : 100 DRAWN: MP	JOB / DRAWING No. 1310-02-03-01

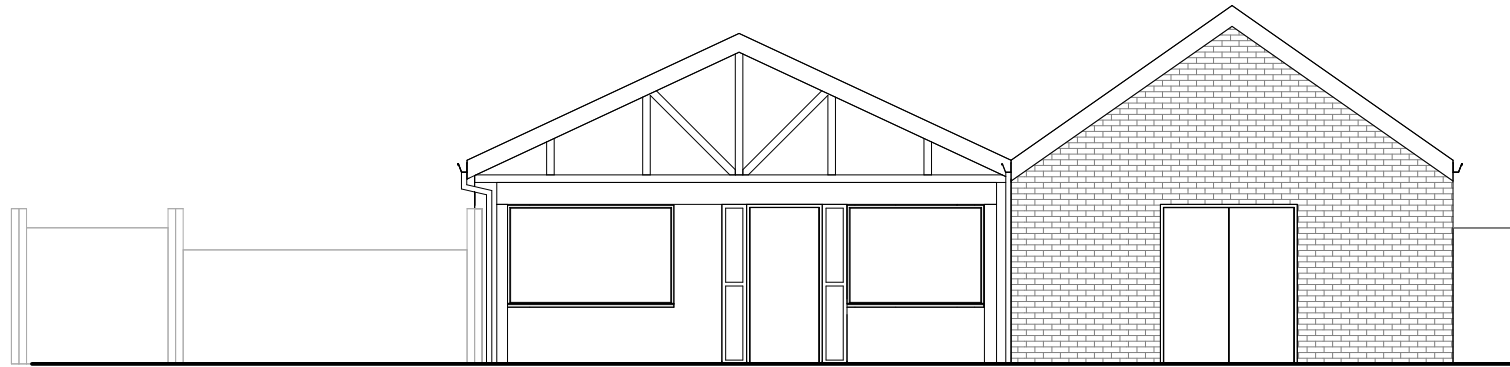

1 **Front**
1 : 100

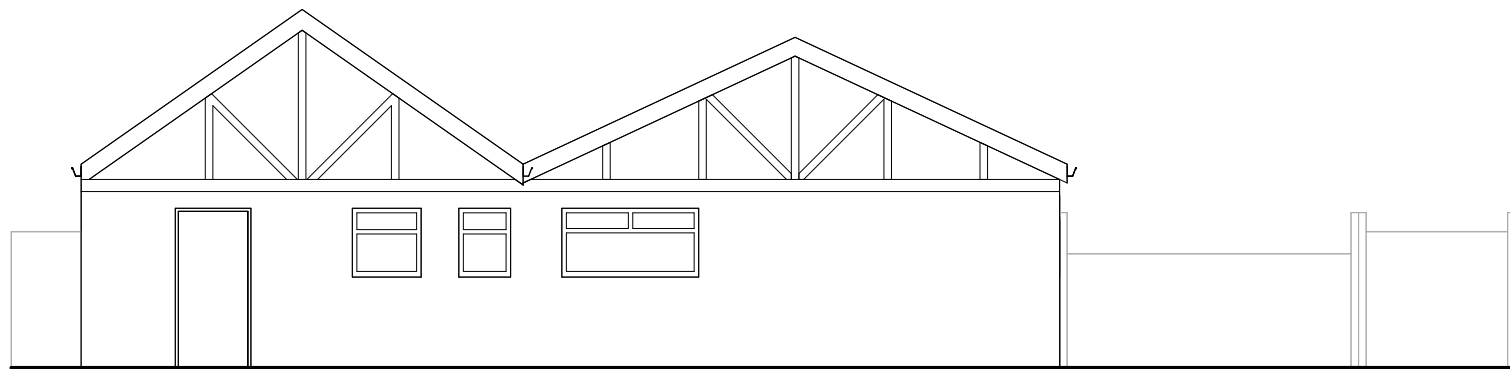


2 **Rear**
1 : 100

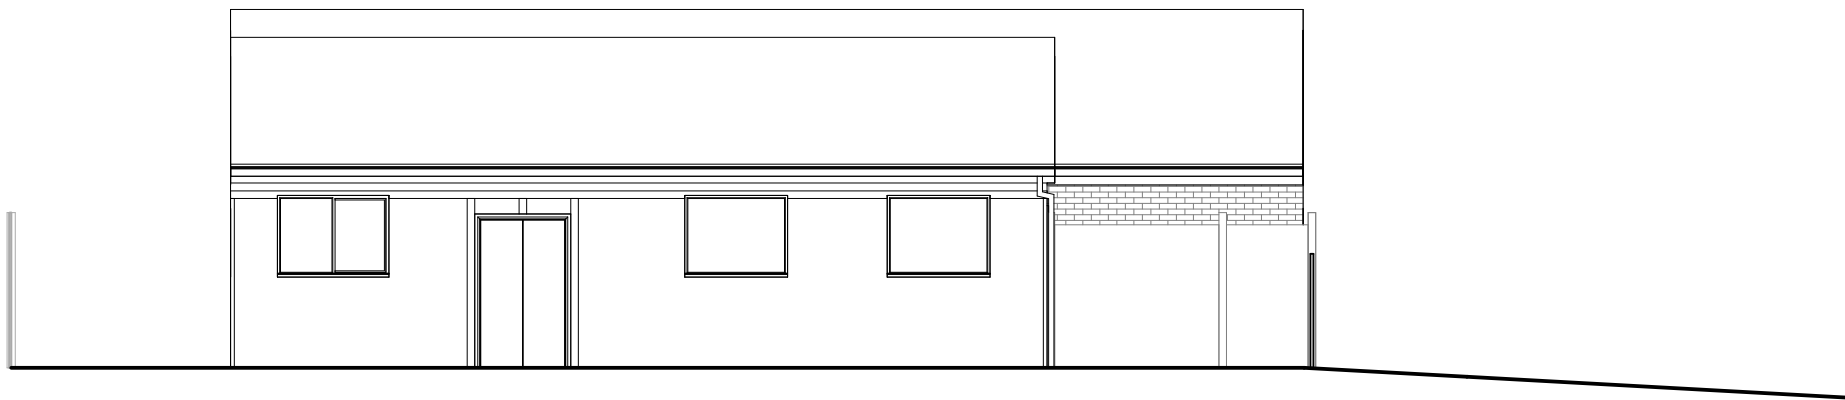

3 **Side**
1 : 100




CLIENT:	Sibtain Javed	REV	DESCRIPTION	DATE	706 Walmersley Road		REVISION
					BL9 6RN		
					Existing Elevations		
© Copyright Diogel Architecture. All dimensions to be checked and verified on site. This drawing is to be read in conjunction with all other relevant drawings and specifications. Any discrepancies in the drawings are to be reported immediately to Diogel Architecture. This drawing is not to be used for construction or sales purposes unless marked 'Issued for construction'. Dimensions and area schedules are subject to change. DIOGEL Your Home, Your Safe Place, Your World adam@diogelarchitecture.co.uk / +44 (0)1248 800 321					SCALE: 1 : 100		JOB / DRAWING No. 1310-02-04-01
					DRAWN: MP		

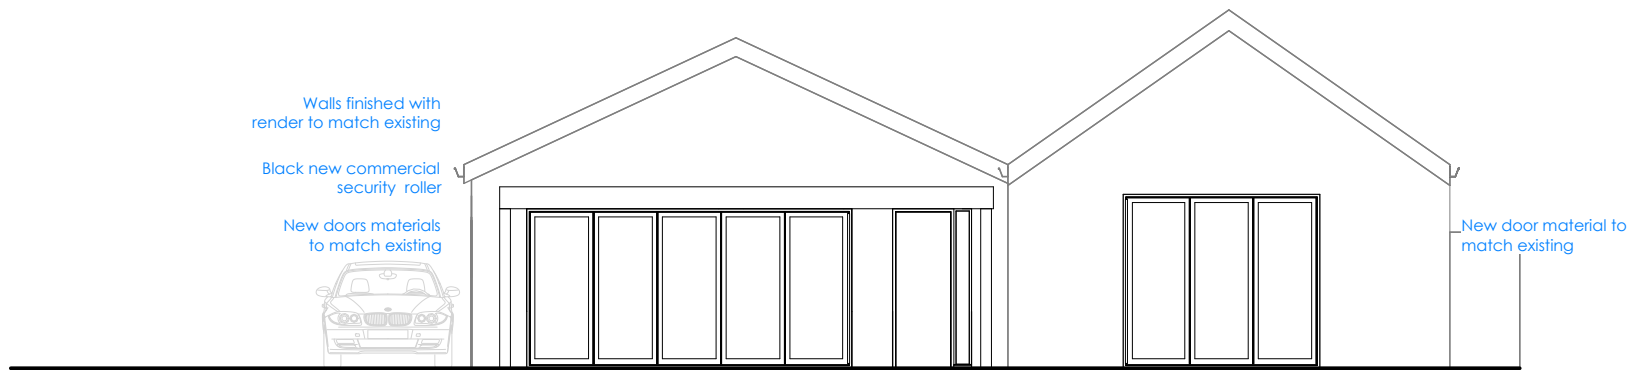

1 **Front**
1 : 100



2 **Rear**
1 : 100

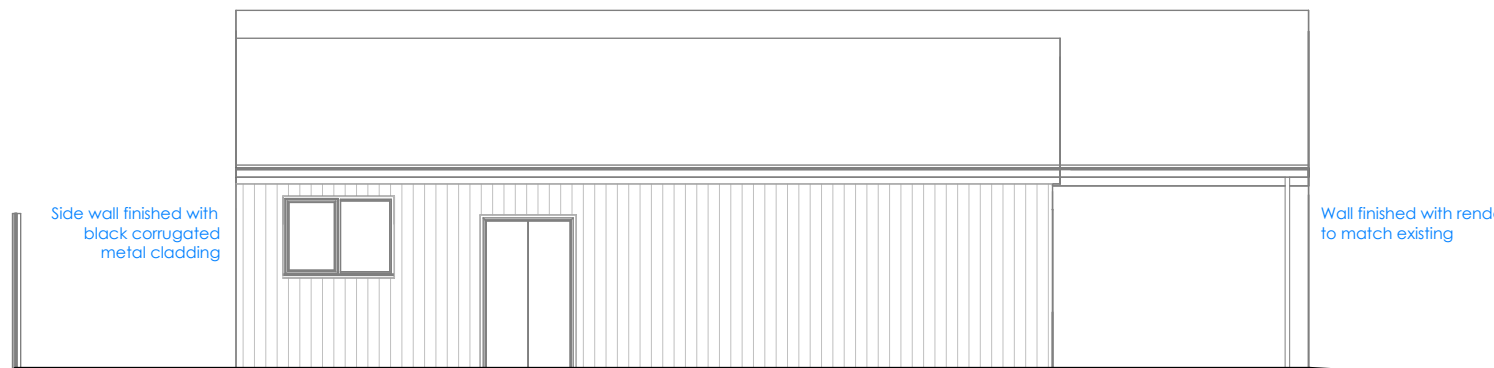

3 **Side**
1 : 100



CLIENT: Sibtain Javed		REV	DESCRIPTION	DATE	706 Walmersley Road BL9 6RN Proposed Elevations		REVISION
DIOGEL Your Home, Your Safe Place, Your World adam@diogelarchitecture.co.uk / +44 (0)1248 800 321					SCALE: 1 : 100	JOB / DRAWING No. 1310-02-04-02	
					DRAWN: MP		