

Location Plan - 1:1250


NOTES

This drawing has been prepared specifically for the purpose of obtaining Planning and or Building Regulations Approval. Its suitability for other purposes without additional supplementary details and specifications cannot be guaranteed.


All dimensions are to be checked on site, any discrepancies are to be reported to the designer before work commences. Use only figured dimensions.

All structural components shown are indicative only. Details / calculations of structural members are to be provided by the Structural Engineer.


This drawing is not to be copied or divulged to a third party without written permission.

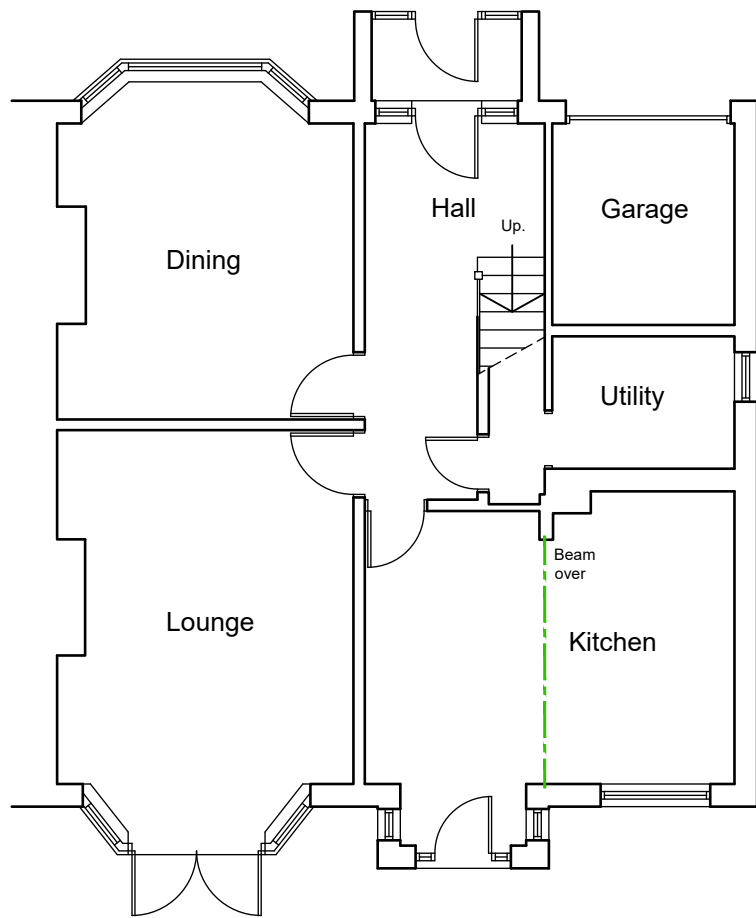

Ground Floor Plan

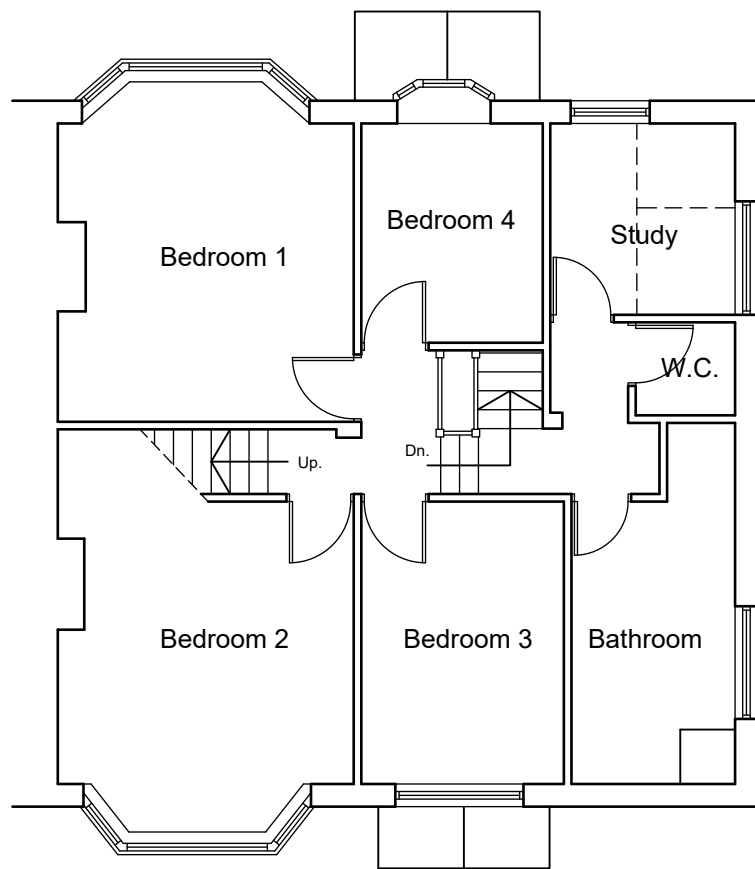


First Floor Plan

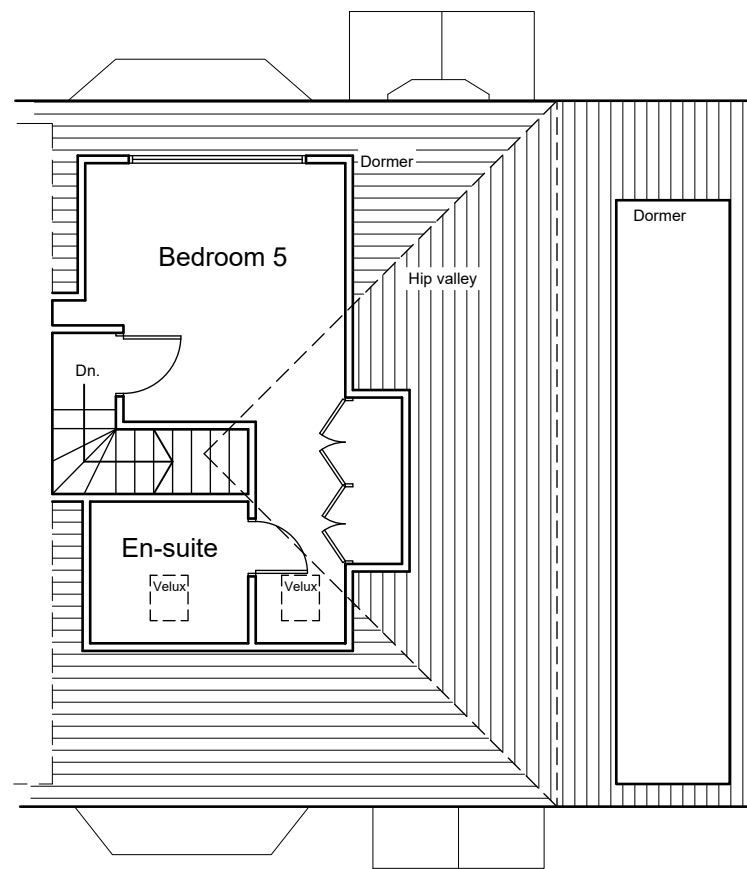

Roof Plan

Scale 1:100

 

Revisions
P01 Preliminary Issue 27.03.23

Project:
Single Storey Extension and Internal Alterations

at 7 Branksome Avenue
Prestwich
Manchester

for Mr & Mrs. Vernon

Existing Floor Plans and Location Plan

Purpose of issue: PLANNING

Drawn DRH
Date March 2023
Scales 1:100 @ A3
Drawing No. 2323 - 0101 - P01