



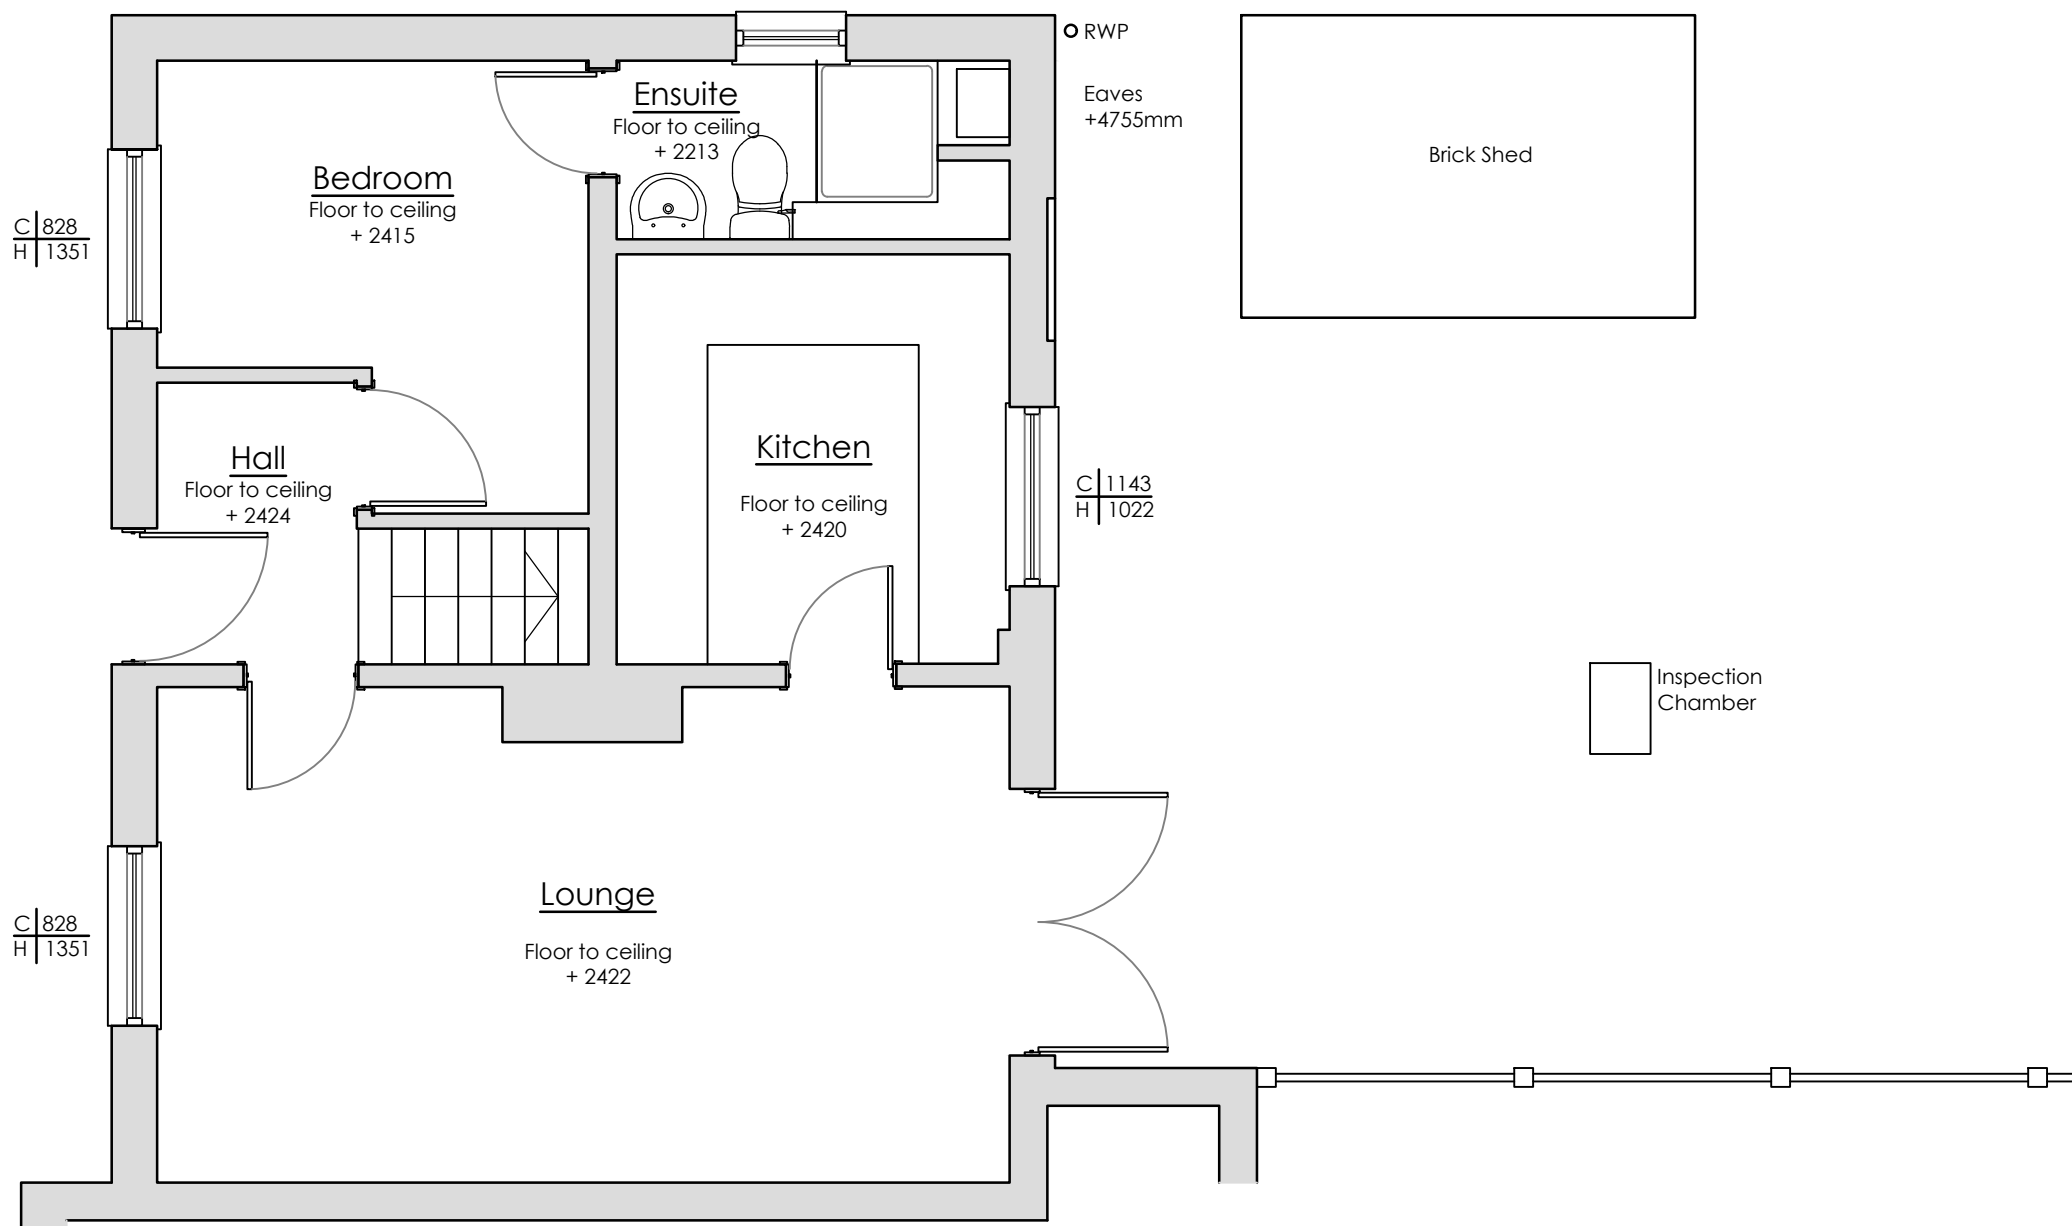

Existing Ground Floor Plan
Scale: 1:50

 

Site Location Plan
Scale: 1:1250

Key

Site Boundary



REV	Notes	Date	By
CRISP architecture Email: studio@crisparchitecture.co.uk Chartered Institute of Architectural Technologists Chartered Practice			
Project:		2 Pear Avenue, Bury BL9 7NB	
Drawing Title: Existing Ground Floor Plan			
Project No: 2526		File Identifier:2526_72_02	
Drawing No: 72_02		Revision:	
Drawn By: SMH		Checked By:SMH	
Scale: 1:50 @ A3		Date: 02/05/2025	
Purpose of Issue: FEASIBILITY			
Drawing Status: PLANNING			