



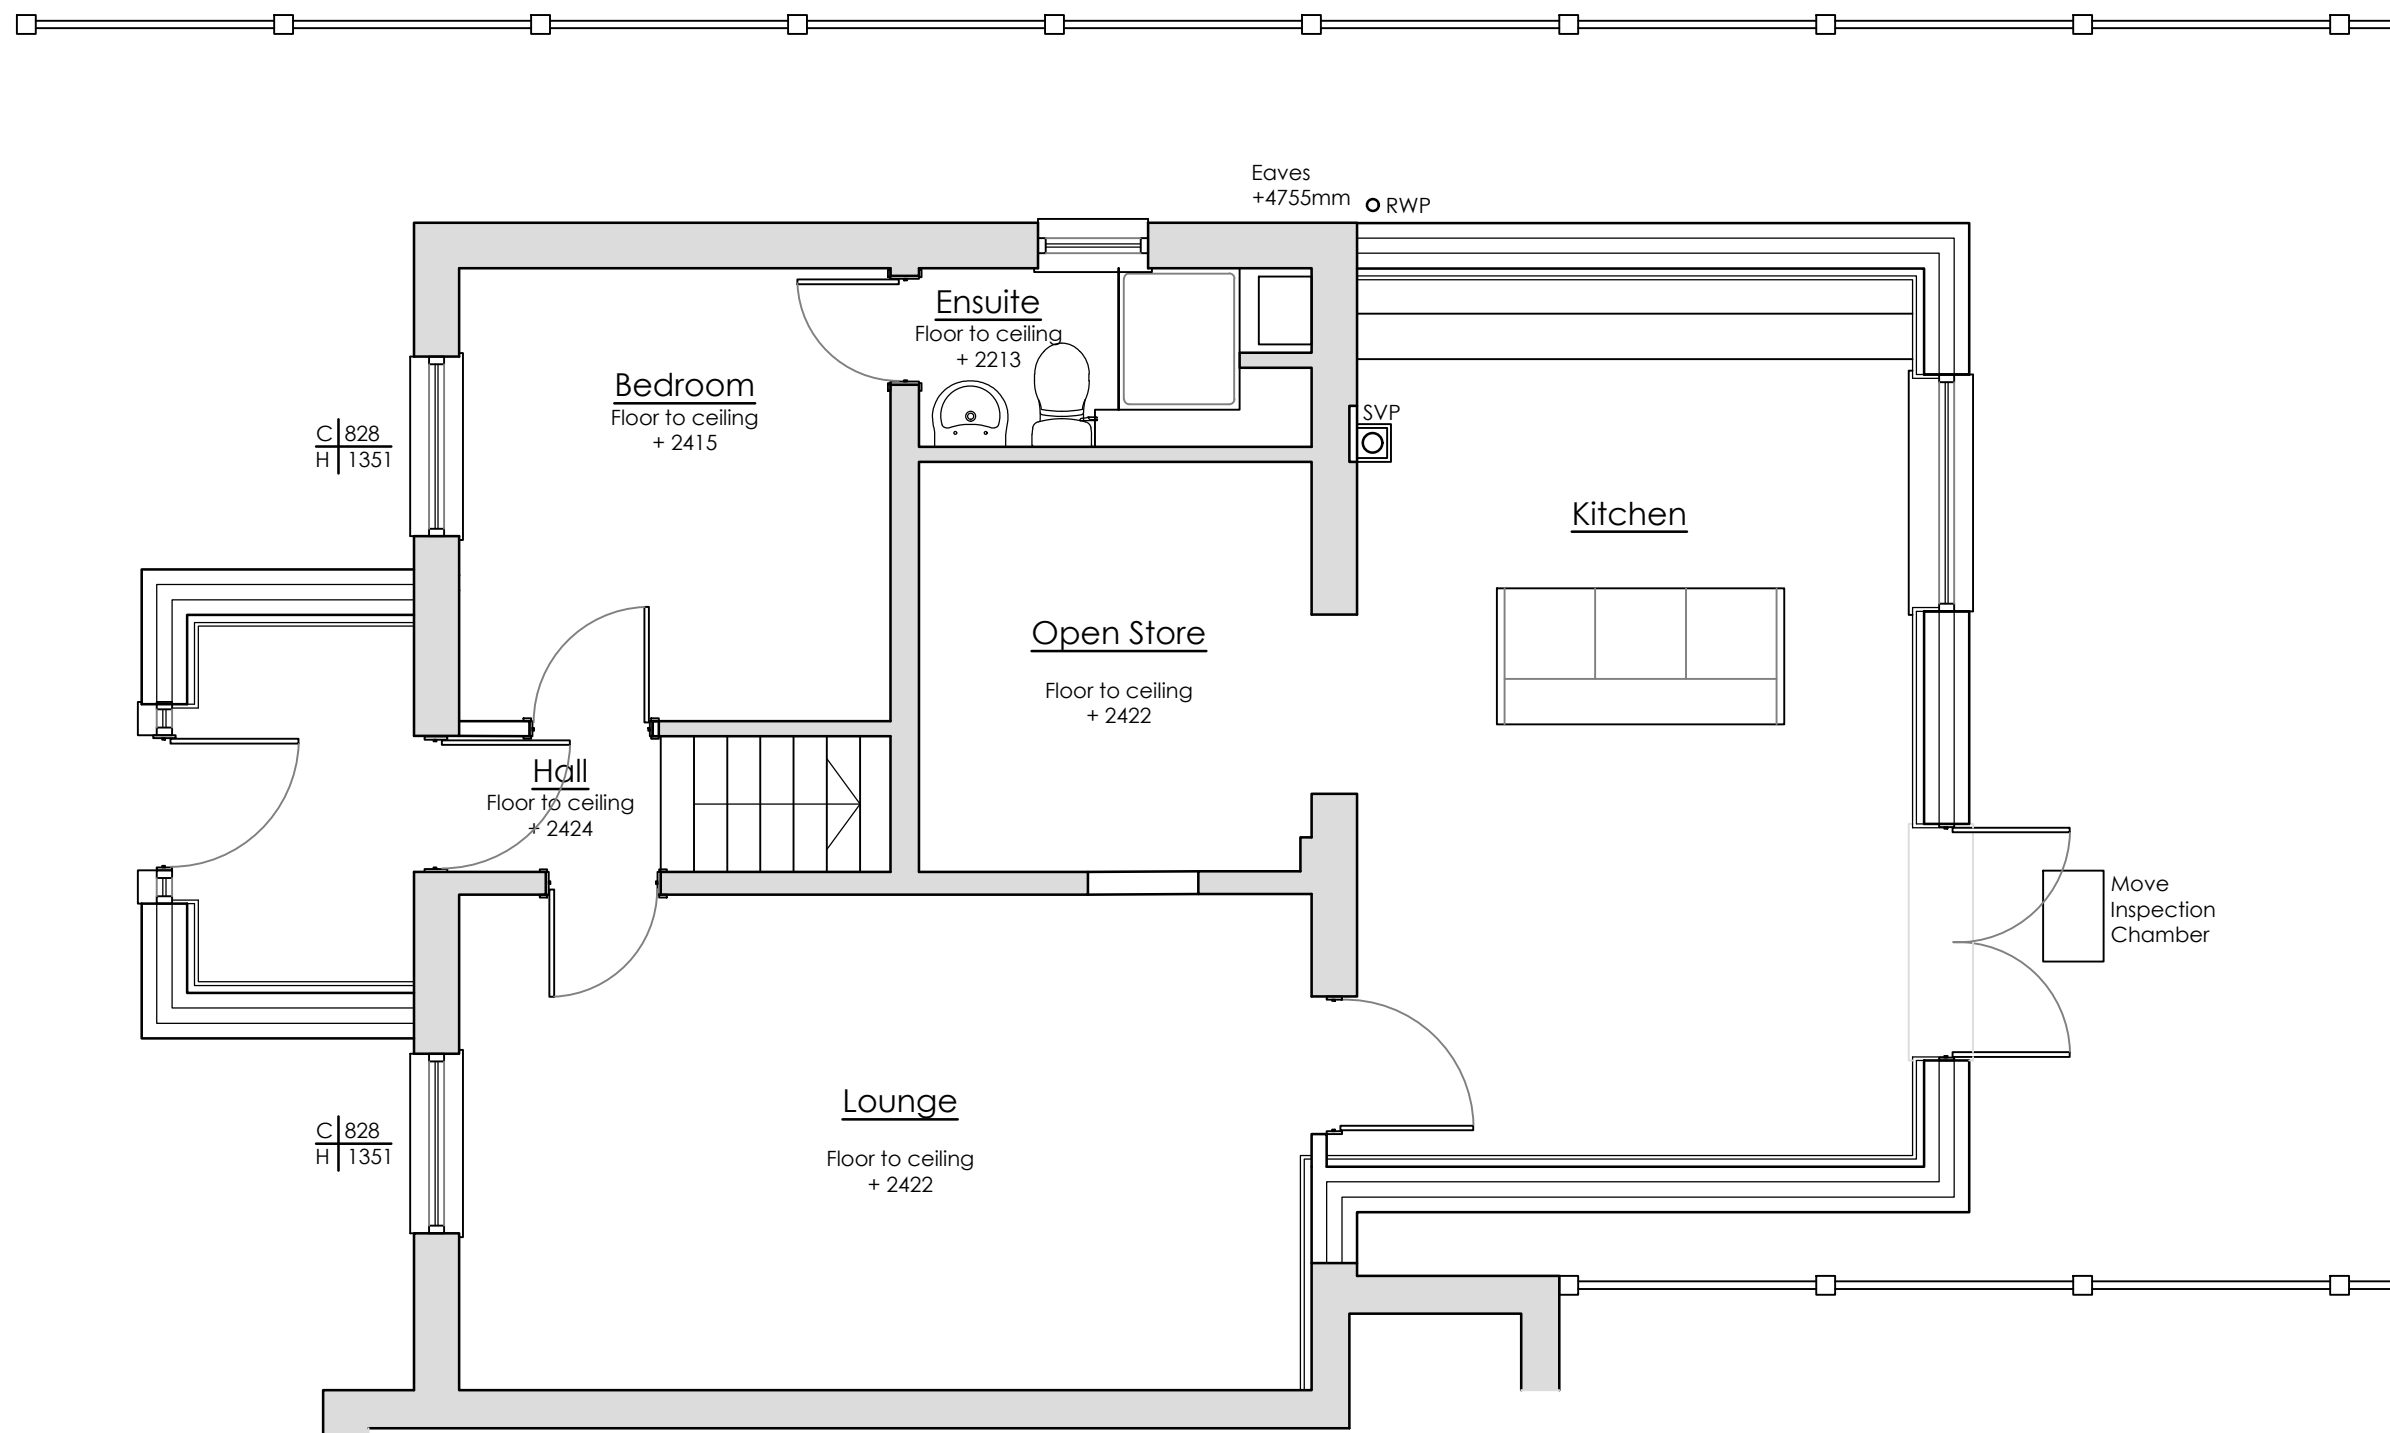

Proposed Ground Floor Plan

Scale: 1:50

 

Site Location Plan

Scale: 1:1250

Key

Site Boundary



REV	Notes	Date	By

CRISP

architecture

Email: studio@crisparchitecture.co.uk

Chartered Institute of
Architectural Technologists
Chartered Practice

Project:		2 Pear Avenue, Bury BL9 7NB	
----------	--	--------------------------------	--

Drawing Title: Proposed Ground Floor Plan			
---	--	--	--

Project No: 2526		File Identifier:2526_72_04	
Drawing No: 72_04		Revision:	
Drawn By: SMH		Checked By:SMH	
Scale: 1:50 @ A3		Date: 02/05/2025	

Purpose of Issue: F E A S I B I L I T Y			
---	--	--	--

Drawing Status: P L A N N I N G			
---------------------------------	--	--	--