

Materials

- Walls -

Roof -

Windows -

Doors -

Fascia and Soffit -

Guttering and Downpipes -
- Red/orange bricks


Red/Orange tiles

White PVCu

White PVCu


Black

Black

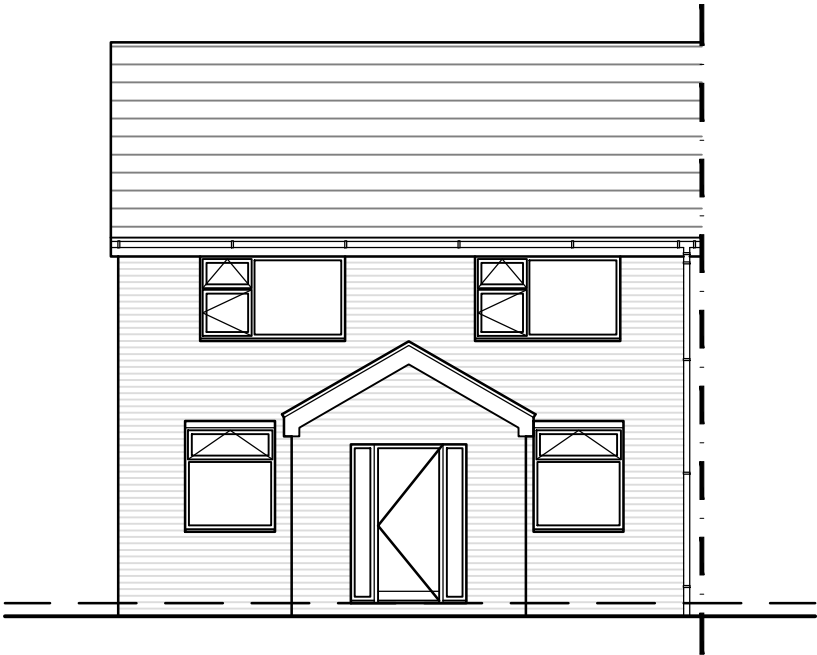

Proposed Front Elevation

Scale: 1:100

 


Proposed Rear Elevation

Scale: 1:100




Proposed Side Elevation

Scale: 1:100

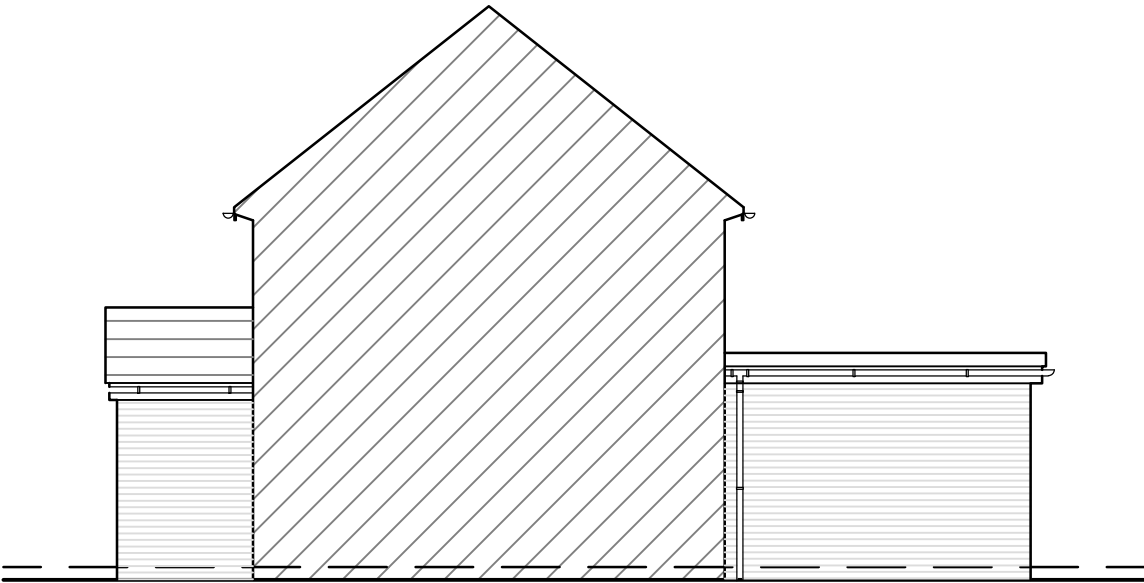

Proposed Side Elevation

Scale: 1:100

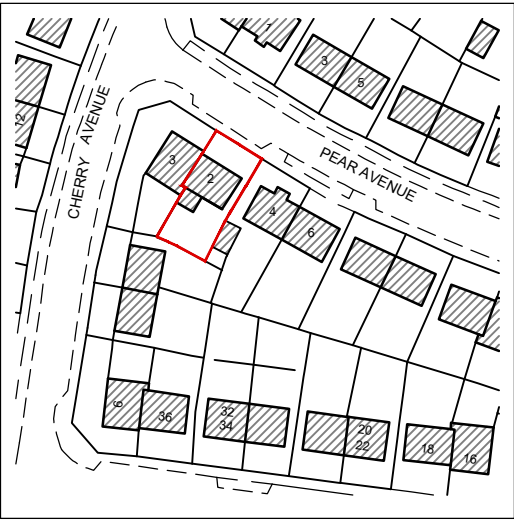

Site Location Plan

Scale: 1:1250

Key

Site Boundary



REV	Notes	Date	By
CRISP architecture Email: studio@crisparchitecture.co.uk Chartered Institute of Architectural Technologists Chartered Practice			
Project:		2 Pear Avenue, Bury BL9 7NB	
Drawing Title: Proposed Elevations			
Project No: 2526		File Identifier: 2514_72_05	
Drawing No: 72_05		Revision: .	
Drawn By: SMH		Checked By: SMH	
Scale: 1:100 @ A3		Date: 02/05/2025	
Purpose of Issue: FEASIBILITY			
Drawing Status: PLANNING			