

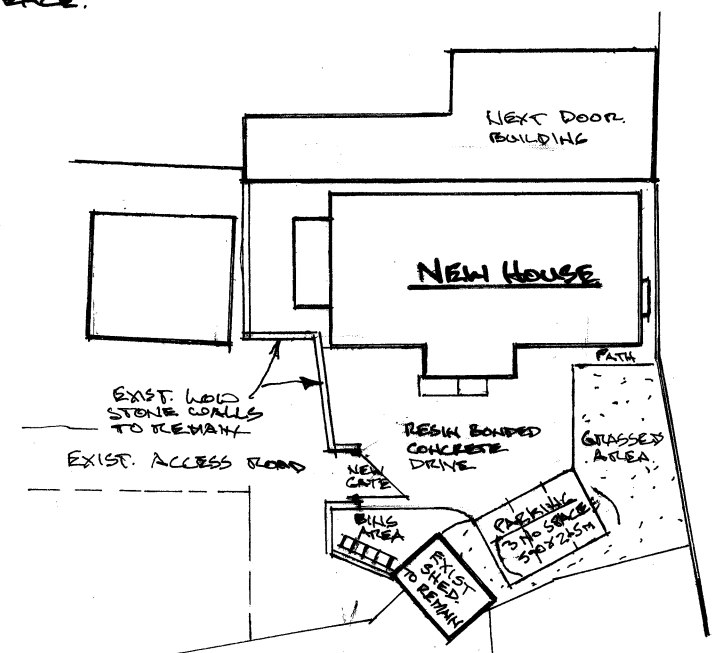
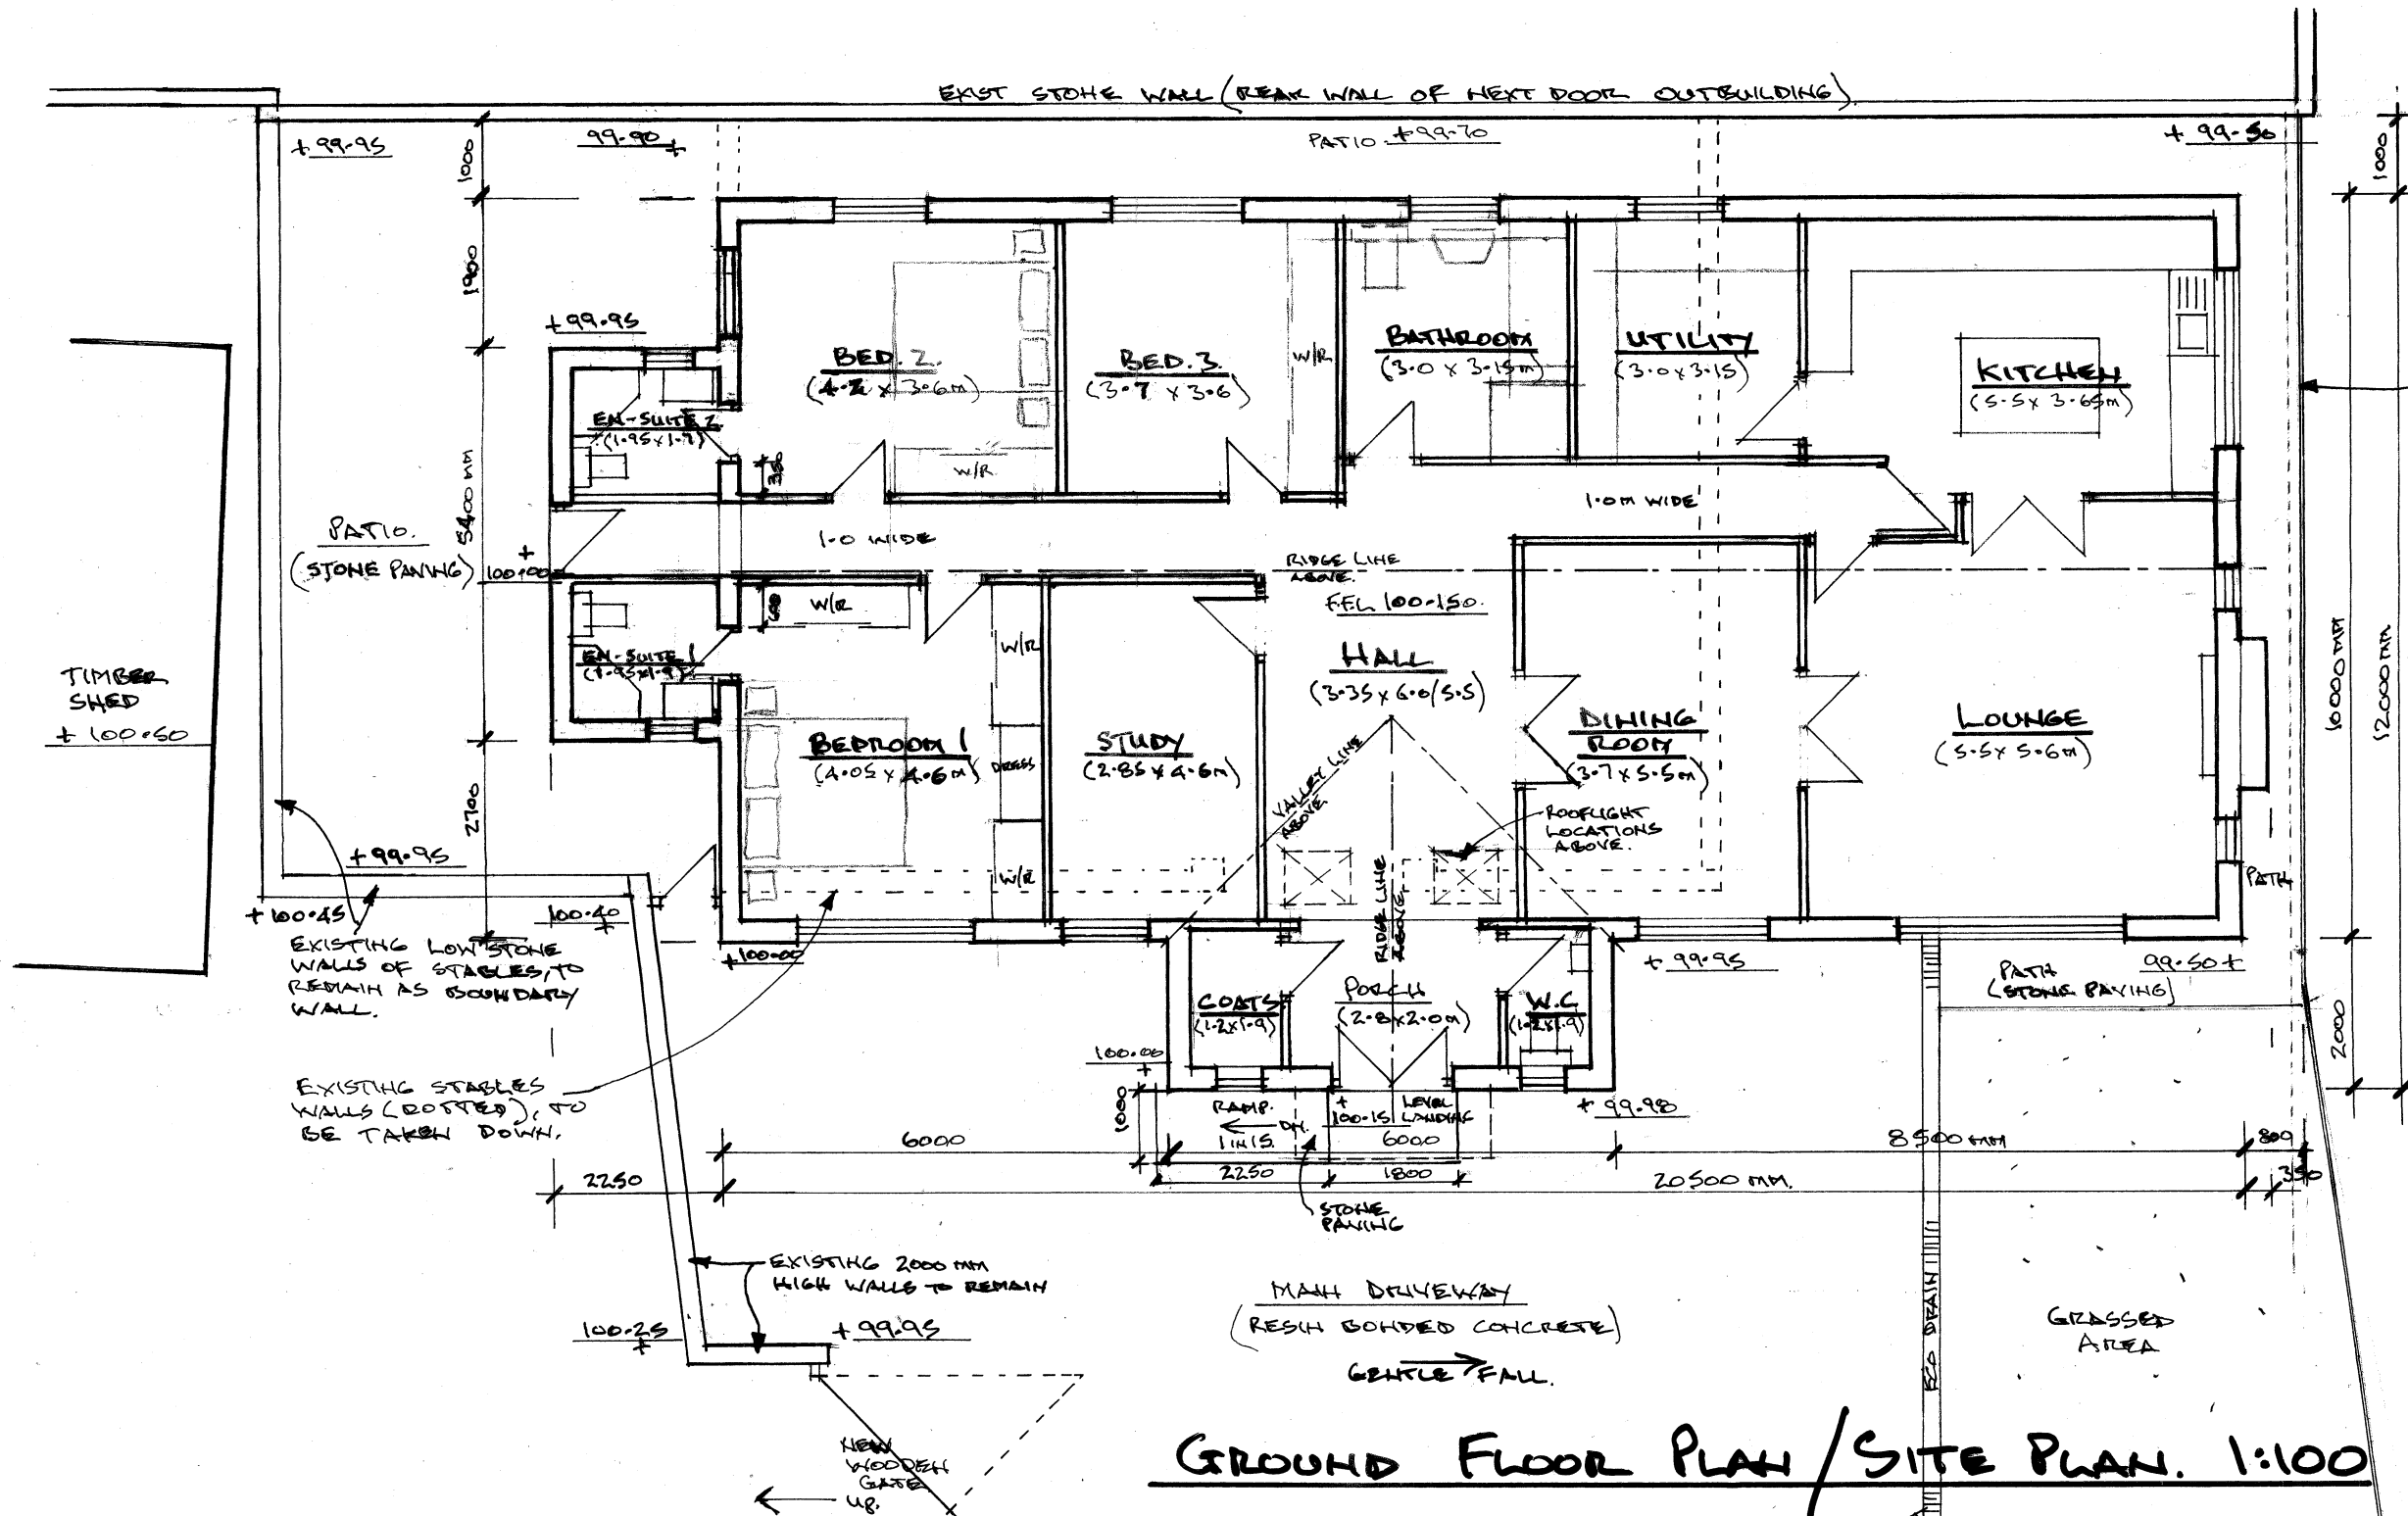


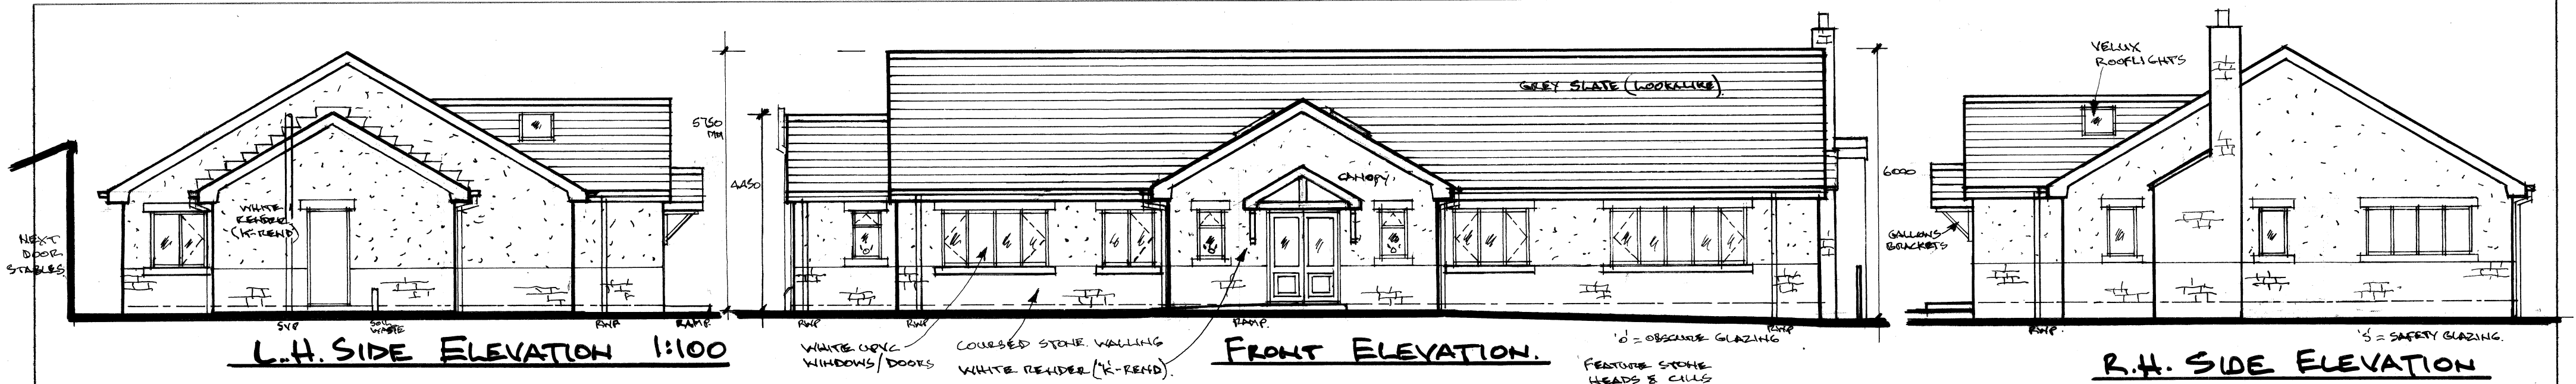

REV. A - SITE LEVELS ADDED; EXTERNAL LANDSCAPING/AMENITIES ADDED; 1:500 SITE PLAN ADDED FOR CLARIFICATION 1-9-21 NB

 

Architectural & Building Services

NEIL BUTTERWORTH

Tel: 07785 275483

89 Higher Ainsworth Road, Radcliffe, Manchester, M26 4JJ.

Job Title PROPOSED NEW DETACHED BUNGALOW, ON LAND AT REAR OF 90 WATLING ST., AFFETTSIDE, BURY, FOR MR & MRS S. WALKER.

Drawing Title PLANS & ELEVATIONS (PROPOSED)

Scale 1:100

Date FEB. 21

Drawn by N.B.

Drawing No. 4

© copyright.