




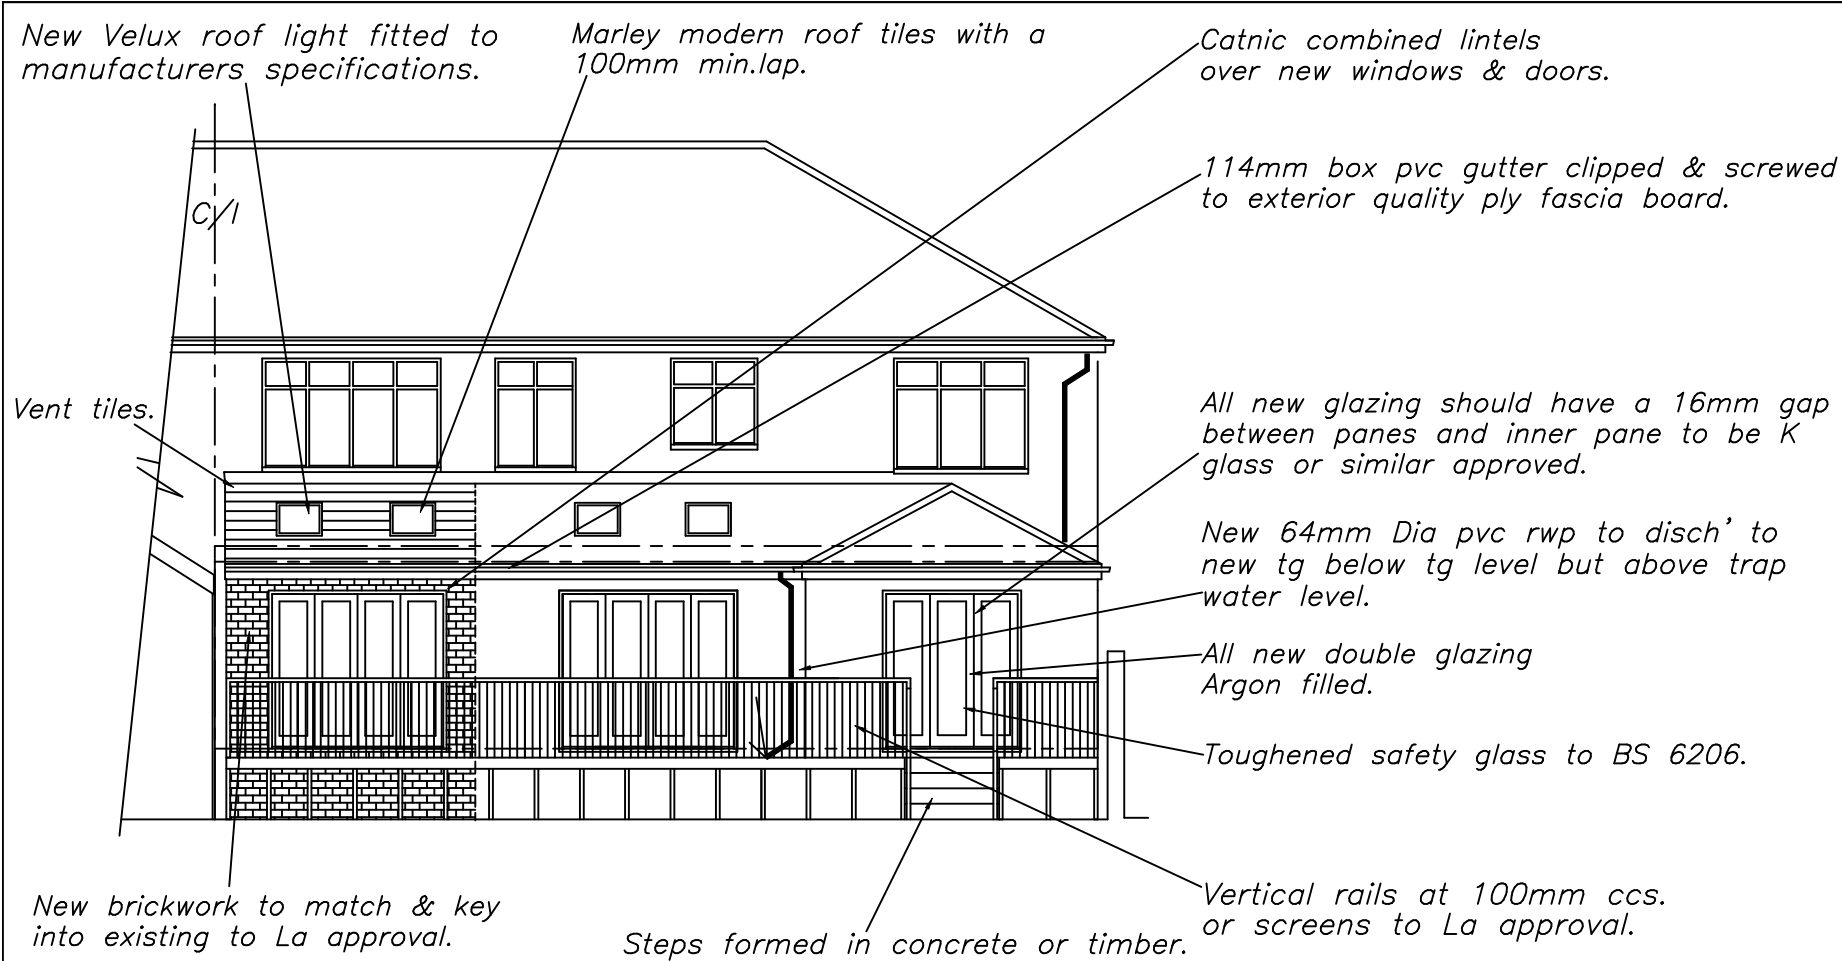

PROPOSED REAR ELEVATION

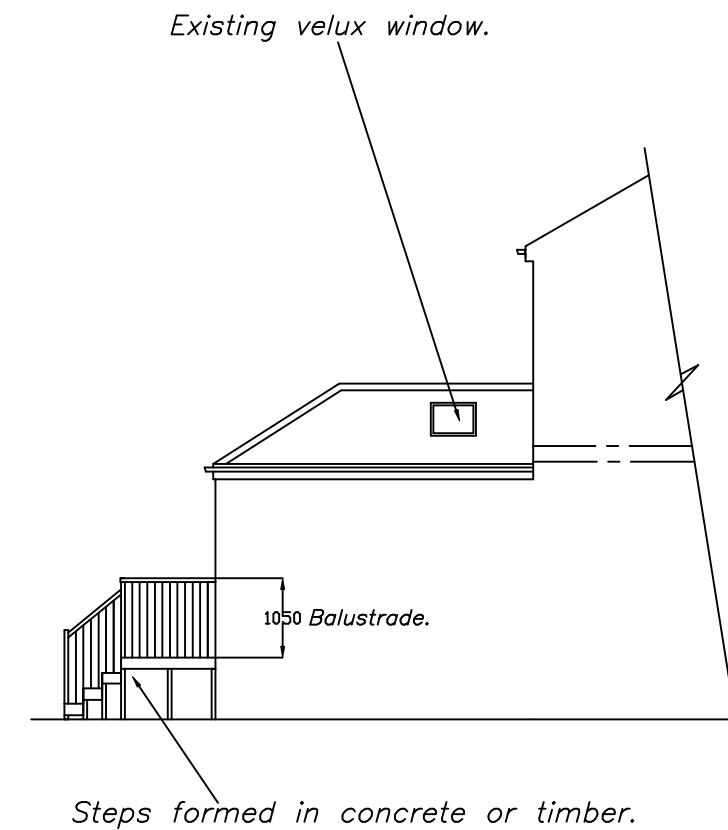

PROPOSED SIDE ELEVATION

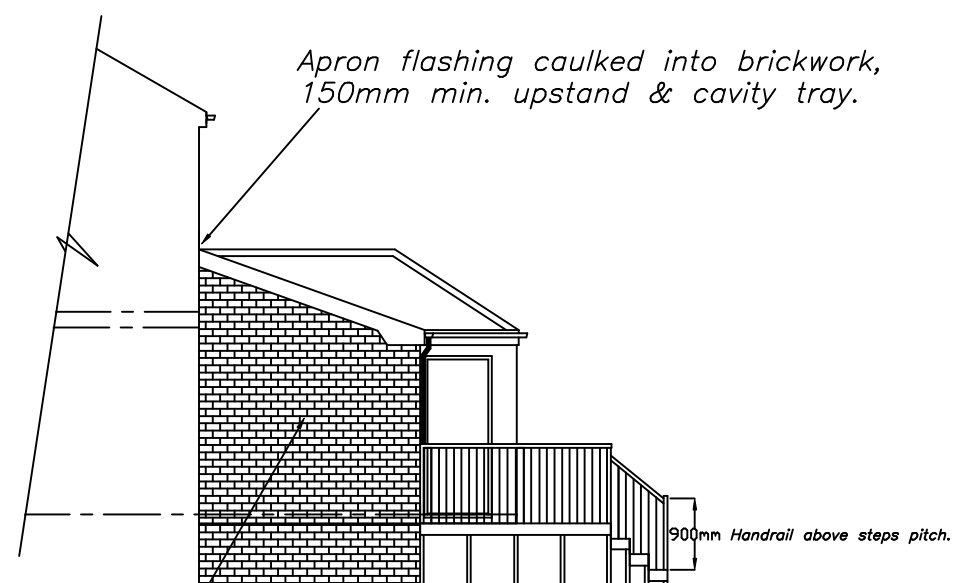

New brickwork to match & key into existing to La approval.

PROPOSED SIDE ELEVATION

DRAWING No 4 OF 6 DRAWING'S

PROPOSED REMOVAL OF EXISTING
CONSERVATORY & REPLACED WITH
GROUND FLOOR EXTENSION AT-
No 66 RINGLEY ROAD,
WHITEFIELD,
MANCHESTER,
M45 7LN.
FOR-MR DAVID TAYLOR.

SCALE:- 1:100 DATE:- OCT 2024

kevin foey

BUILDING
DESIGN CONSULTANTS