



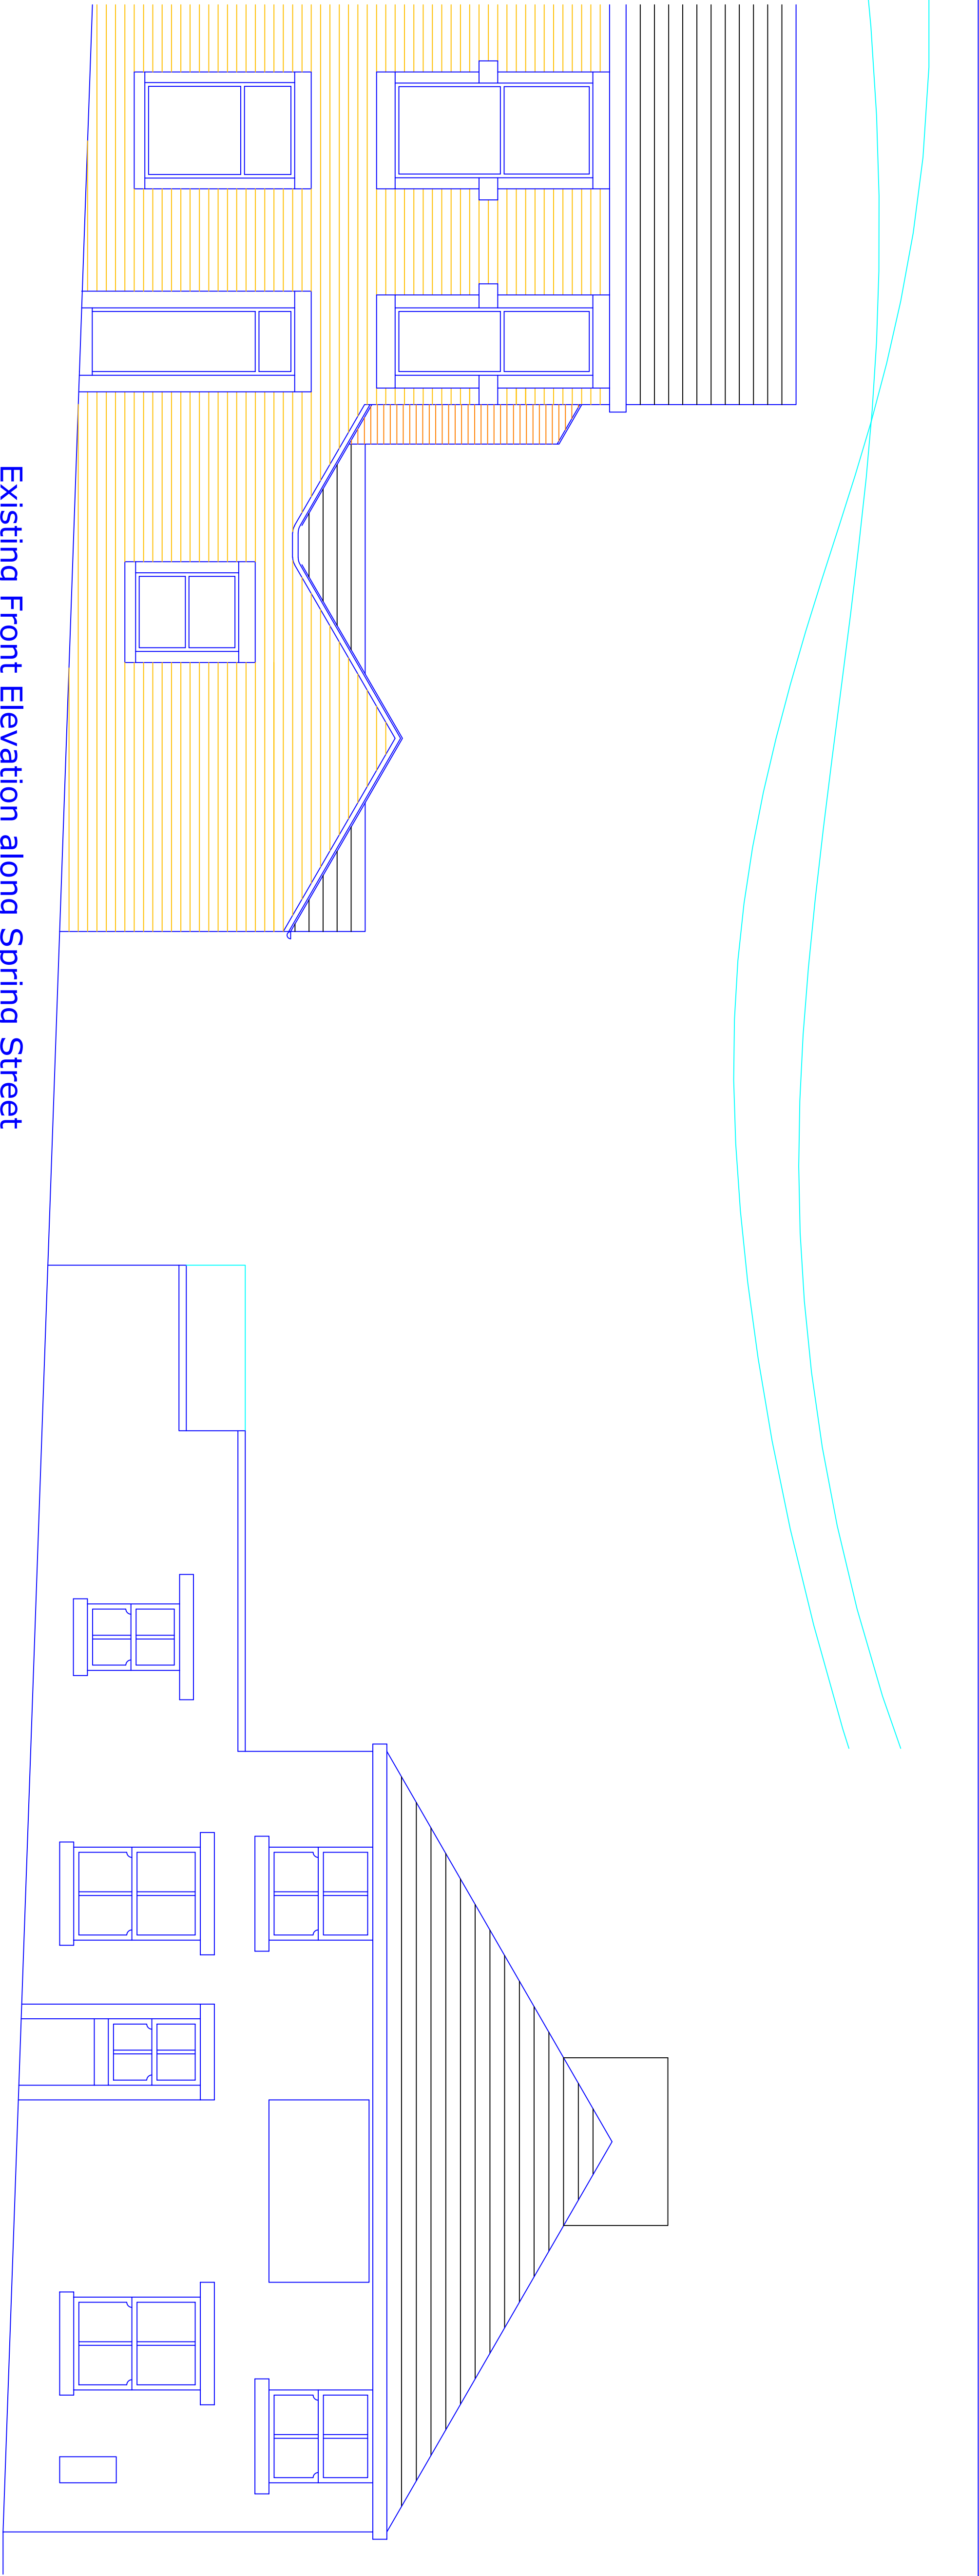

Existing Front Elevation along Spring Street

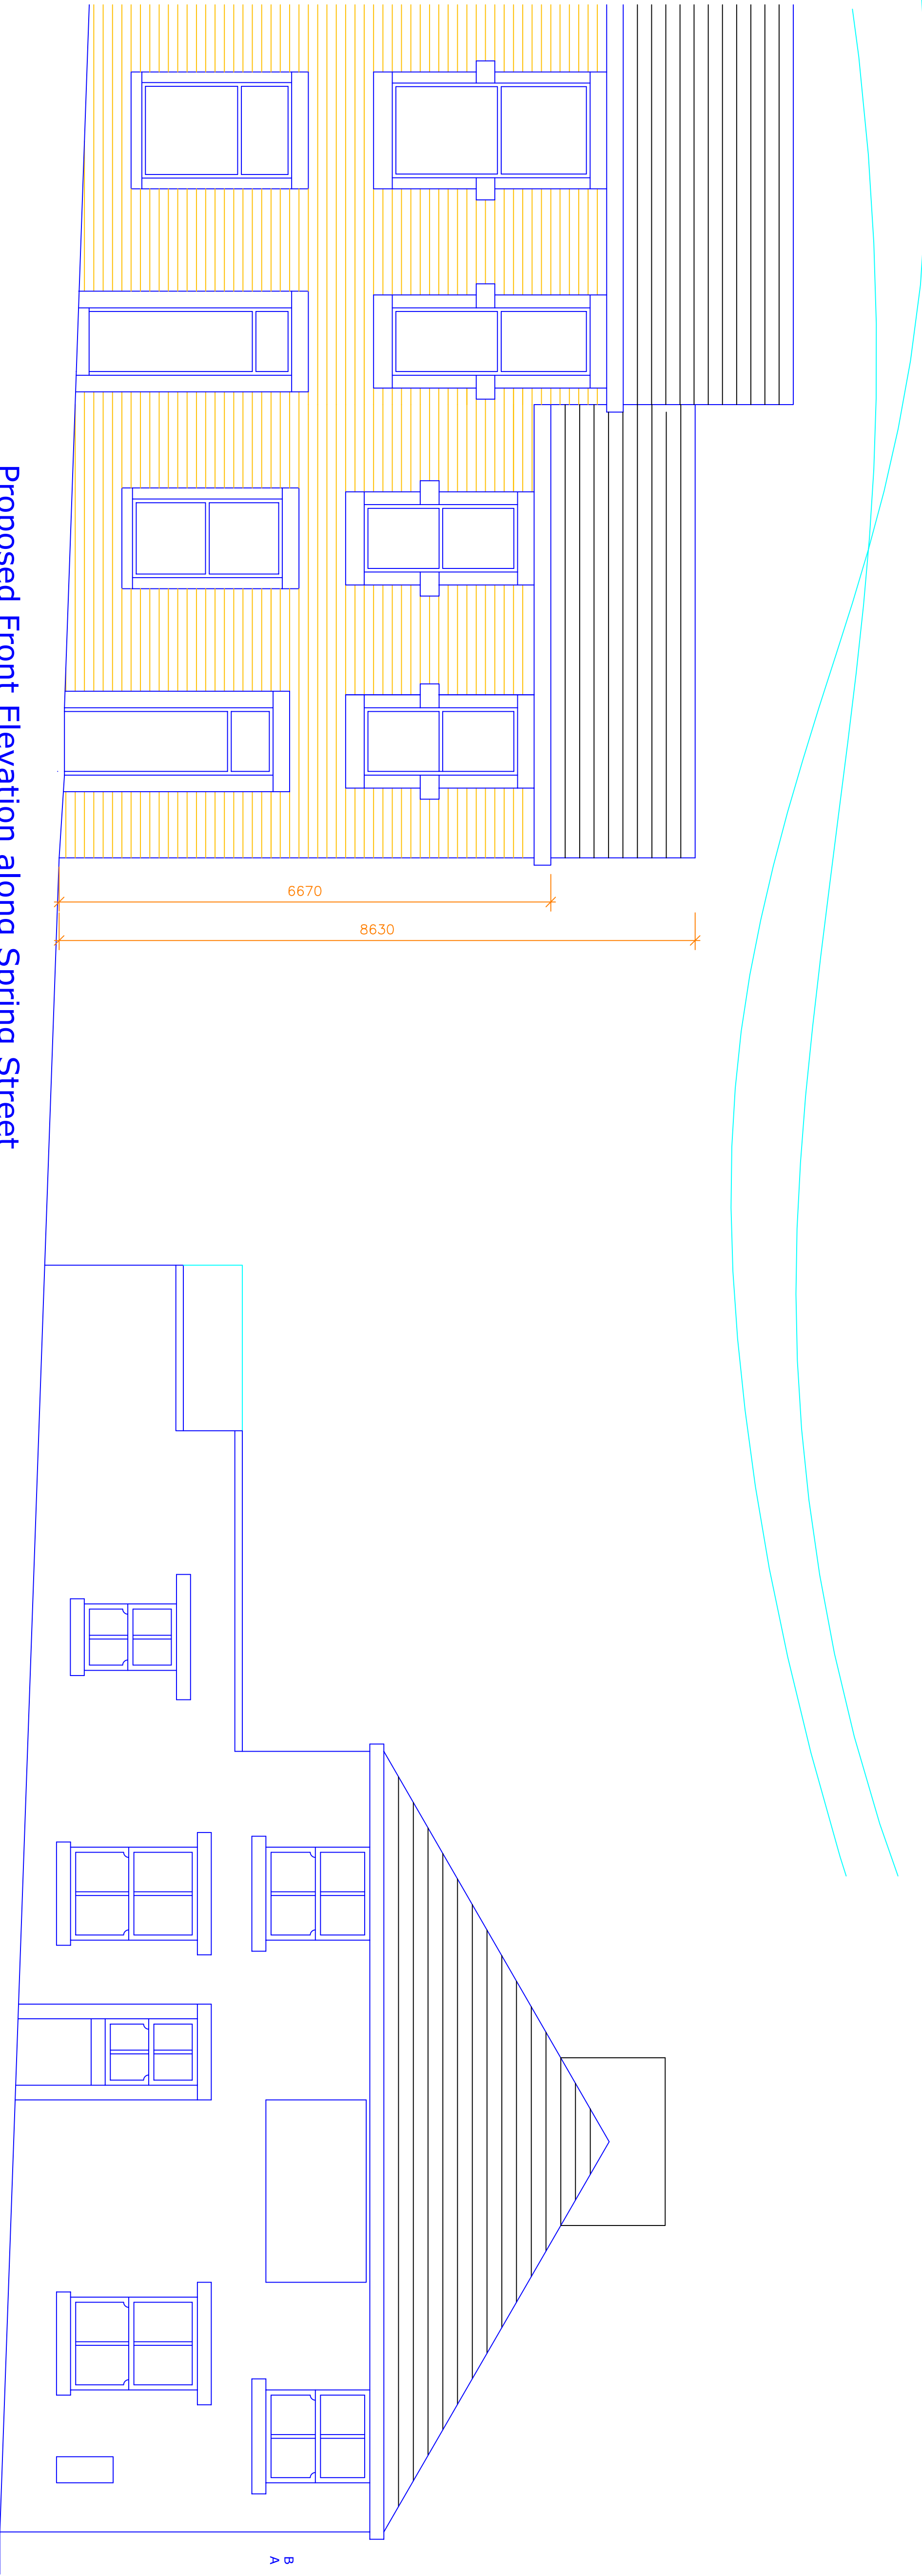

Proposed Front Elevation along Spring Street

Front door made accessible
Roof raised 760mm and The Major added

12.02.2026
14.01.2026

0123m

Former Smithie Garage
Spring Street
B10 9JQ

scale 1:50 at A1
July 2025

AW4-03B Existing and Proposed
Street Scene

P P Y design Ltd