




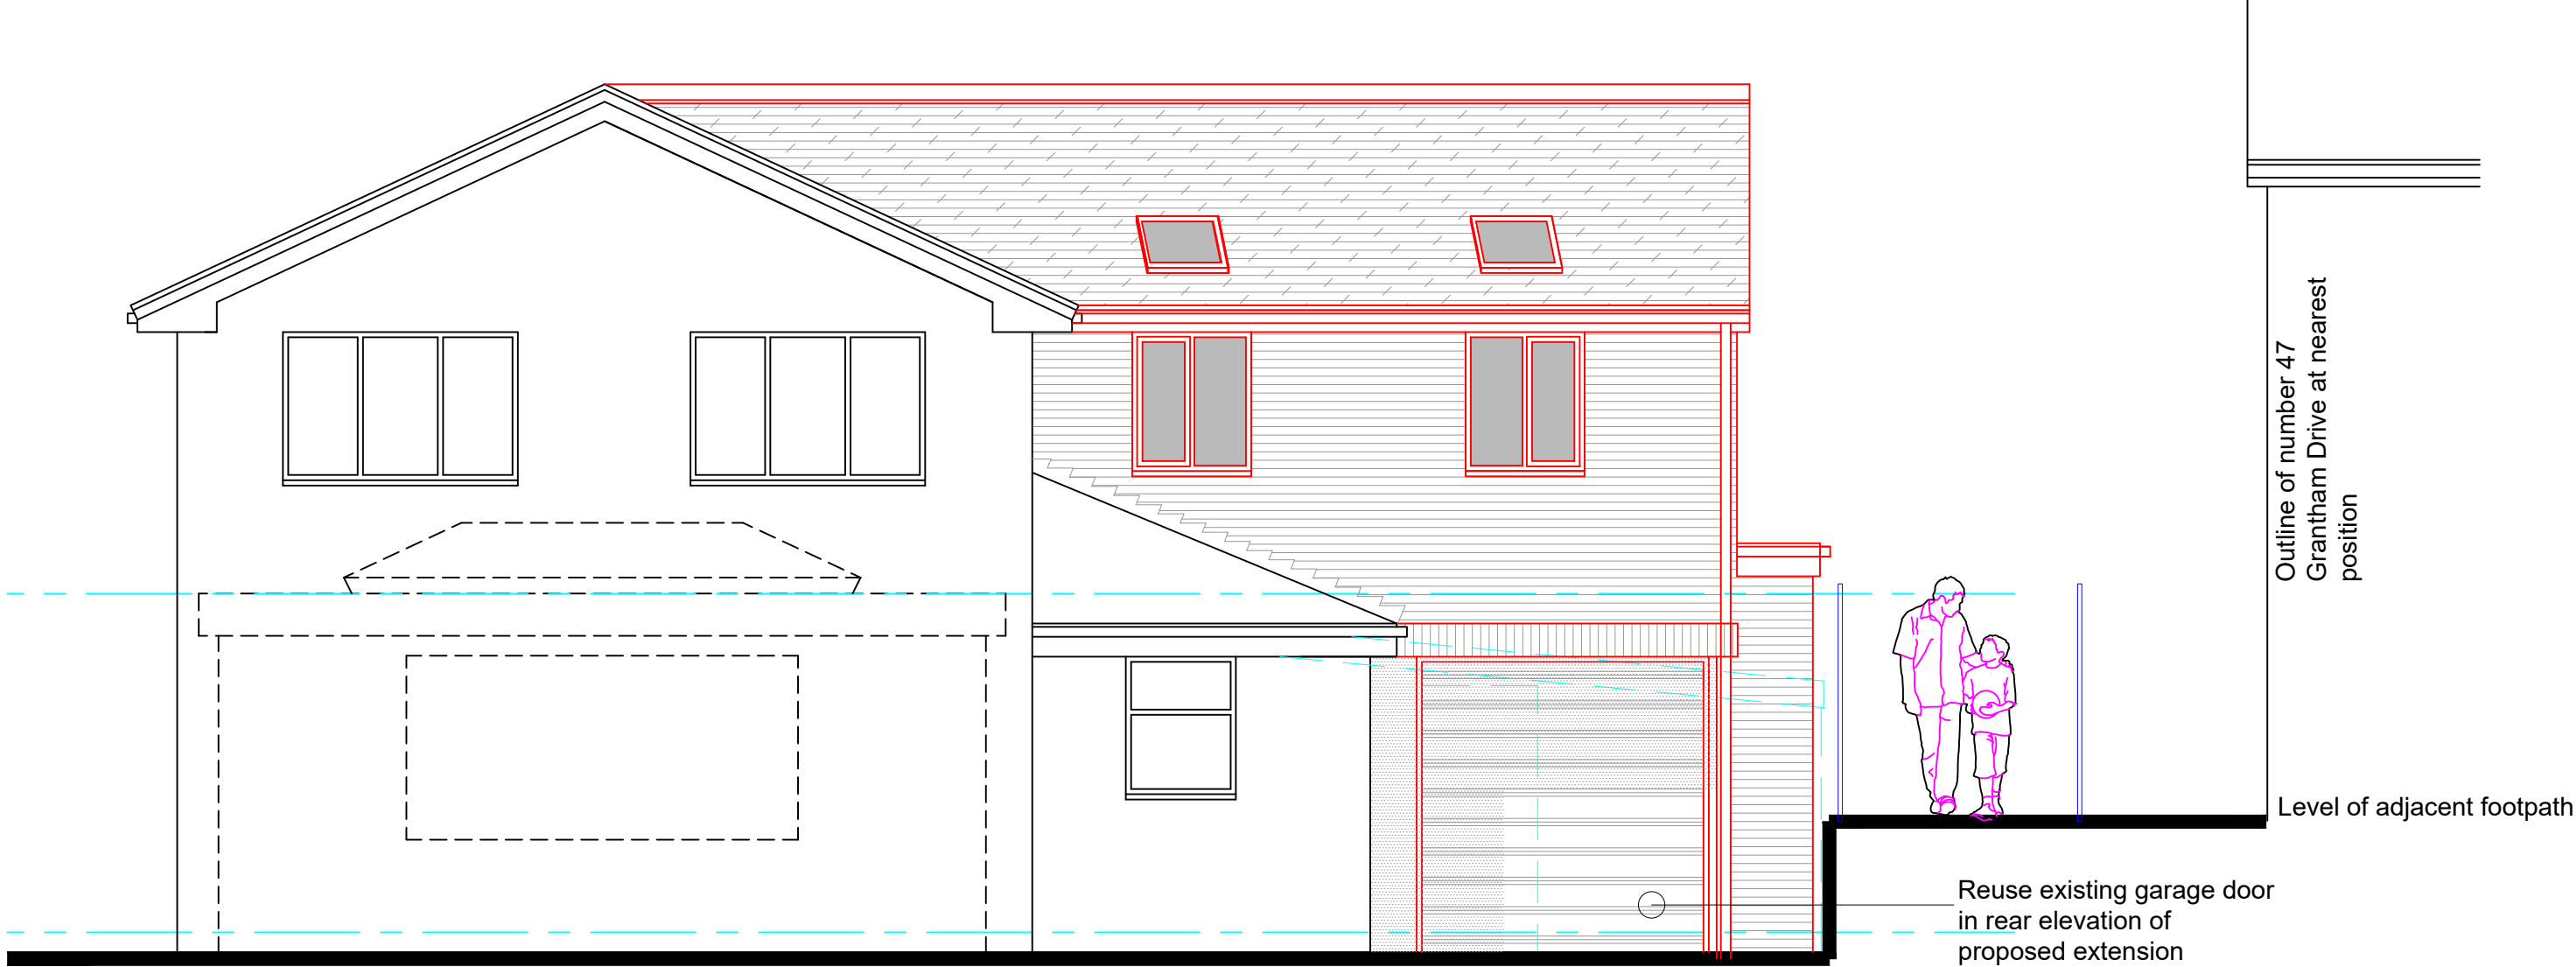

Rear Elevation

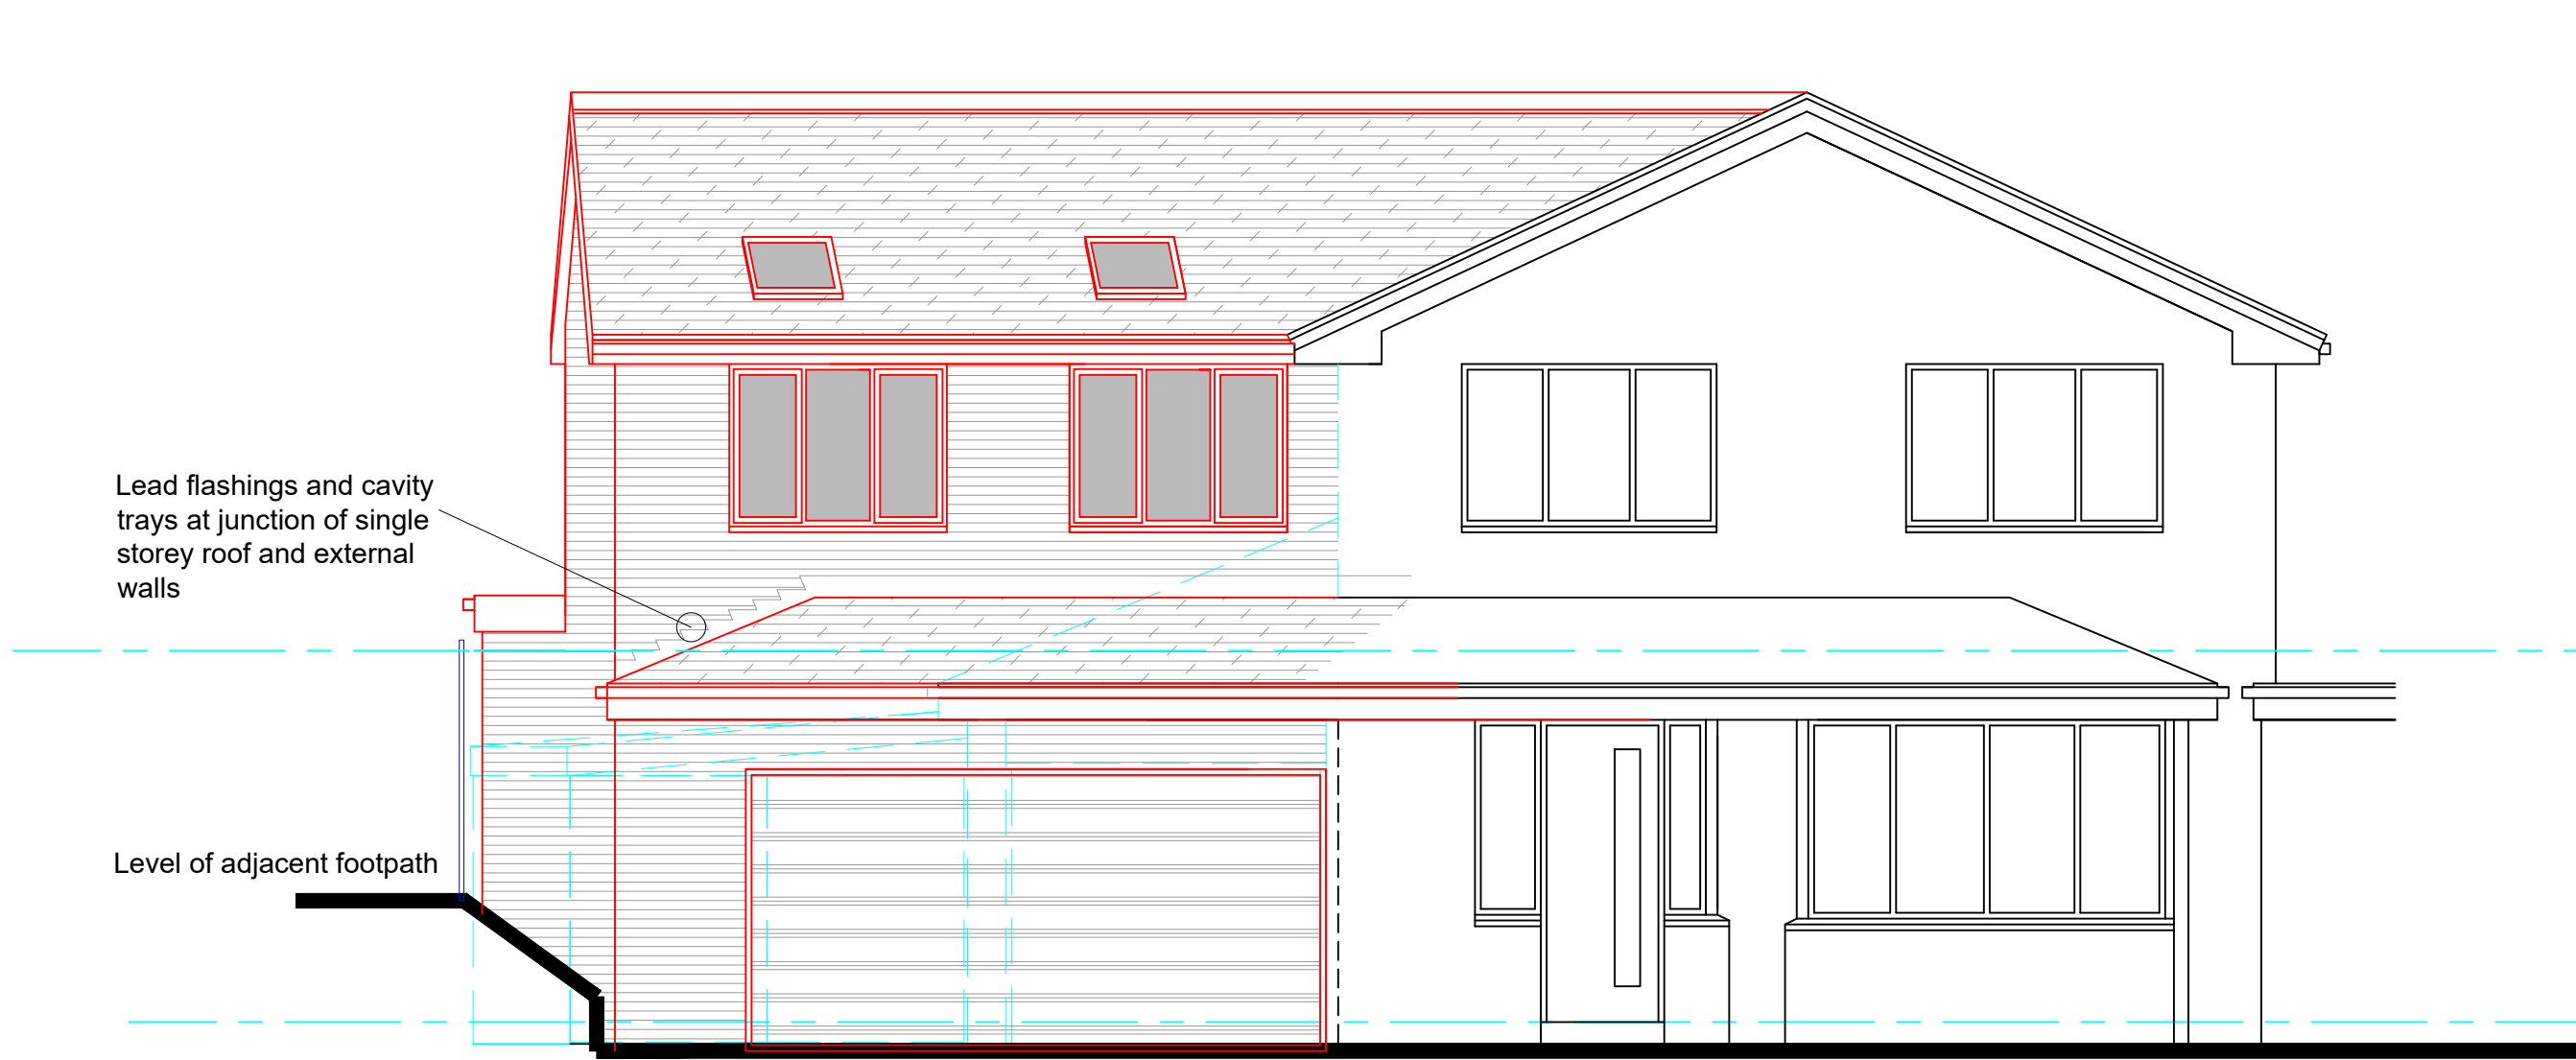


Front Elevation

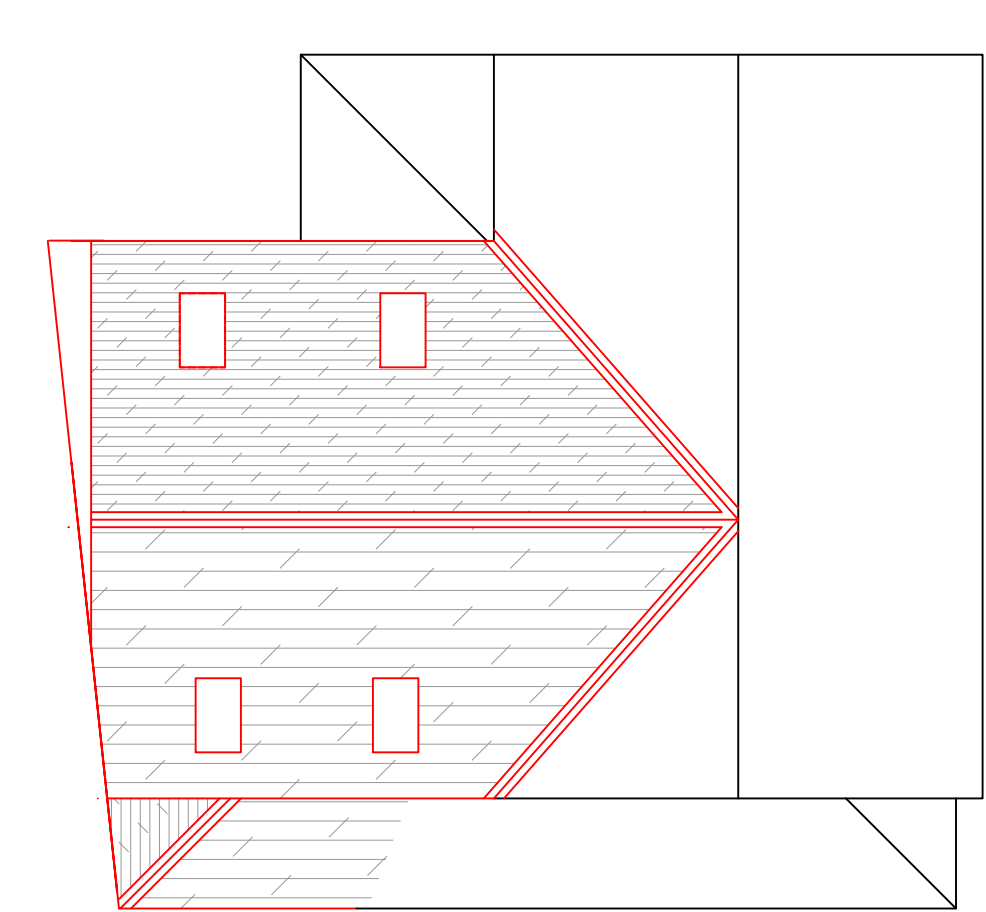

Roof Plan 1:100


- General Notes;**
- Facing brickwork to outer walls to match existing.
 - Roofing tiles to suit roof pitch to match existing roof
 - UPVC double glazed windows to match existing.
 - Insulated garage door.
 - Velux rooflights with fitting kit suitable for roof pitch.

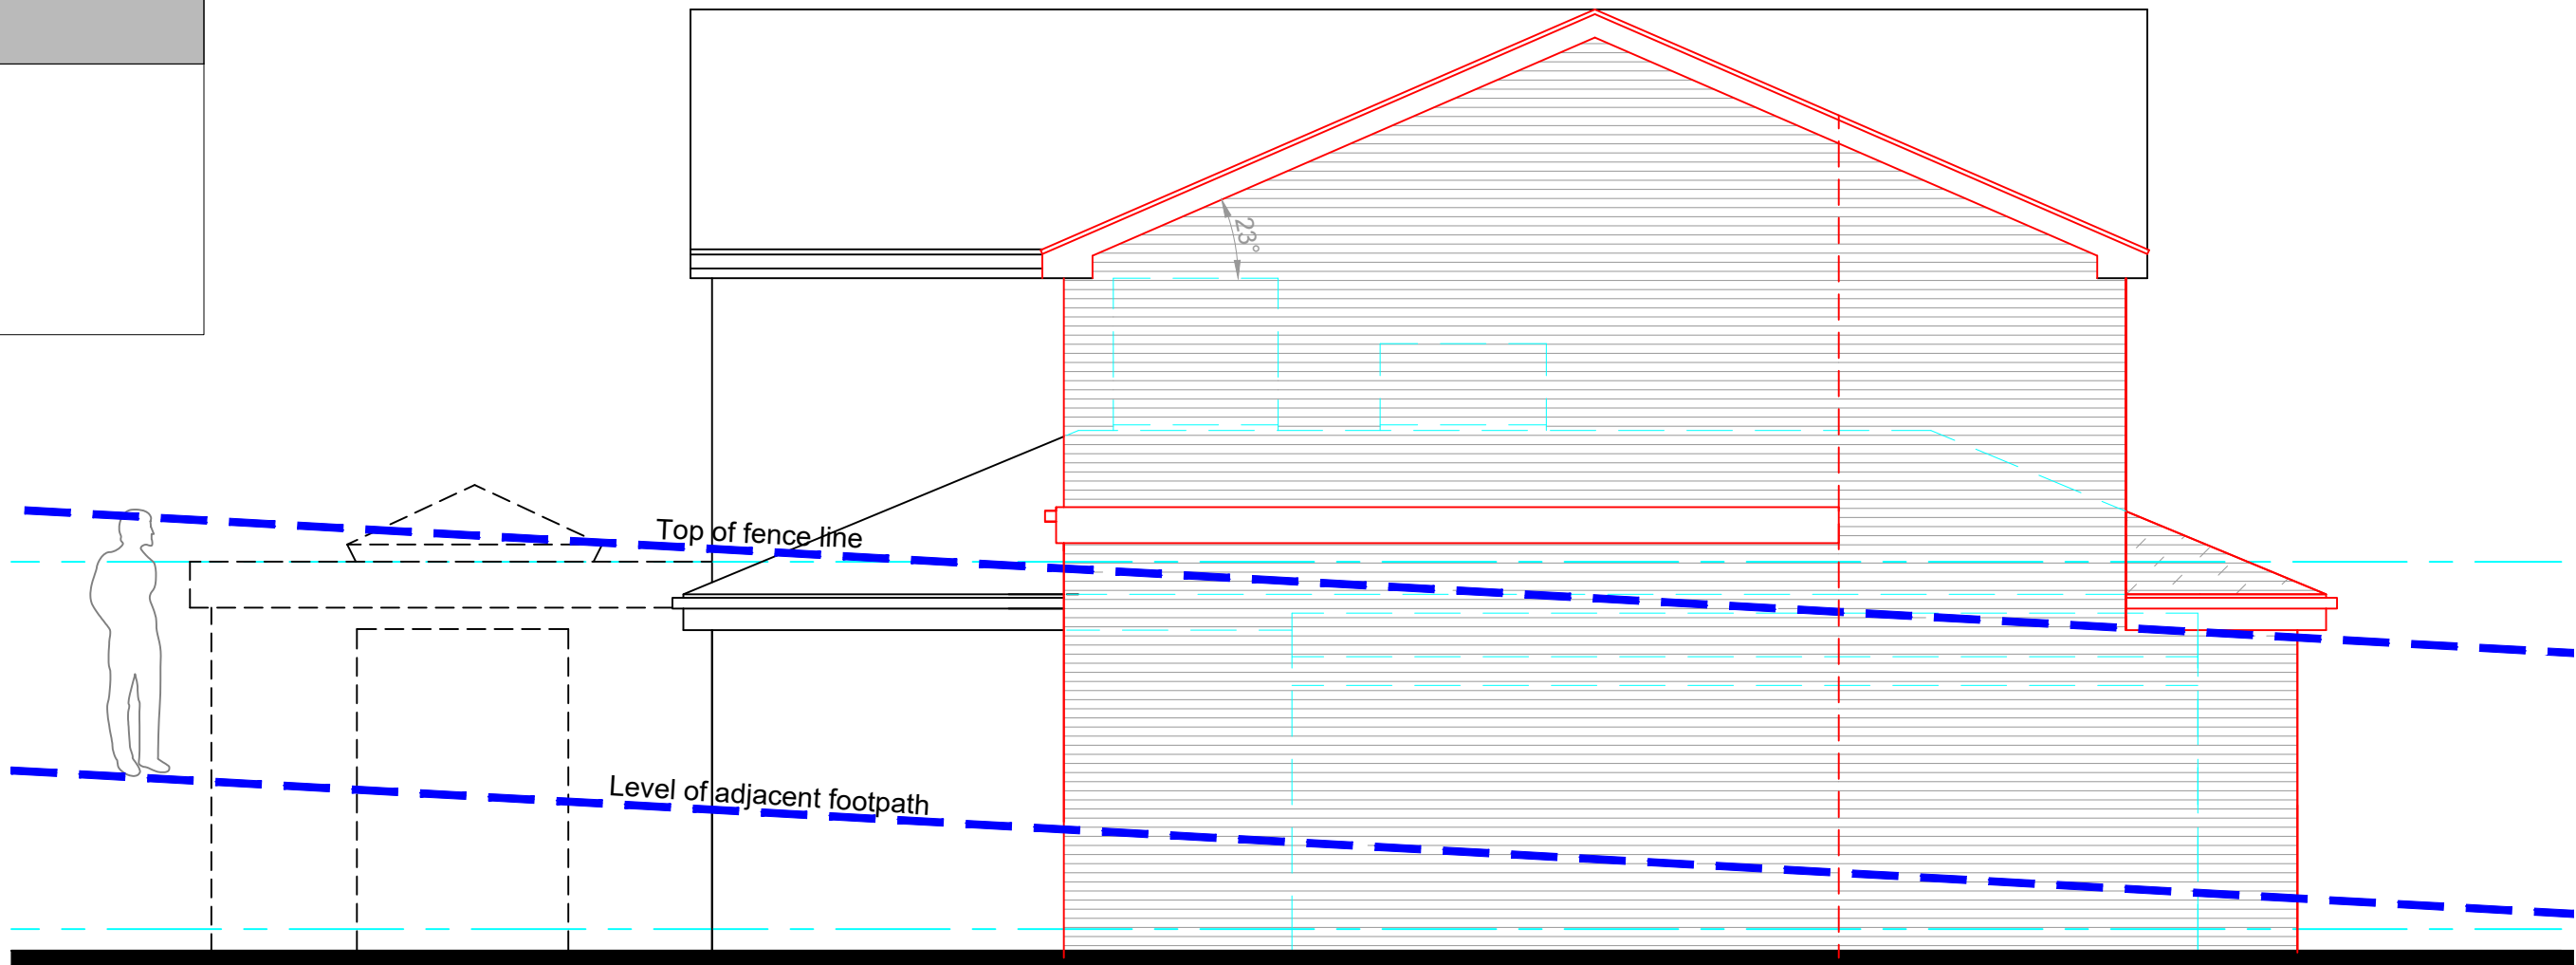


Side Elevation




Site Plan 1:200 scale

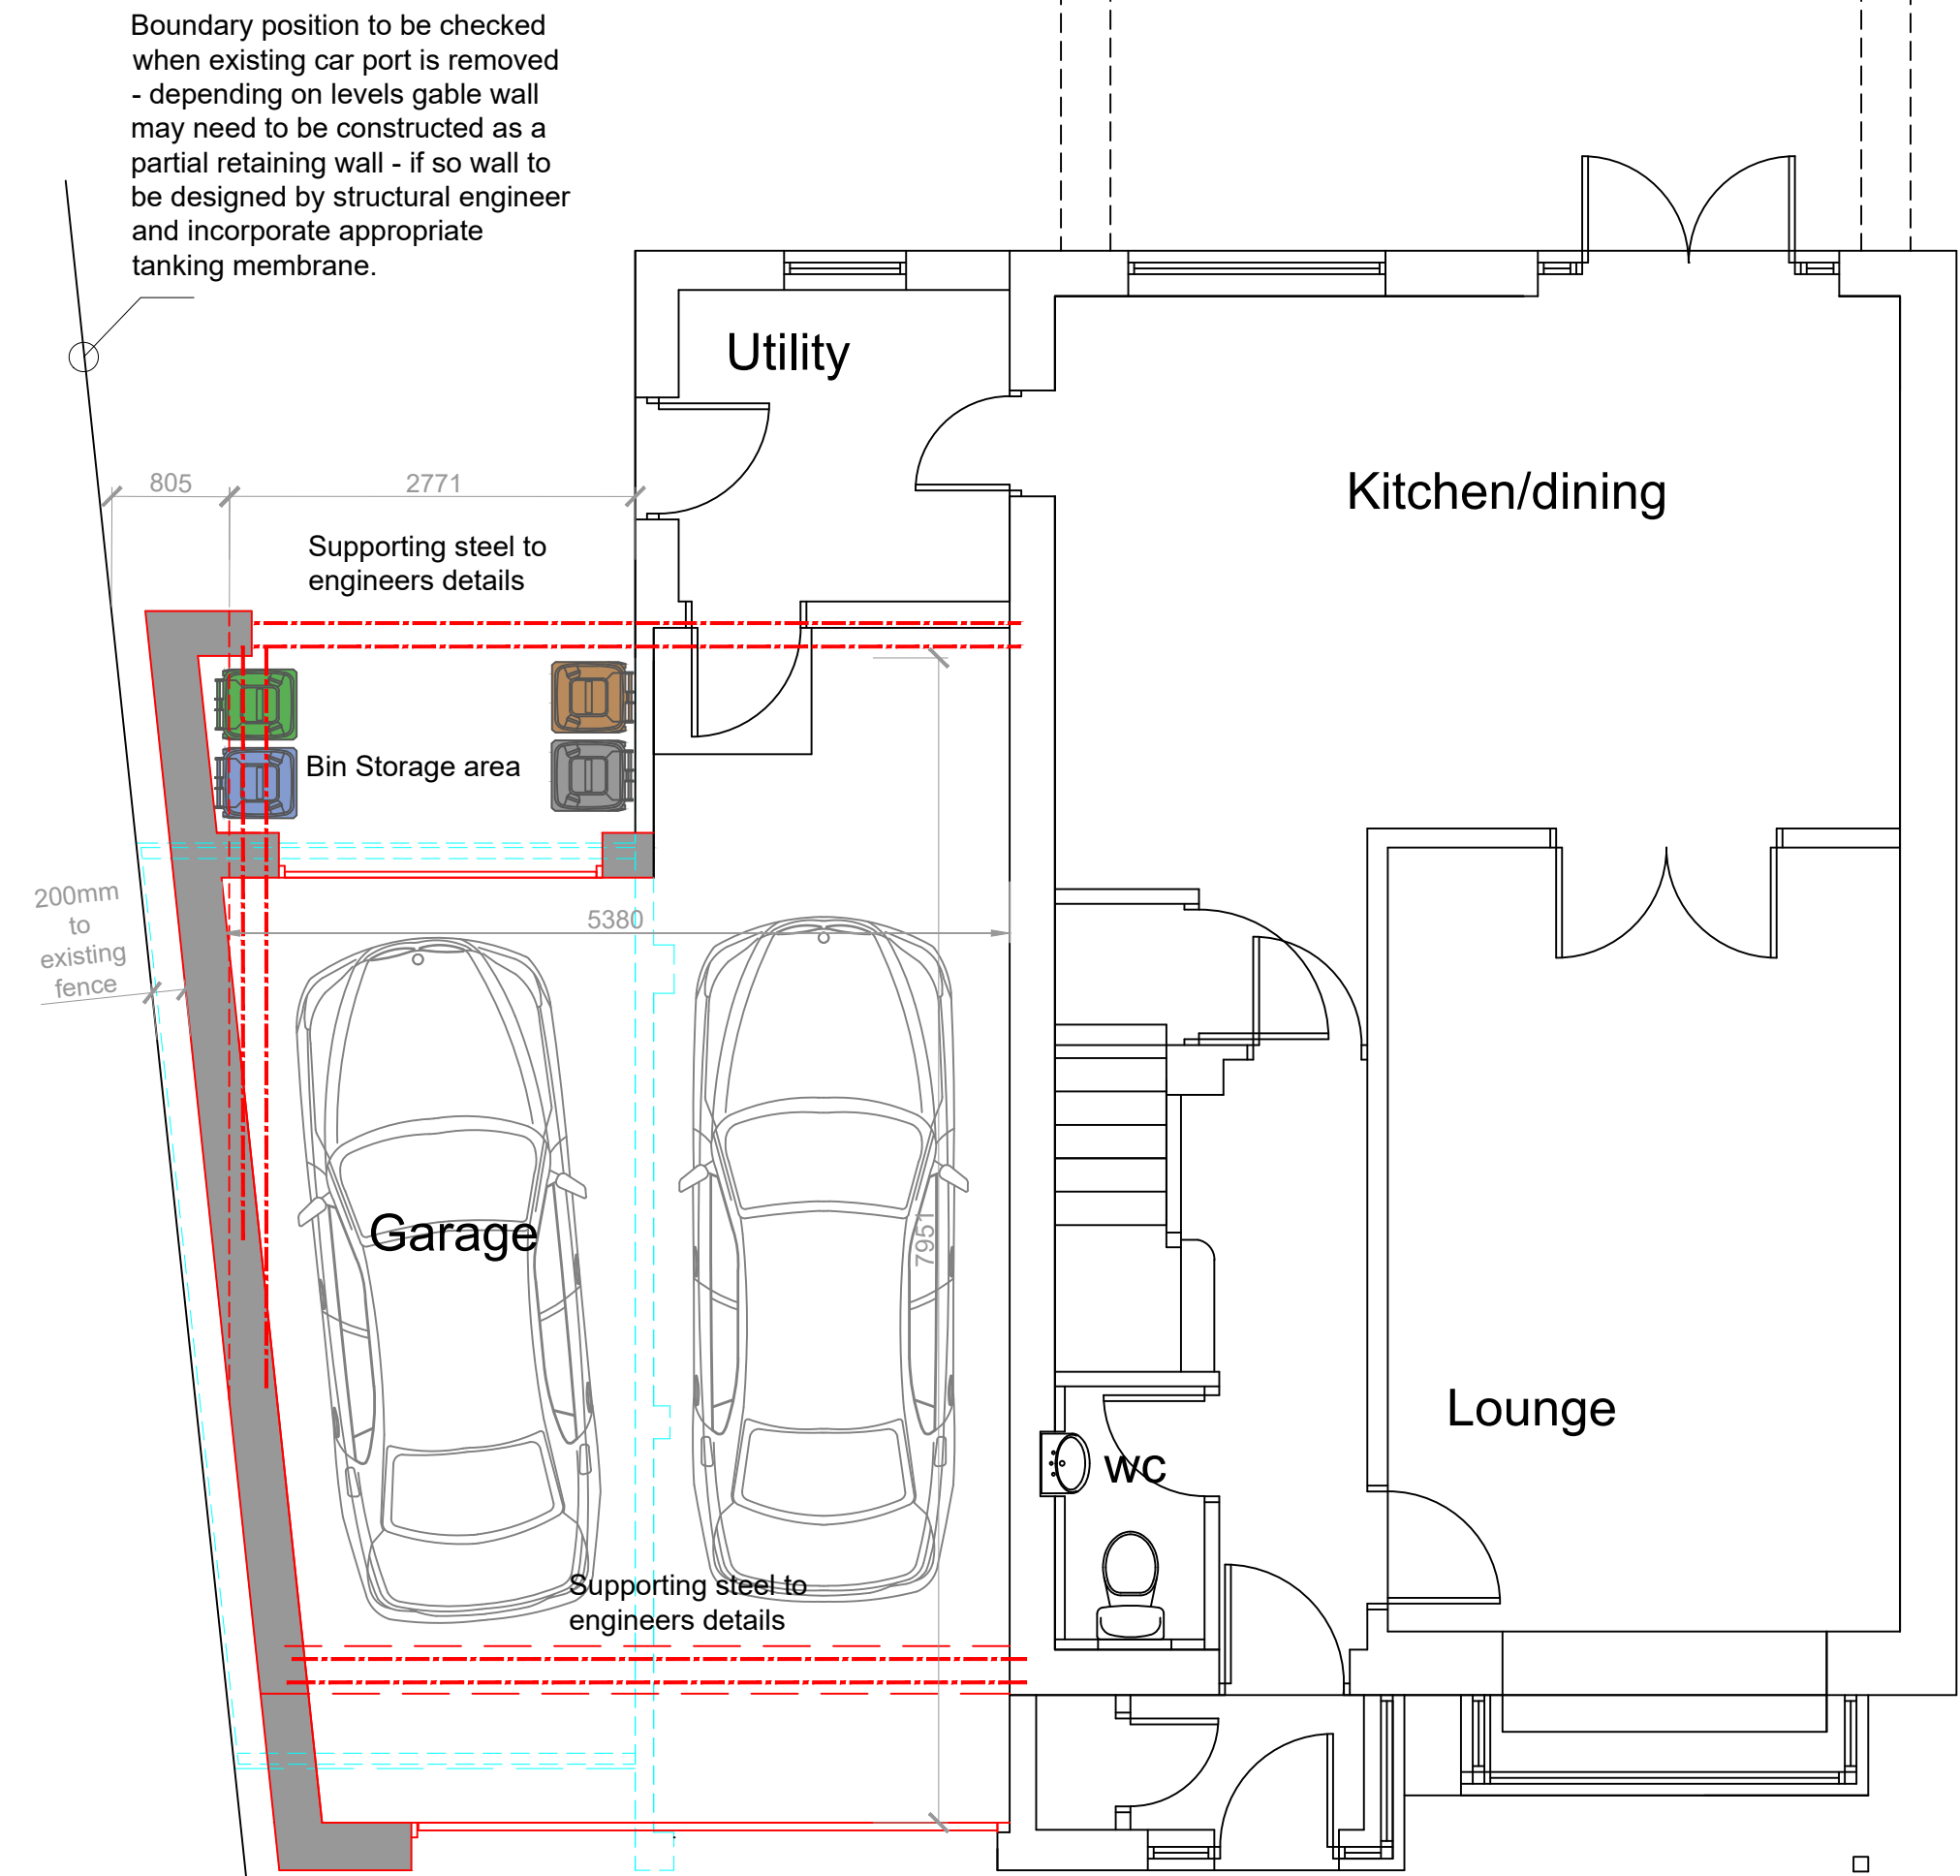

Ground Floor Plan

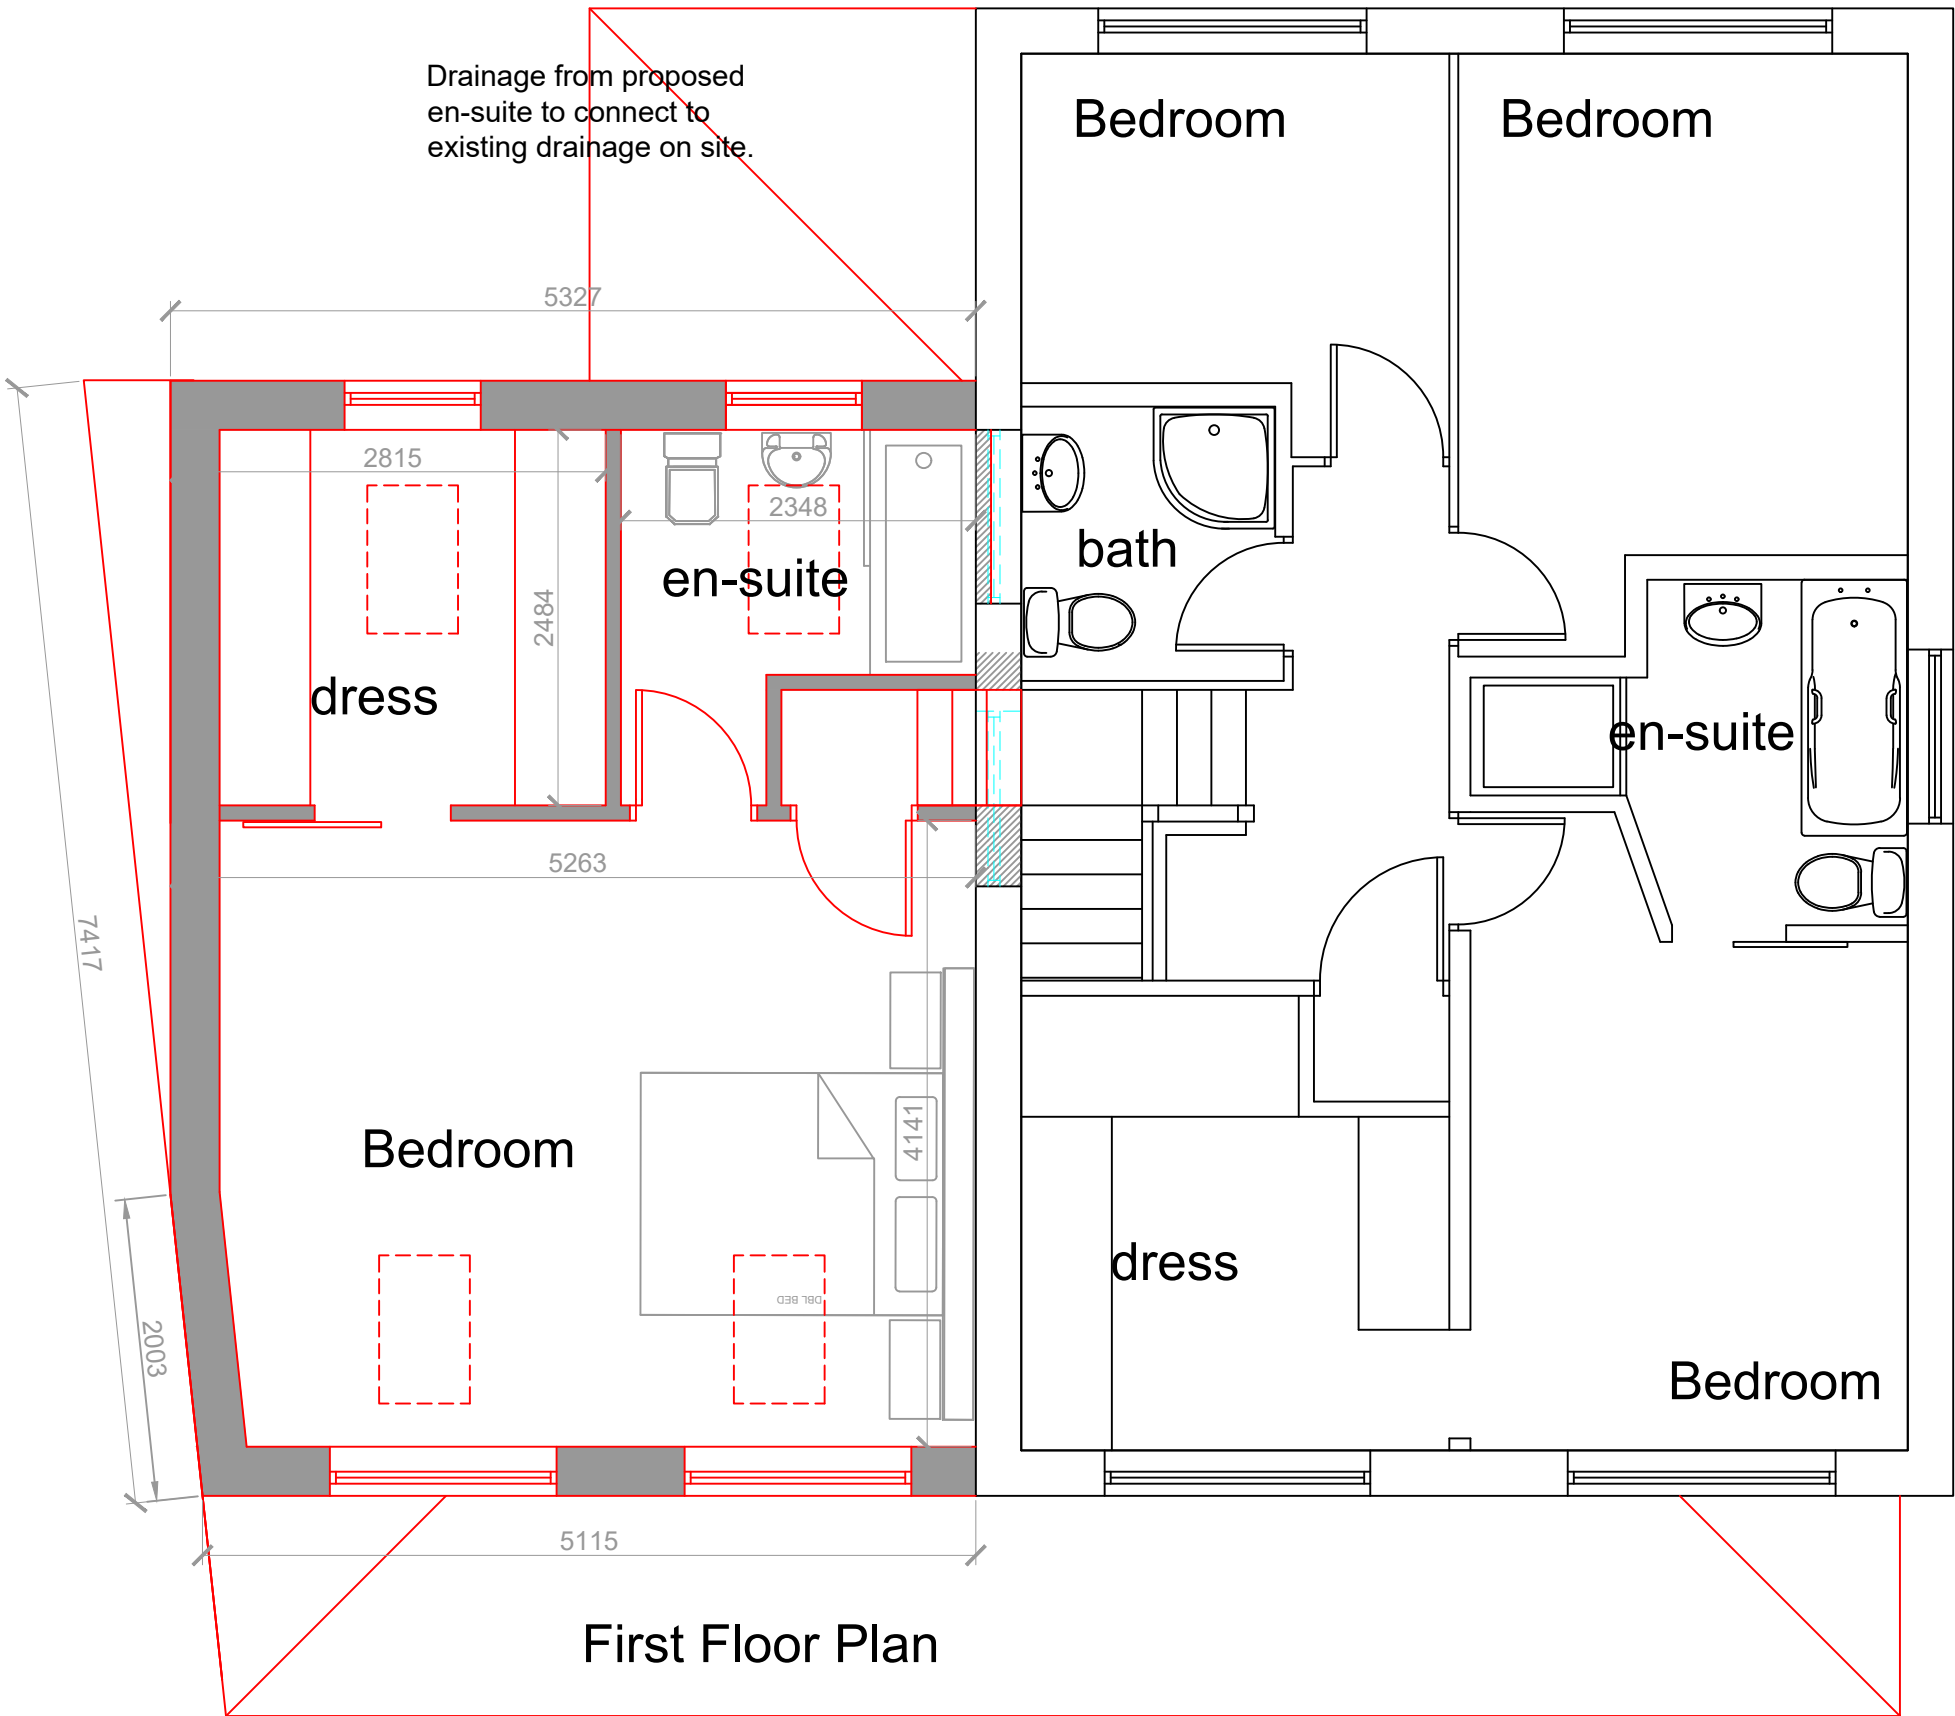

First Floor Plan

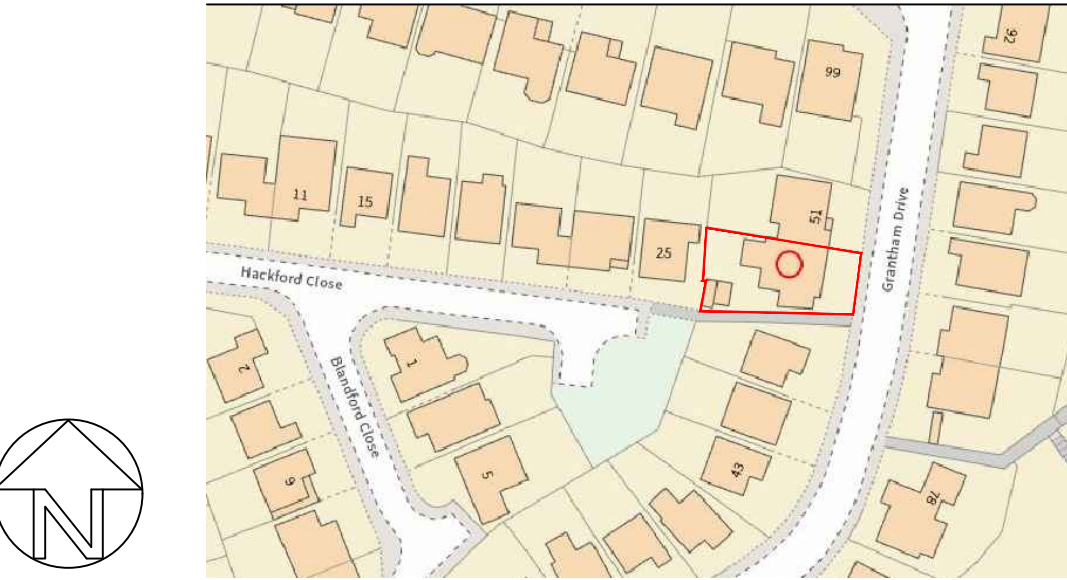

Location Plan 1:1250

COPYRIGHT RESERVED.
This drawing is the property of A.J.Cocker Associates Ltd. and must not be copied or used in whole or in part without their consent.
CDM:
Clients and contractors must fulfil their duties under the CDM regulations 2015. The client is required to notify the HSE of any projects lasting more than 30 days or involving more than 500 person days.

D	23-6-22	Extension set in from existing fence line and reduced in width at first floor.
C	21-6-22	Extension set in from existing fence line and reduced in width along rear.
B	25-5-22	Adjoining footpath details added
A	4-4-22	Information added as requested by L.A.
rev:	date:	description



AJ COCKER ASSOCIATES
CHARTERED BUILDING SURVEYORS

New Century House
176 Drake Street
Rochdale
OL16 1UP
Tel: 01706 764880
Fax: 01706 764881
www.ajcockerassociates.co.uk
mail@ajcockerassociates.co.uk



RICS
the mark of
property
professionalism
worldwide

Project:	49 Grantham Drive, Bury	scale: 1:50
Proposals		date: Feb 22
Client: Mr. H. Mercer		drawn: NL
		Dwg. Nr. M430-02-D