



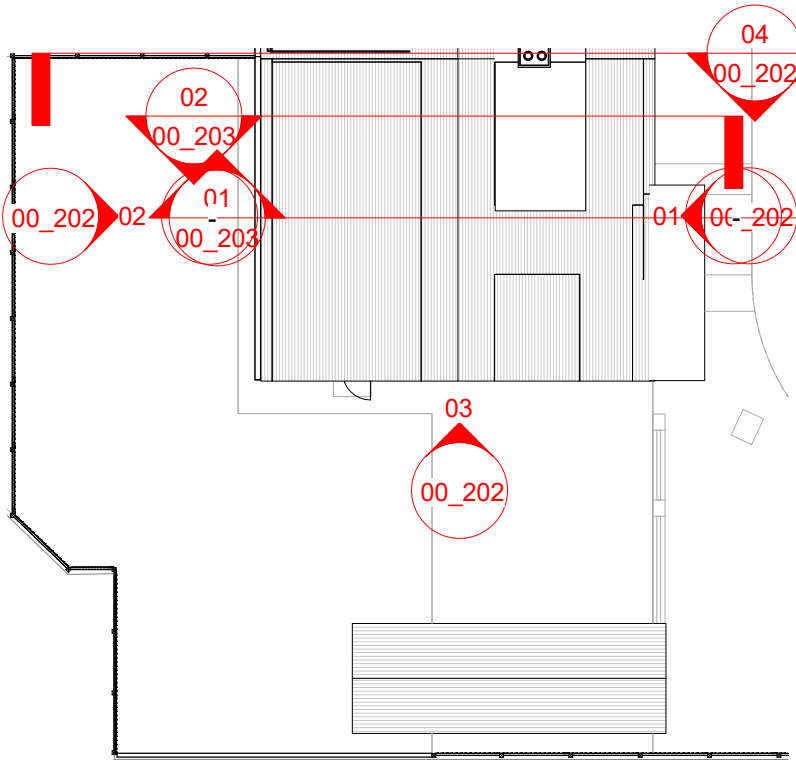


REV	DATE	AMENDMENT
B	12.10.21	Pre-application Scheme
A	12.07.21	Additional Info for Planning
-	27.05.21	Planning Issue

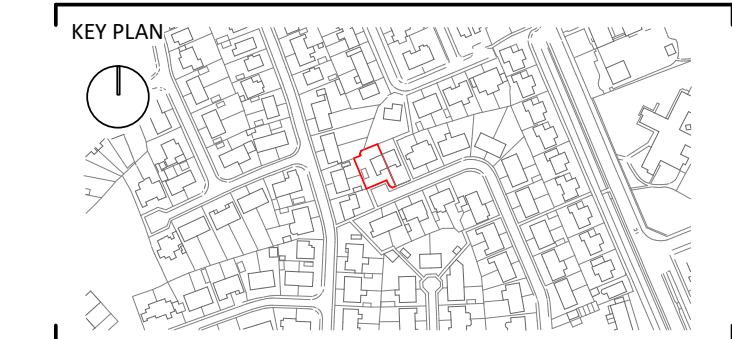

TITLE

36 Sandringham Drive
Bury
BL8 4DJ

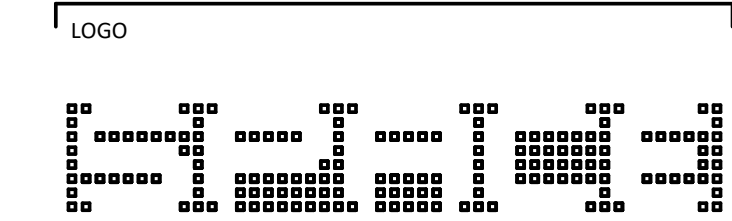

SPACE | ARCHITECTURE+PLANNING
THE OLD TOWN HALL | LAPWING LANE | DIDSbury


LOCATION M20 2NR WEBSITE www.spaceap.com
PHONE +44 (0) 161 713 2718 E-MAIL info@spaceap.com

DRAWING
EXISTING ELEVATIONS


SCALE@A1 DATE ORIGINATOR CHECKED AUTHORISED
AS 210210 SS SPT SPT
indicated

STATUS
PLANNING


DRAWING NO. REV
0244_00_202 B

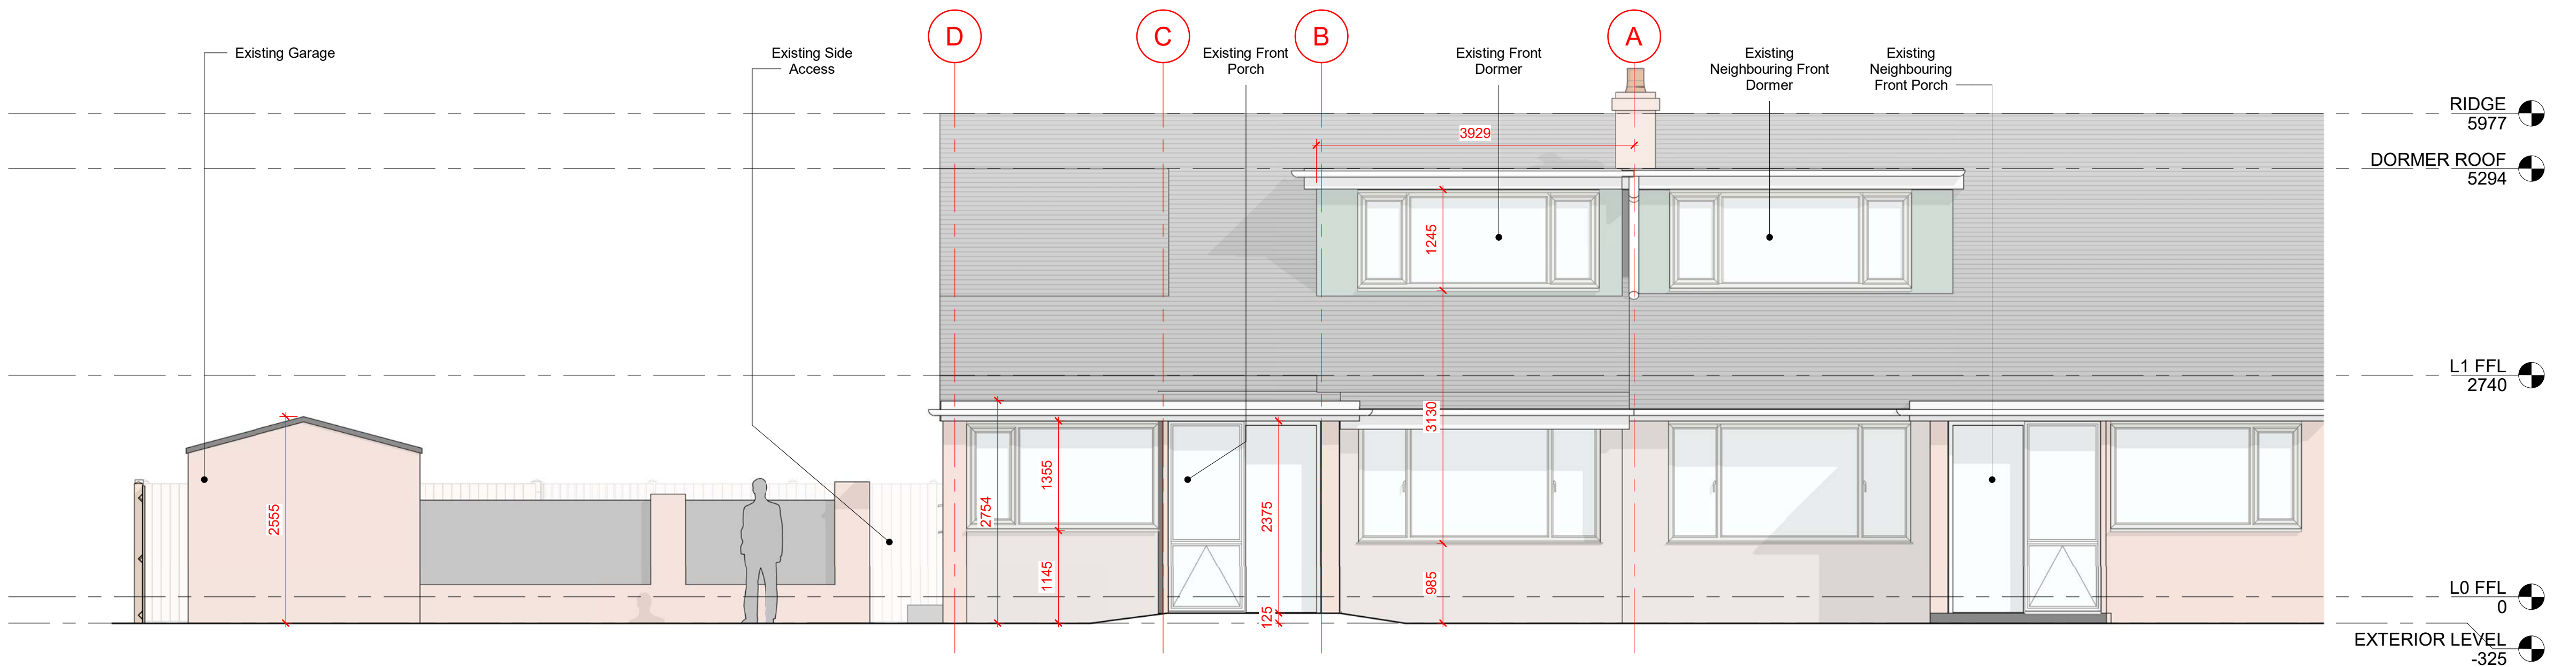


01 EXISTING FRONT ELEVATION
1:50

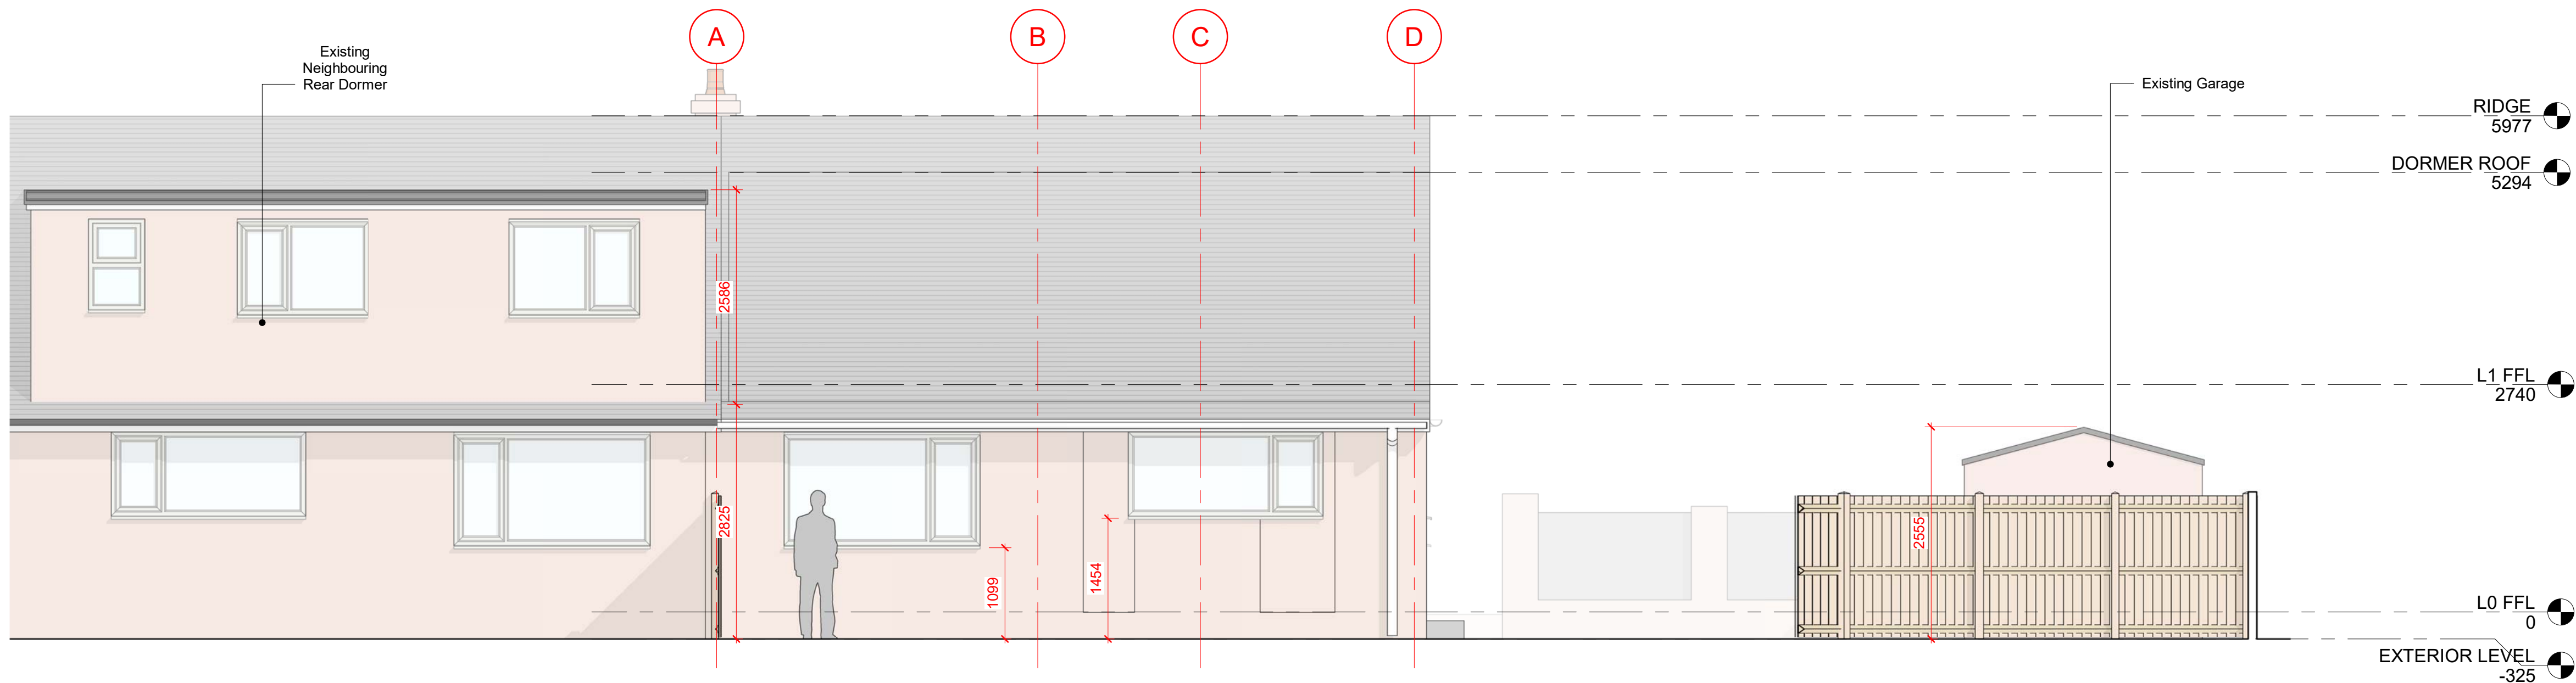

02 EXISTING REAR ELEVATION
1:50

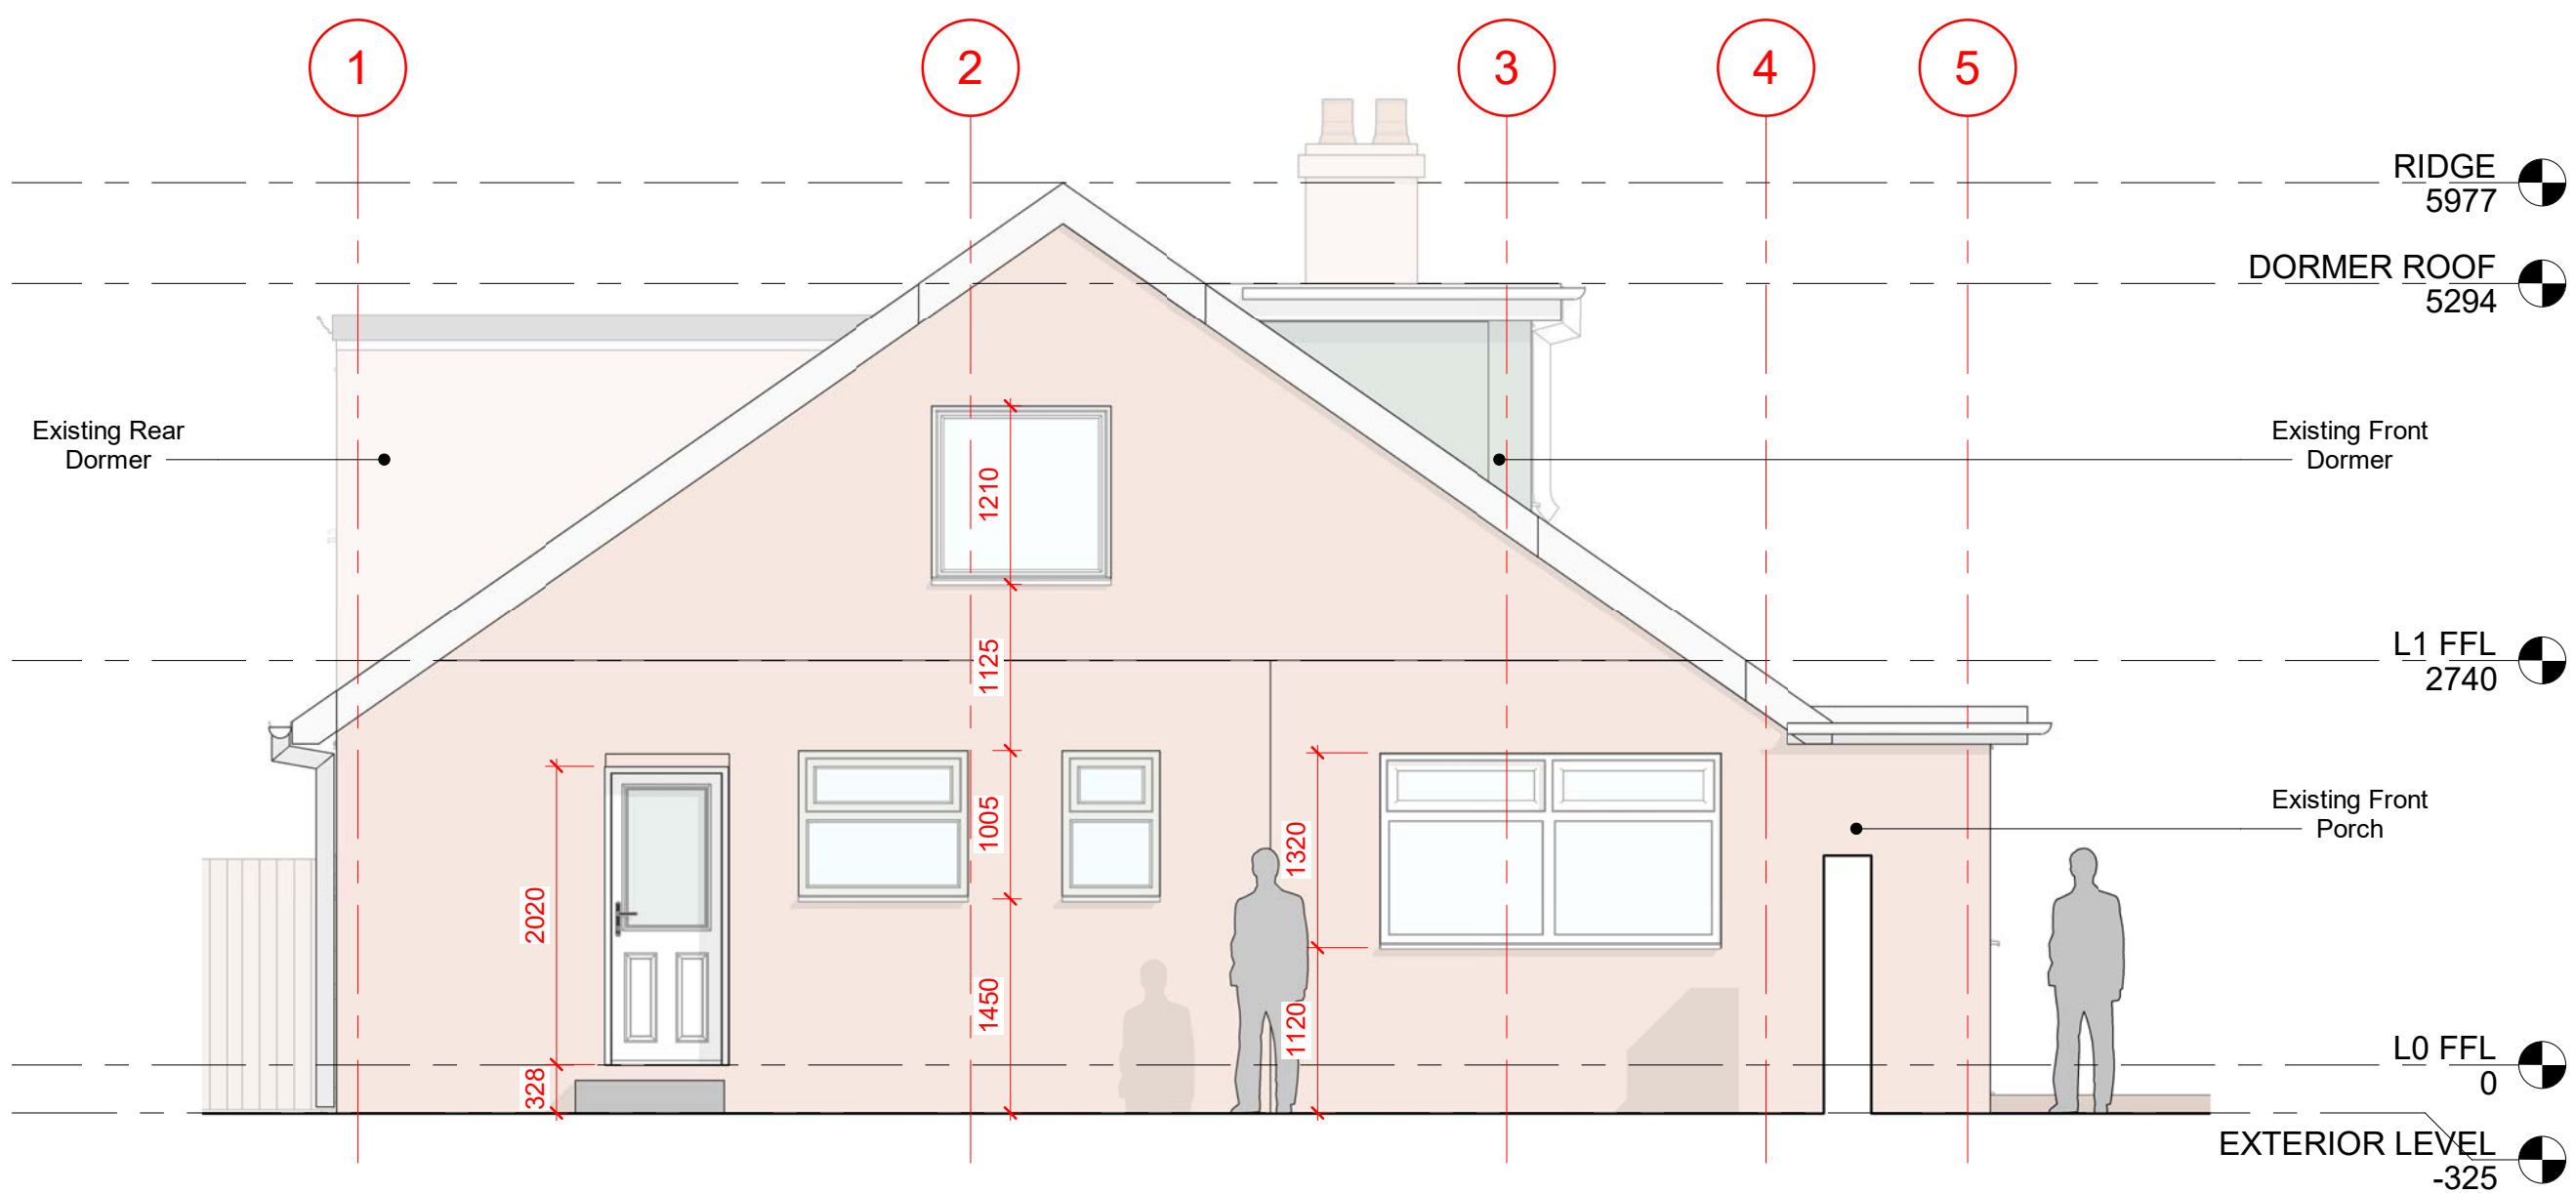

03 EXISTING SIDE ELEVATION
1:50

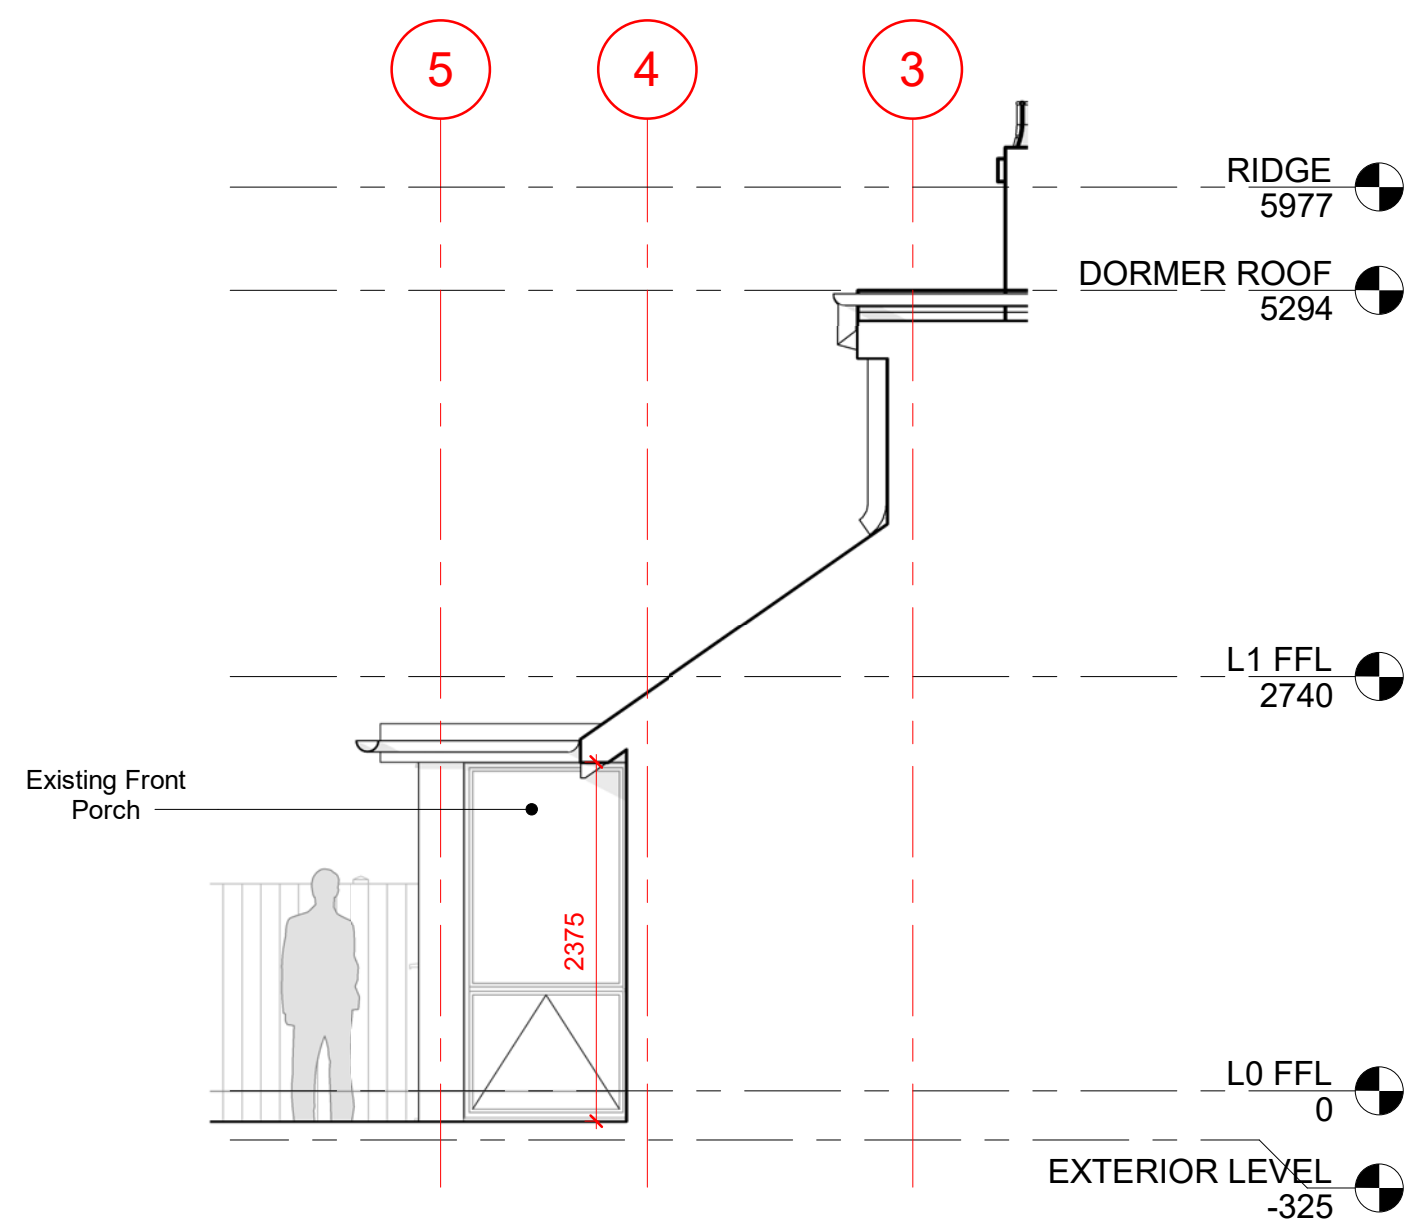

04 EXISTING INNER SIDE ELEVATION
1:50