

All site dimensions, measurements, levels, drains and sewer positions shall be checked/verified by the contractor on site prior to work commencing.


Do not scale from this drawing. Dimensional errors, alterations and or discrepancies must be reported by contractor before commencement of work. Drawings only to be used for planning purpose.

The drawing is not to be copied or disclosed by or to any unauthorised persons without the prior written consent MH


Notes

ROOF TILES WILL MATCH EXISTING TILES


BRICKS WILL MATCH EXISTING BRICKS

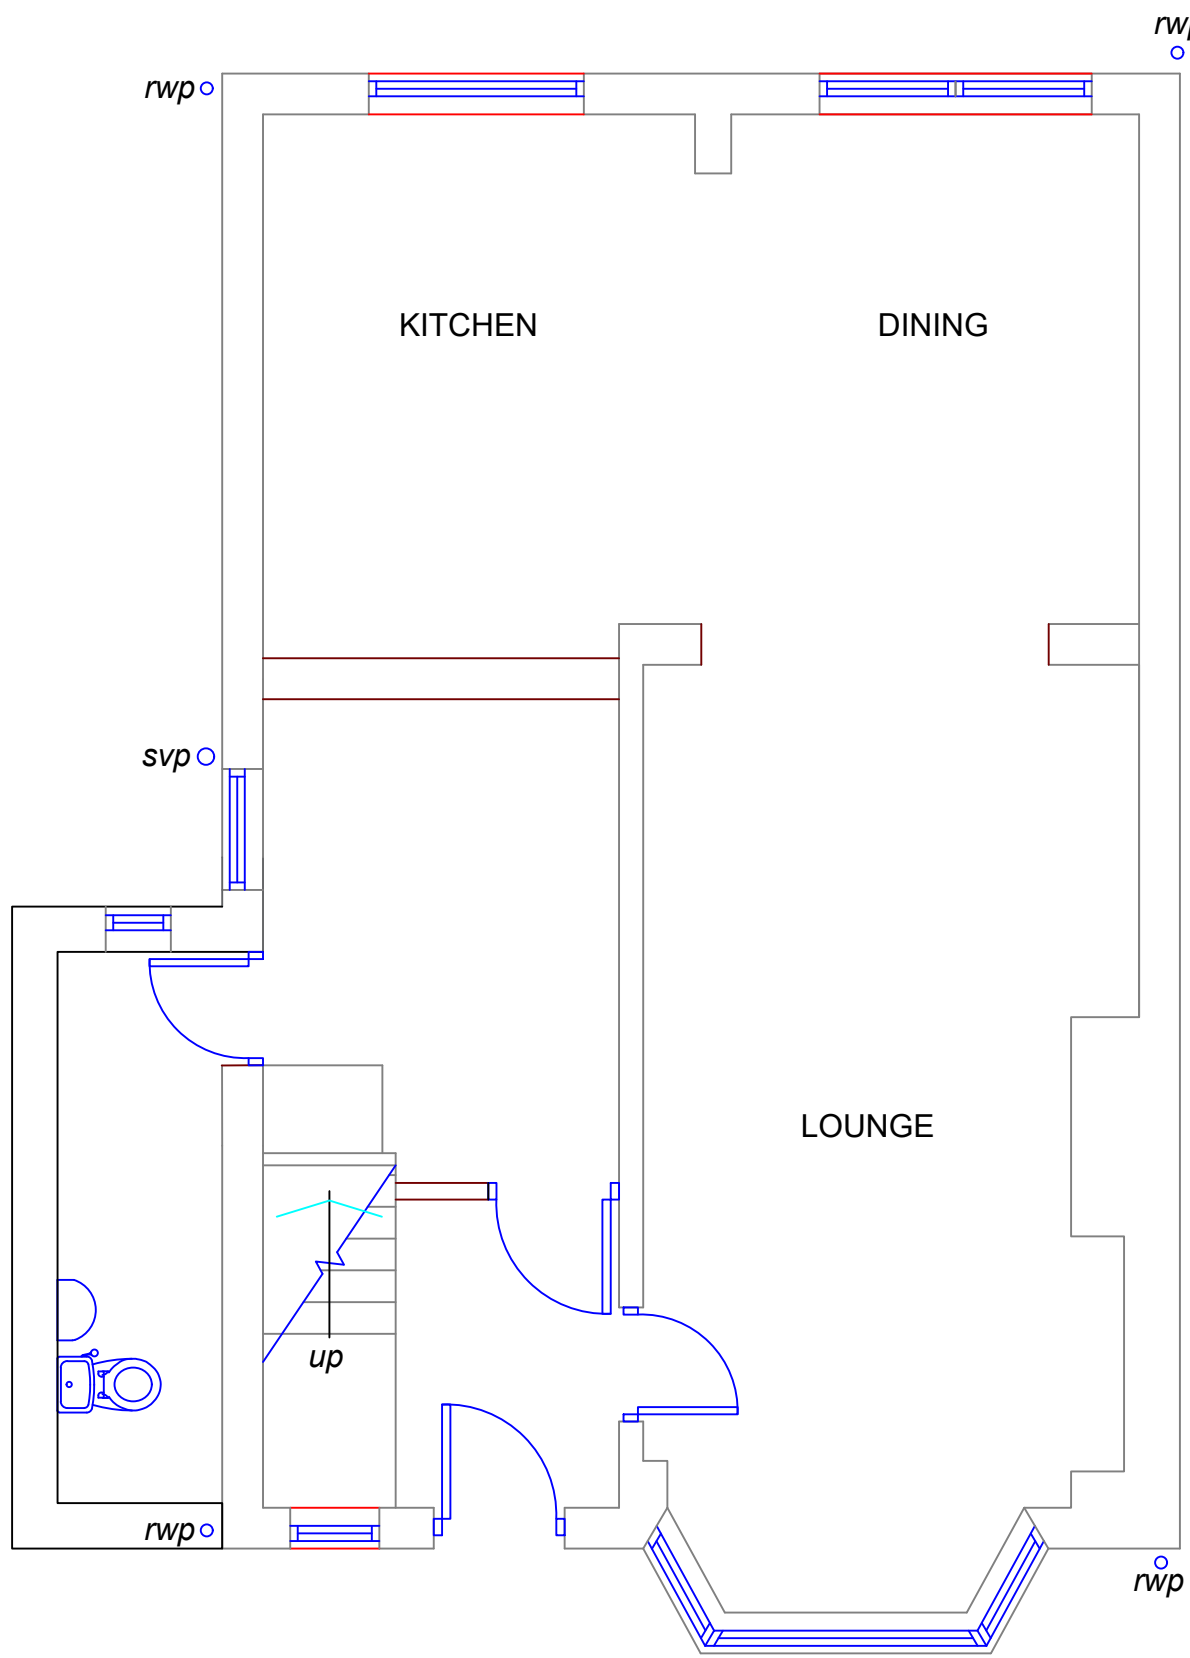


EXISTING GROUND FLOOR PLAN
1:50

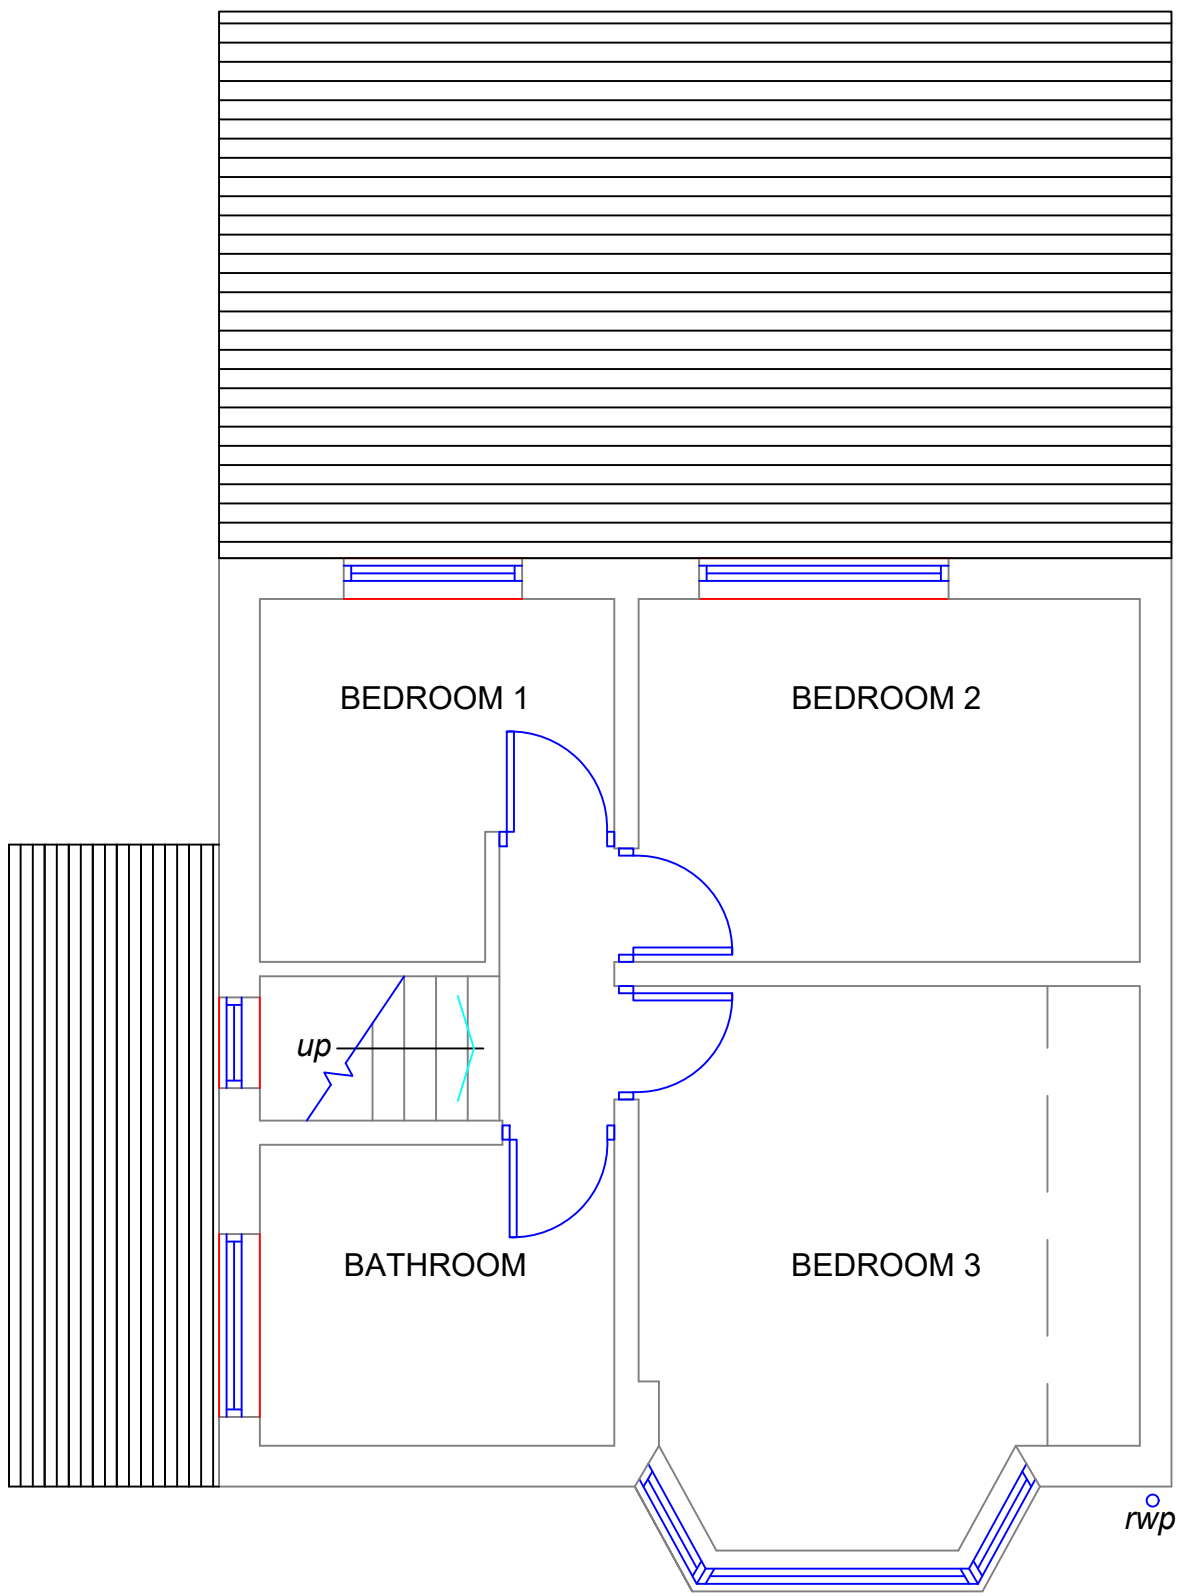


EXISTING FIRST FLOOR PLAN
1:50

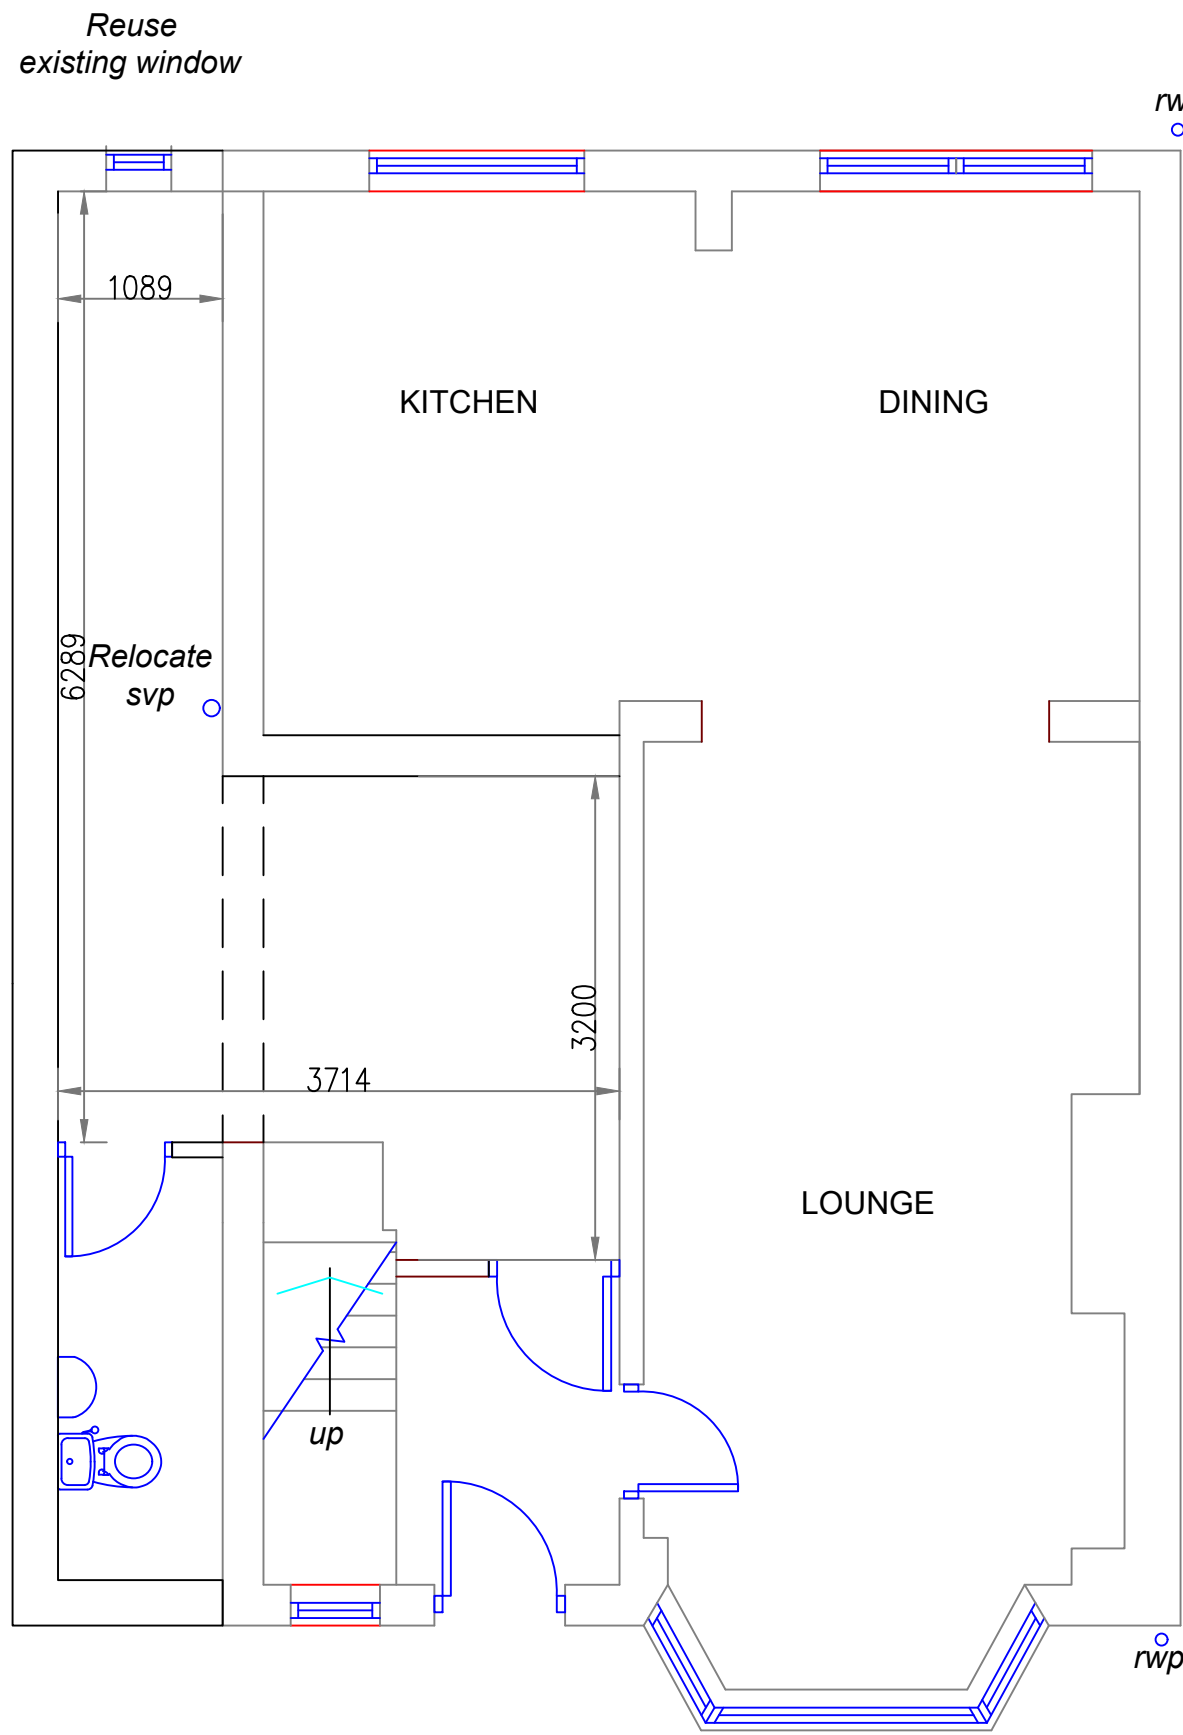


PROPOSED GROUND FLOOR PLAN
1:50

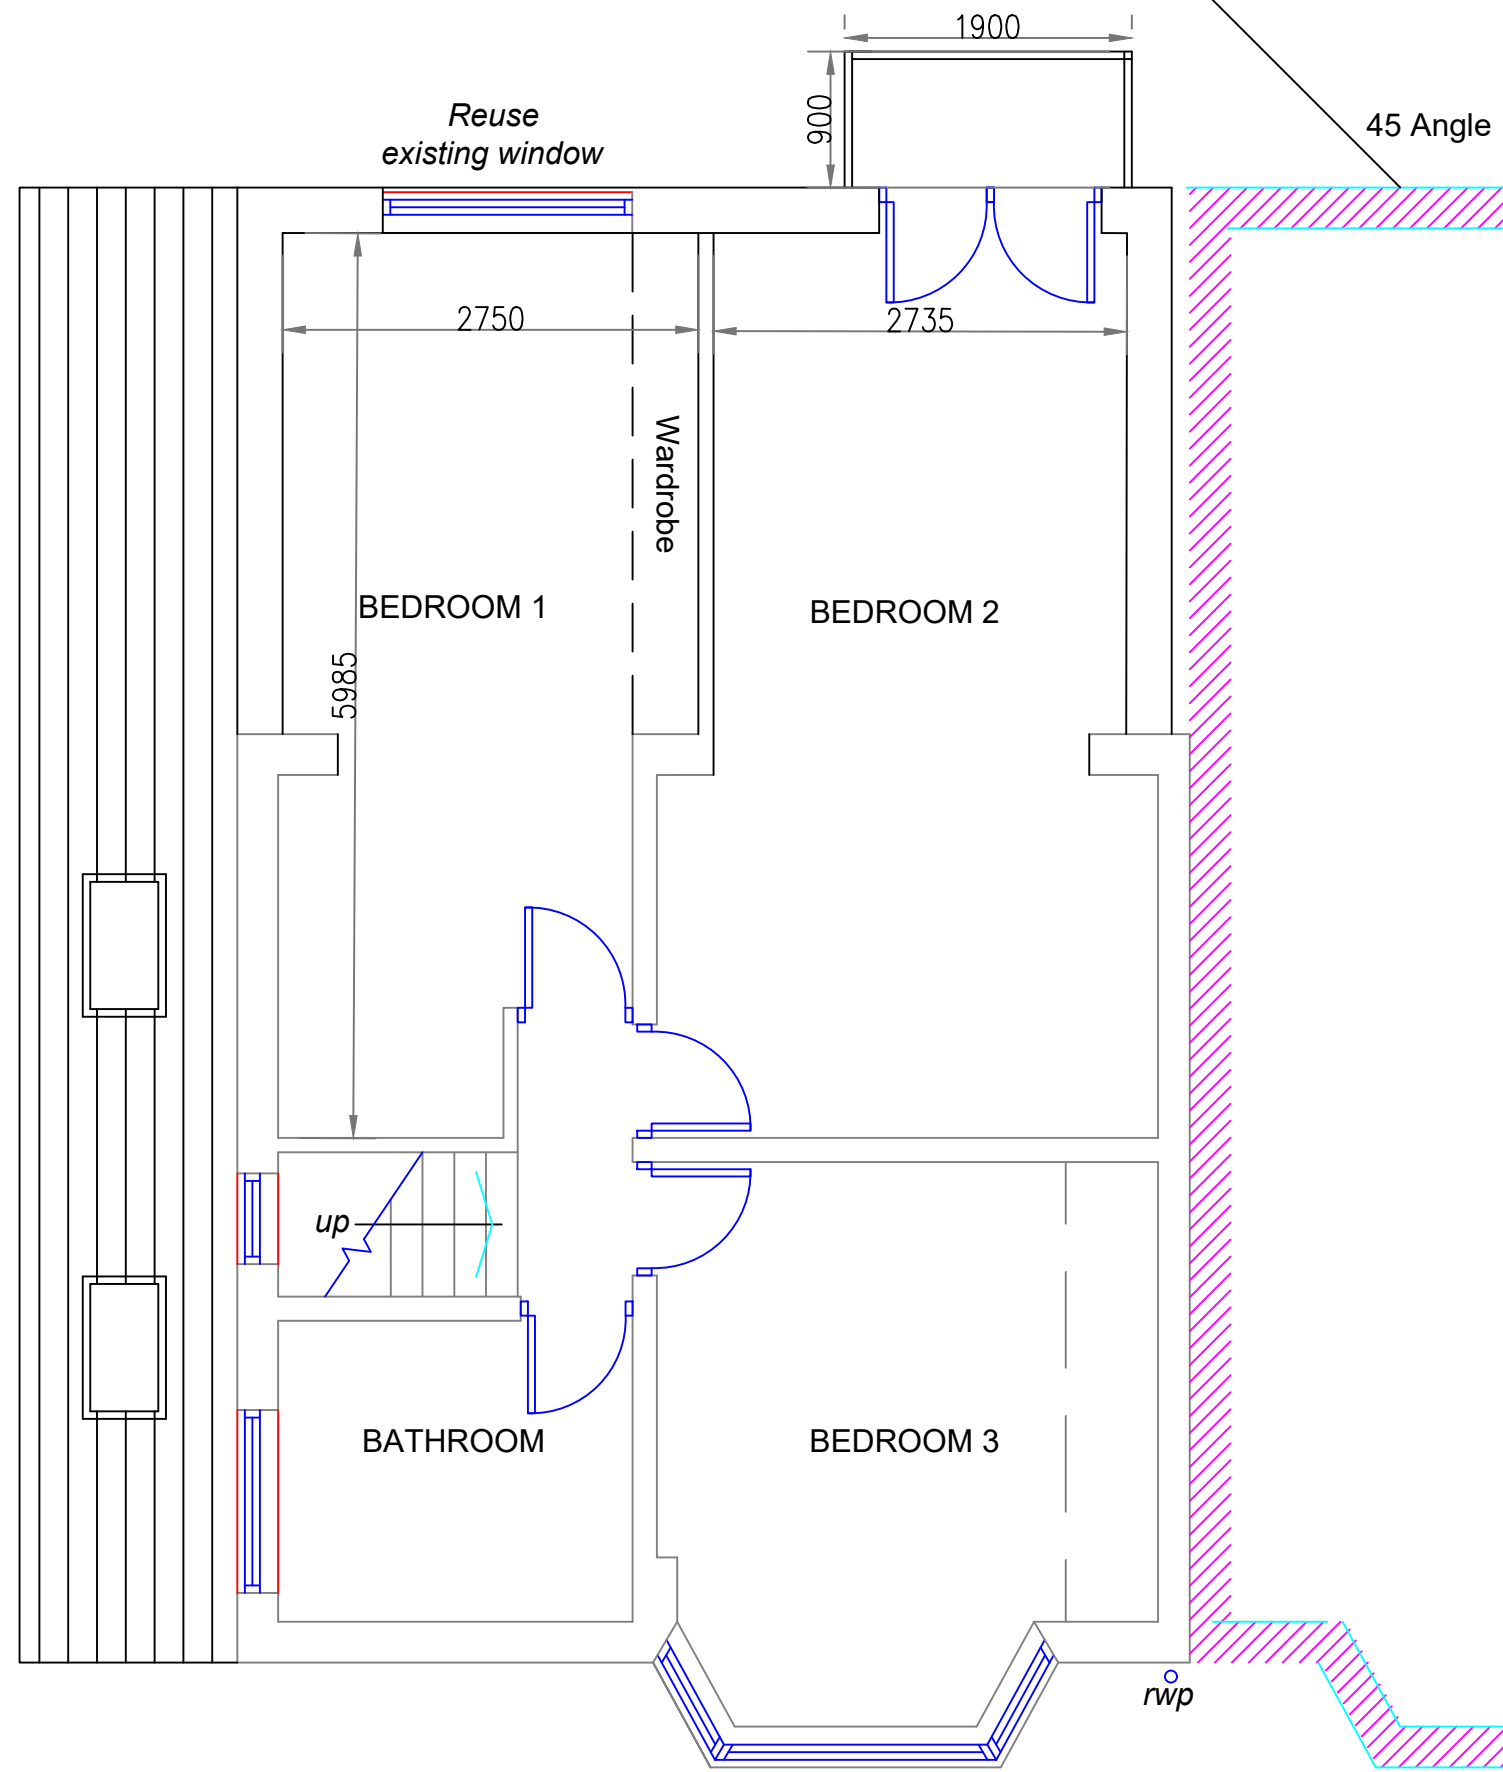


PROPOSED FIRST FLOOR PLAN
1:50

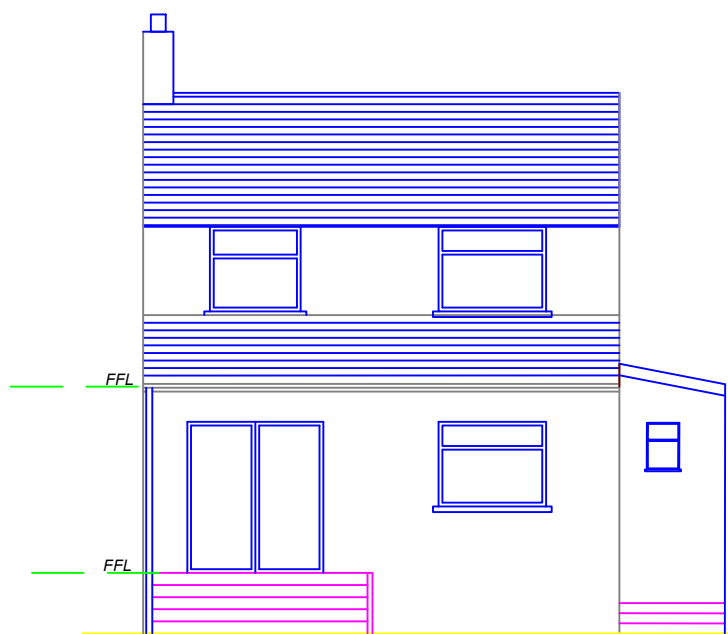

EXISTING REAR ELEVATION
1:100

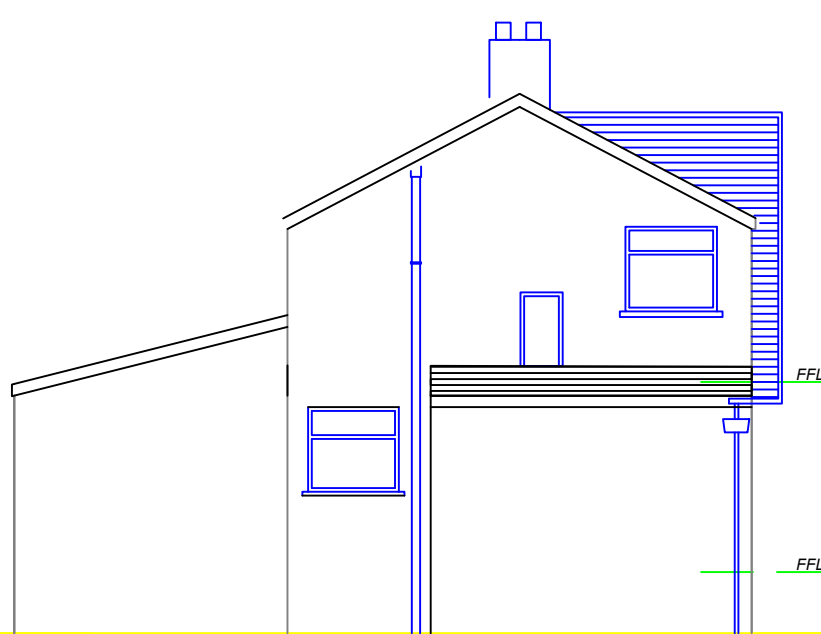


EXISTING SIDE ELEVATION
1:100

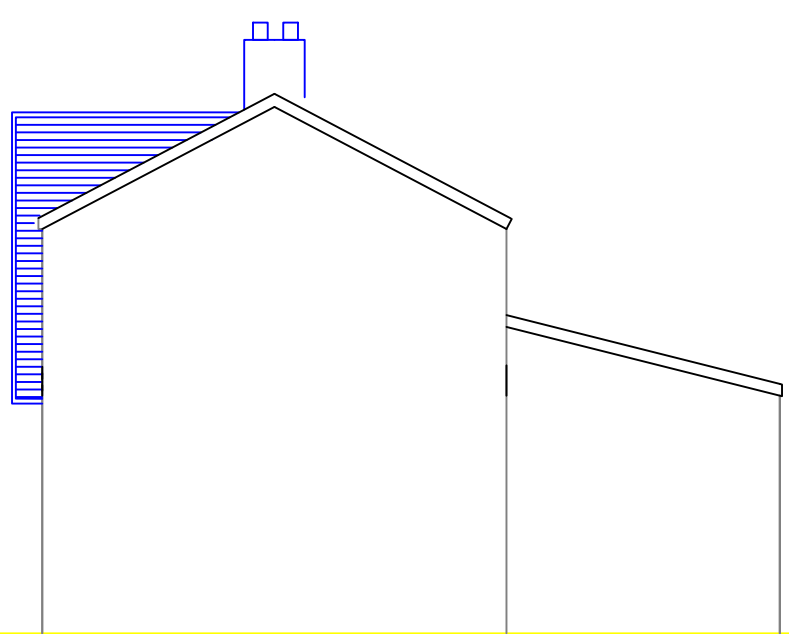


EXISTING SIDE ELEVATION (2)
1:100



PROPOSED REAR ELEVATION
1:100

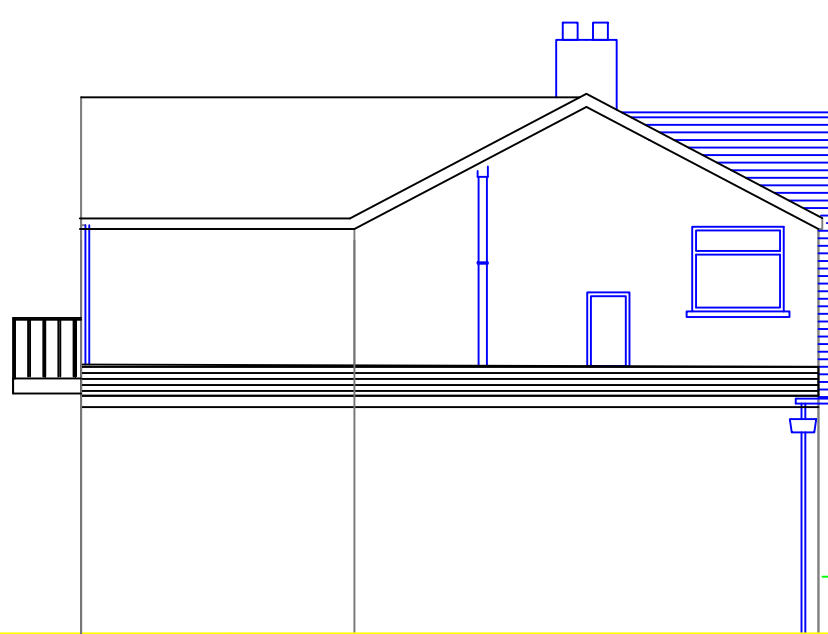

PROPOSED SIDE ELEVATION
1:100

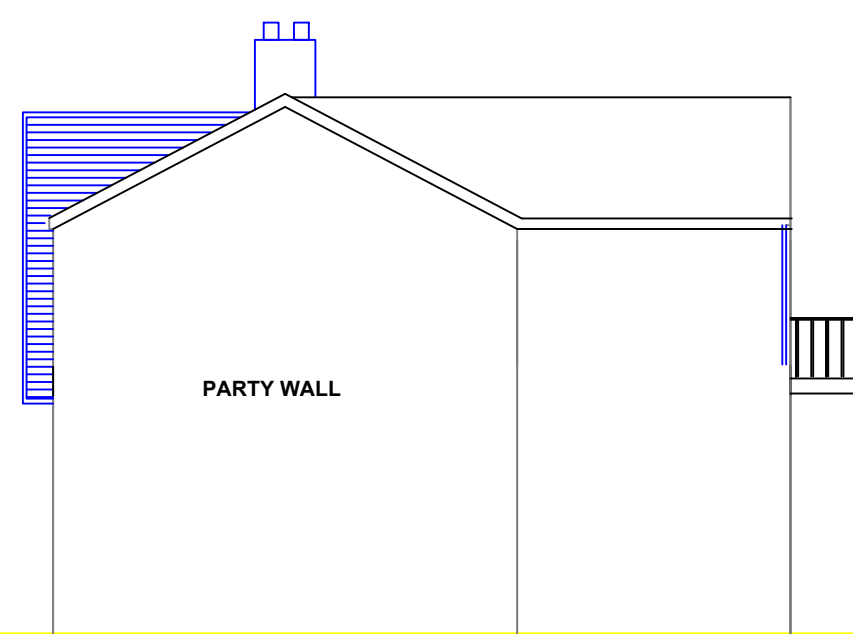

PROPOSED SIDE ELEVATION (2)
1:100

Date MAY-2023

Drawing No 03

Project ALTERATIONS TO 153 HEYWOOD ROAD
PRESTWICH
M25 1LF

Drawing Title EXISTING AND PROPOSED PLANS
EXISTING AND PROPOSED ELEVATIONS

Scale @ A1 VARIOUS