



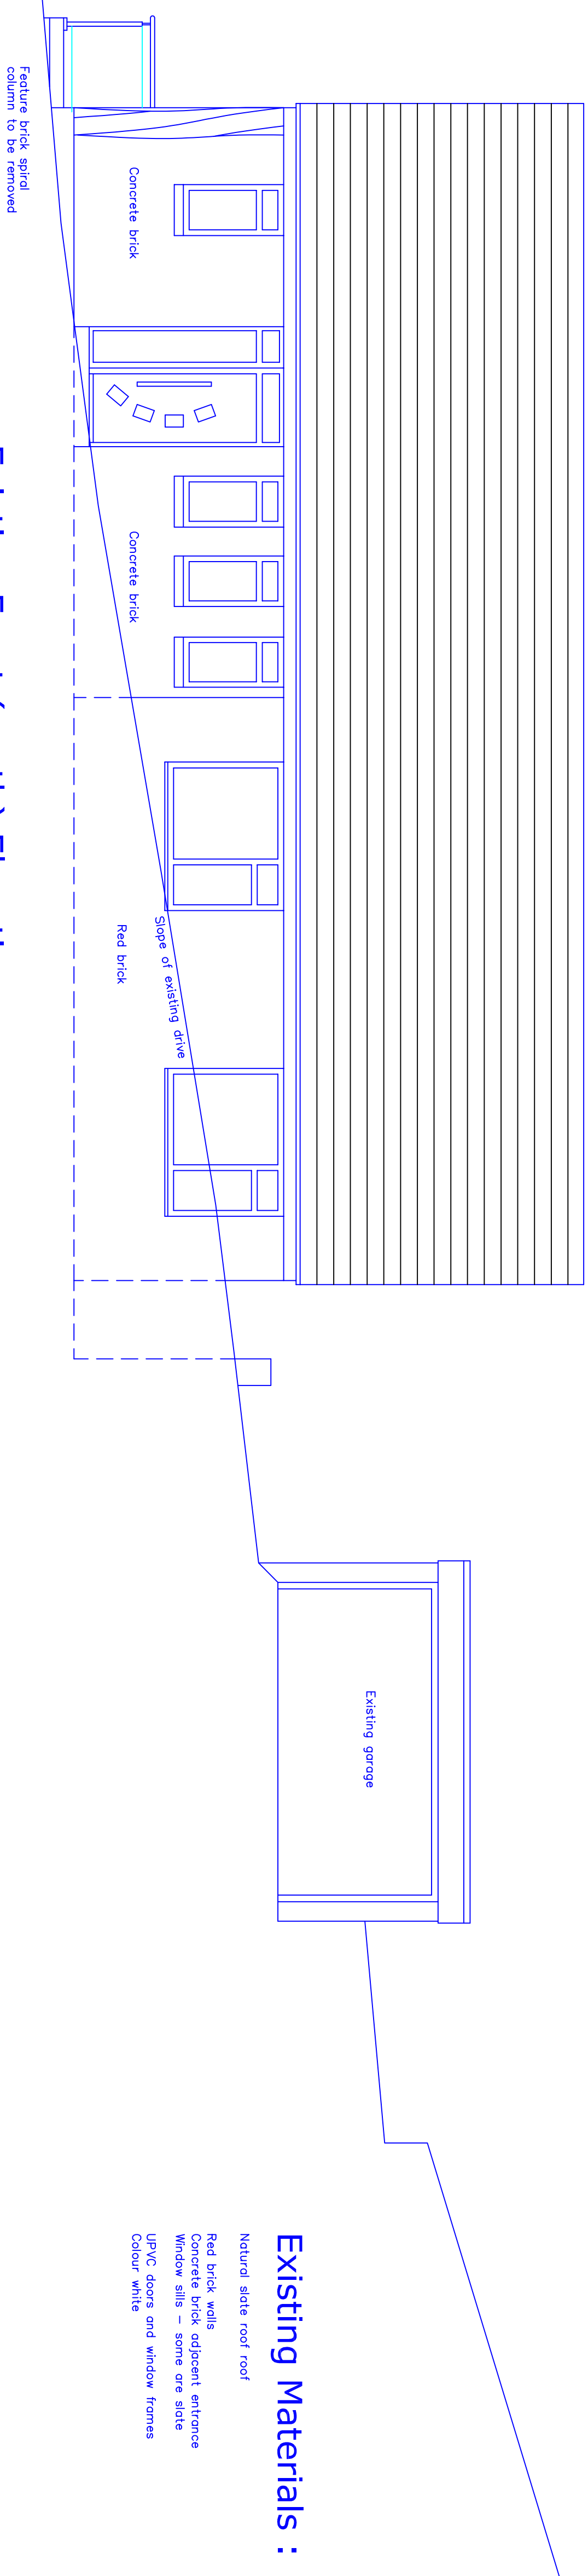

Existing Front (north) Elevation

Feature brick spiral column to be removed

205.000

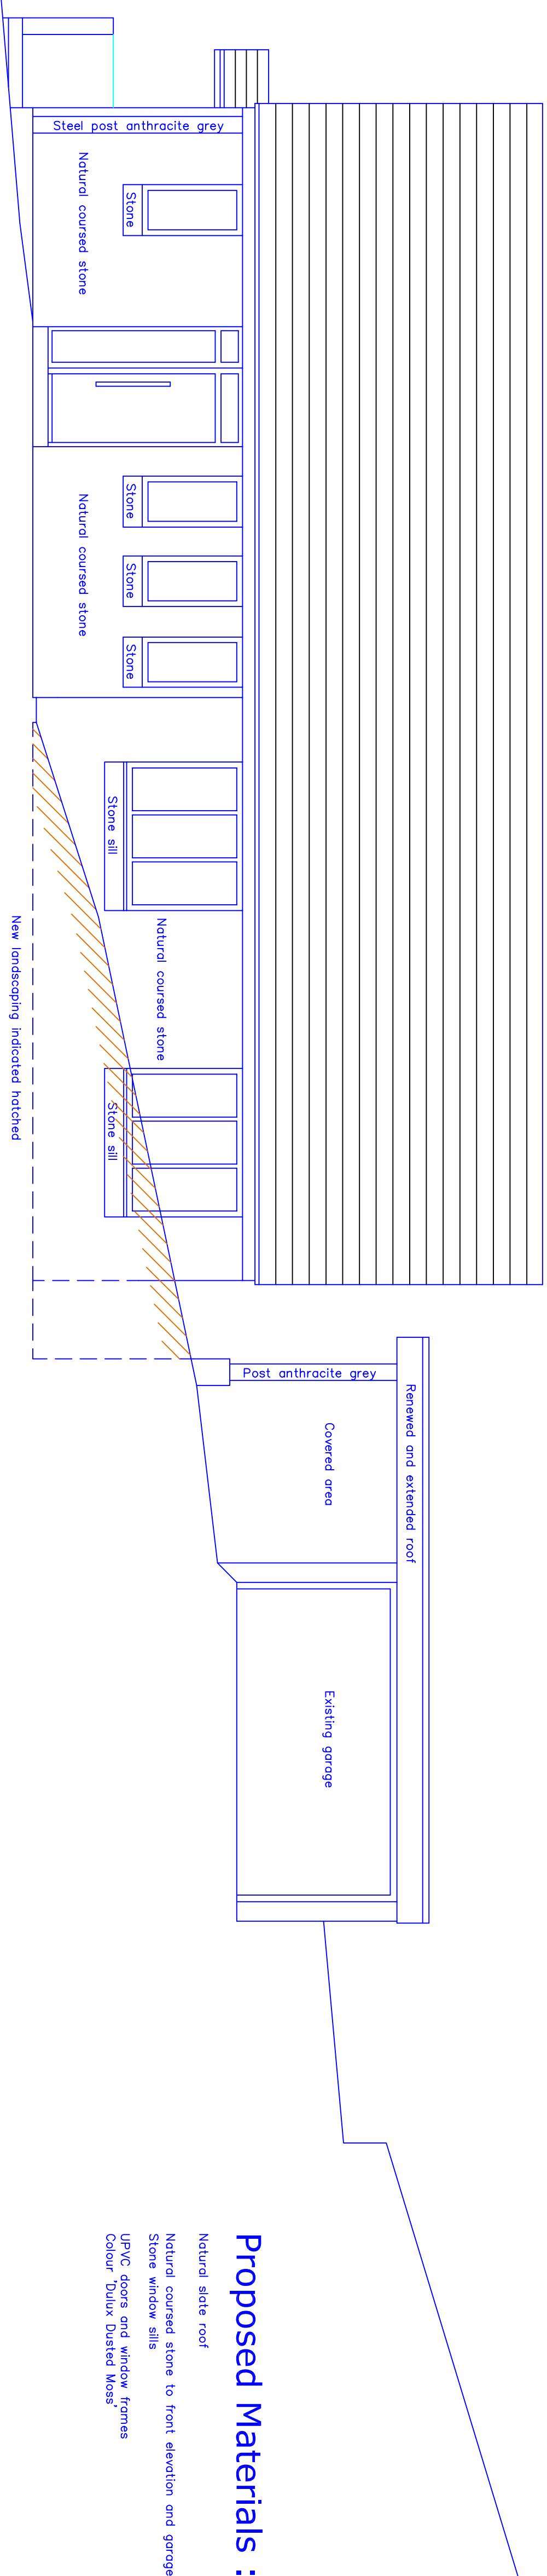

Proposed Front (north) Elevation

205.000

This drawing and design concept is the property of PPV design. It should not be reproduced without written permission

2 Helmsshore Road, Holcombe Village
Ramsbottom, Lancashire BL8 4PA

Gary Dearden BA(hons) DipArch RIBA
gary@ppy-design.co.uk www.ppy-design.co.uk
T. 01706 822731 M. 07712 669482



Rawsons Rake
Holcombe
BL0 9HH

scale 1:50 at A1
November 2023

RM2-04

Existing and Proposed
Front Elevation North

PPY design Ltd