



Conway Architectural Design shall have no responsibility for any use made of this document other than for that which it was prepared and issued. This drawing should not be scaled. Work to figured dimensions only. All dimensions and levels to be checked on site. No building work is to be started until all relevant approvals are in place. Any discrepancies should be reported to Conway Architectural Design. This drawing should not be reproduced without written permission from Conway Architectural Design. **Standard Building Regs Notes are to be provided by Conway Architectural Design prior to a building regs application being submitted.**

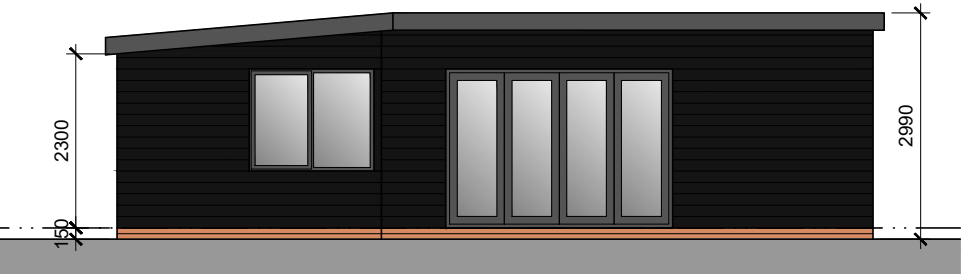


South Facing Front Elevation
Scale 1:100

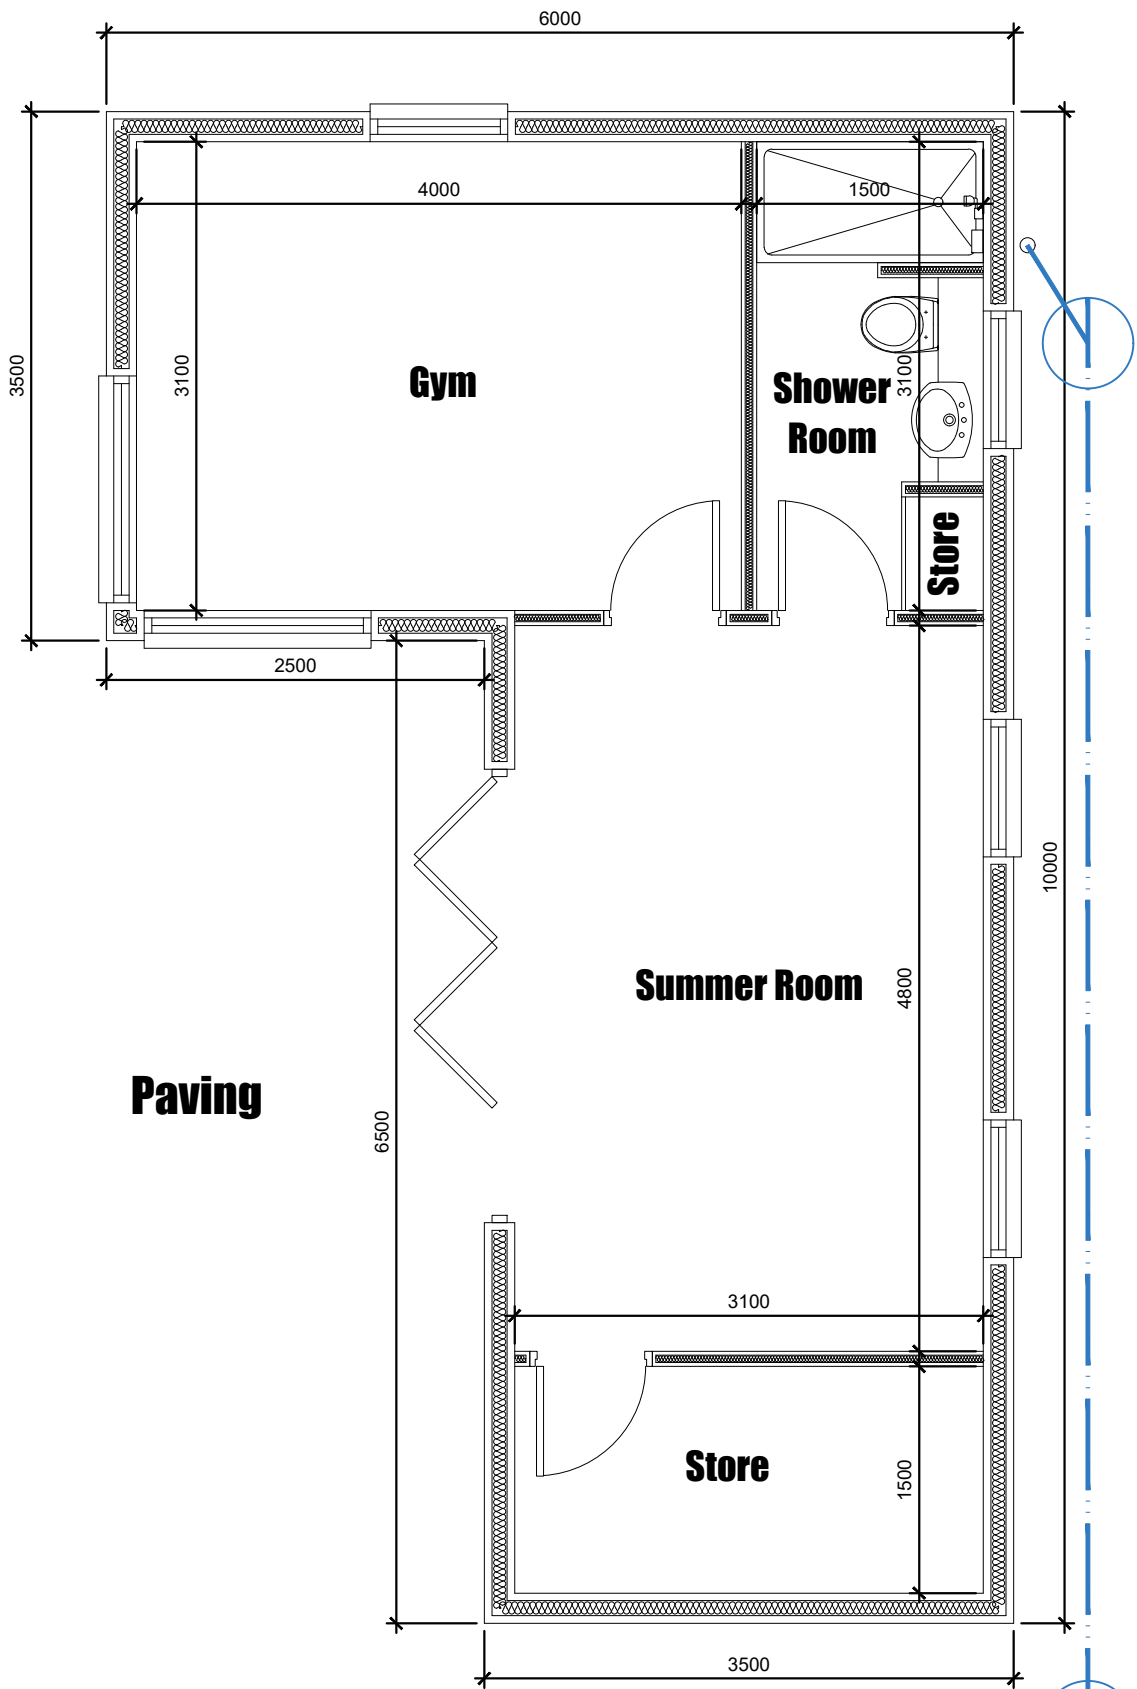

West Facing Side Elevation
Scale 1:100



North Facing Rear Elevation
Scale 1:100

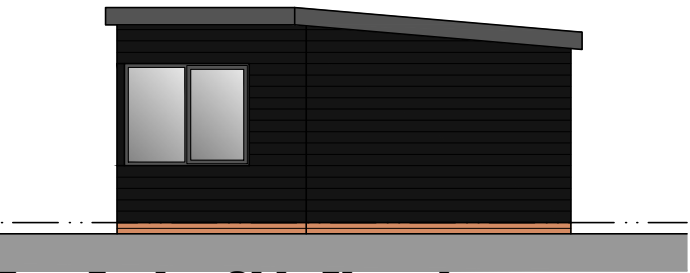

East Facing Side Elevation
Scale 1:100

Materials	
Roof	Grey rubber roof
Walls Below DPC	Red Brick
Walls	Dark grey composite cladding
Doors	Black Upvc
Window	Black Upvc
Soffit	Black Upvc
Fascia	Black Upvc
Rainwater Goods	Black Upvc



3D Sketch 01



3D Sketch 02



3D Sketch 03

Part Garden Plan
Scale 1:50



6 Conway Close
Alkrington
Middleton
Manchester, M24 1EW
E: conway-design@outlook.com

JOB TITLE : Garden Room
ADDRESS : 157 Heywood Old Road, Middleton
DRAWING TITLE : Proposed Plan, Elevations And 3D Images
SCALE : As Noted @ A2
DRAWN : xxx DATE : 03.11.25
JOB NO./ DWG NO. 1037-03