


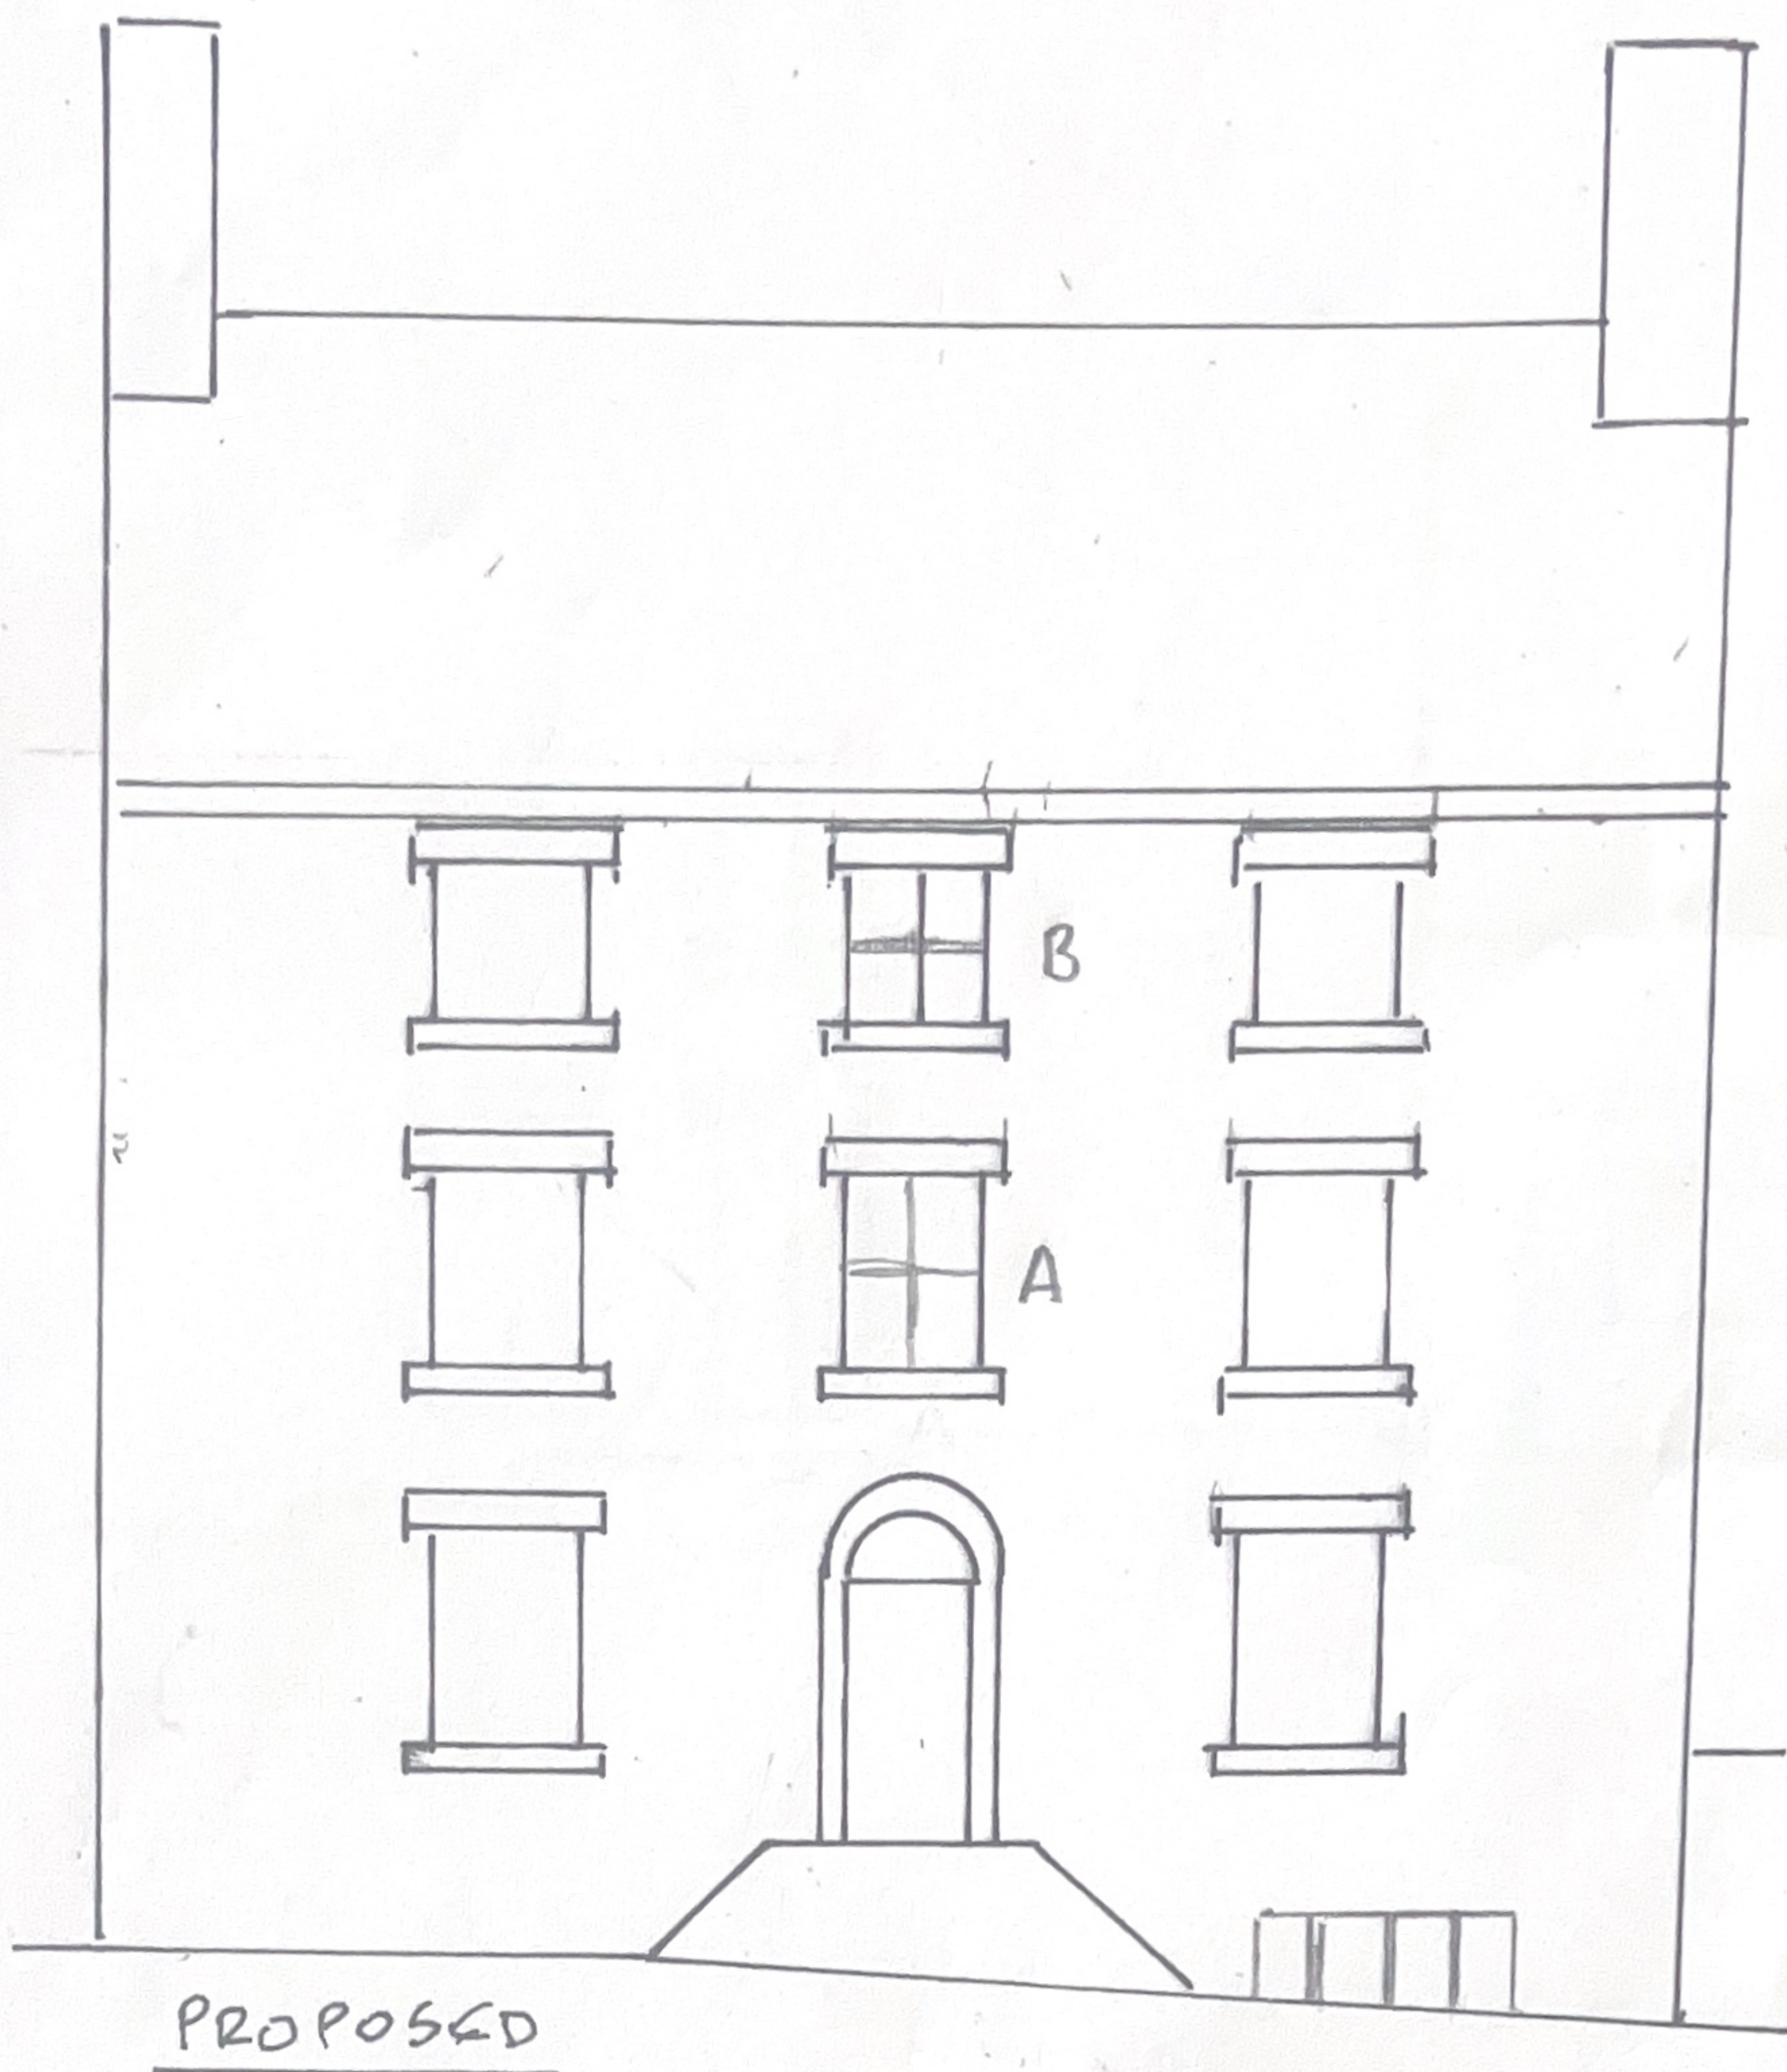

FRONT ELEVATIONS

REPLACEMENT WINDOWS

MANOR HOUSE, 48 CROSS LANE, HOLCOMBE

BLB 4LY

METRES

SCALE 1:100 QAB