




existing front elevation

1 : 50




existing rear elevation

1 : 50

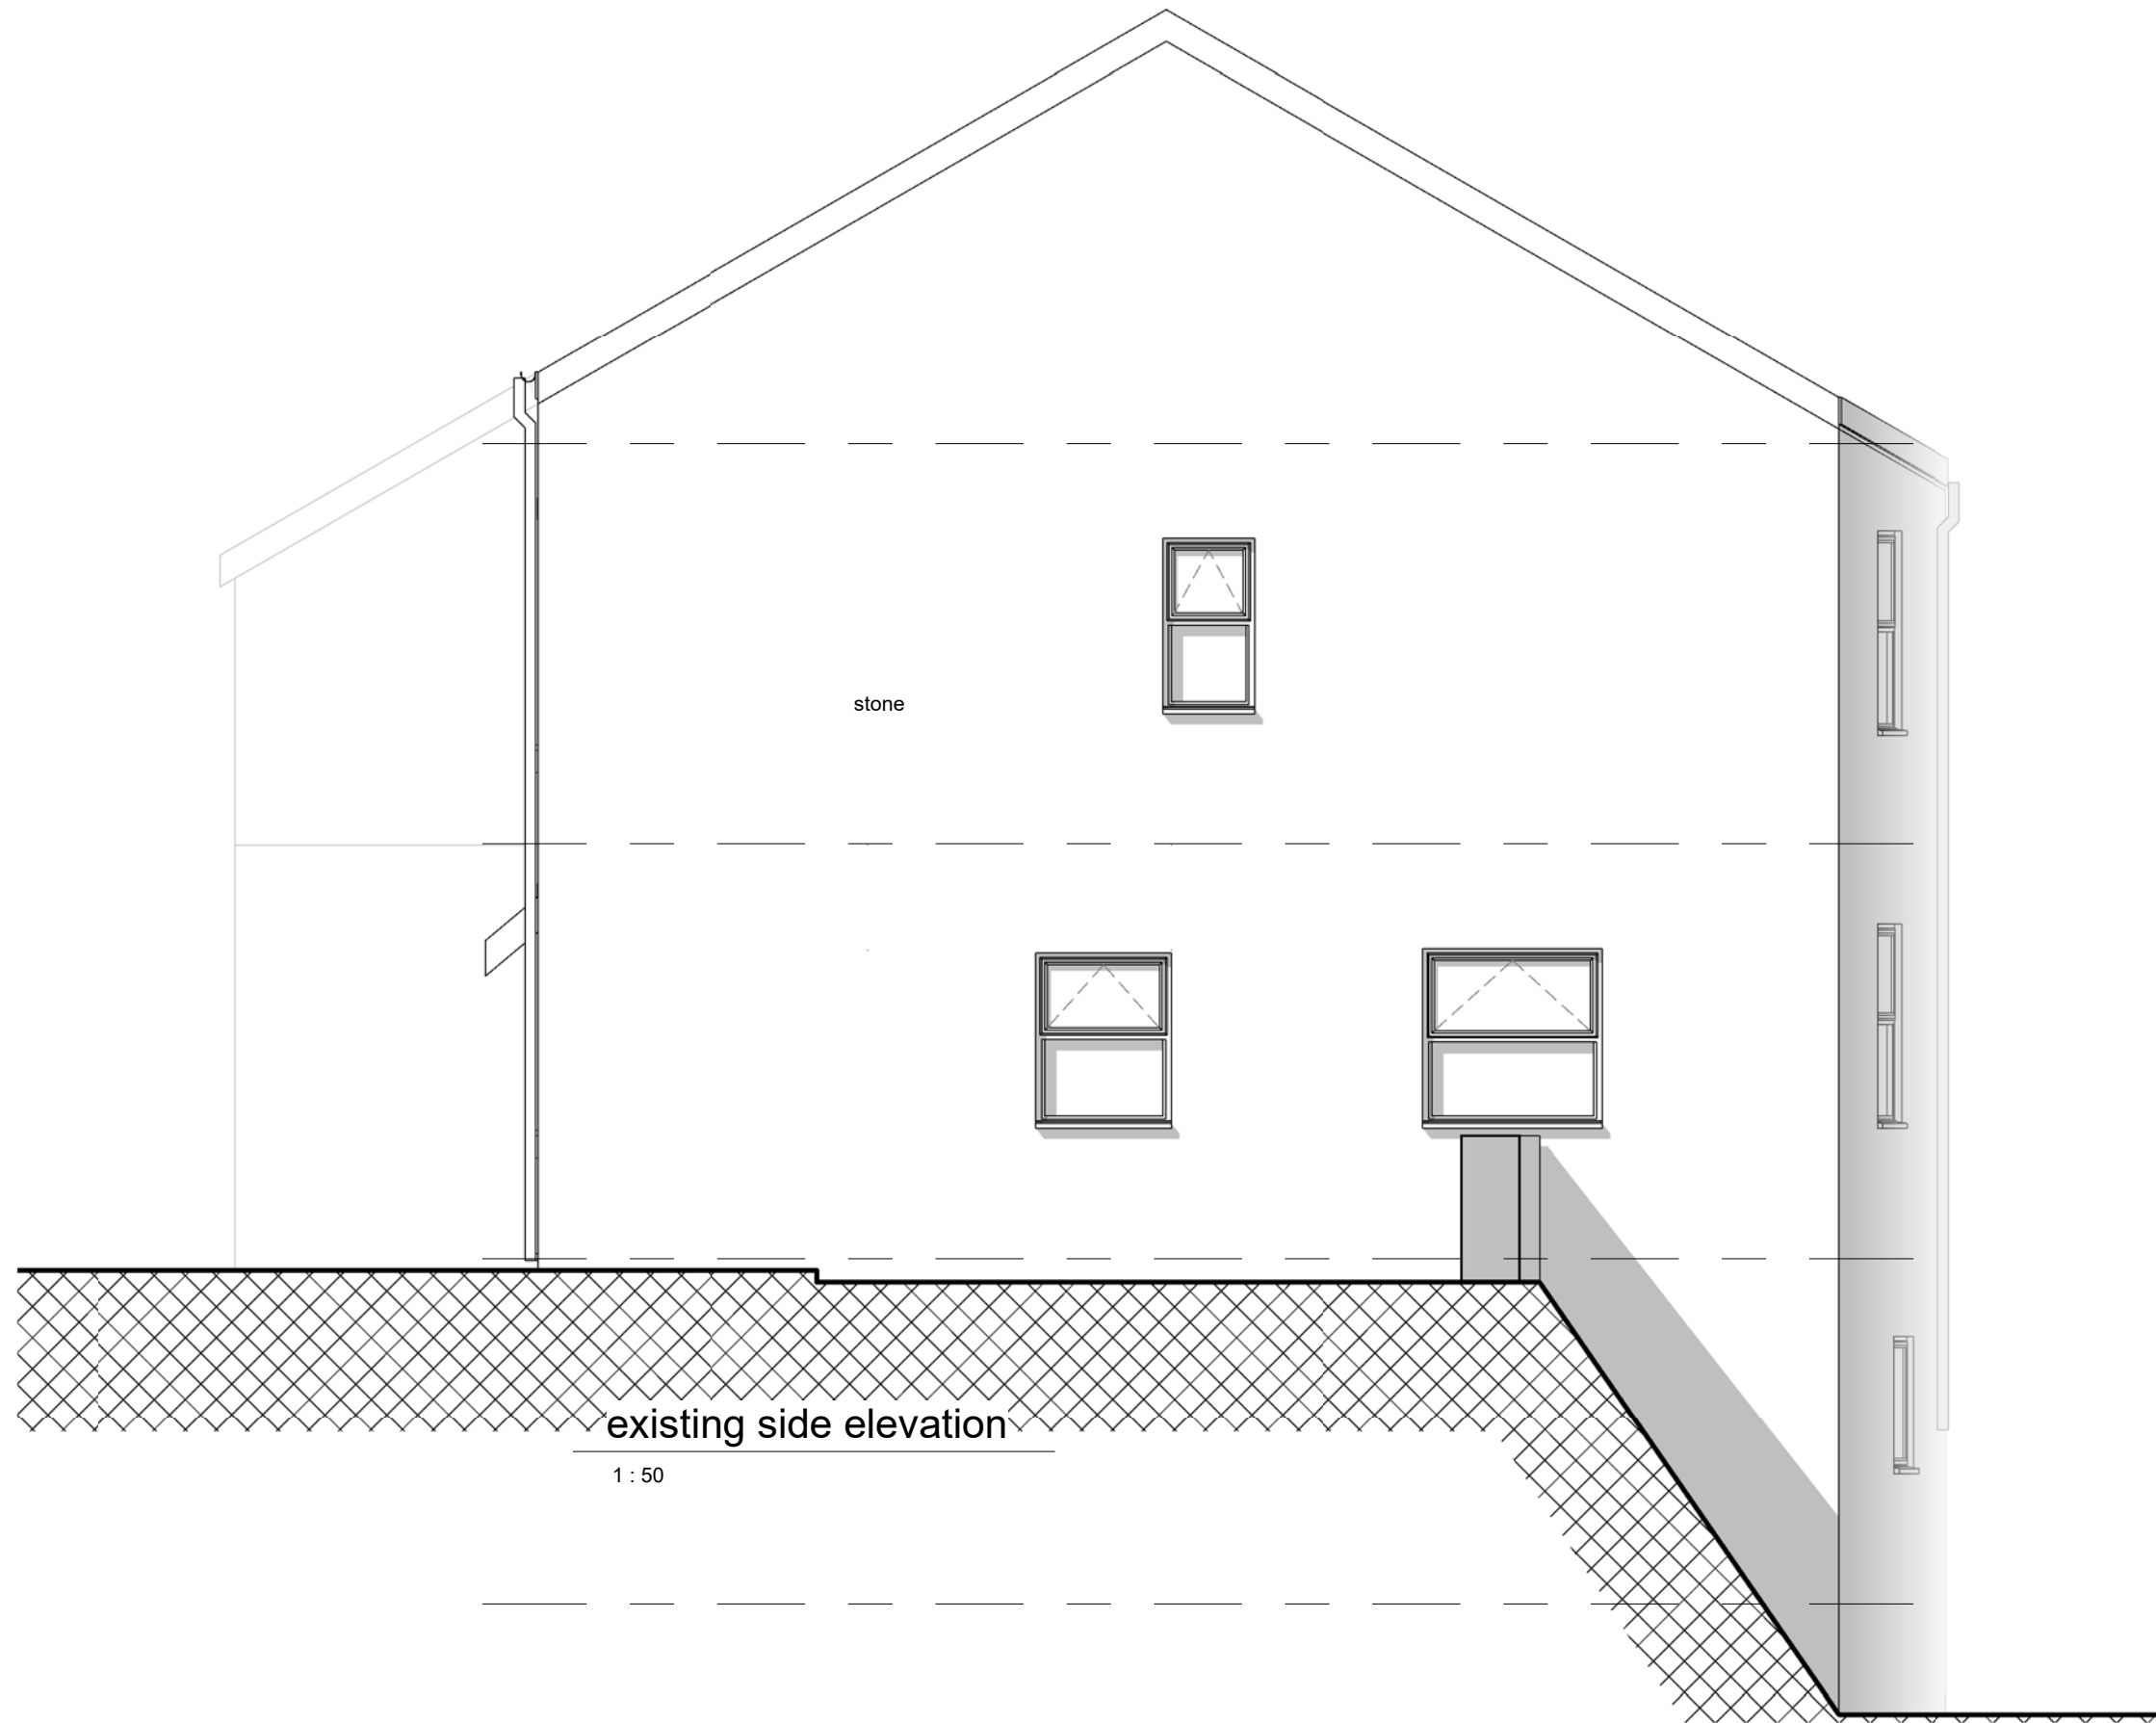


existing side elevation

1 : 50

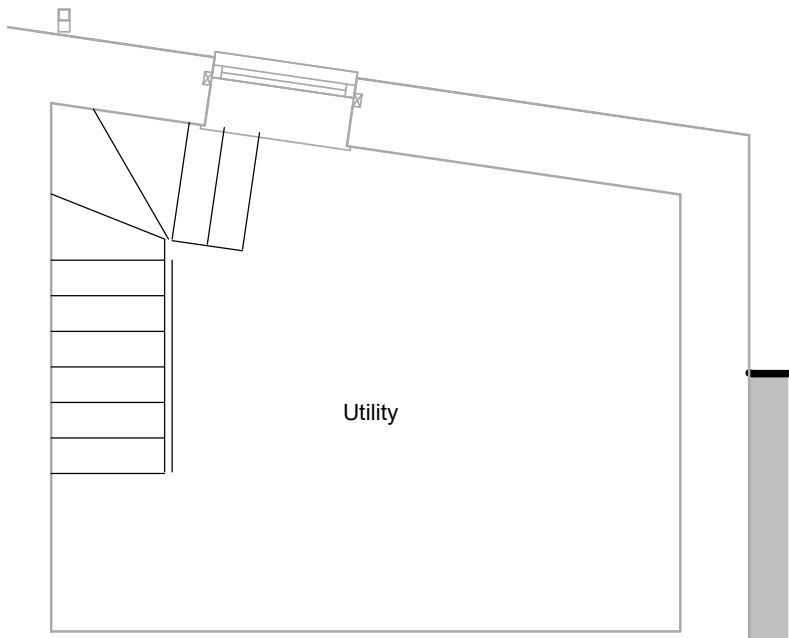


existing basement plan

1 : 50

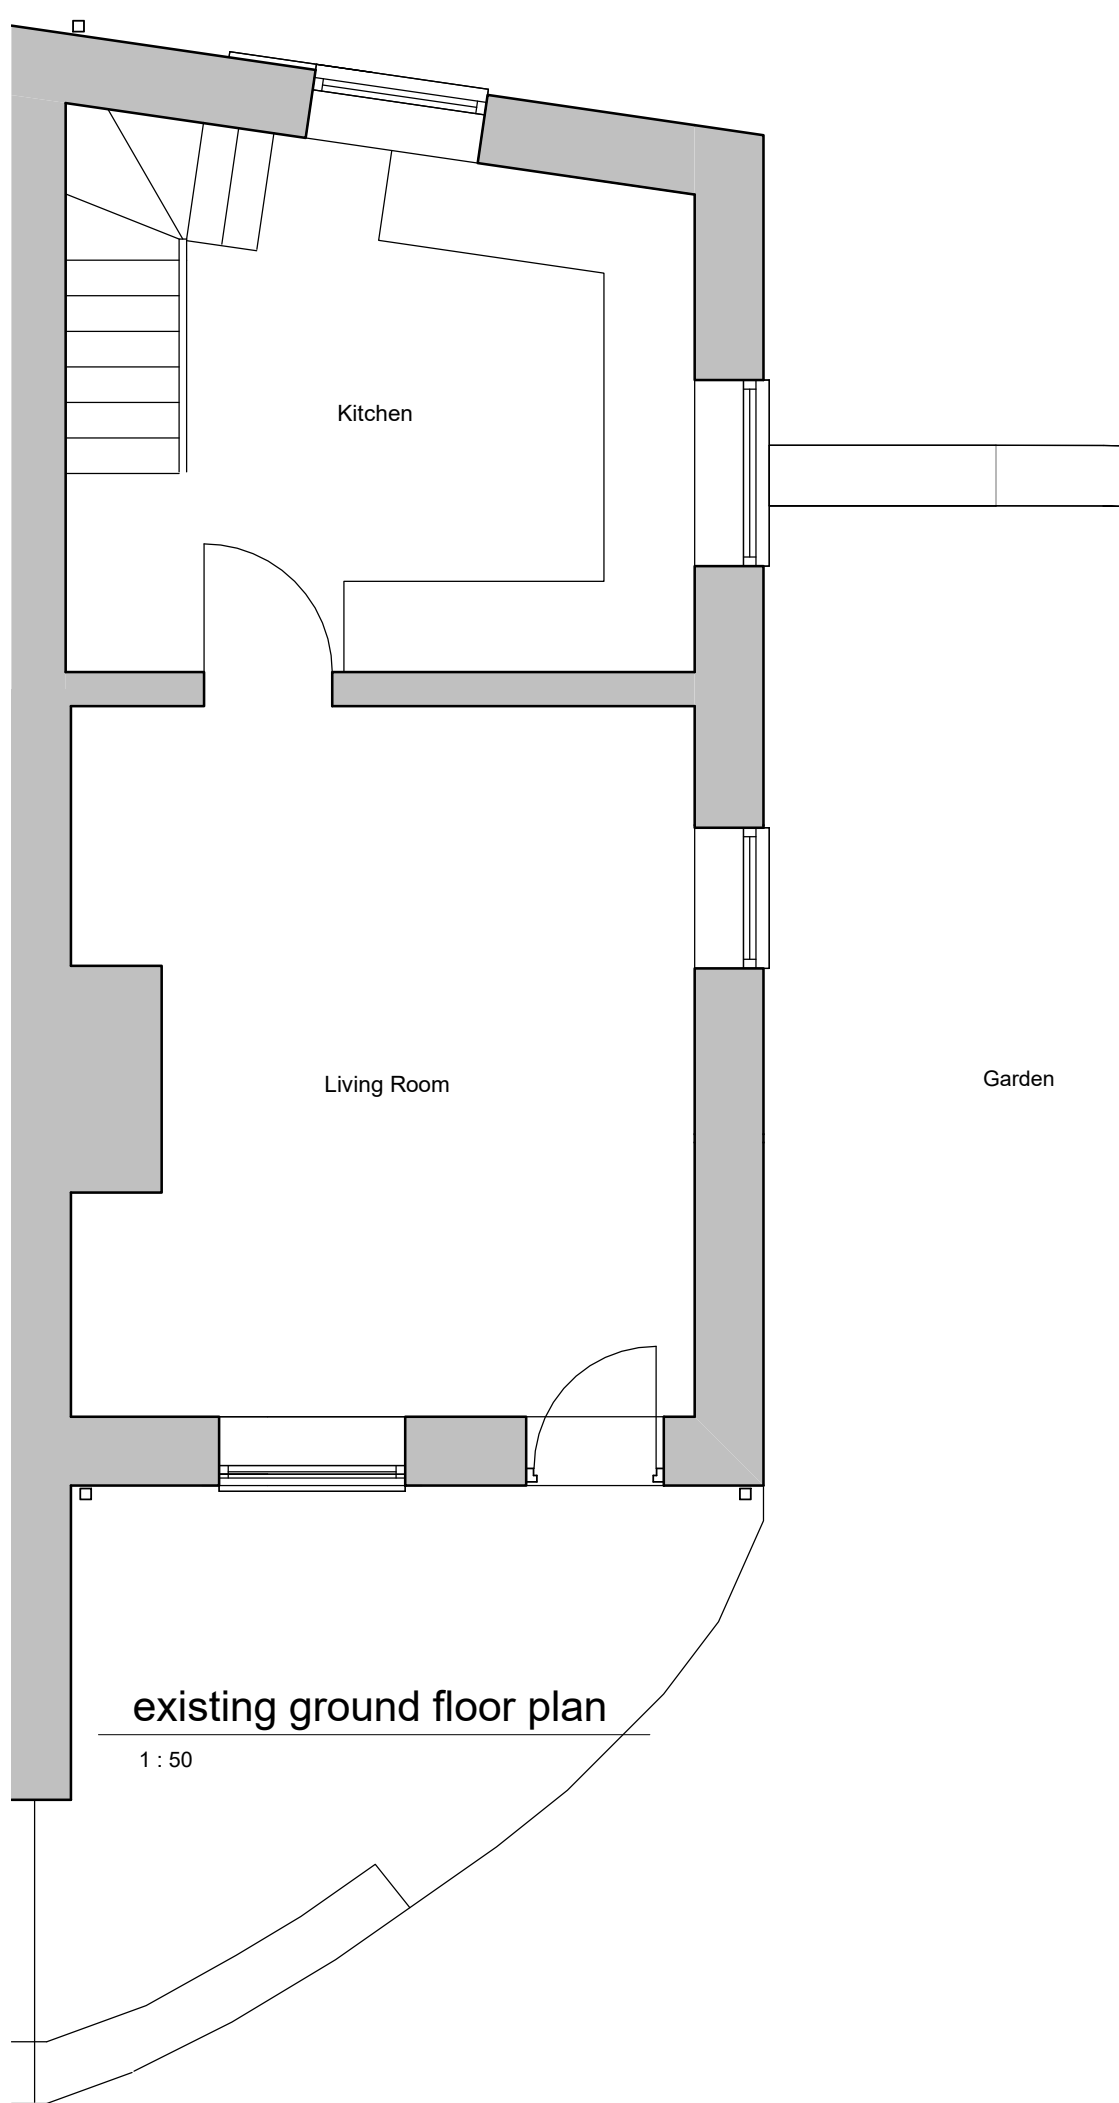


existing ground floor plan

1 : 50

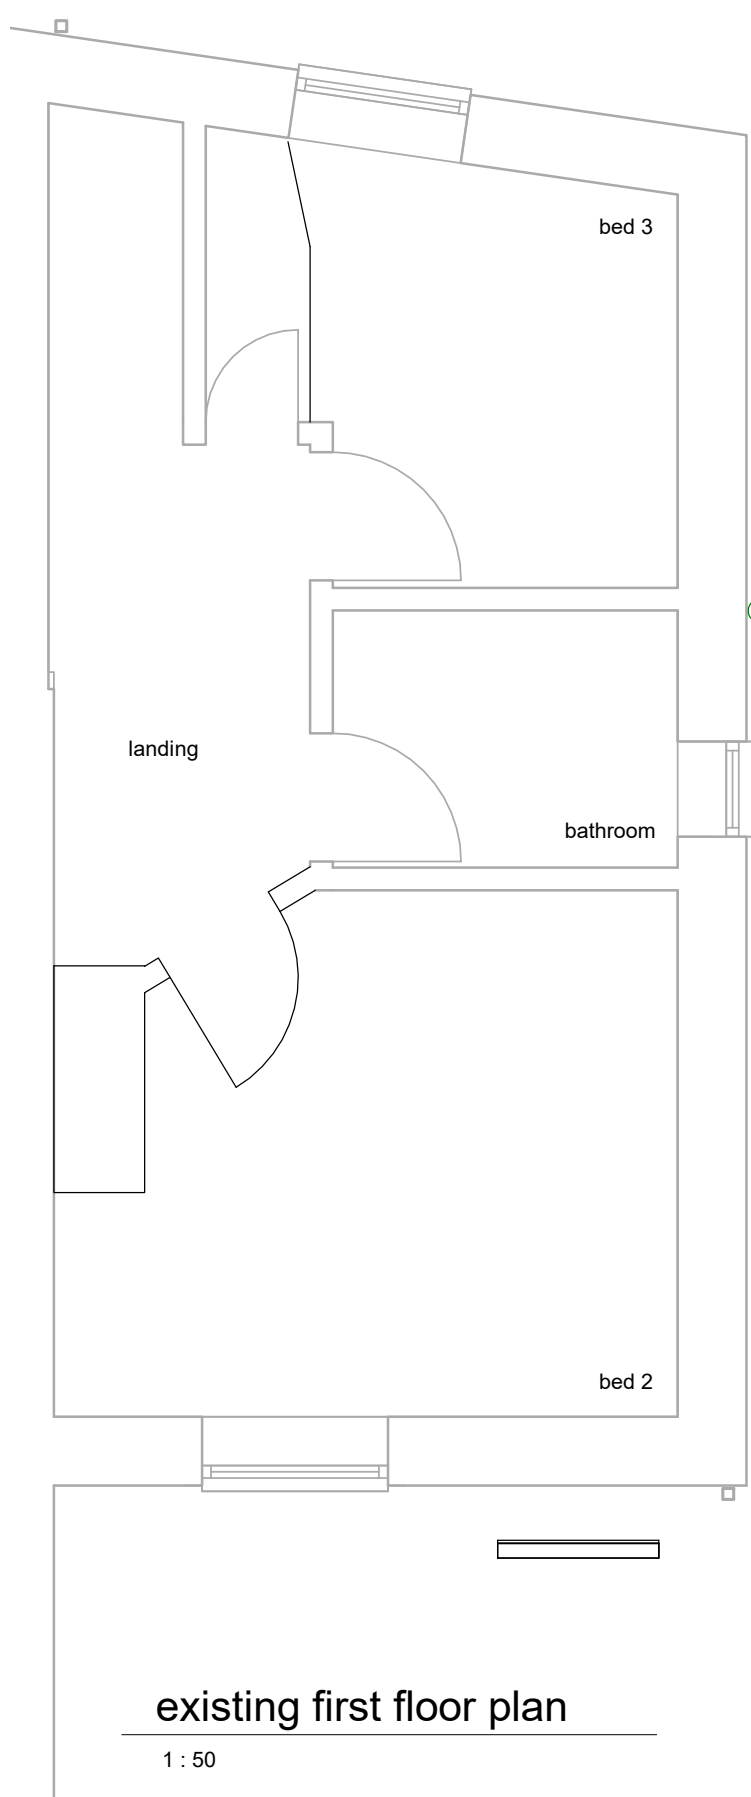

existing first floor plan


1 : 50

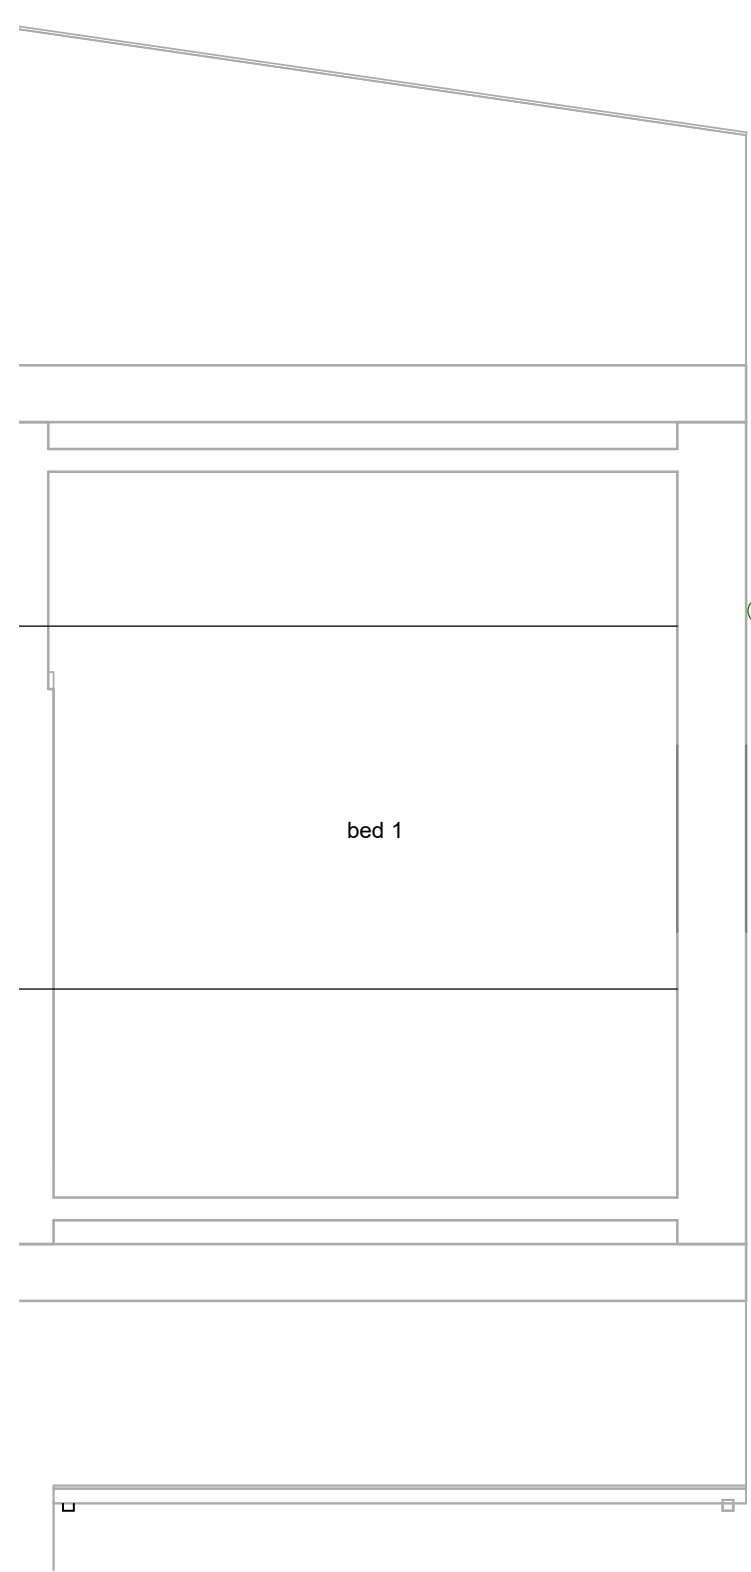

existing second floor plan

1 : 50

SCALE 1:100

 

job no

21.01

drawing number

P9

title

existing plans

scale

1 : 50

notes:

project

House Extension
and Alterations

39 Bye Road,
Ramsbottom, Bury

FORM ARCHITECTS Ltd

1 - 0161 236 3669

e - info@formarchitects.co.uk

date

12/02/2021

do not scale this drawing

this drawing is the property of
FORM ARCHITECTS LTD and
copyright is reserved by them:
the drawing is not to be copied or
disclosed to any unauthorized
person without express
and prior written consent