


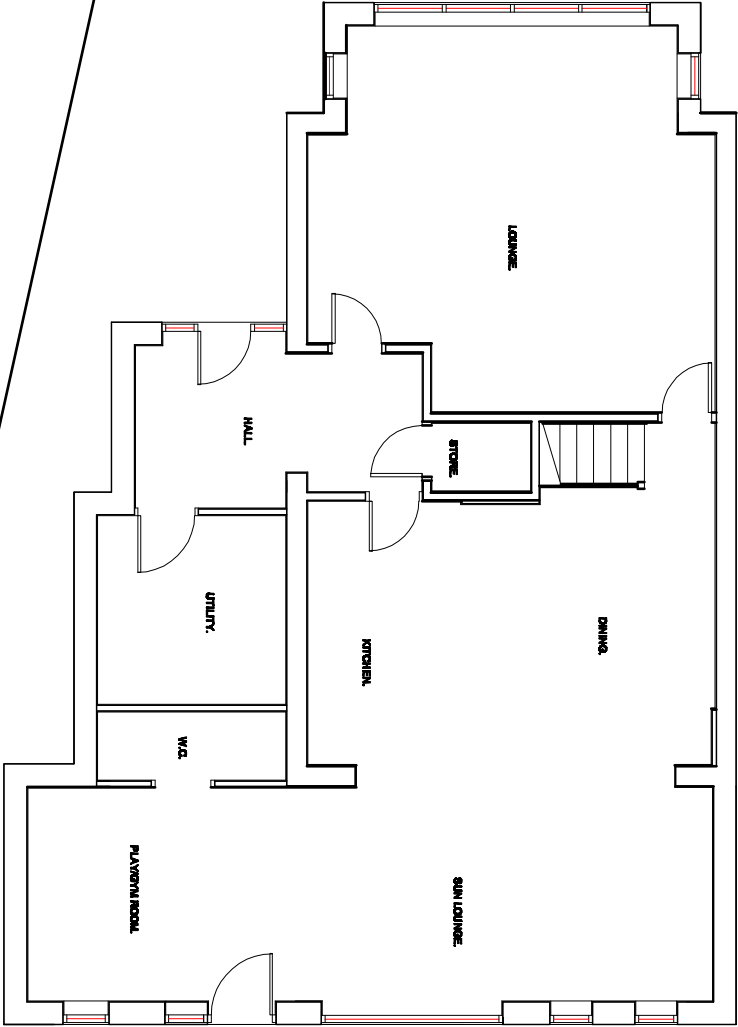

EXISTING GROUND FLOOR PLAN.

Revision	Title : PROPOSED SINGLE STOREY REAR/SIDE EXTENSION WITH INTERNAL ALTERATIONS..	Project : 33, GREENHIEYS CRESCENT, GREENMOUNT, BURY. BL8 4QD	MTC Designs Scale 1:100 @ A3 Date: March 2023.	31 Esford Drive Bolton BL2 6TB T: 01204 418714 M: 07708028314 Email: mitch@tcourtdesigns.com	Drawing No: P02
----------	--	--	--	--	-----------------