



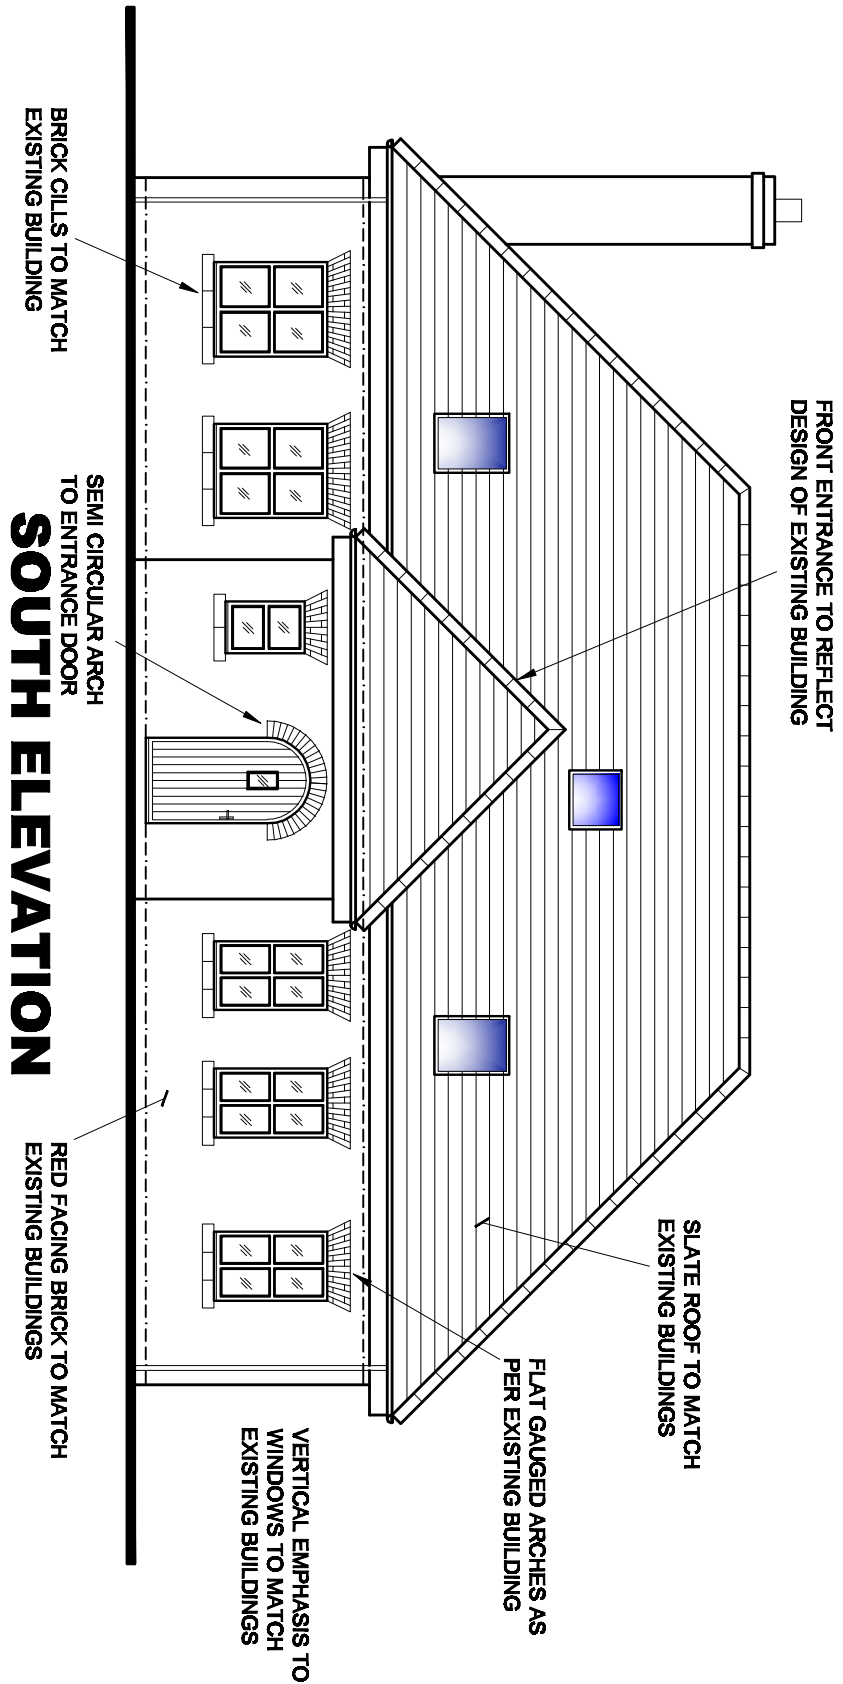

SOUTH ELEVATION

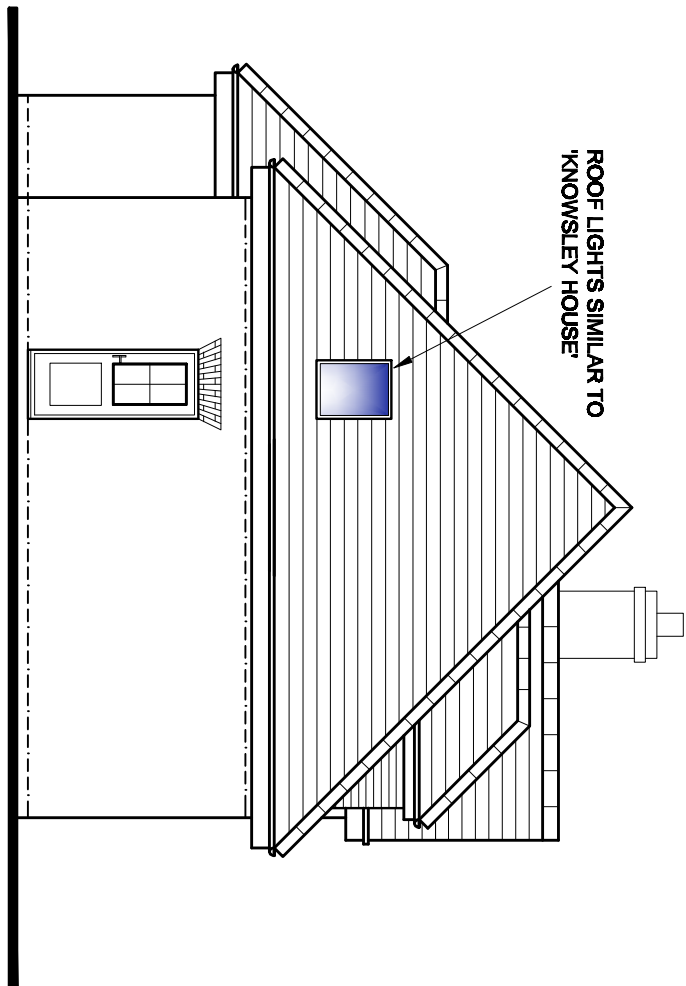

EAST ELEVATION

PLANNING

A	REDRAWN	MAR23
REV	DESCRIPTION	DATE

PROPOSED DWELLINGS

THE COACH HOUSE

KNOWSLEY ROAD

AINSWORTH

BL2 5PT

ELEVATIONS 1 House 1

DRAWN Mar '23

SCALE 1:100

SHEET 5 A2 A