




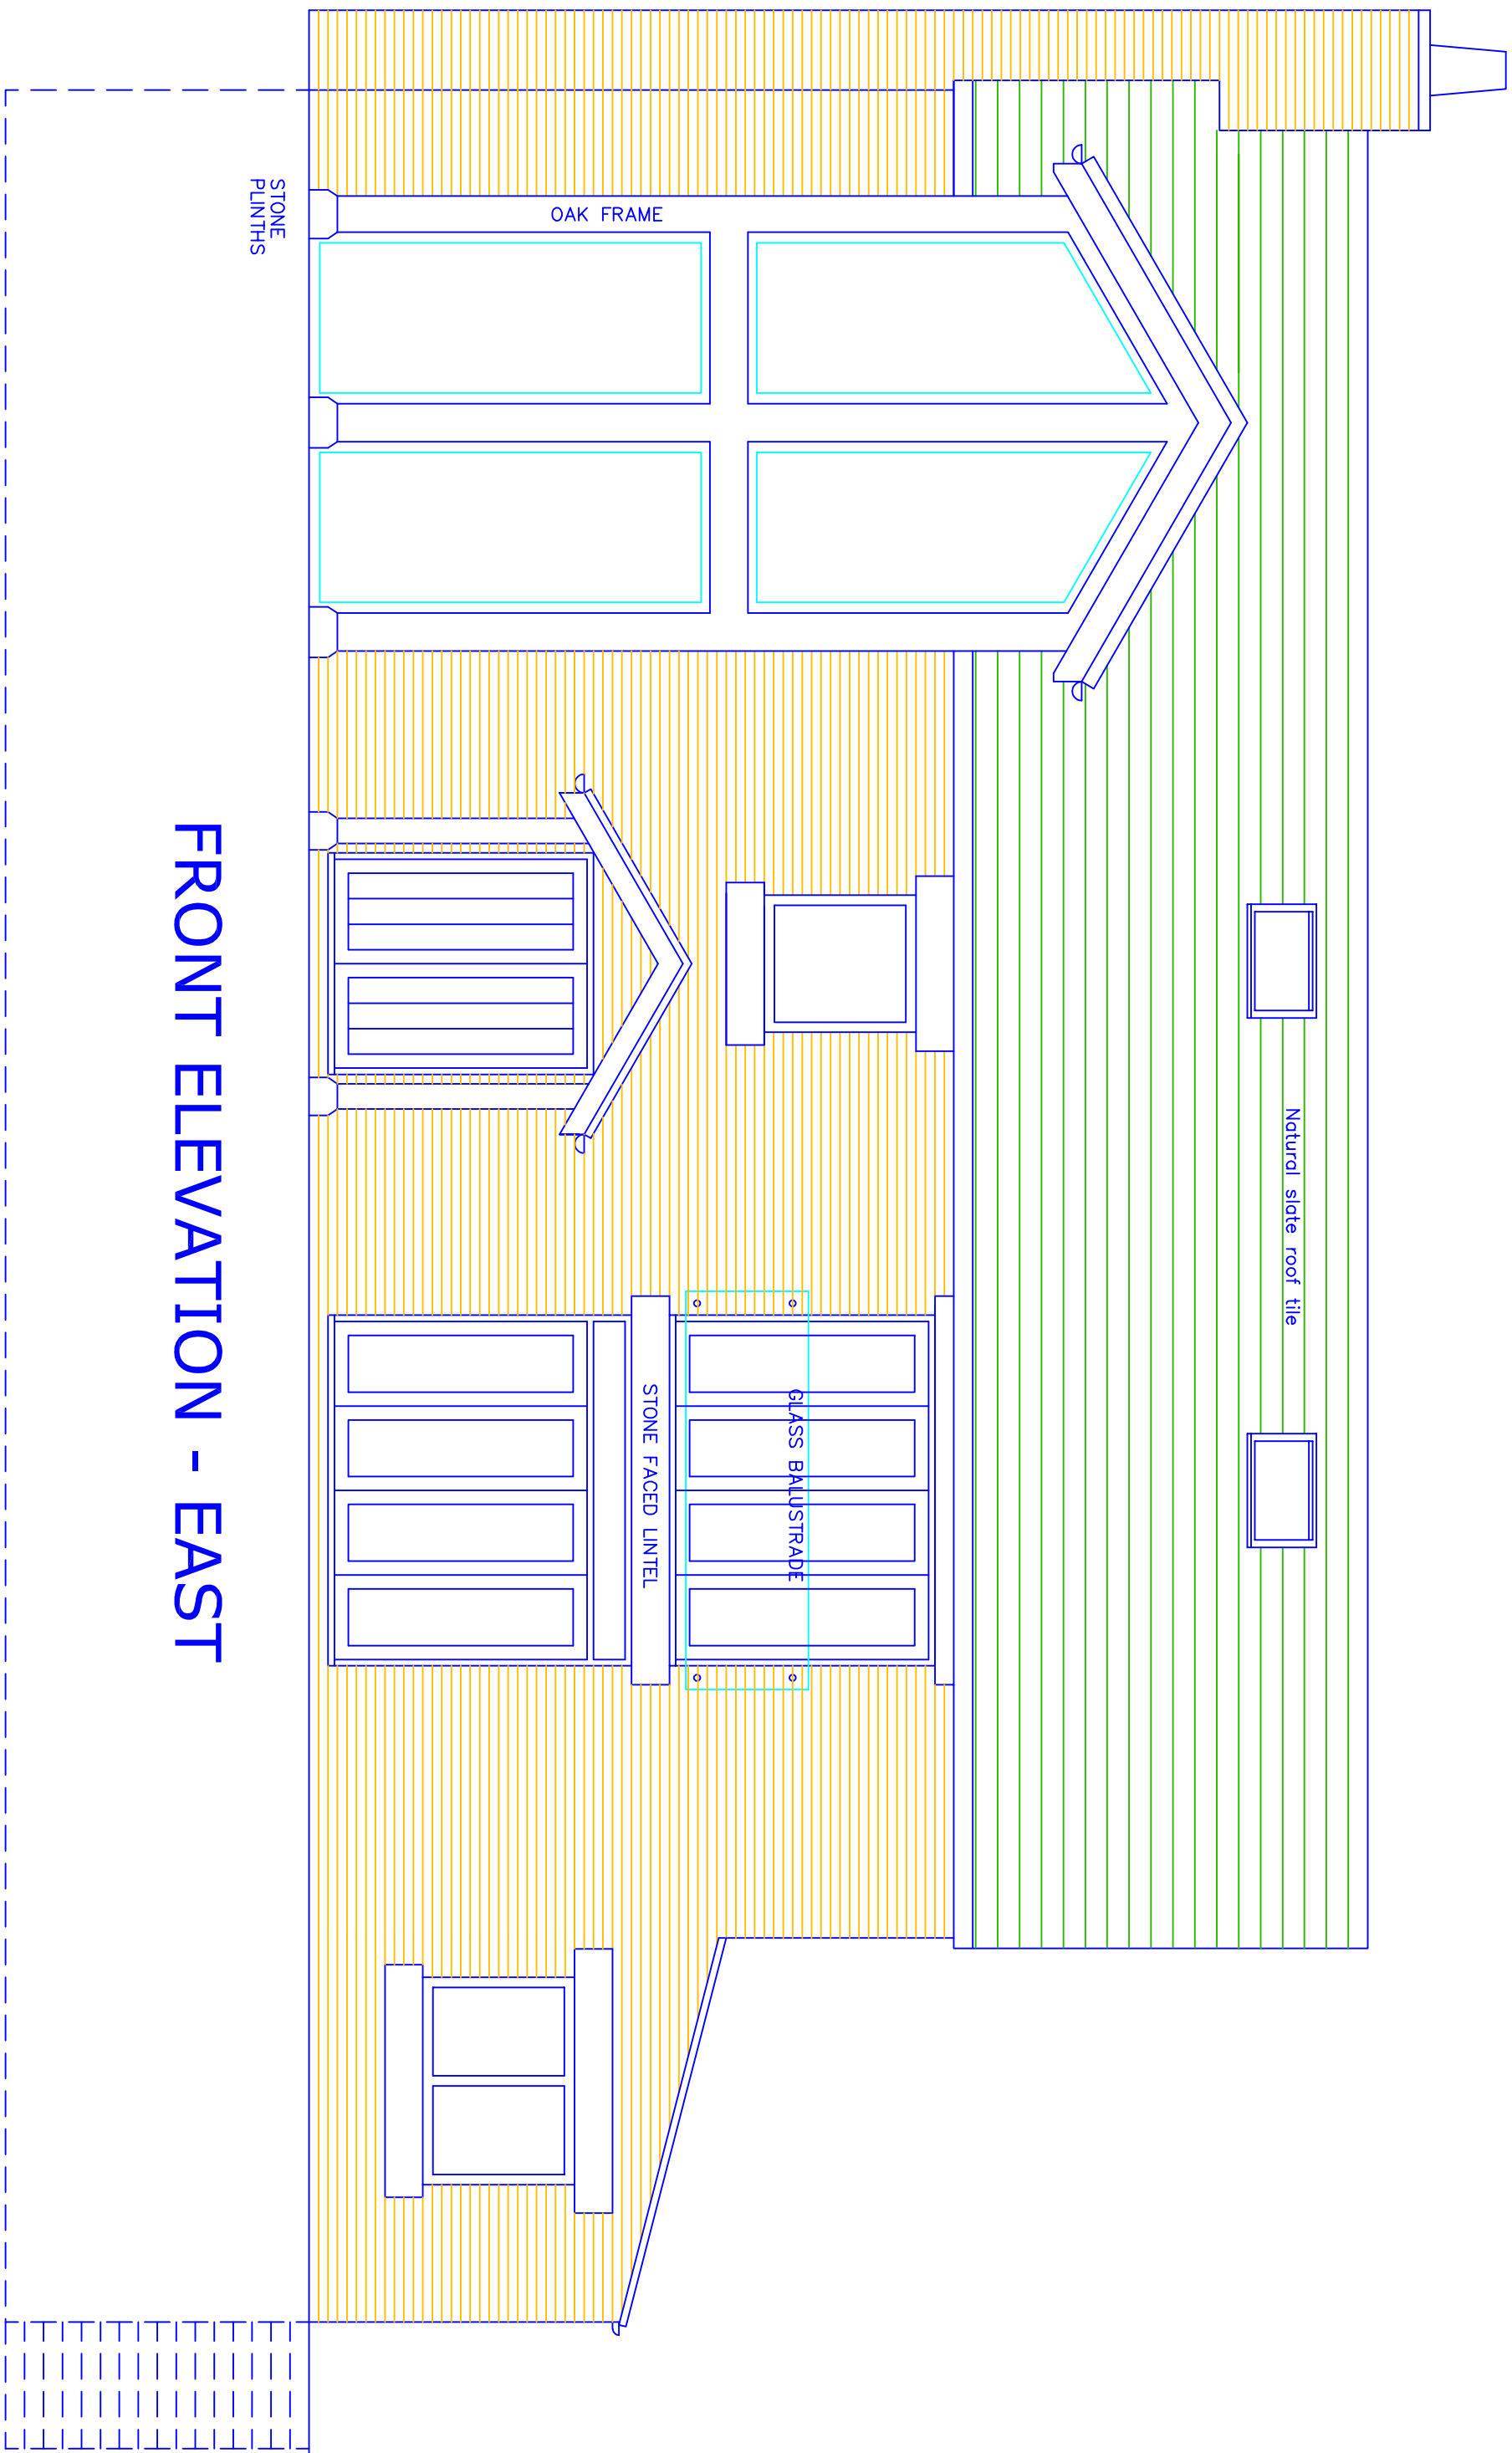


FRONT ELEVATION - EAST

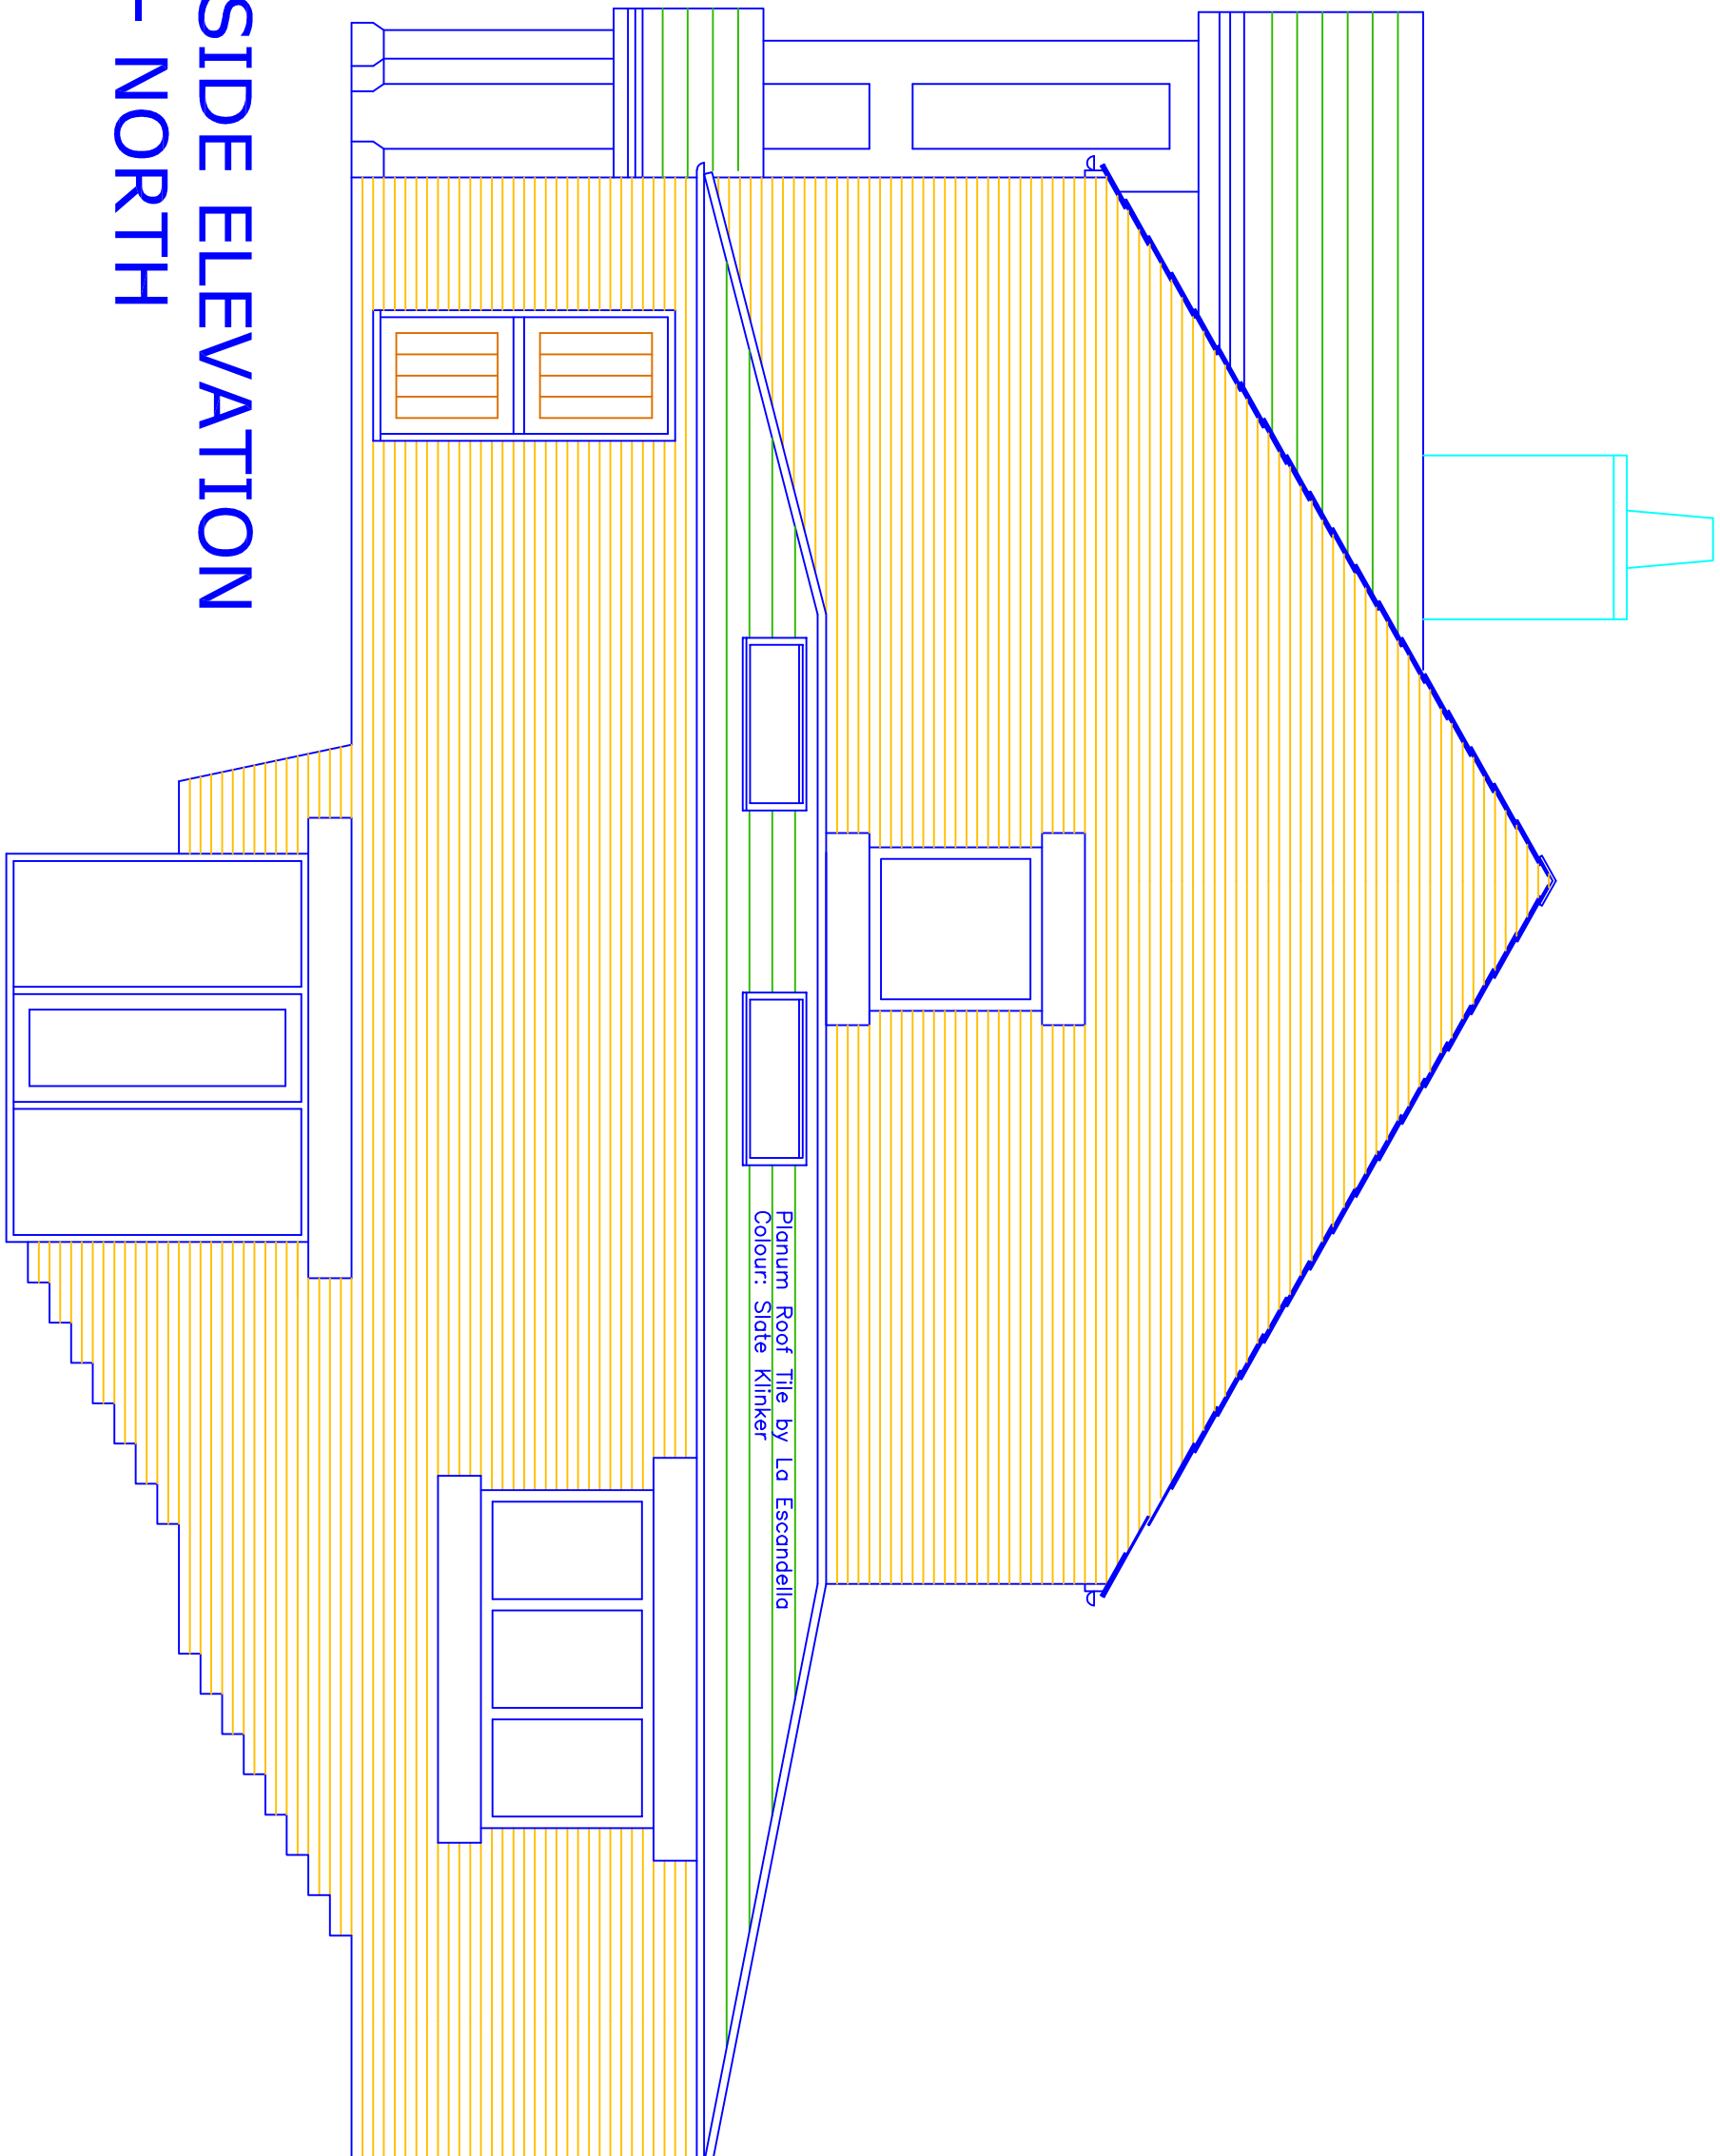

SIDE ELEVATION
- NORTH

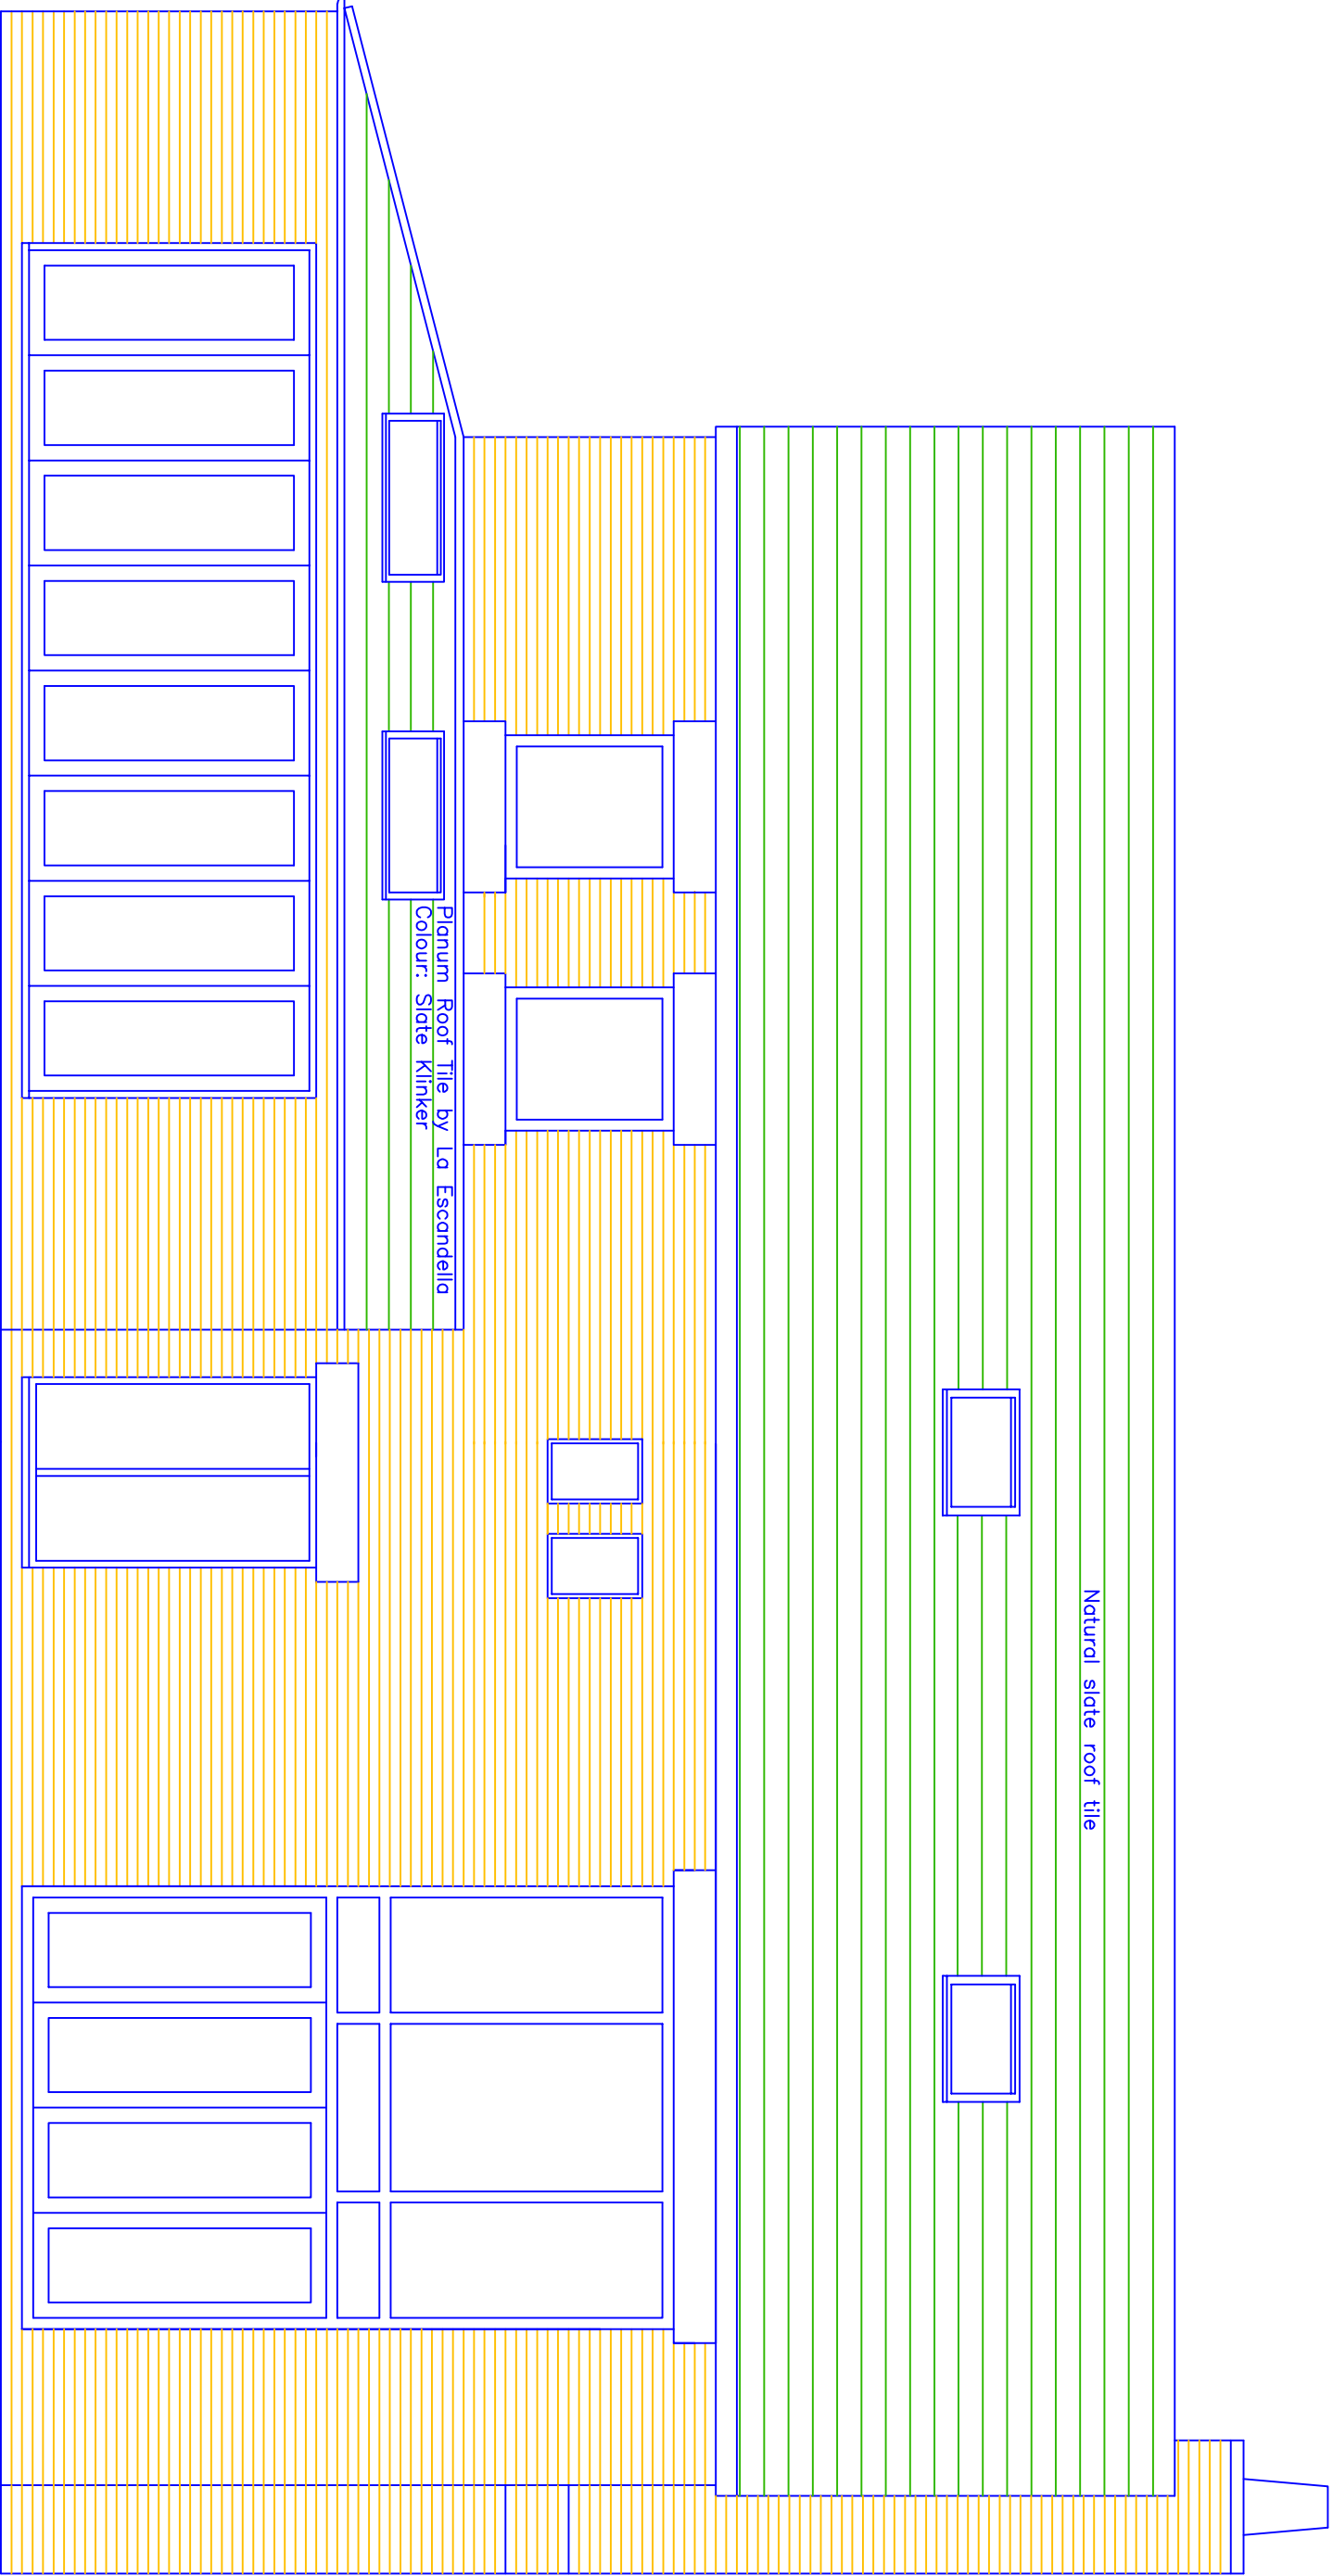

REAR ELEVATION - WEST

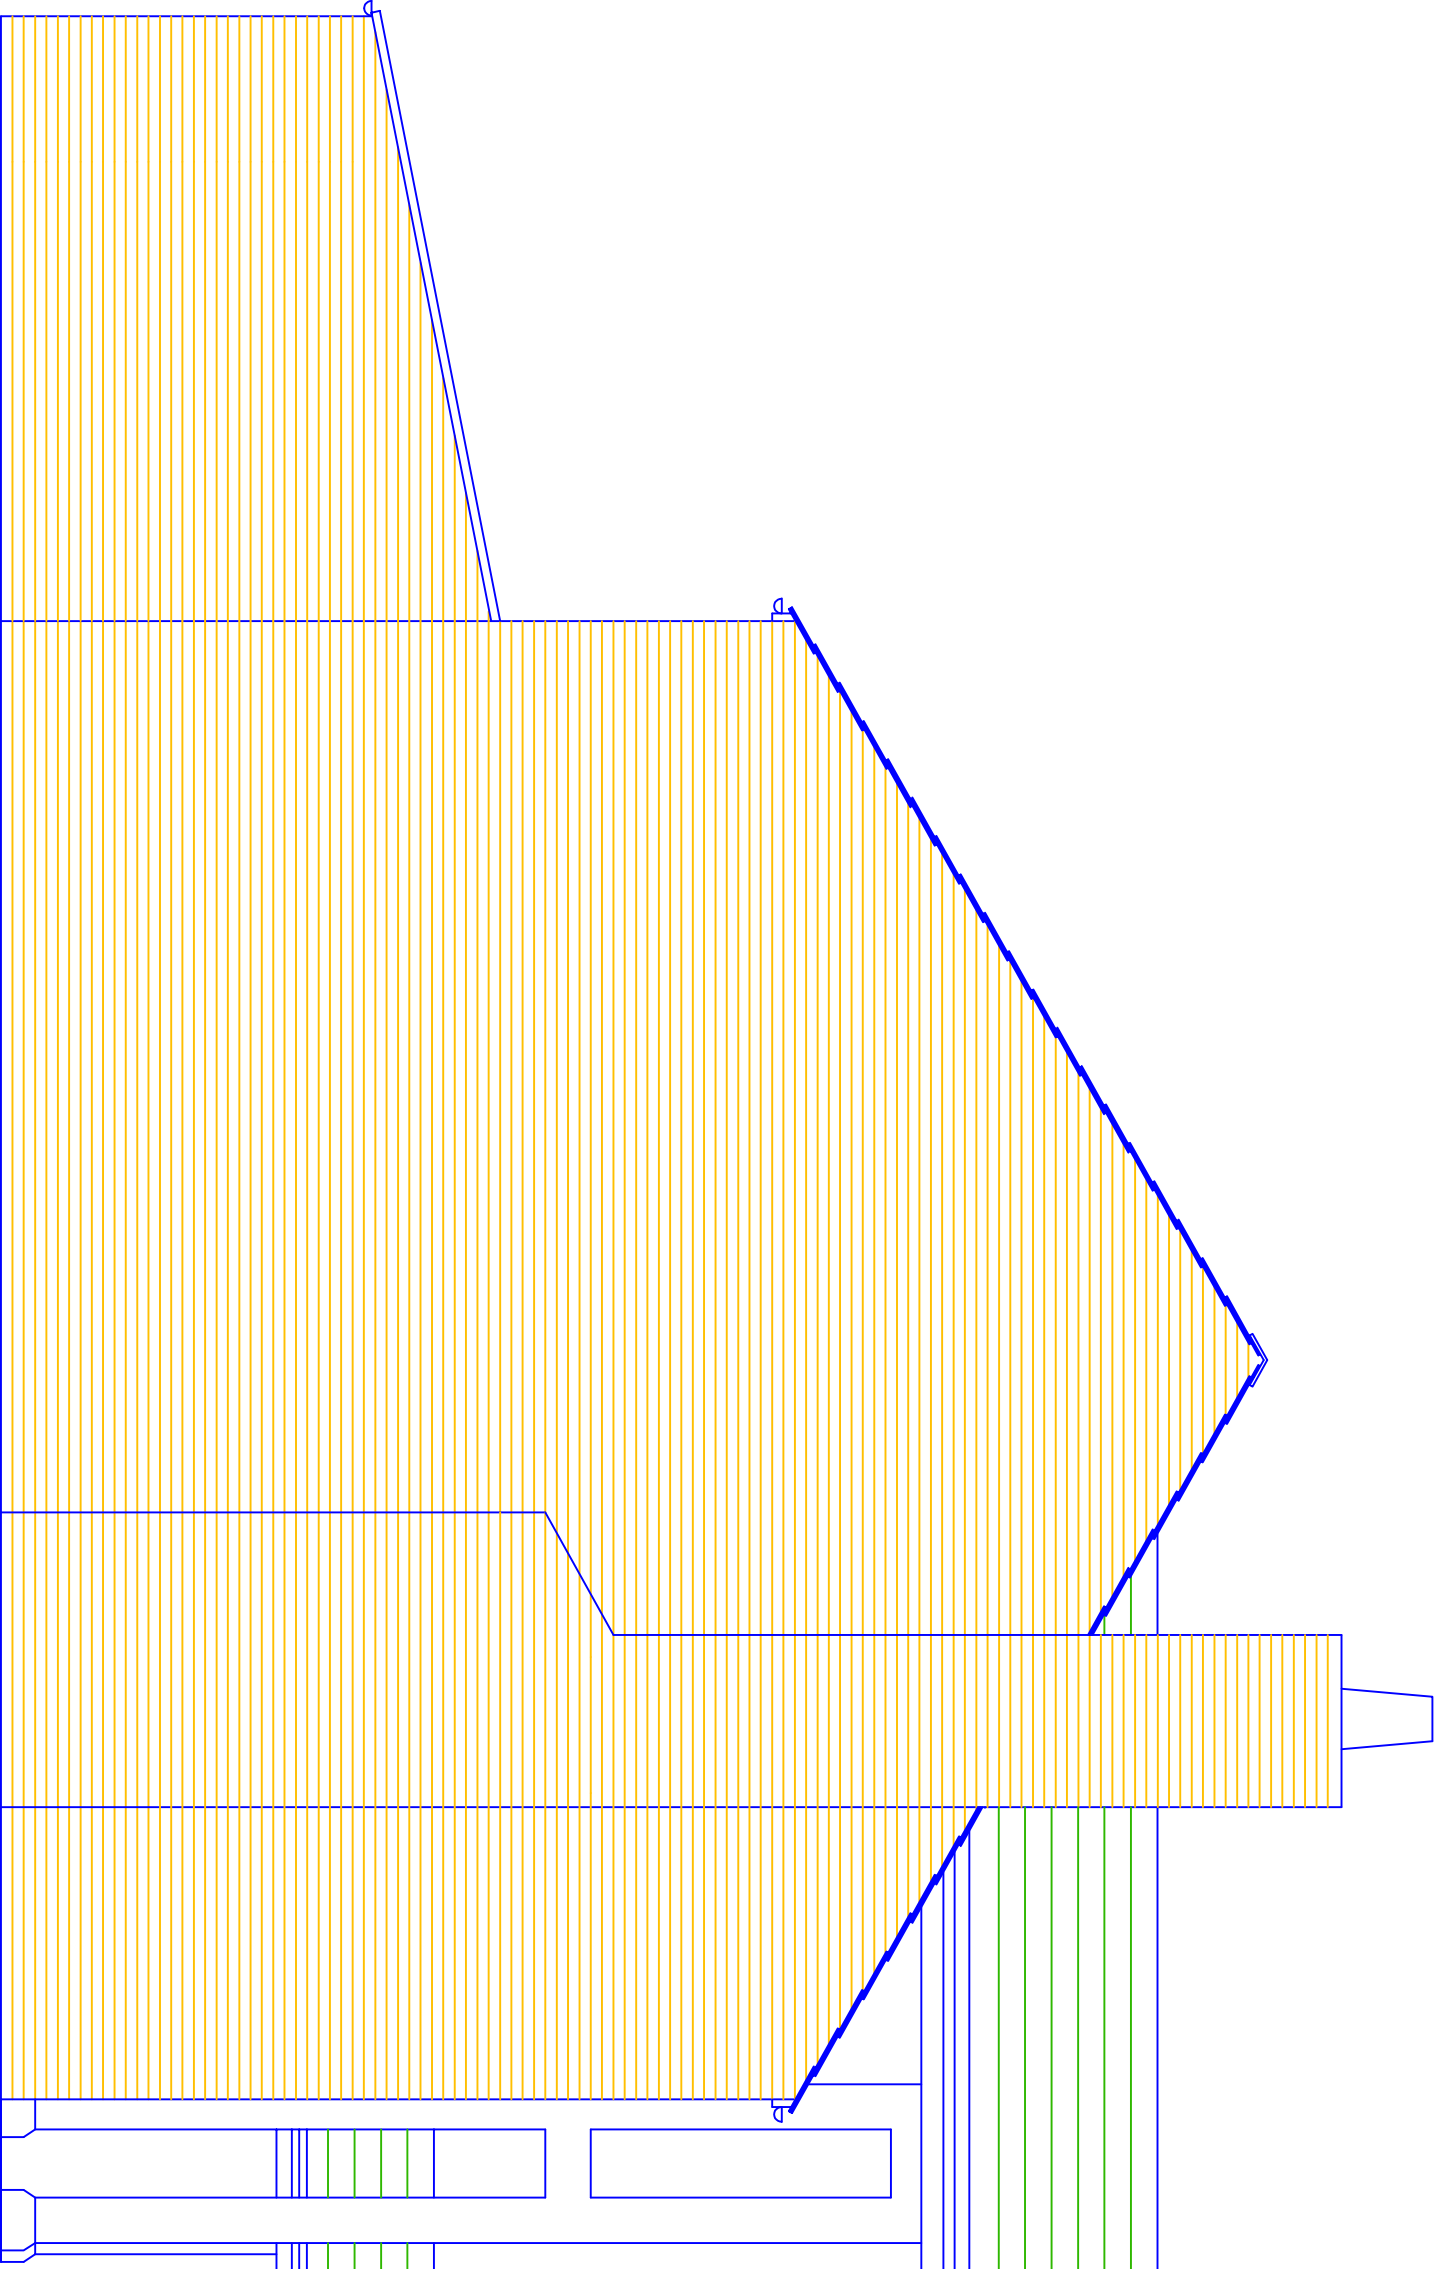

REAR ELEVATION - SOUTH

This drawing and design concept is the property of PPY design. It should not be reproduced without written permission

2 Helmshore Road, Holcombe Village Ramsbottom, Lancashire BL8 4PA

Gary Dearden BA(hons) DipArch RIBA
gary@ppy-design.co.uk www.ppy-design.co.uk
T: 0706 822731 M: 0712 669482

0 1 2 3 m
Land to South of Brick House Farm
Griffe Lane
Unsworth
BL9 8QS
scale 1:50 @ A1
April 2020
Proposed Elevations
8 Kilby Lane
Bury BL9 8GA

gk7-b03C
PPY design Ltd

C. Platinum roof tile to be used over the wrap round.
B. Steps down to basement/stable door to utility
A. One chimney removed/minor changes to windows and doors
Garage door to basement relocated

09.06.2025
16.01.2025
28.01.2021