



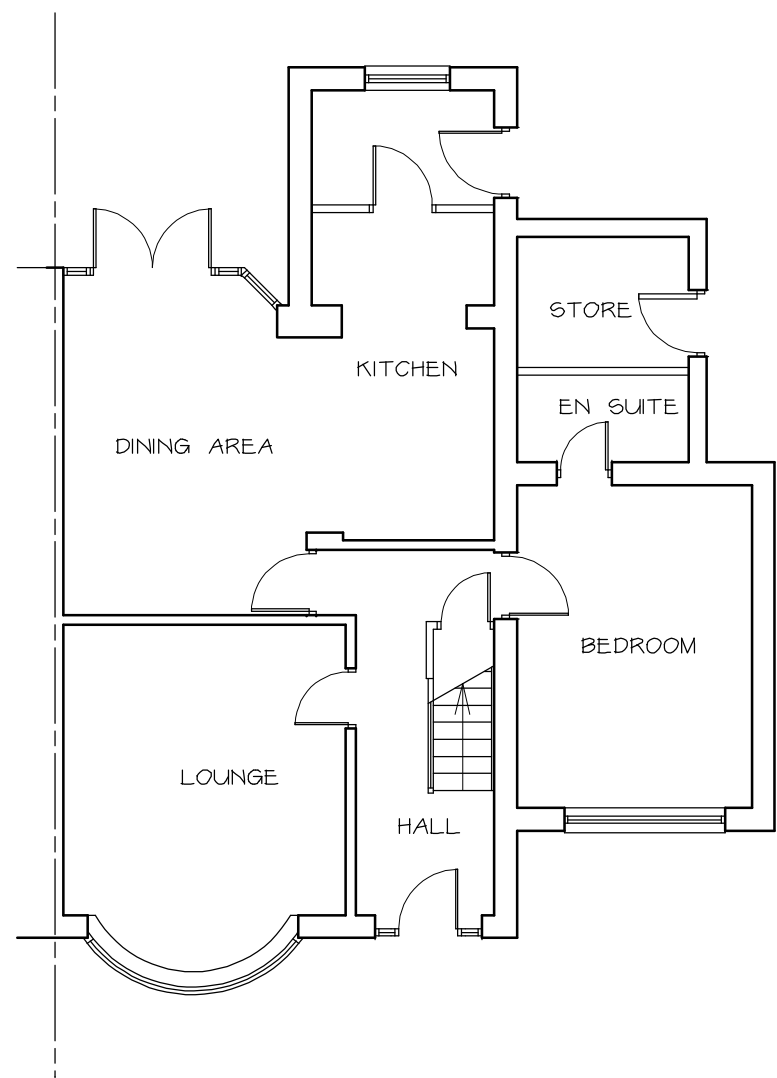



EXISTING GROUND FLOOR PLAN 1 : 100

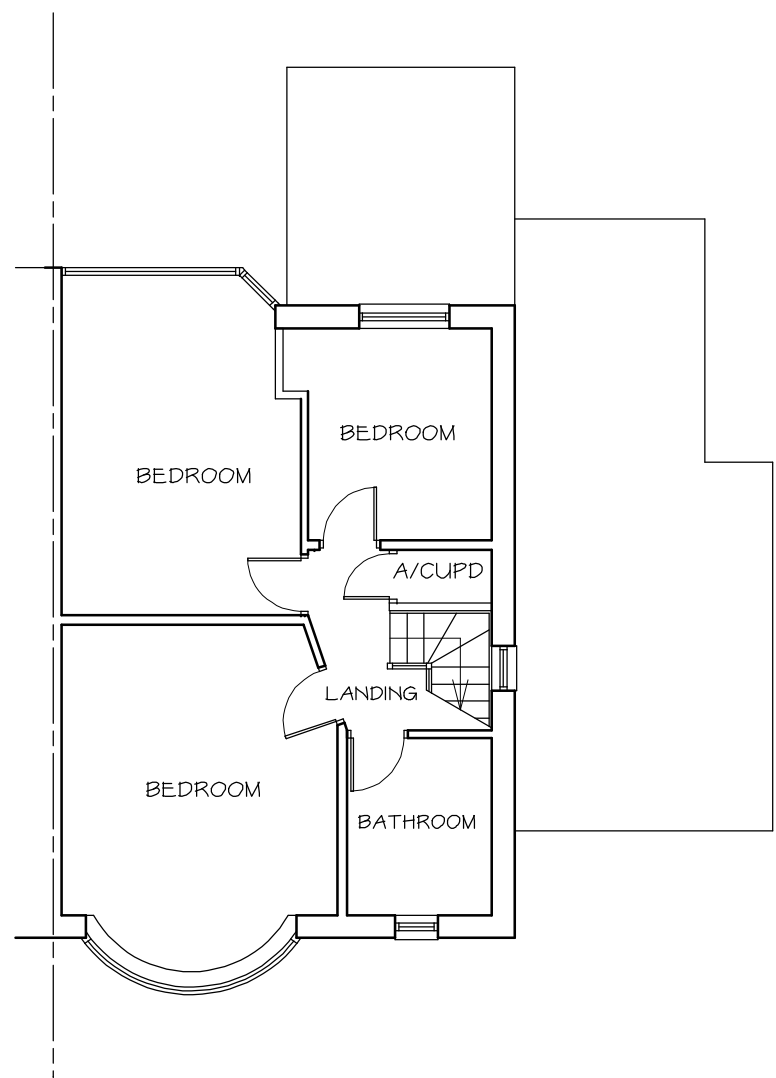


EXISTING FIRST FLOOR PLAN 1 : 100




EXISTING ELEVATIONS 1 : 100

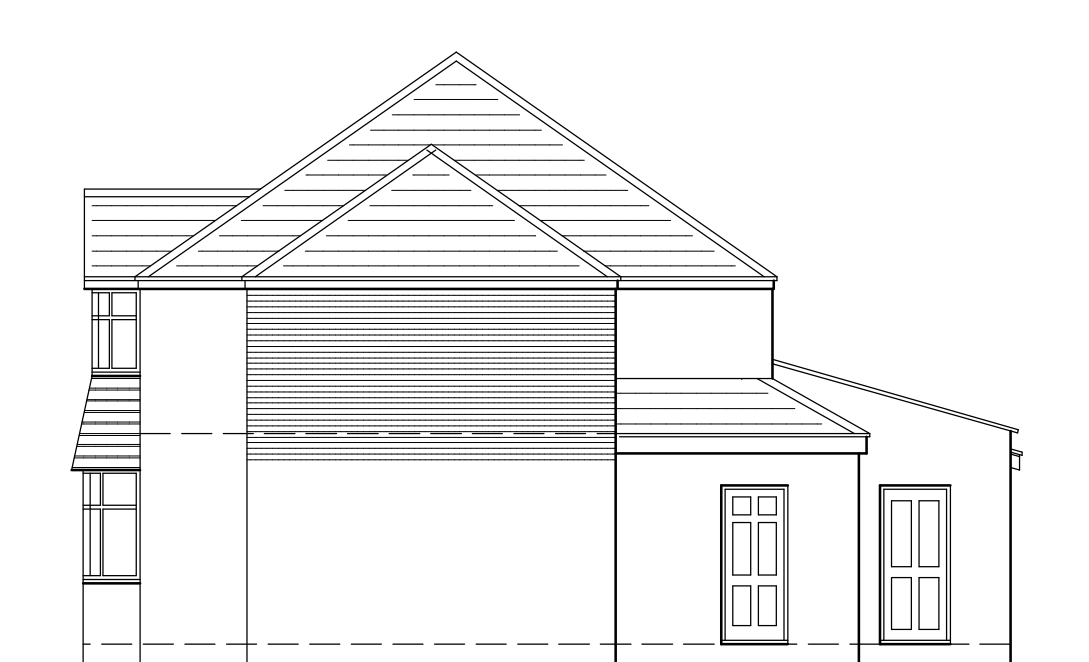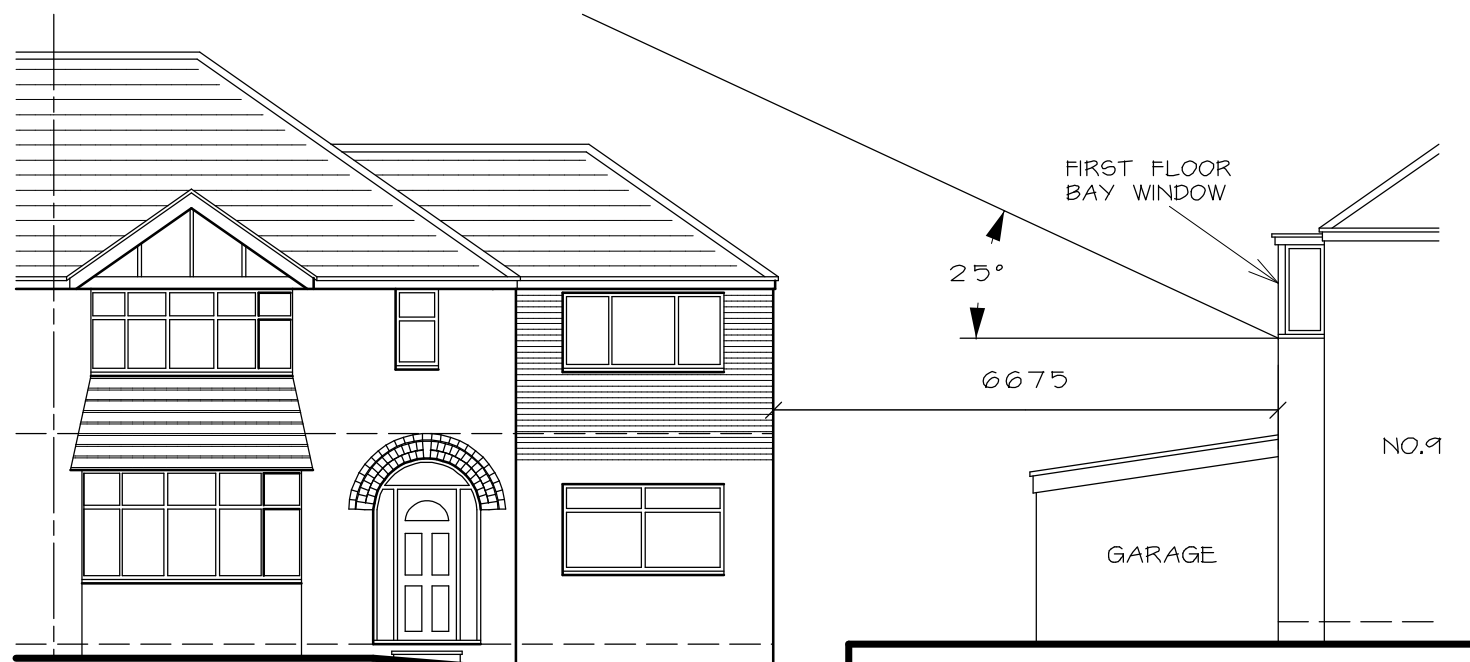


PROPOSED ELEVATIONS 1 : 100

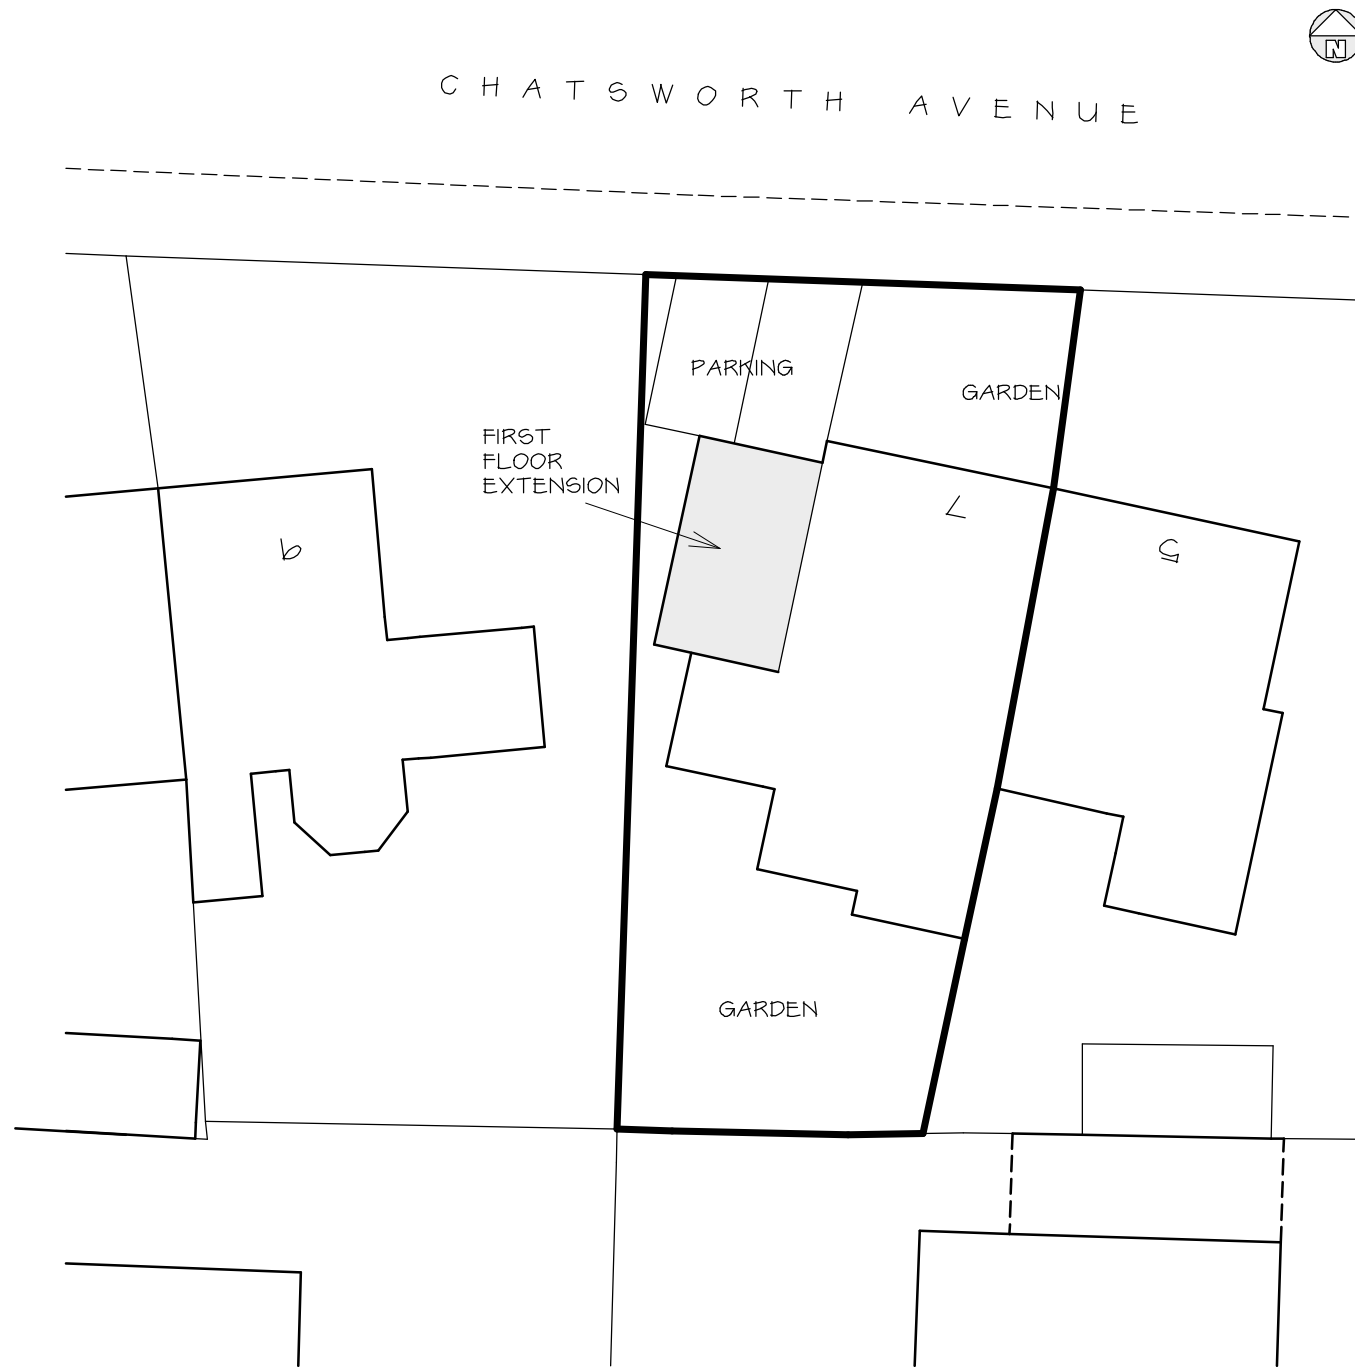


SITE PLAN 1 : 200

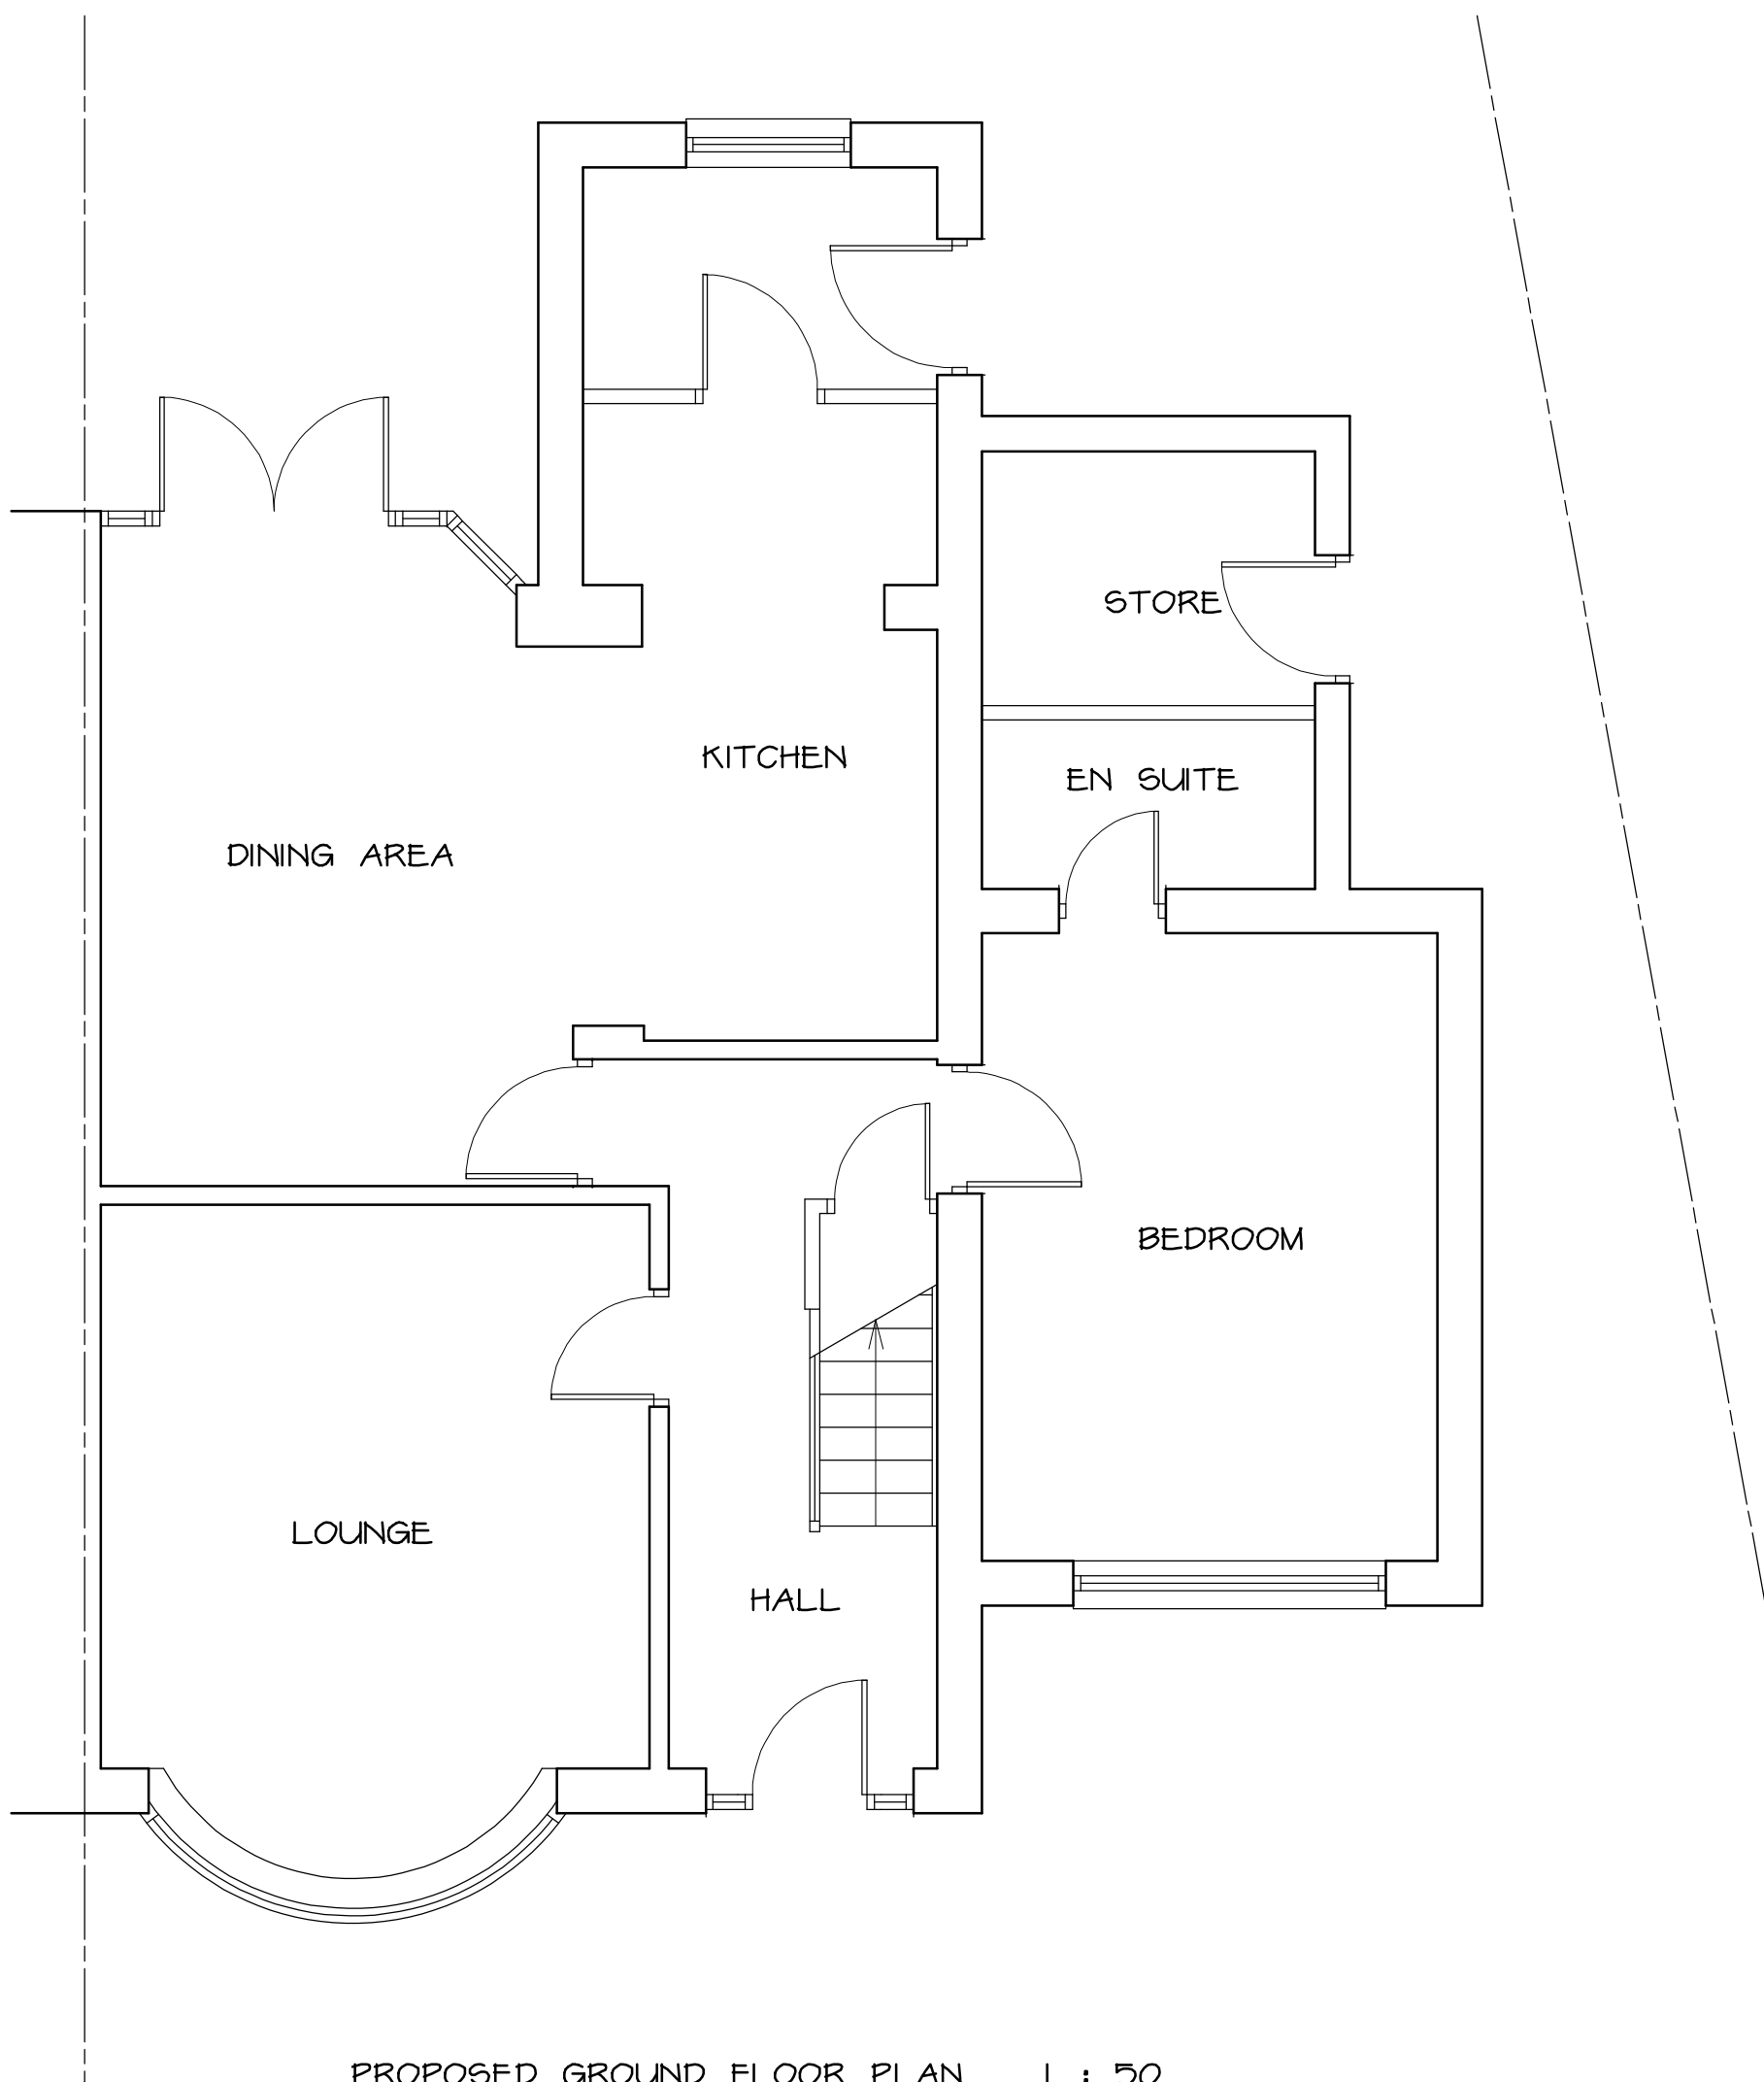

PROPOSED GROUND FLOOR PLAN 1 : 50

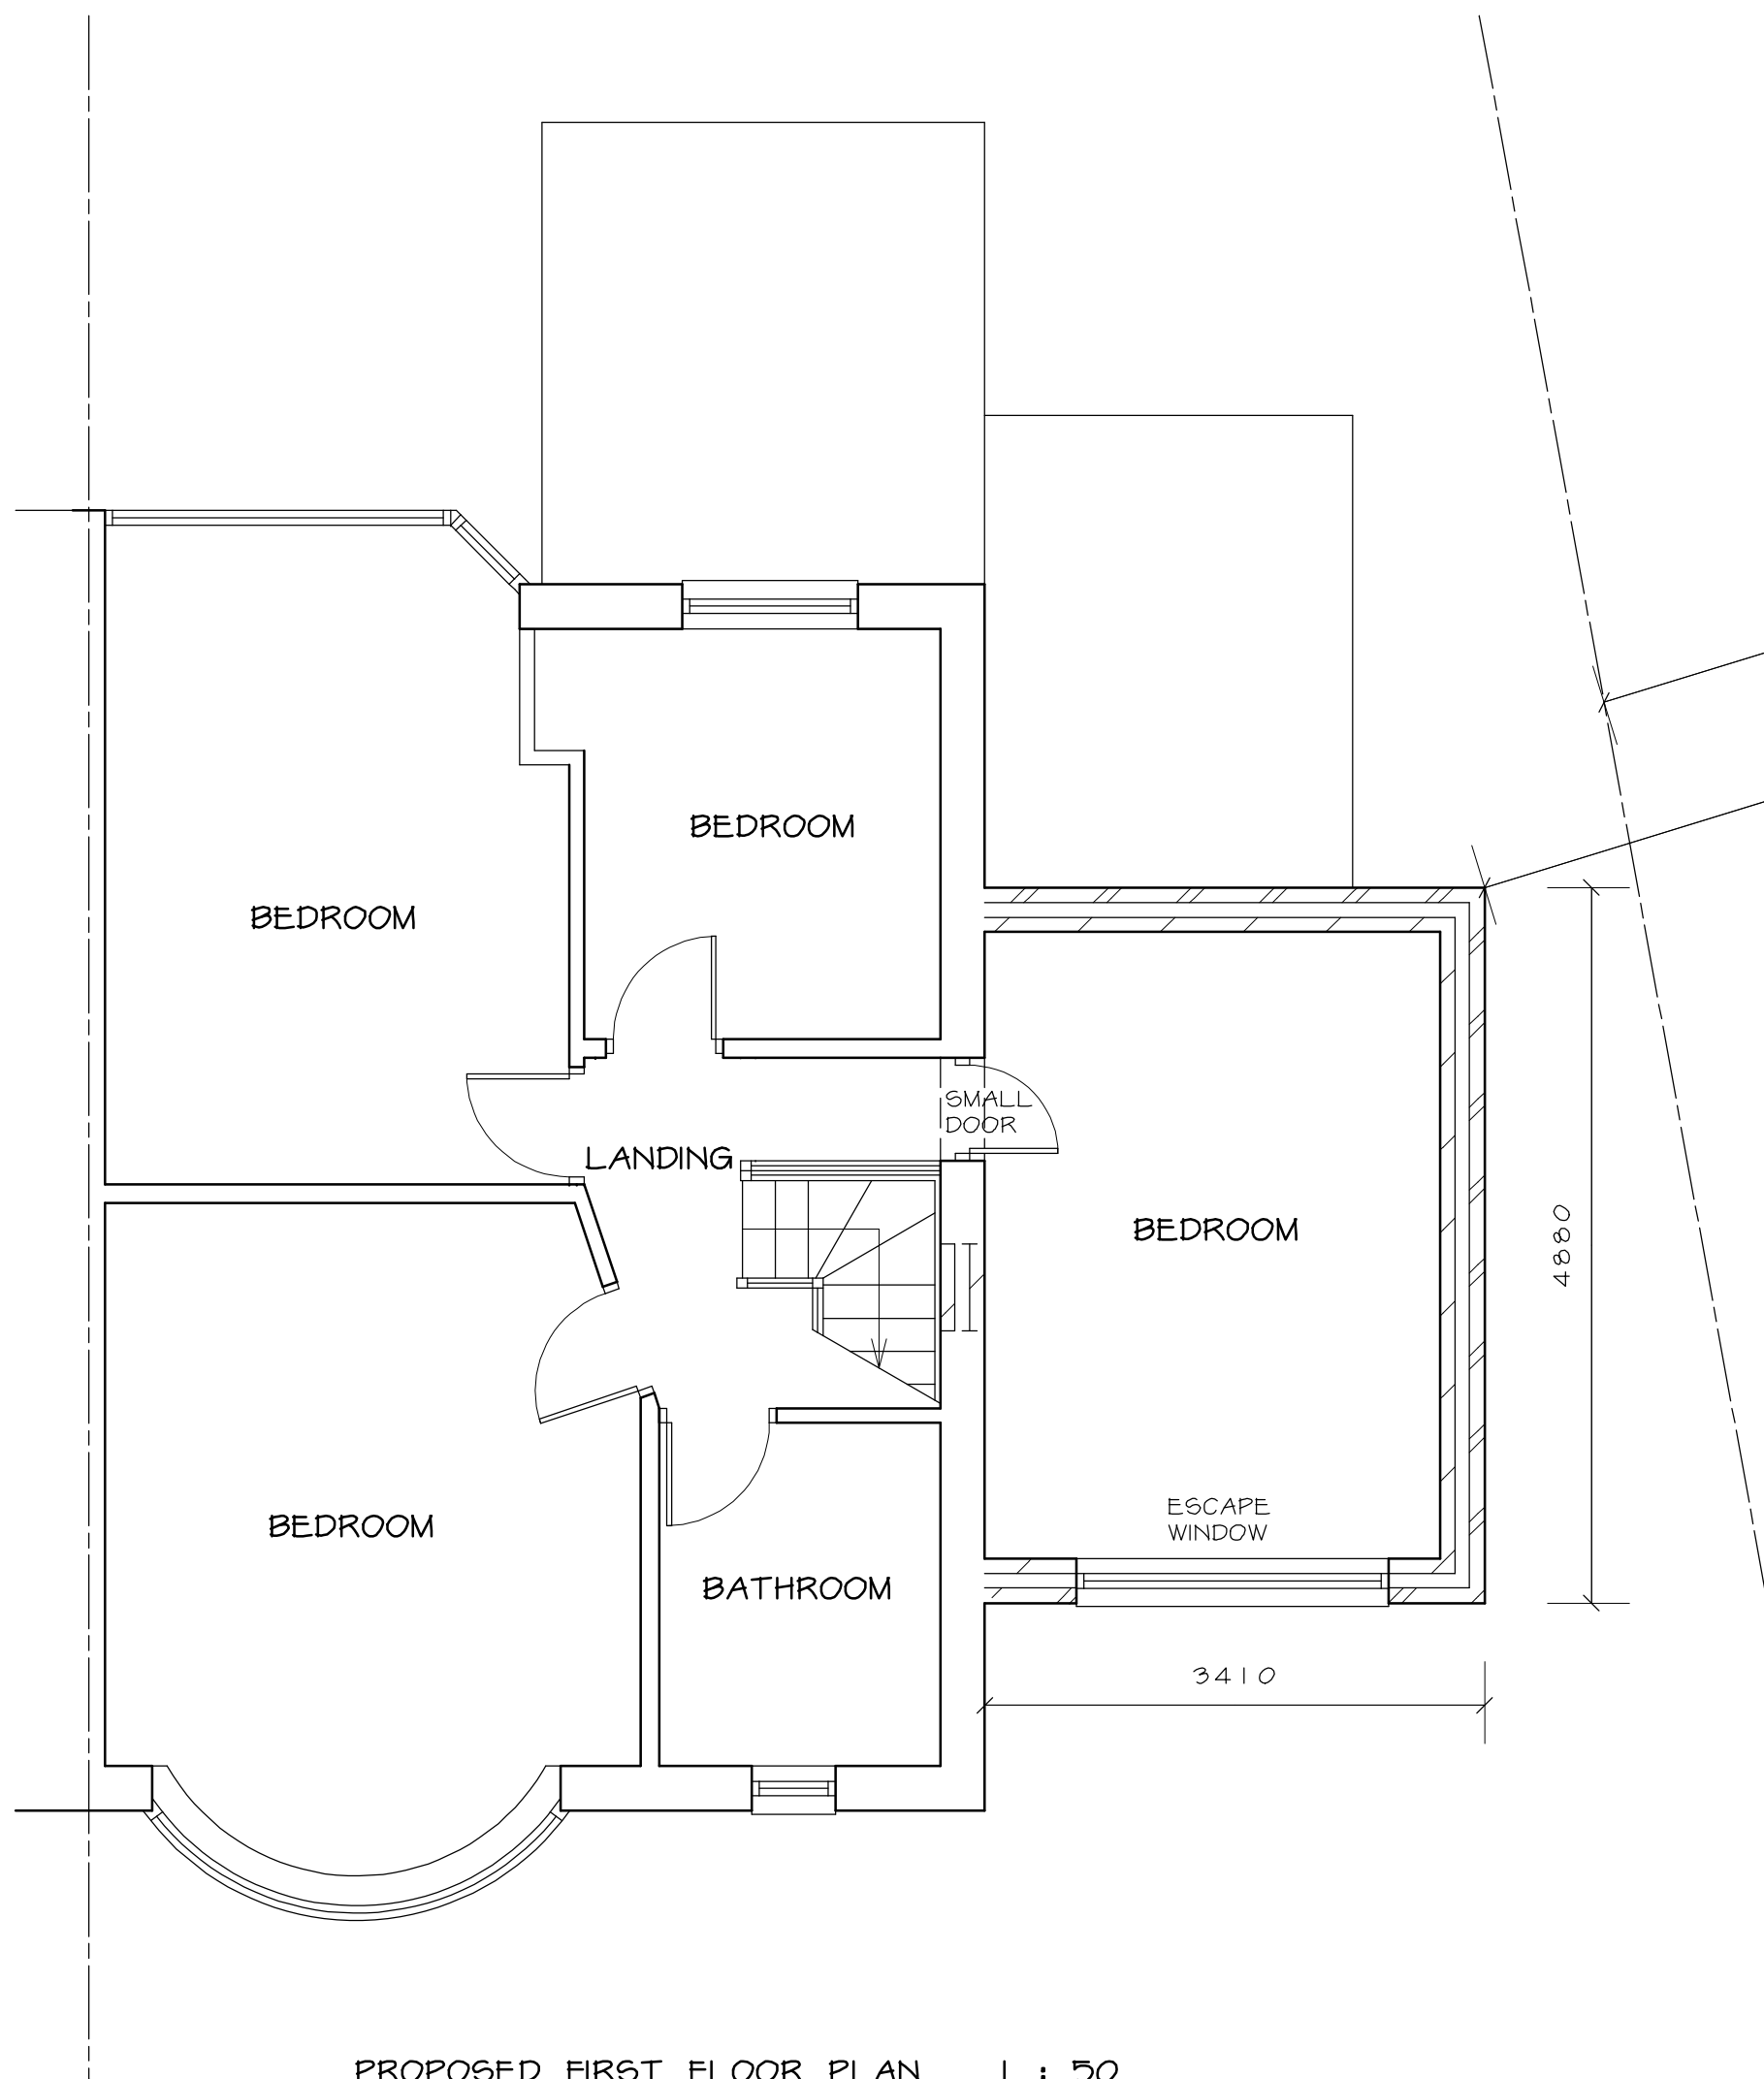

PROPOSED FIRST FLOOR PLAN 1 : 50

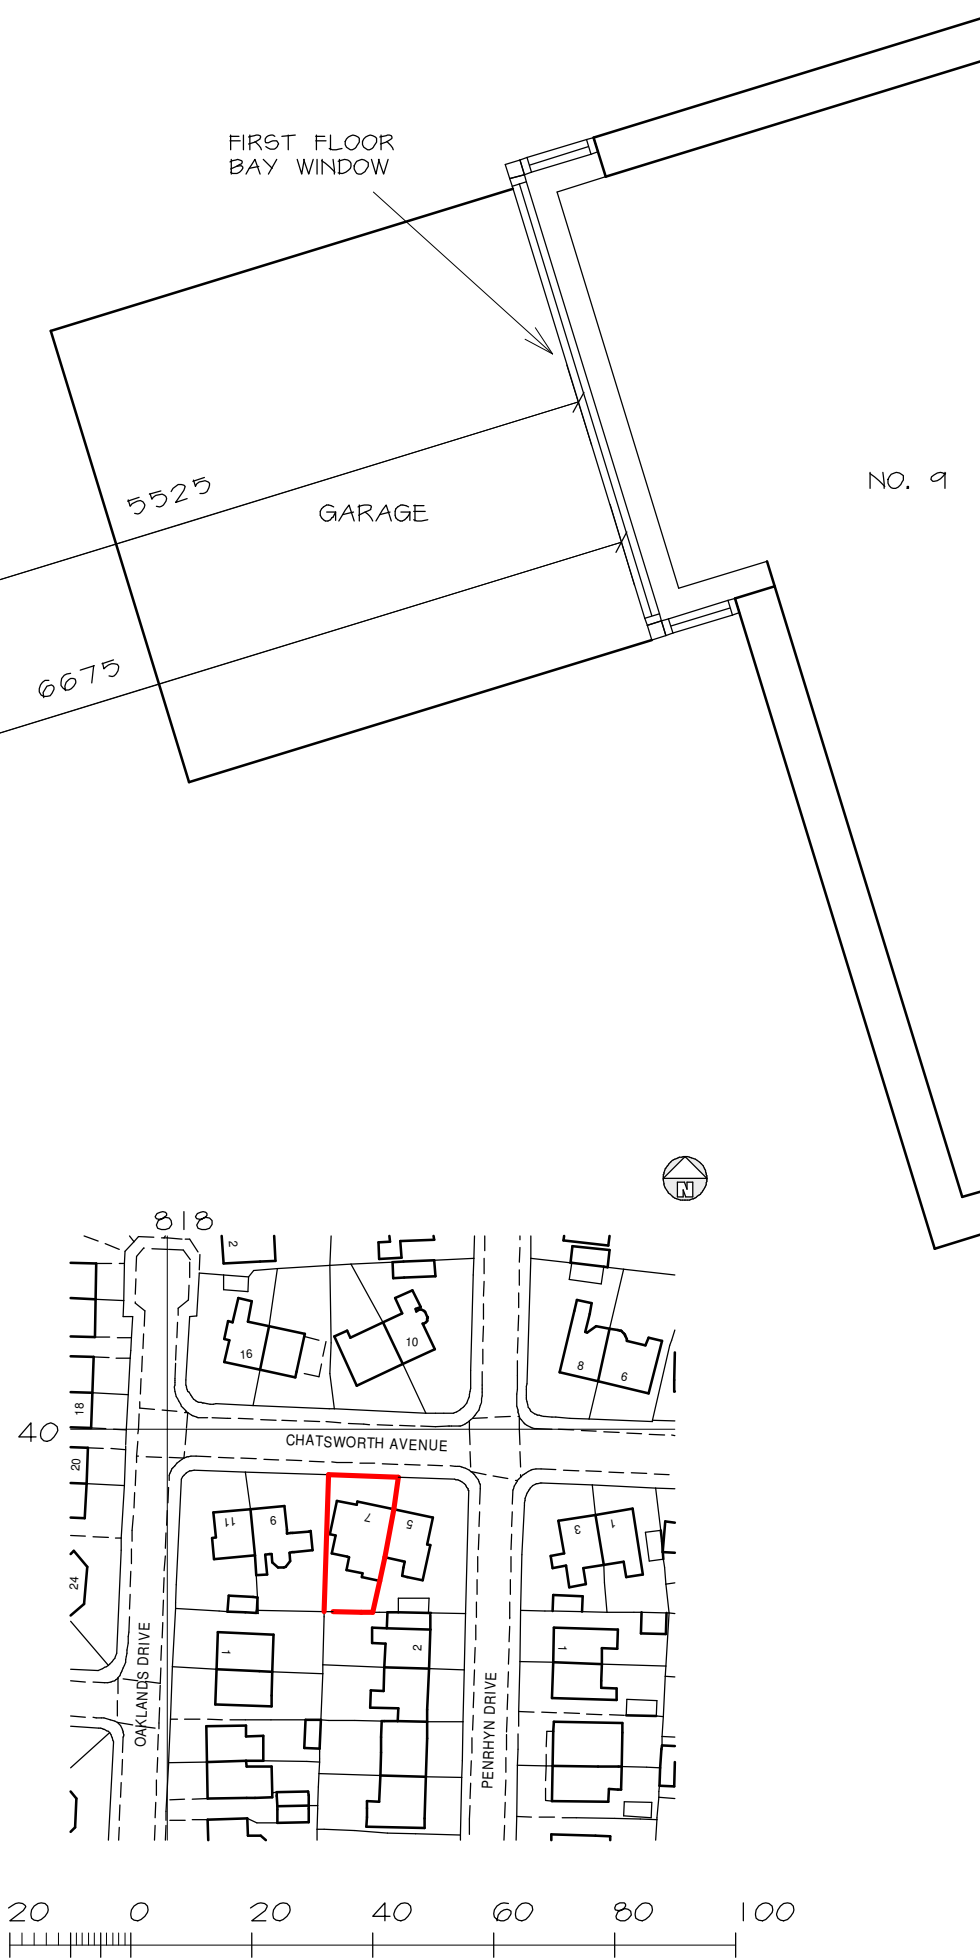

LOCATION PLAN 1 : 1250

MATERIALS
ROOF - ROOF TILES TO MATCH EXISTING
EXTERNAL WALLS - BRICKWORK TO MATCH EXISTING

Telephone 0161 643 2422

Northside Plans Ltd

Planning and Building Design

116 Simister Lane Prestwich Manchester M25 2SB

Project

FIRST FLOOR SIDE EXTENSION
7 CHATSWORTH AVENUE
PRESTWICH

Title

FLOOR PLANS, ELEVATIONS AND
SITE PLAN

Scale 1:50 1:100 1:200 (A1) Date 10/2020
Drawn by NIGEL TAMG Dwg.no. 7CA/1