



ALL DIMENSIONS ARE FOR REFERENCE
PURPOSES ONLY DISCRPENCIES ARE TO BE
REPORTED TO THE DRAWINGS AUTHOR. DO NOT
SCALE FROM DRAWING.

KEY

- EXISTING TIMBER FENCE
(2M HIGH FROM GROUND LEVEL)
- PROPOSED TIMBER SCREENING
FIXED ON TOP OF EXISTING TIMBER FENCE
(2M HIGH FROM GROUND LEVEL)
- EXISTING DROPPED KERB TO BE EXTENDED
- RAISED PATIO

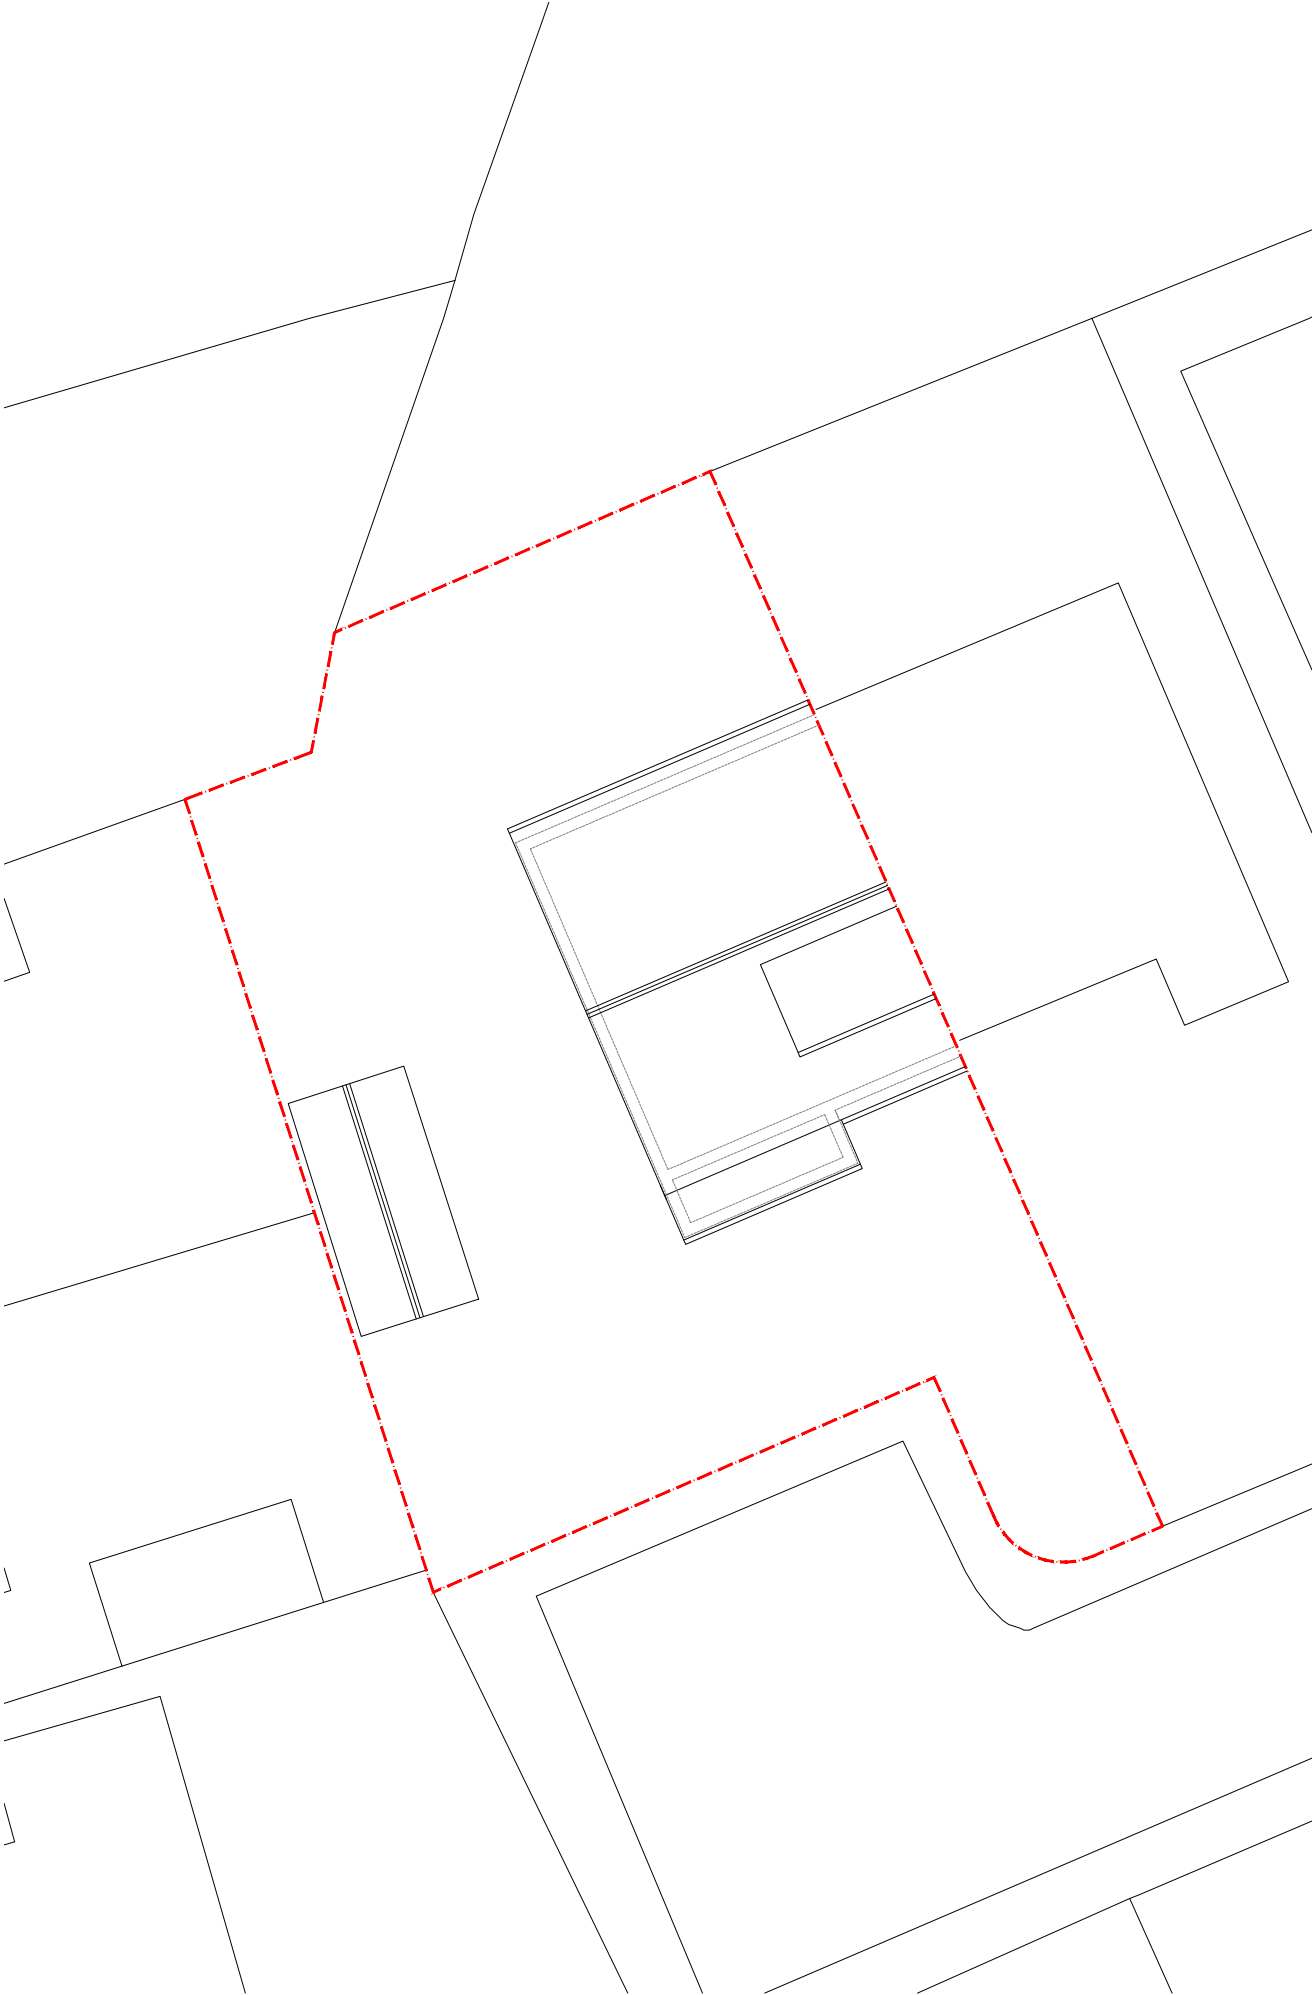

EXISTING SITE PLAN
1:200

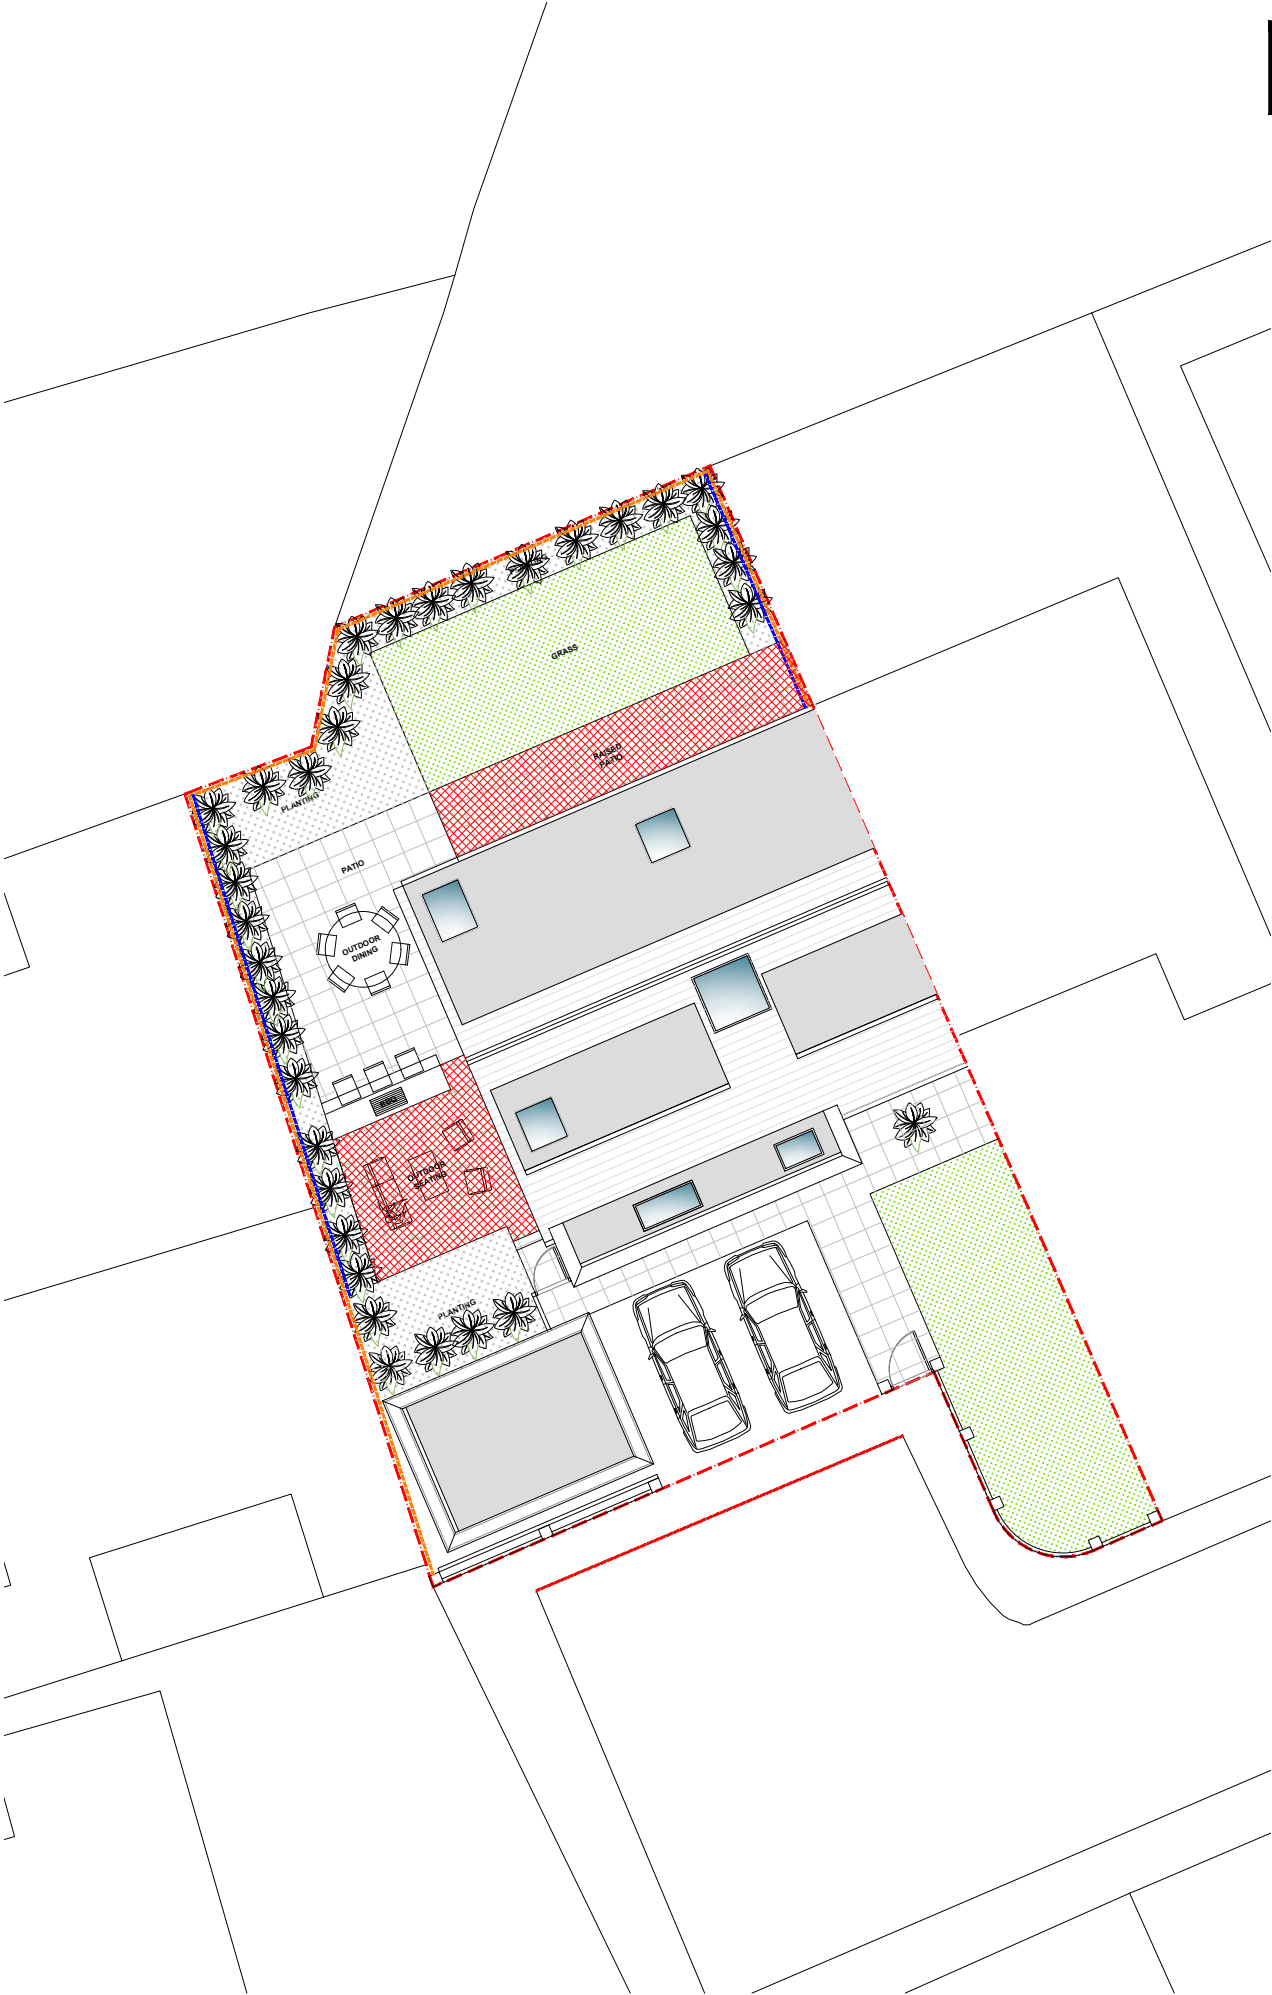

PROPOSED SITE PLAN
1:200

A	05/07/22	Key added denoting boundary treatment, dropped kerb and raised patio.		SFW	PDP	
Rev	Date	Description			Rev By	Chk'd By
Project Title		36 SANDRINGHAM DRIVE GREENMOUNT BURY BL8 4DJ				
Client		MR JOYCE				
Status		PLANNING				
Scale		1:200	Drawing Size		A3	
Drawn By		SFW	Checked By	PDP	Date	04/22
Drawing Title		SITE AND ROOF PLANS				
Job-Dwg No		475BUR-101A				
ABODE MANCHESTER 0161 711 0858 No.1 Spinningfields, WeWork (Abode) Quay Street, Manchester, M3 3JE LONDON 020 3053 8255 1 Knightsbridge Green, 7th Floor, Office 7.02 London, SW1X 7NE info@abode-architecture.co.uk www.abode-architecture.co.uk						