


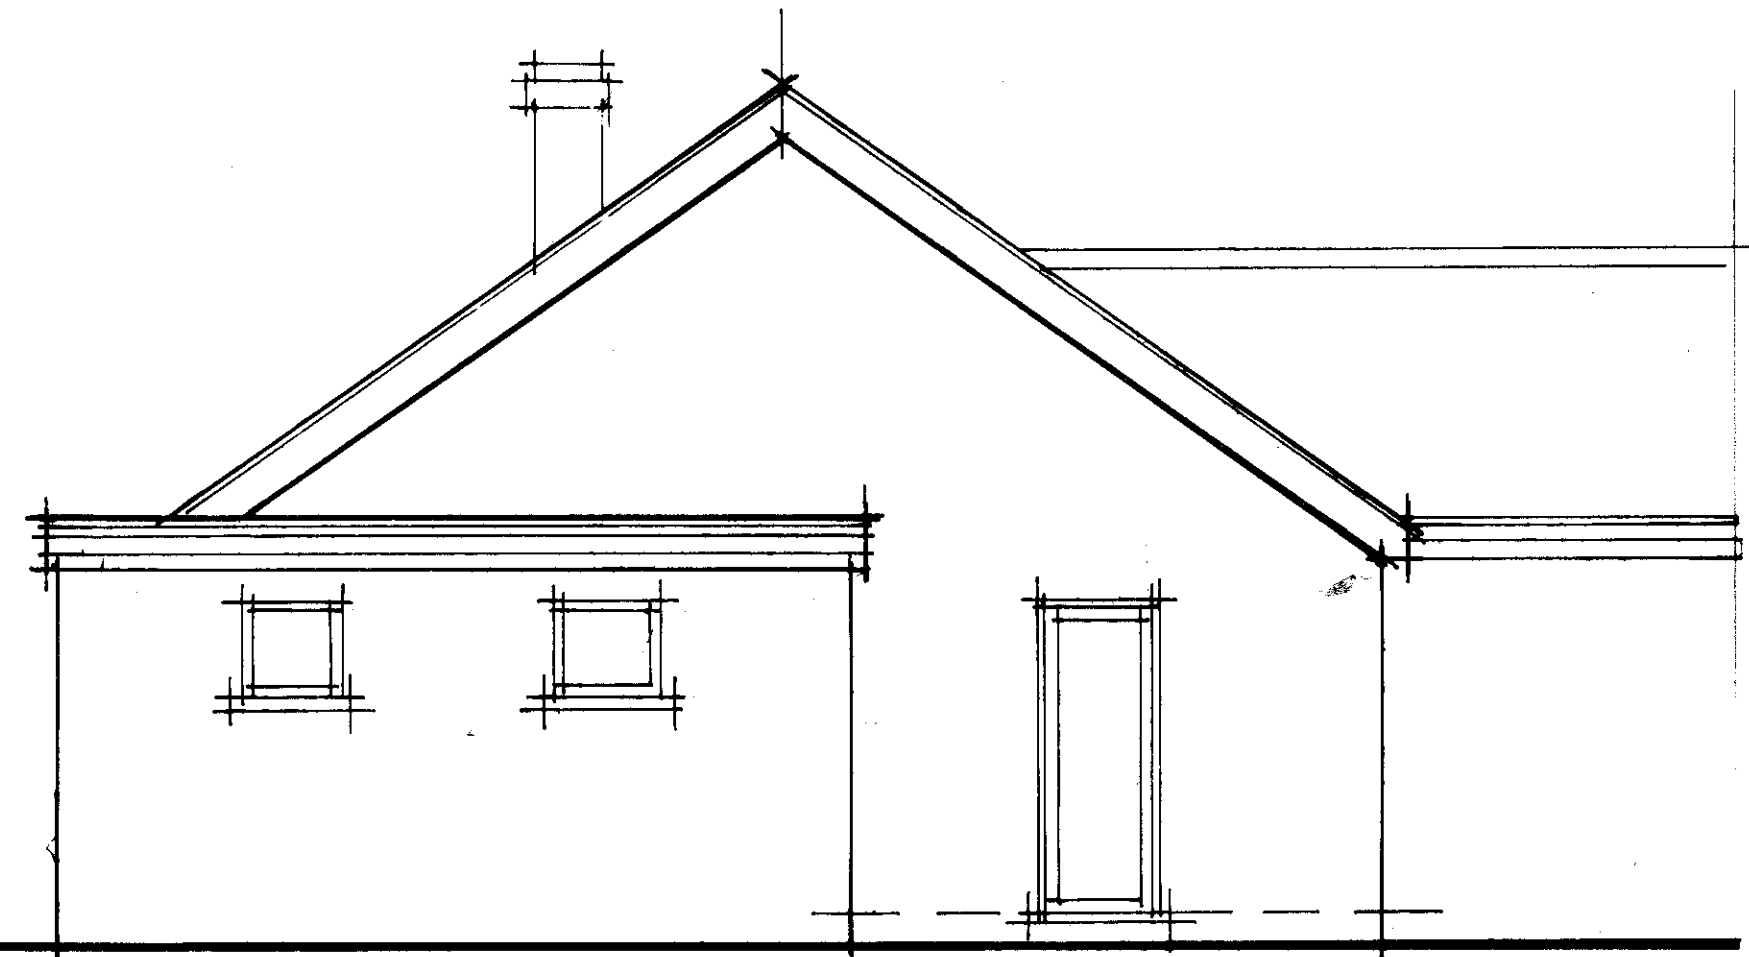


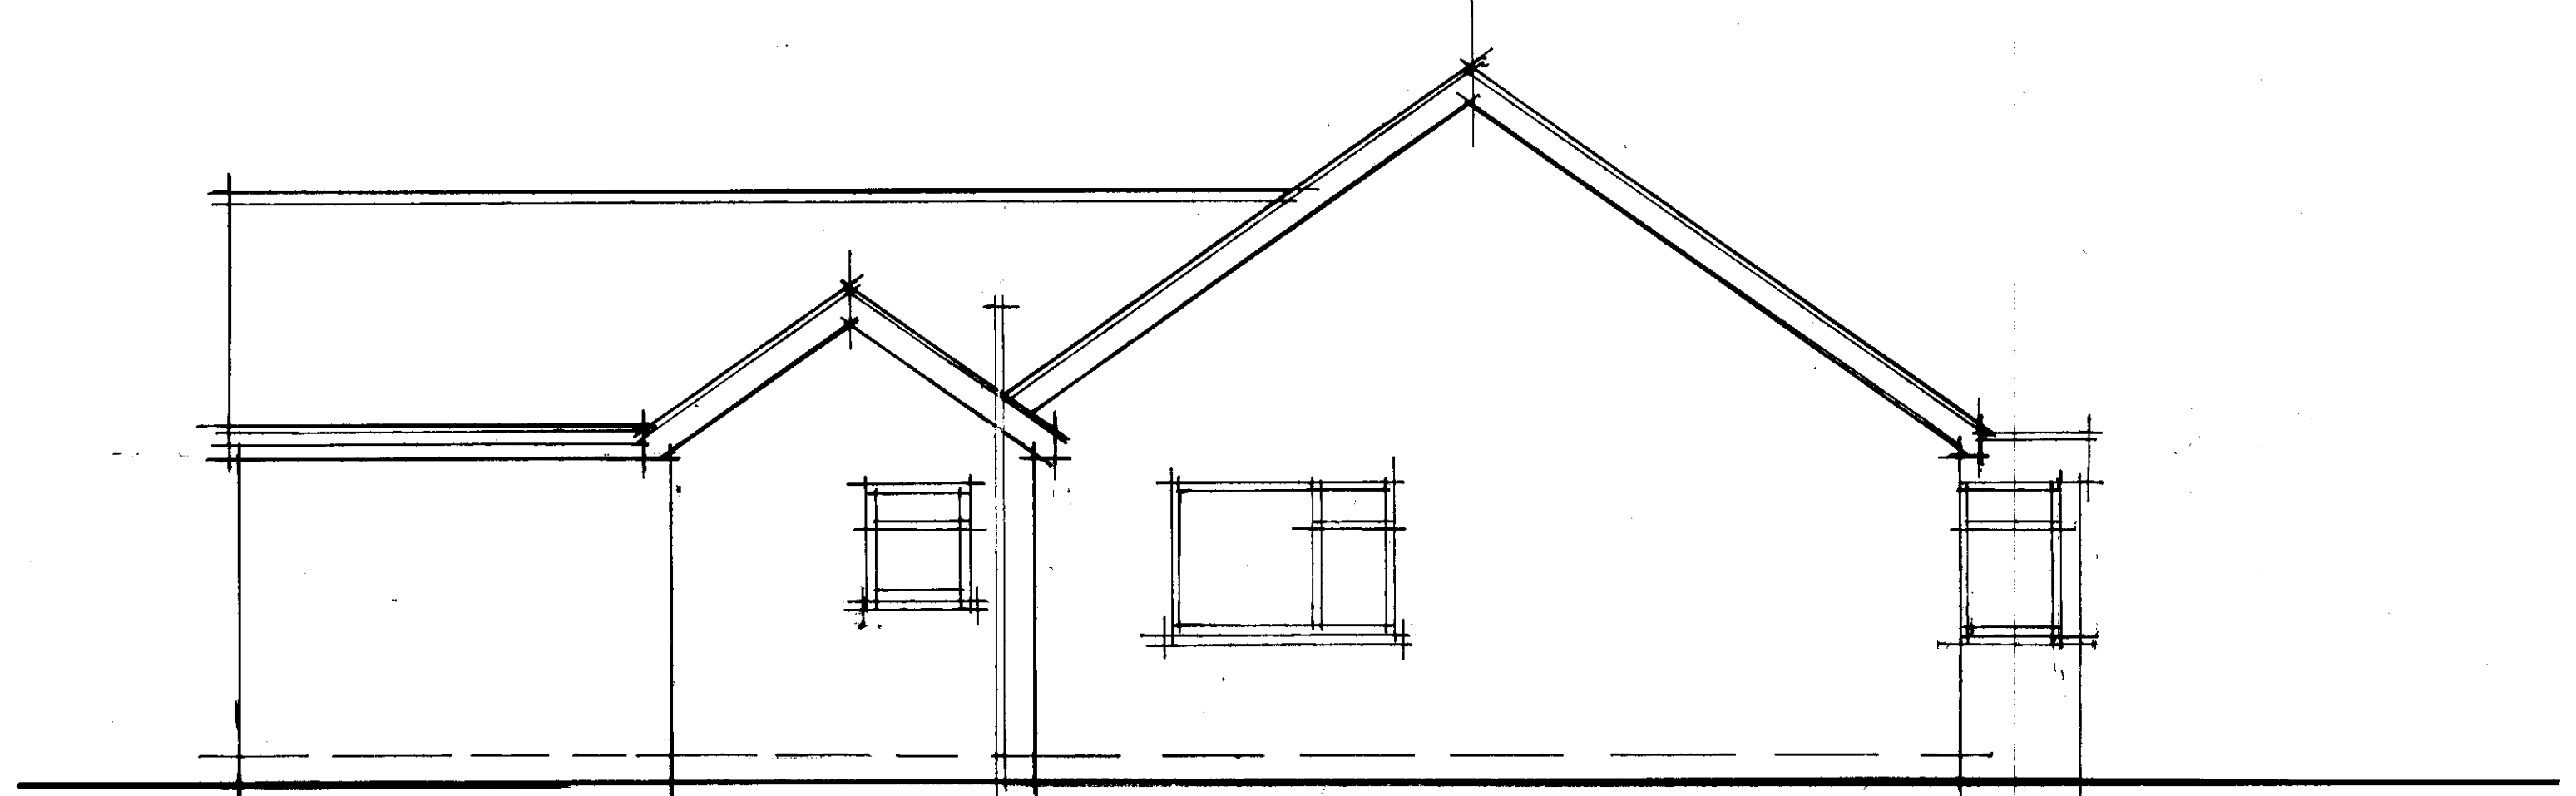

SIDE (south) ELEVATION

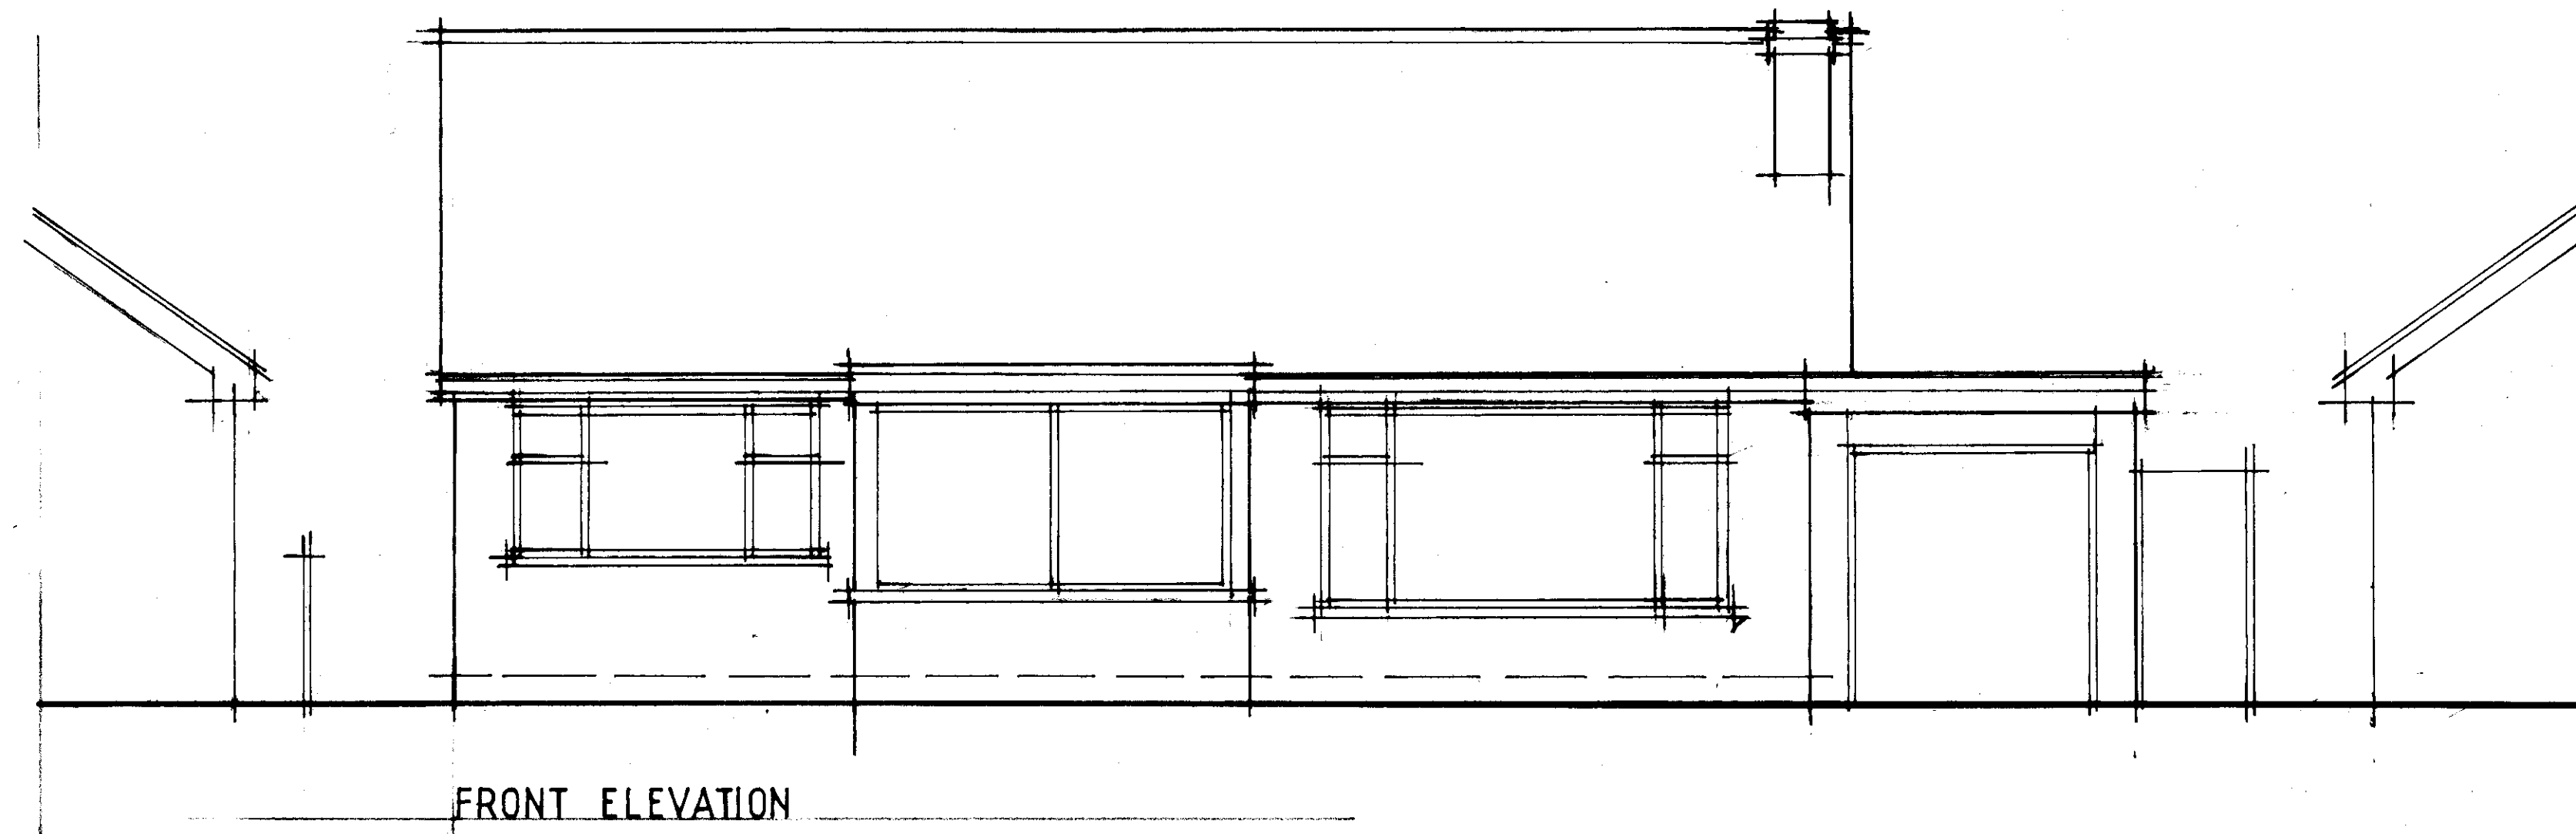


SIDE (north) ELEVATION

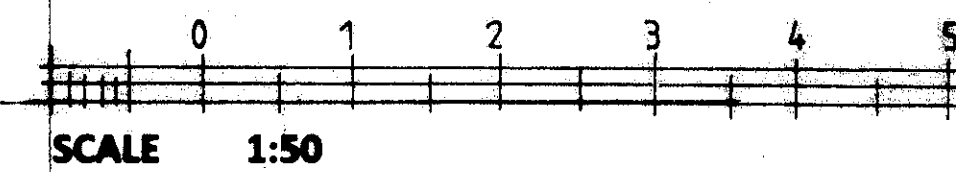

FRONT ELEVATION

DESCRIPTION	DATE	REV
-------------	------	-----

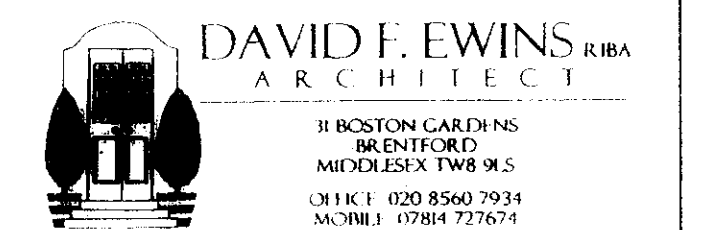

CLIENT

JOB
51 WOODHALL AVENUE
WHITEFIELD

DRAWING TITLE
AS EXISTING
elevations

DATE	DRAWN
10/10/2011	DE
SCALE	1:50 @ A SIZE

JOB No	DRAWING No	REVISION
1732	102	