



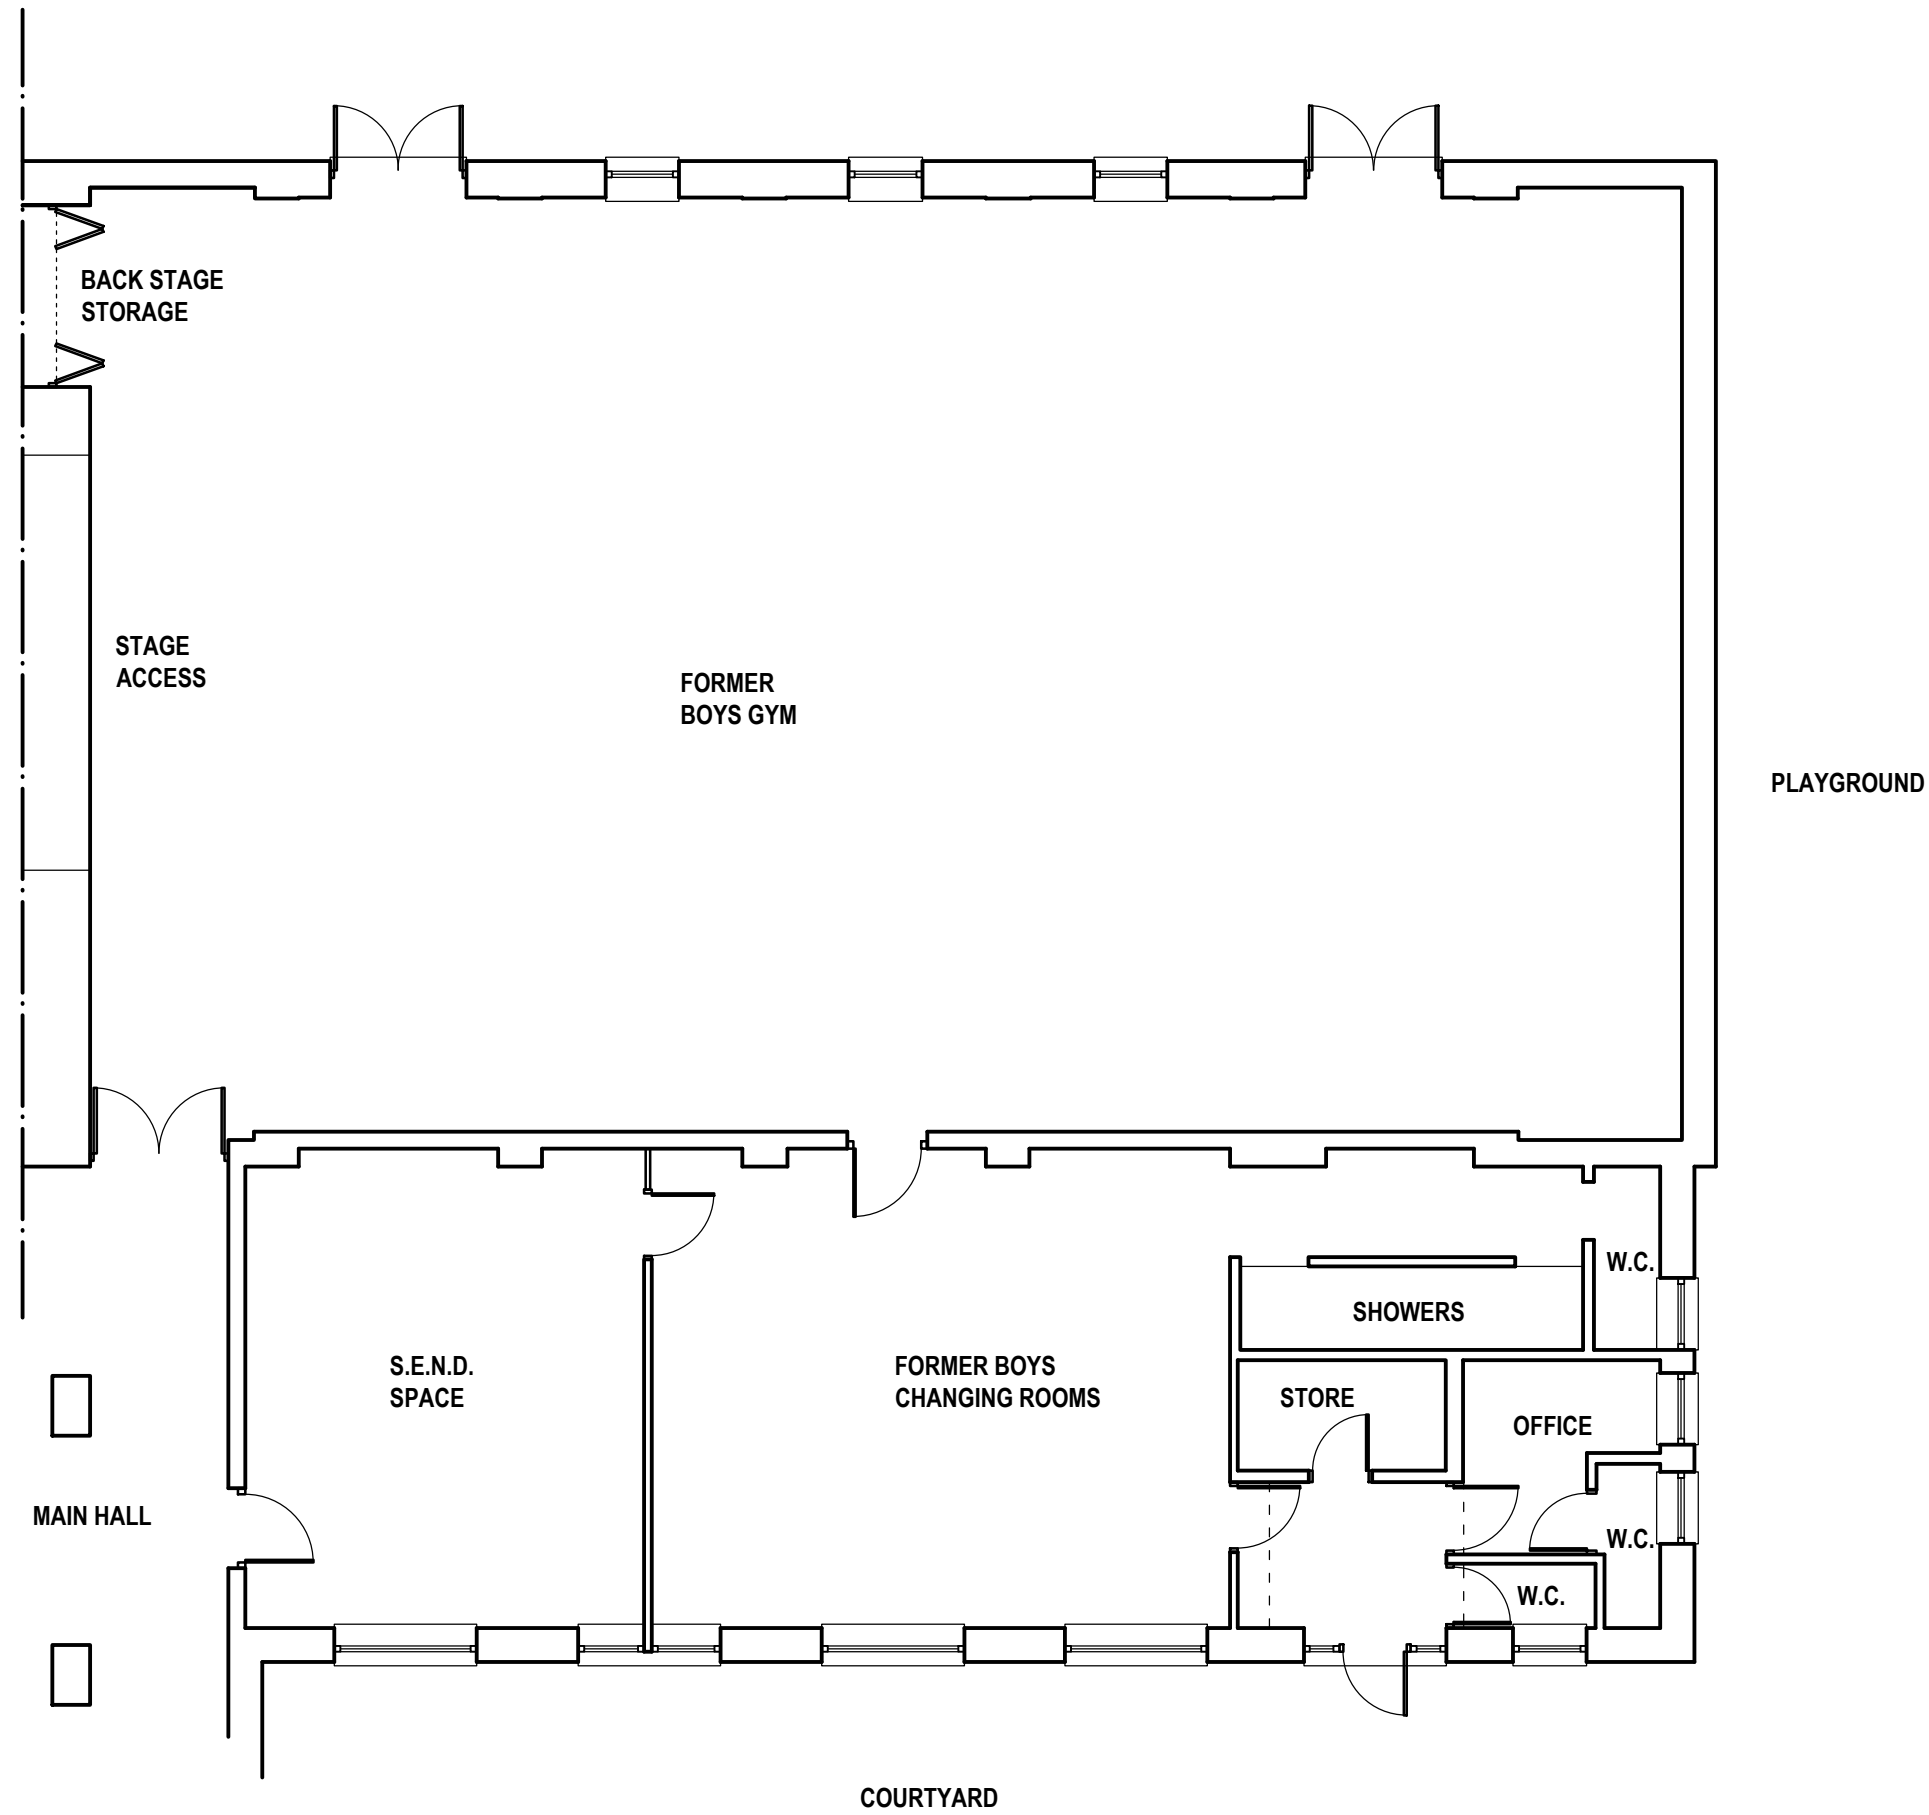


EXISTING GROUND FLOOR LAYOUT



PROPOSED COURTYARD ELEVATION

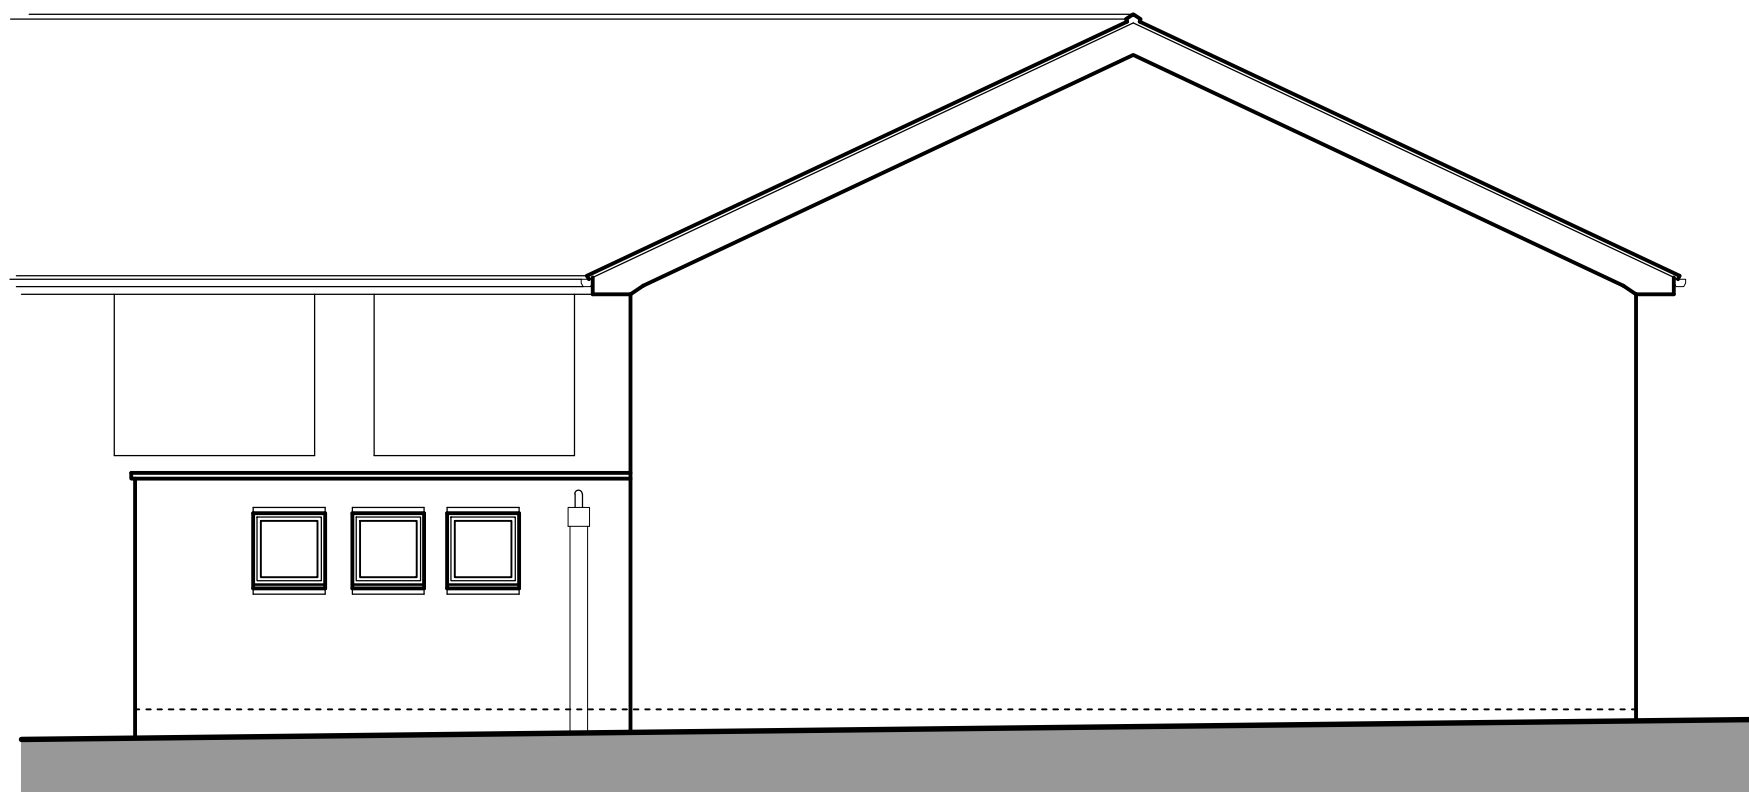

PROPOSED PLAYGROUND ELEVATION

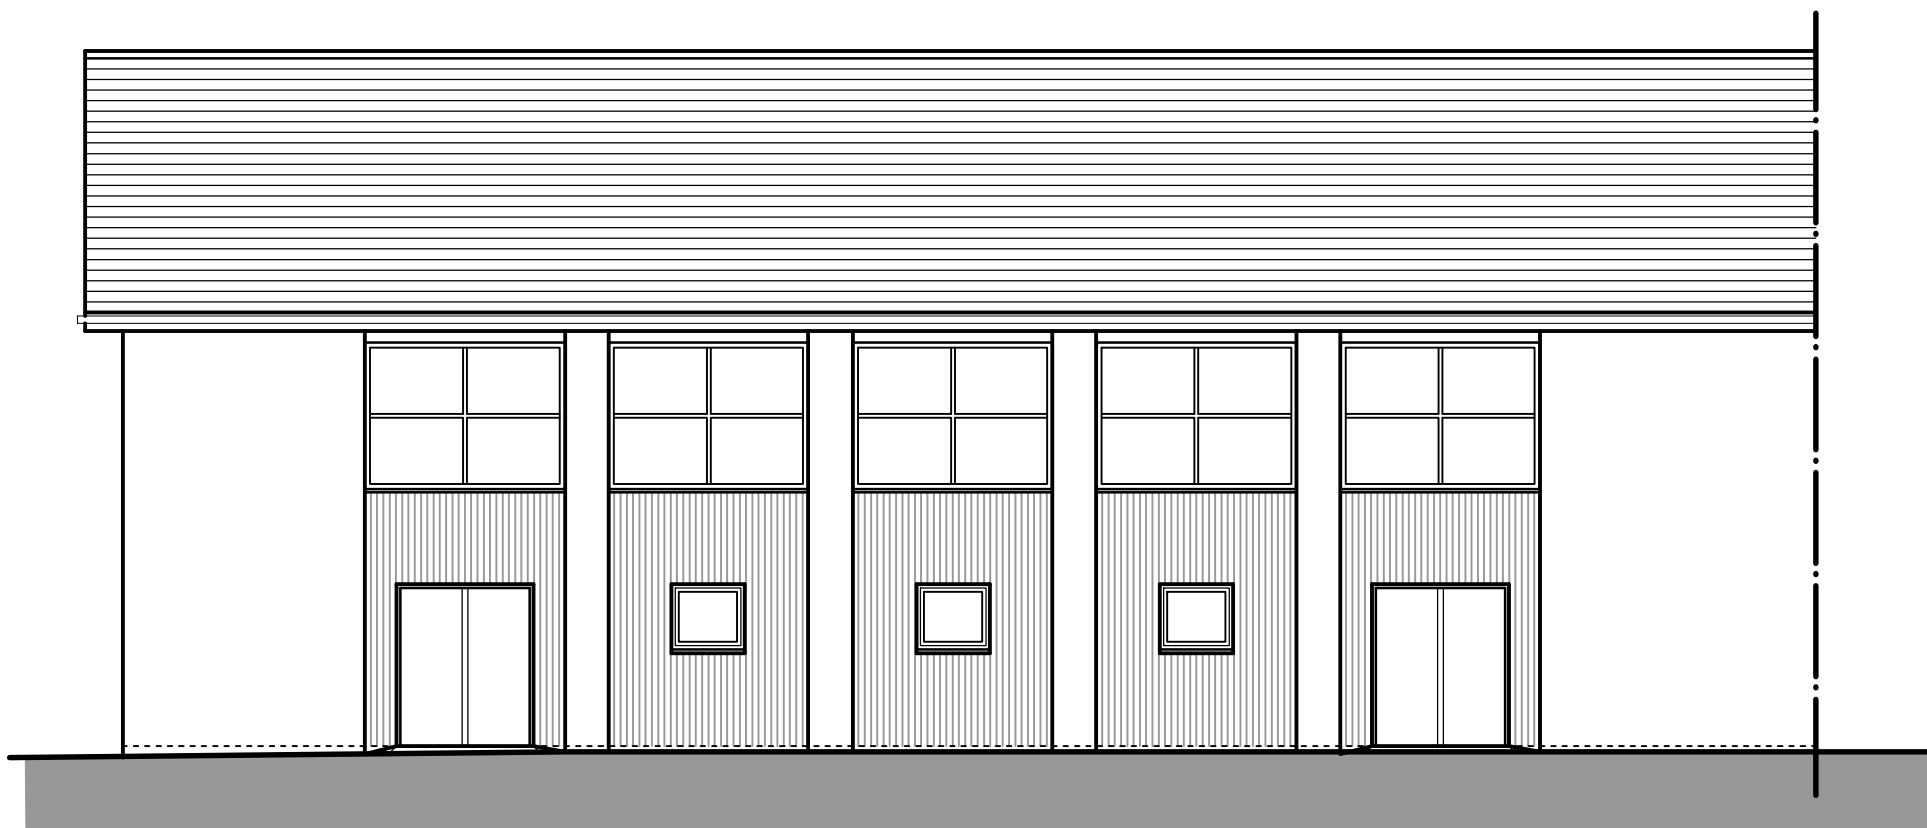

PROPOSED REAR ELEVATION

Revision		Date	Initials
client:	project:	drawing:	
THE DERBY HIGH SCHOOL RADCLIFFE ROAD, BURY	C.R.E.A.T.E. CONVERSION OF FORMER GYM	EXISTING LAYOUT & ELEVATIONS	
project no:	drawing no:	revision:	drawn: checked: date: scale @ A1
2211	2211.P.100	-	CMc --- Oct 2021 1:100

WALKER DESIGN

UNIT B, FIRST FLOOR, LOSTOCK OFFICE PARK, LYNSTOCK WAY, BOLTON, BL6 4SB
TELEPHONE: 01204 357822 EMAIL: INFO@WALKER-DESIGN.NET

