
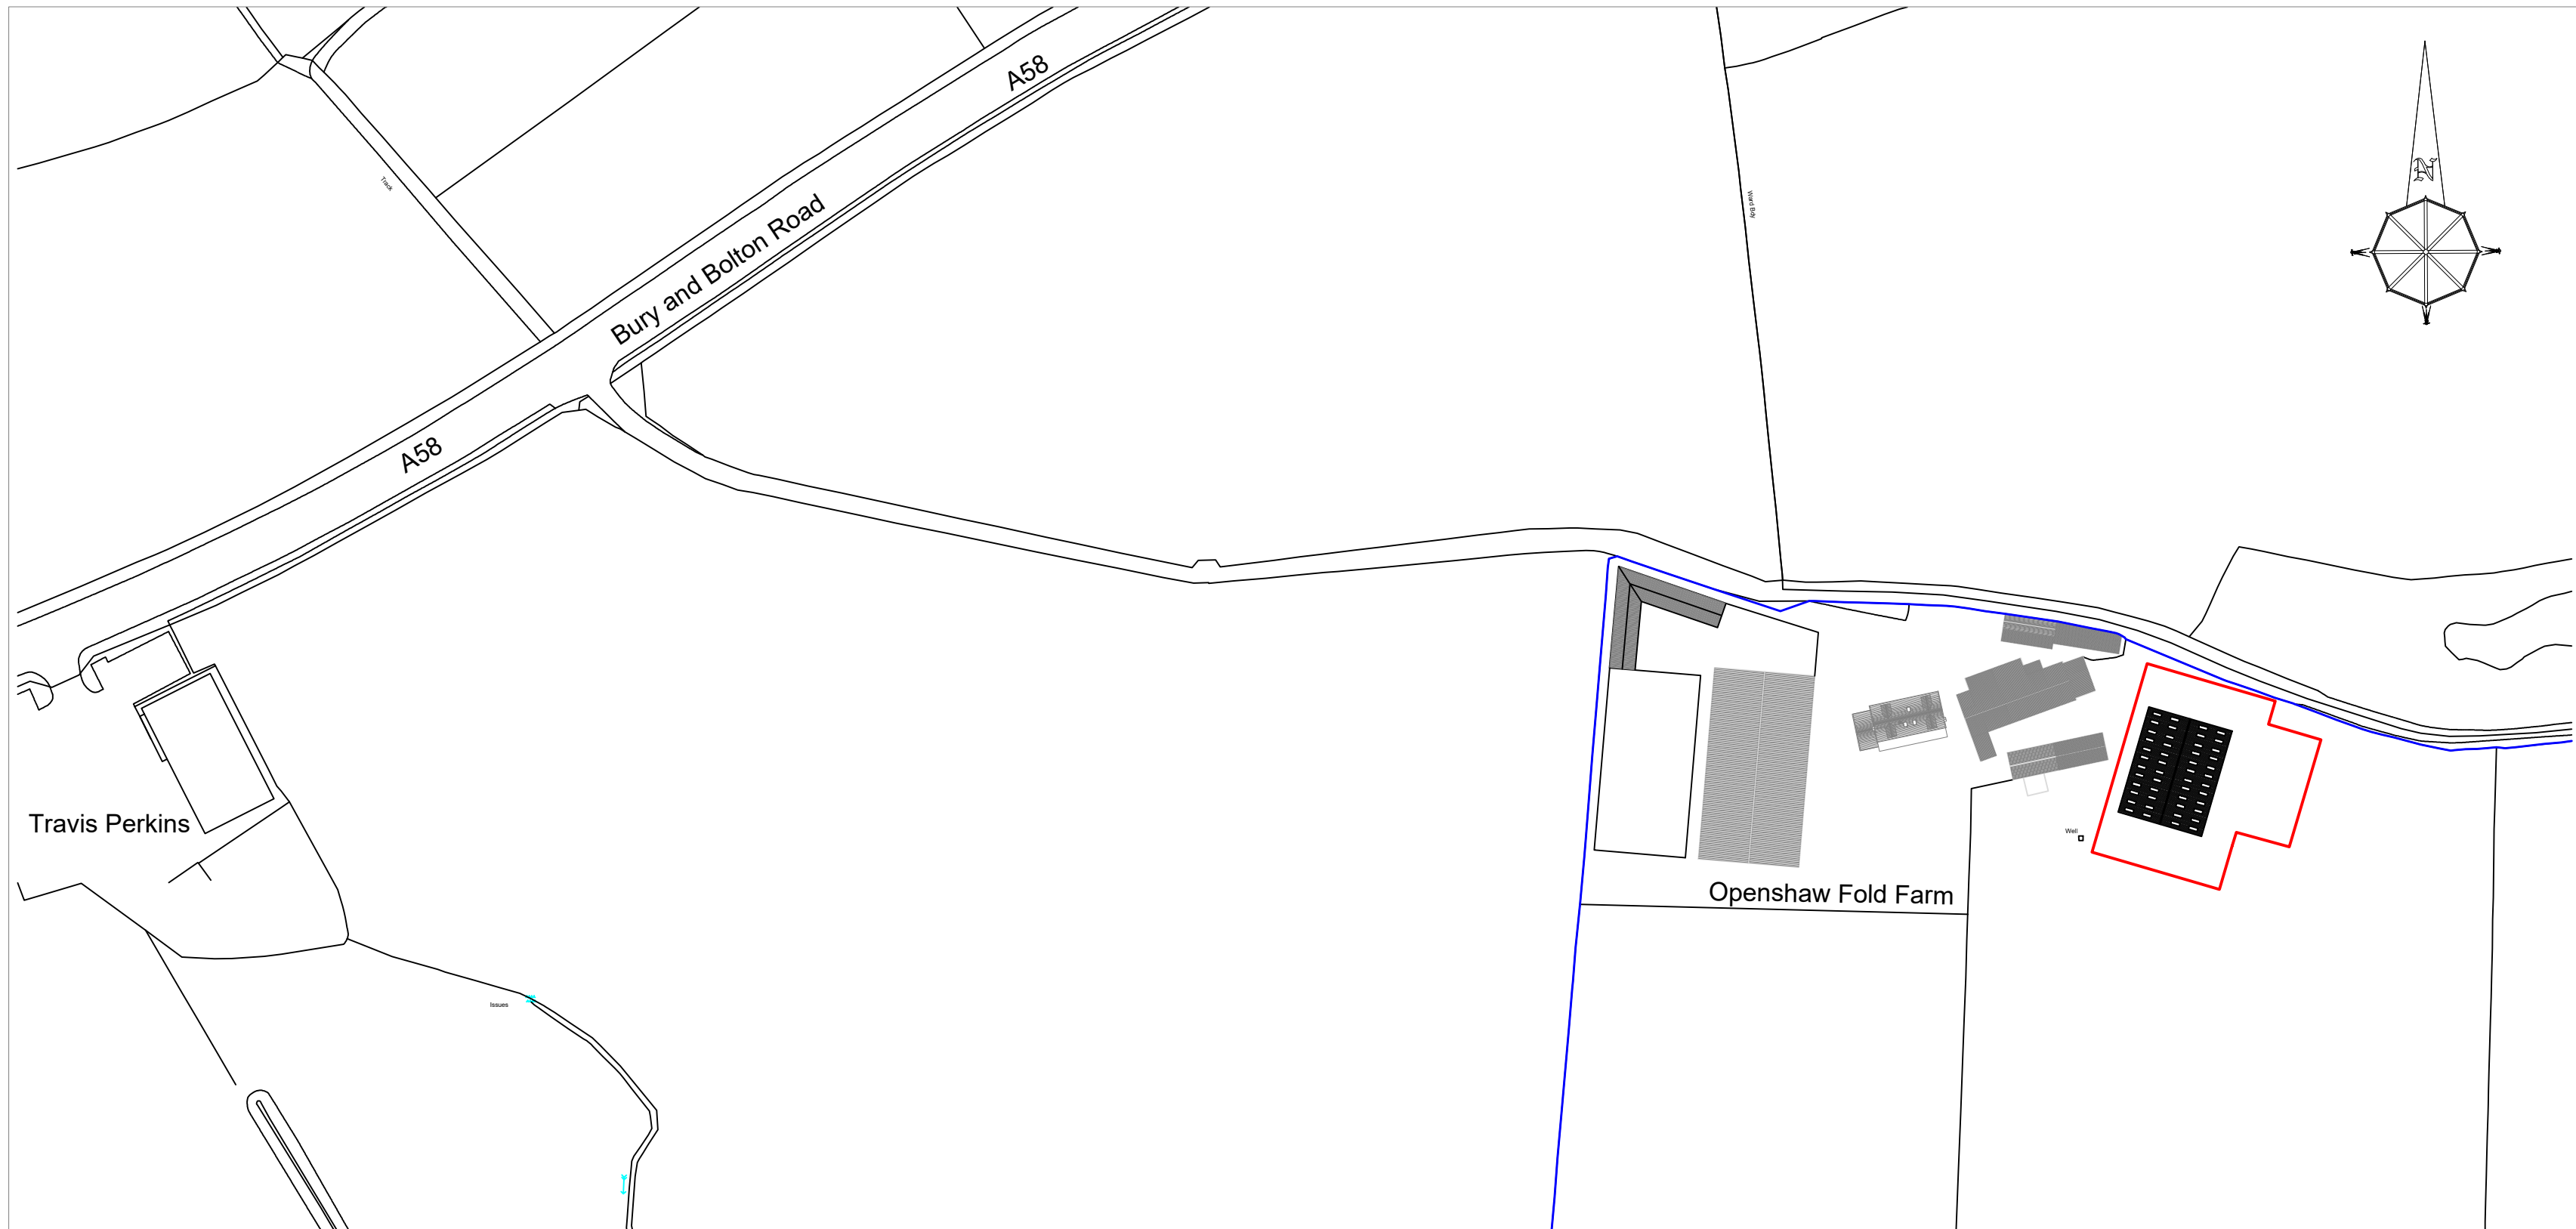
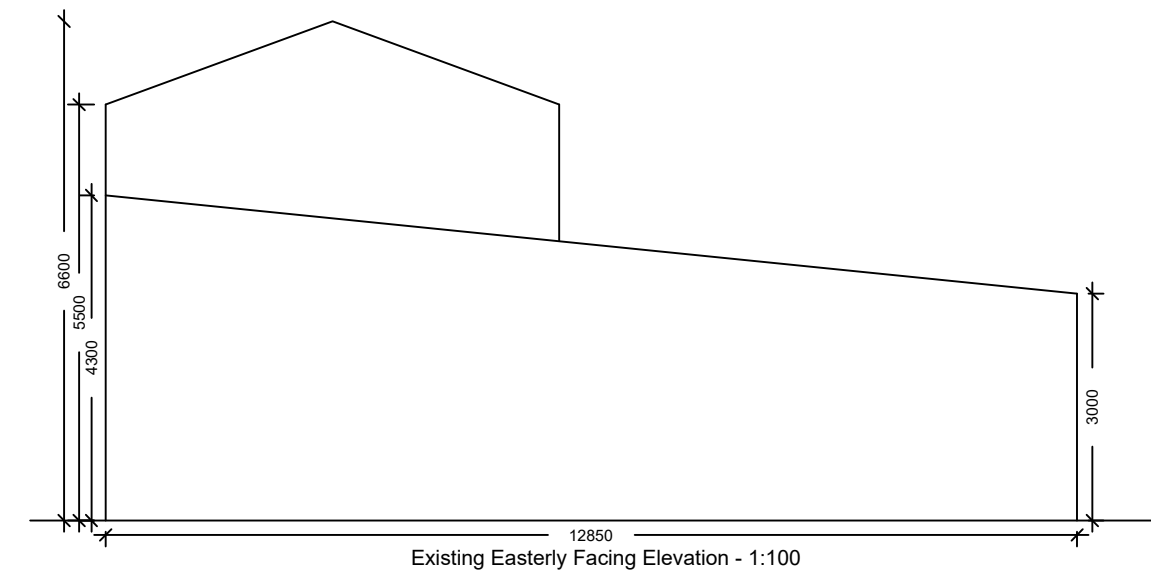
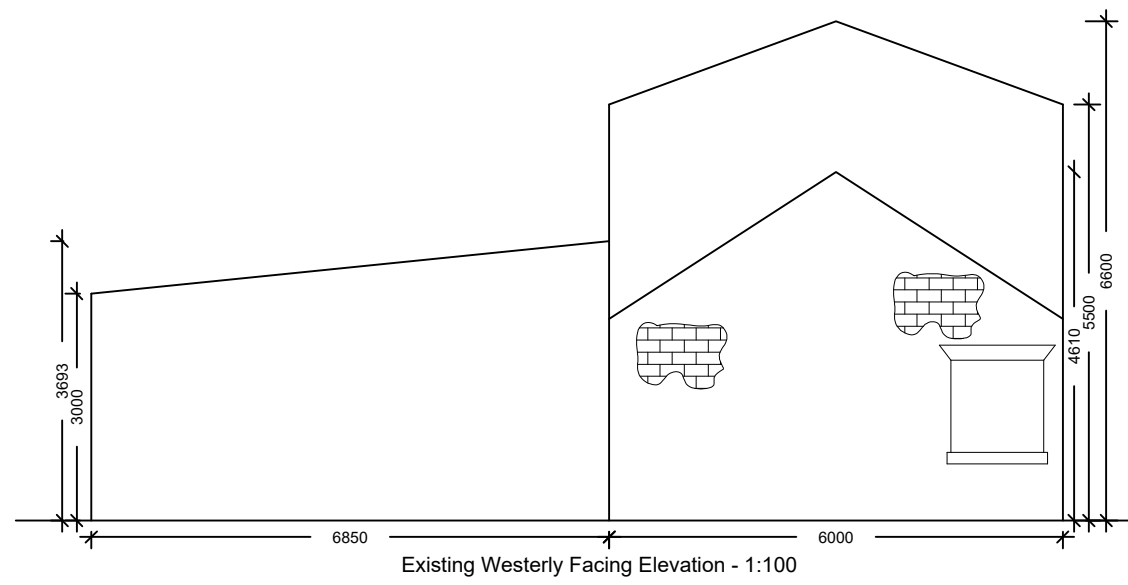
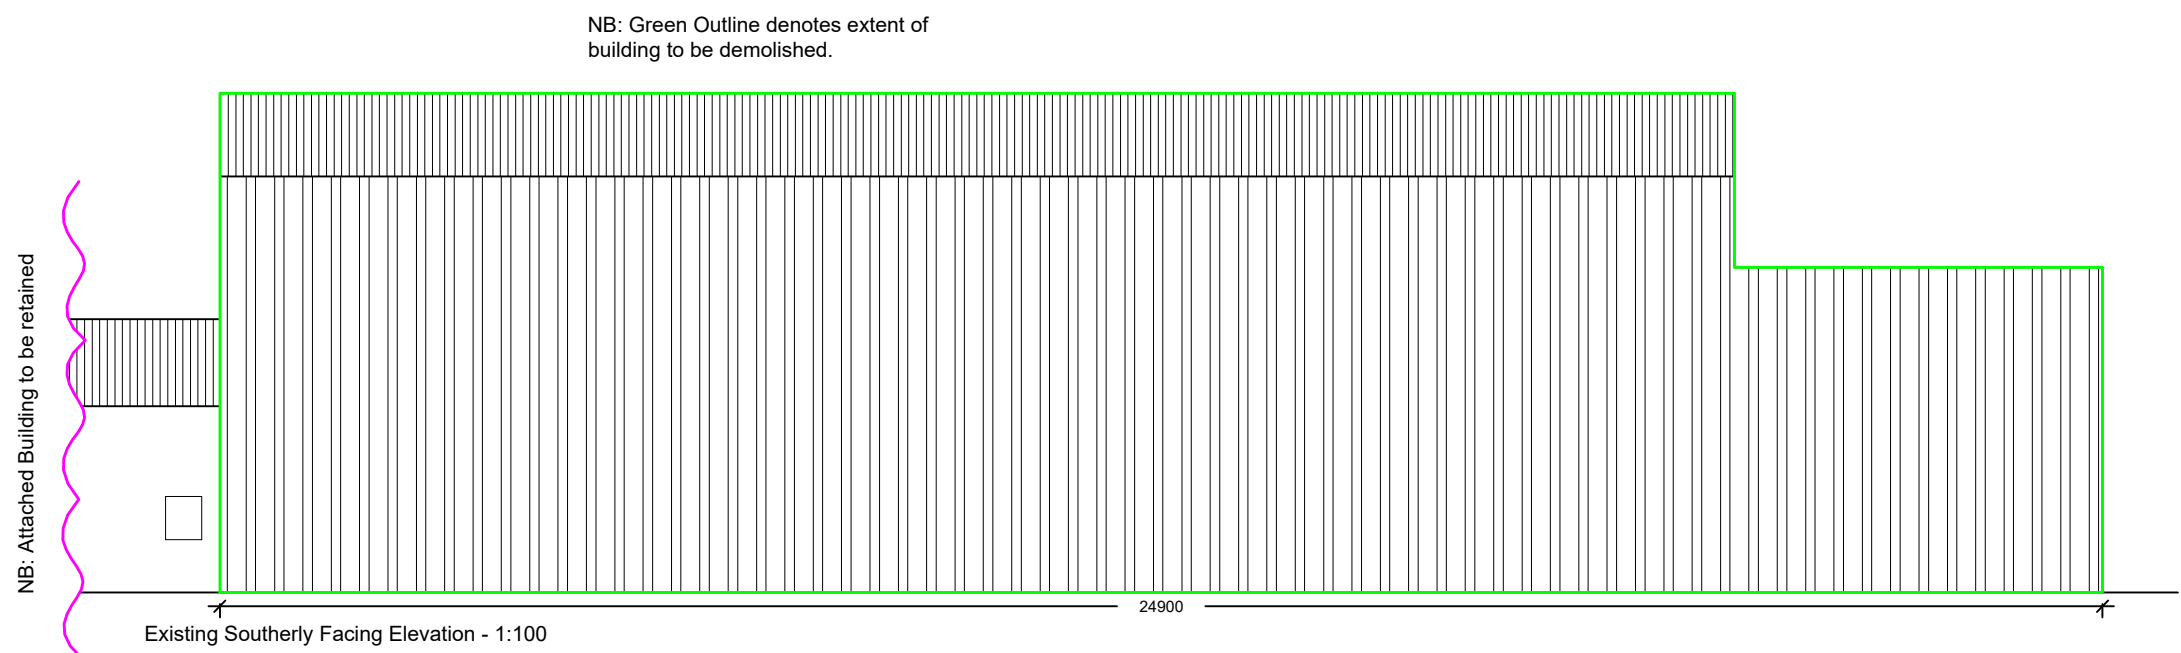
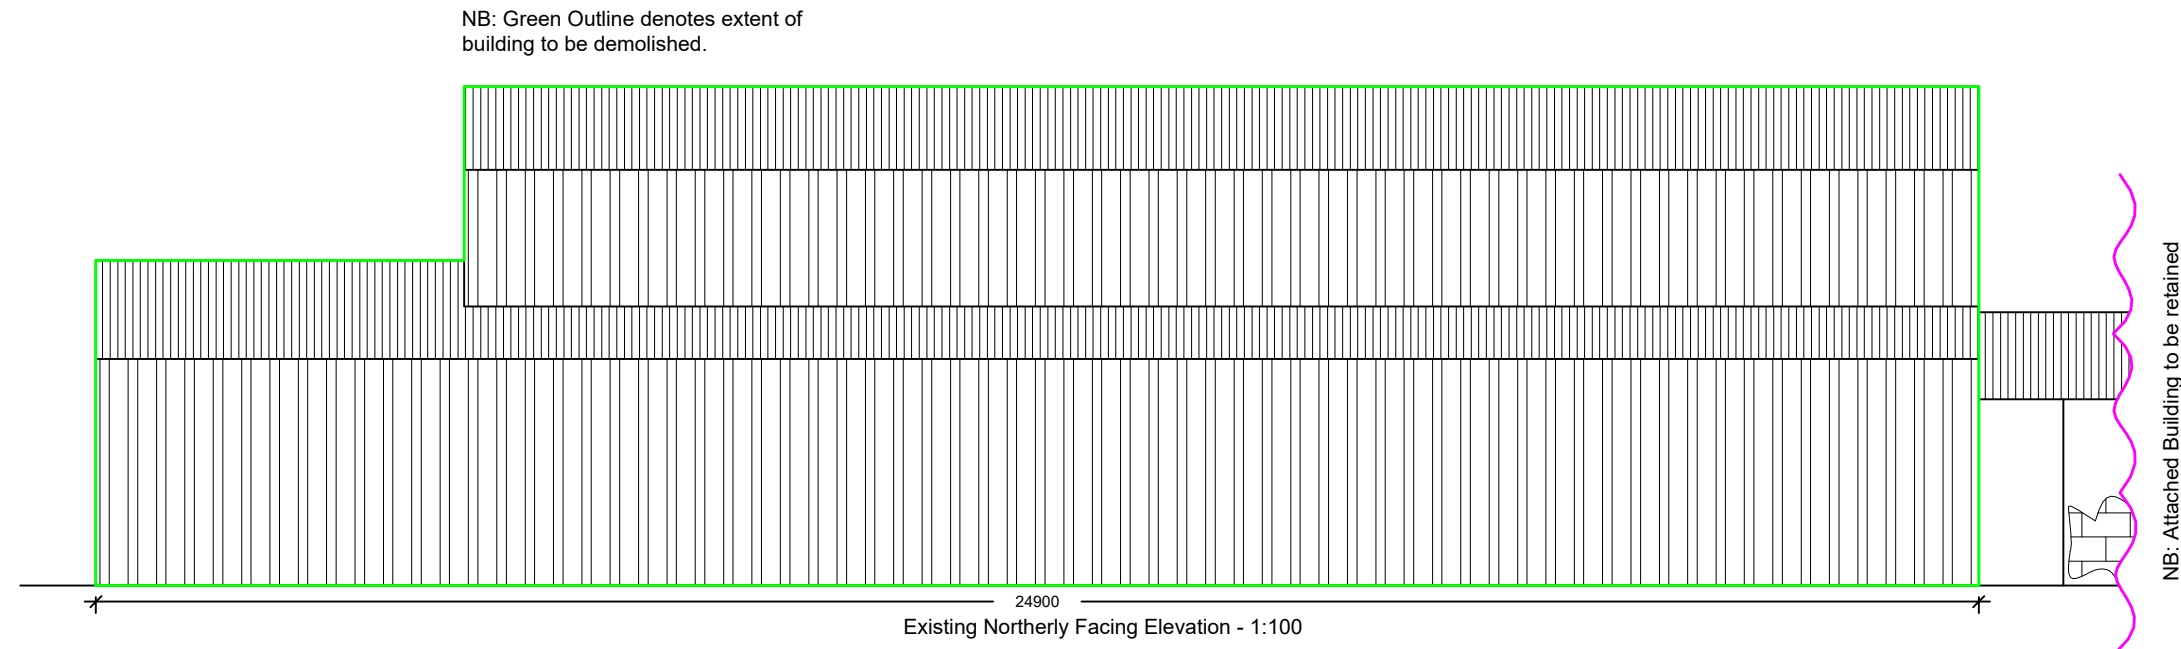
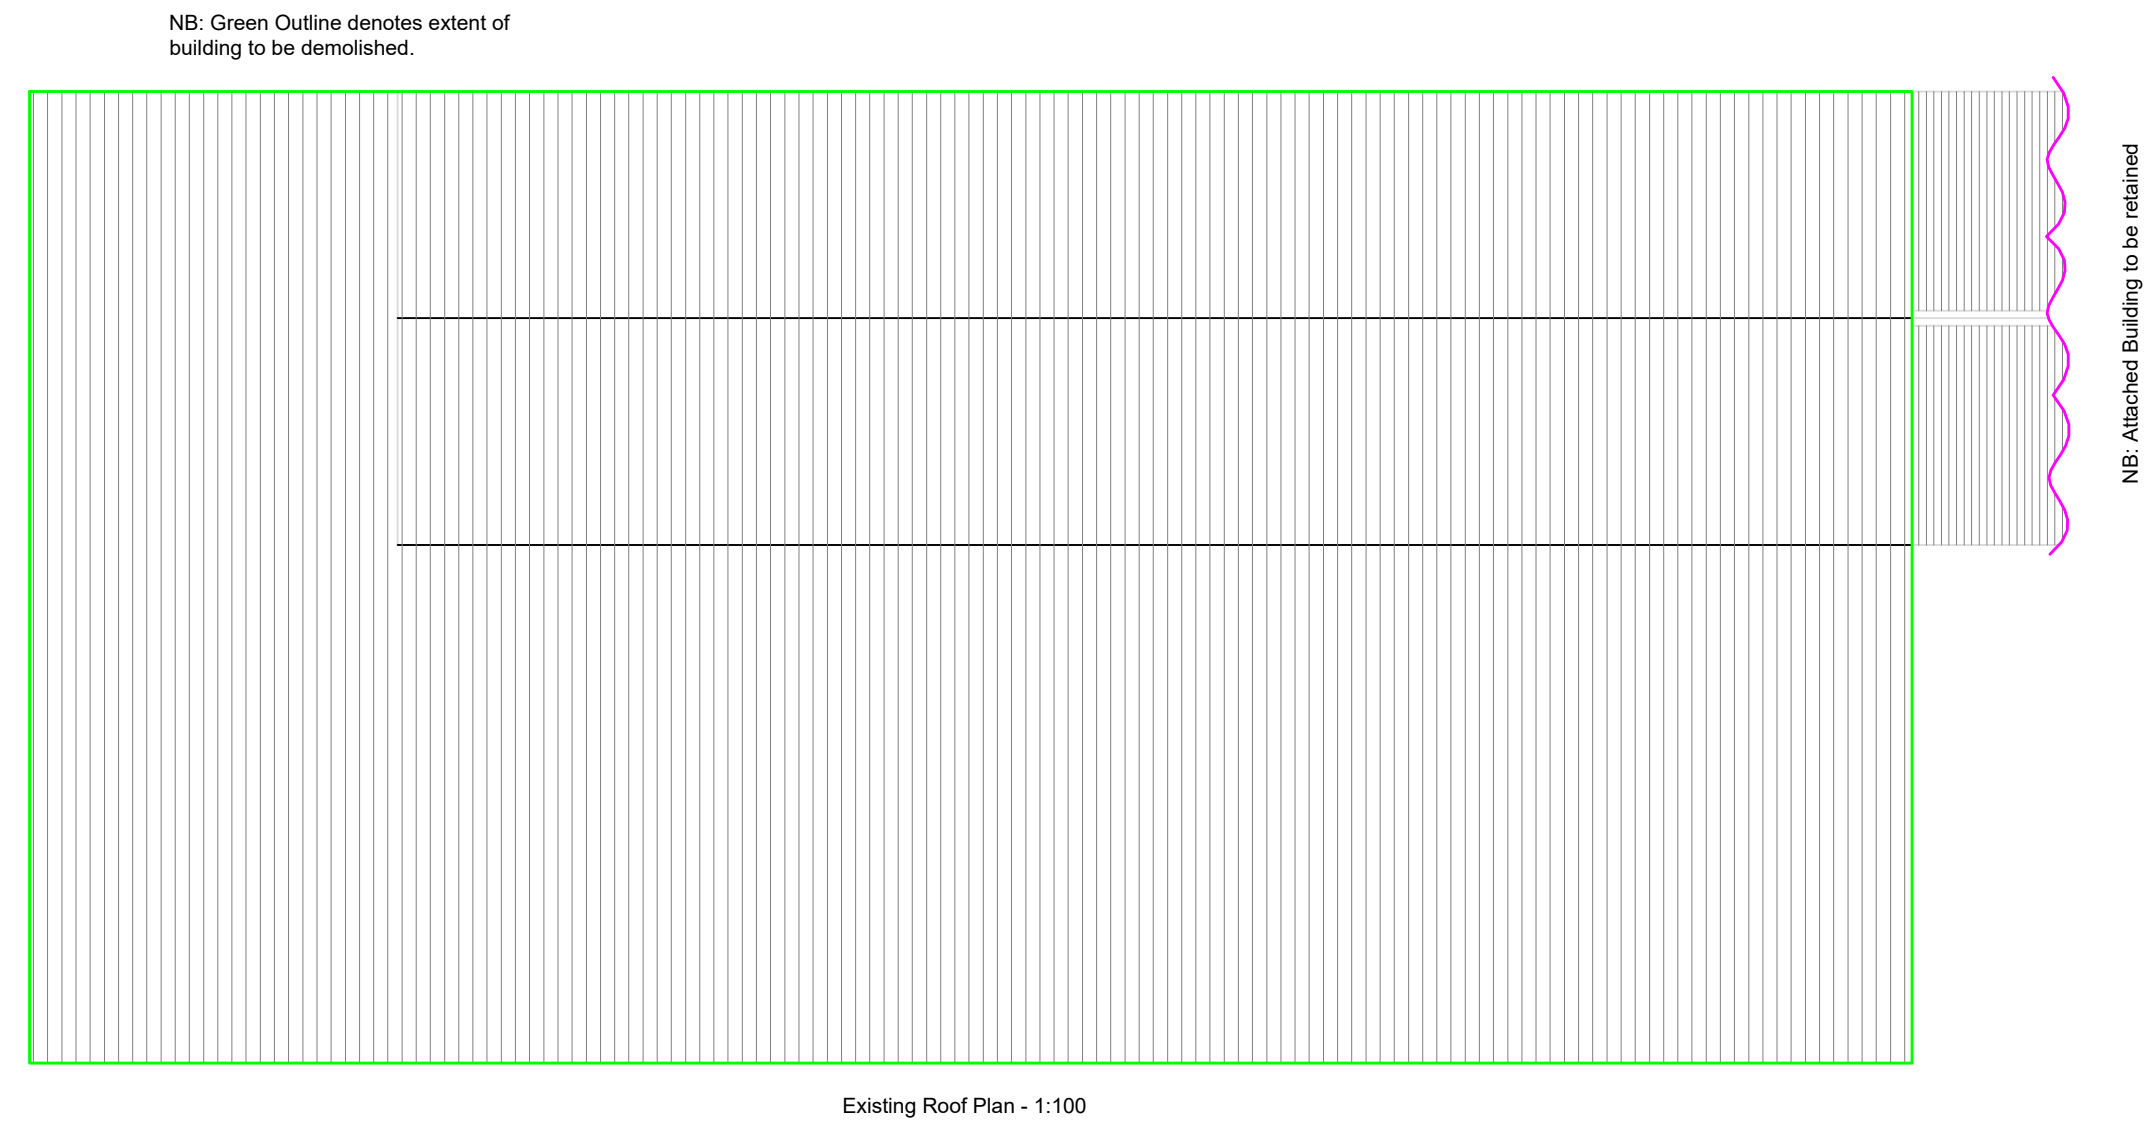


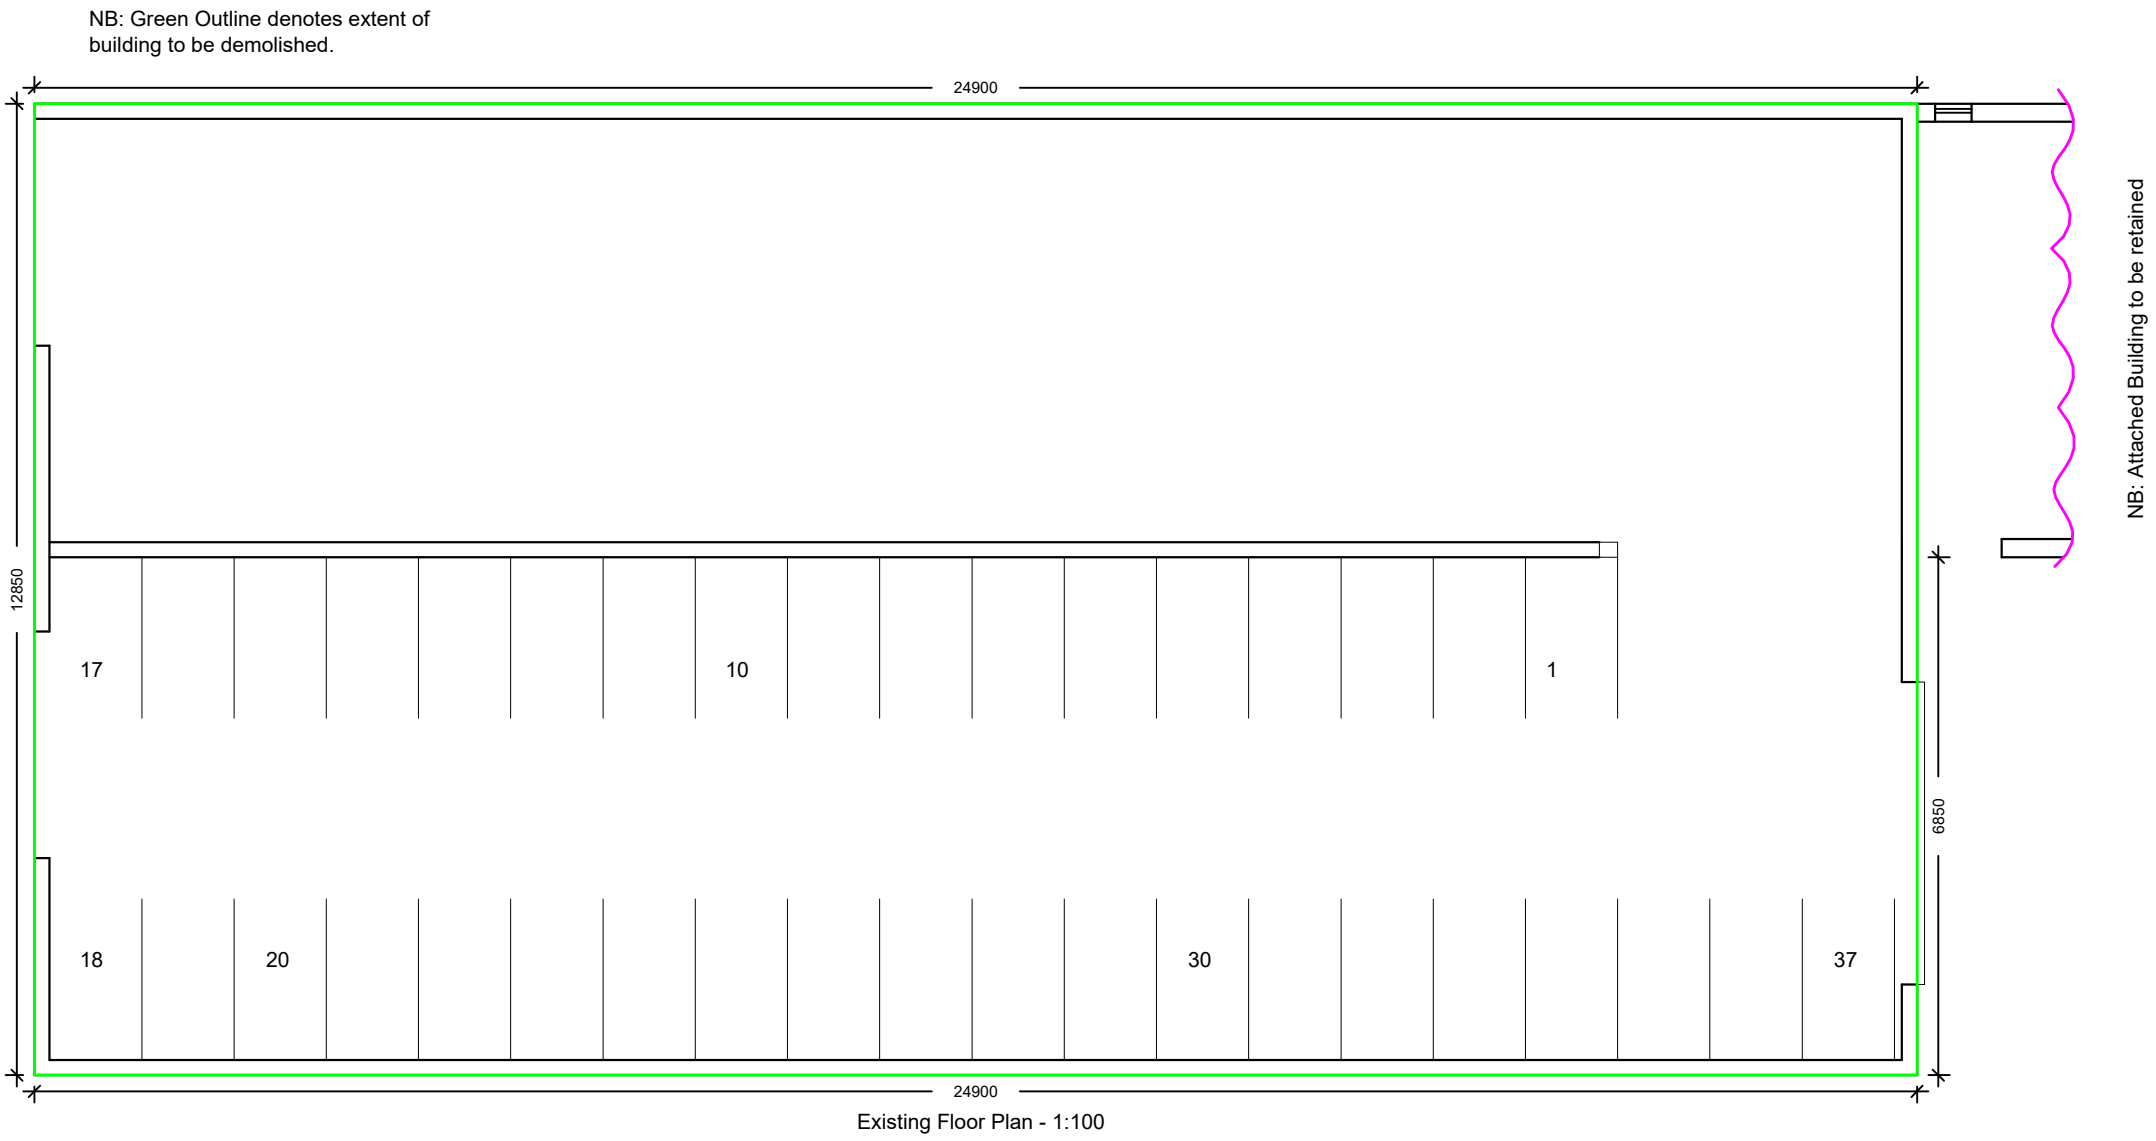

Notes:

All work is to be carried out to the latest current British standards Codes of Practice and recognised working practices.
All work and materials should comply with Health and Safety legislation.
All dimensions are in millimetres where explicitly shown otherwise.
The contractor should check and certify all dimensions as work proceeds and notify the architect of any discrepancies.
Do not scale off the drawings, if in doubt ask.

 Gary Hoerty Associates Gary Hoerty Associates Chartered Surveyors Suite 9 - Grindleton Business Centre The Spirey Grindleton Clitheroe Lancashire BB7 4DH T: 01200 442301 Email: info@ghaonline.co.uk	
Project: (Project No: Bot.869.2603) Proposed development at - Openshaw Fold Farm, Bury and Bolton Road Radcliffe, Manchester M26 4EP	
Title: Proposed Livestock Building Existing Floor & Roof Plans, Existing Elevations. Location Plan.	
Drawing No: Bot/869/2603/01	Drawn: PF
Client: Mr J Bottomly & Ms L Kay	
Date: 19/11/2021	Scale: 1:100 & 1:1250 @ A1
Amendments:	