



- do not scale dimensions from this drawing
- all dimensions to be checked on-site and
discrepancies to be reported to the architects

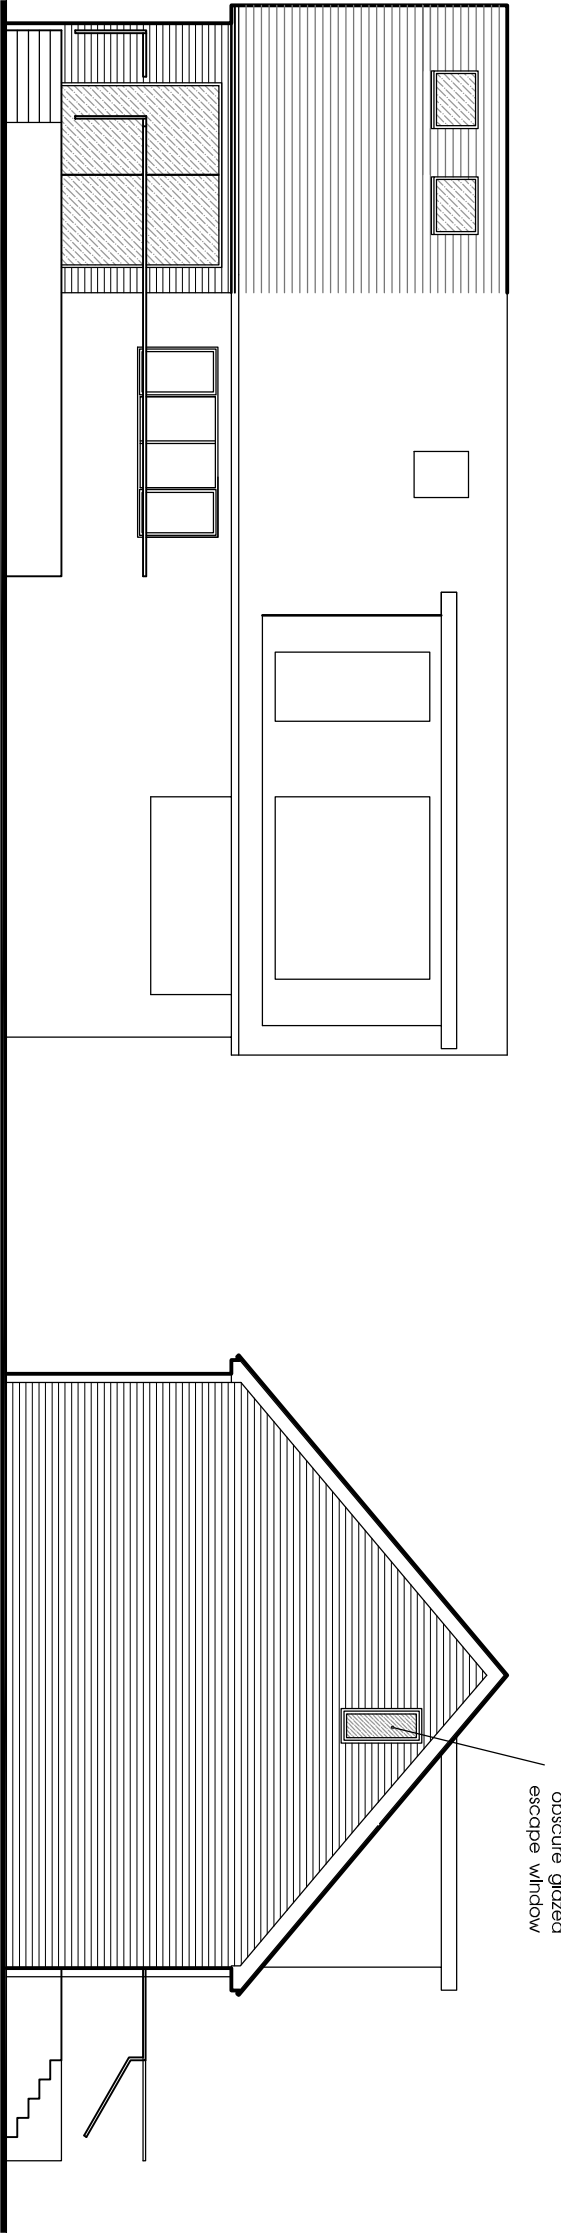

Gable

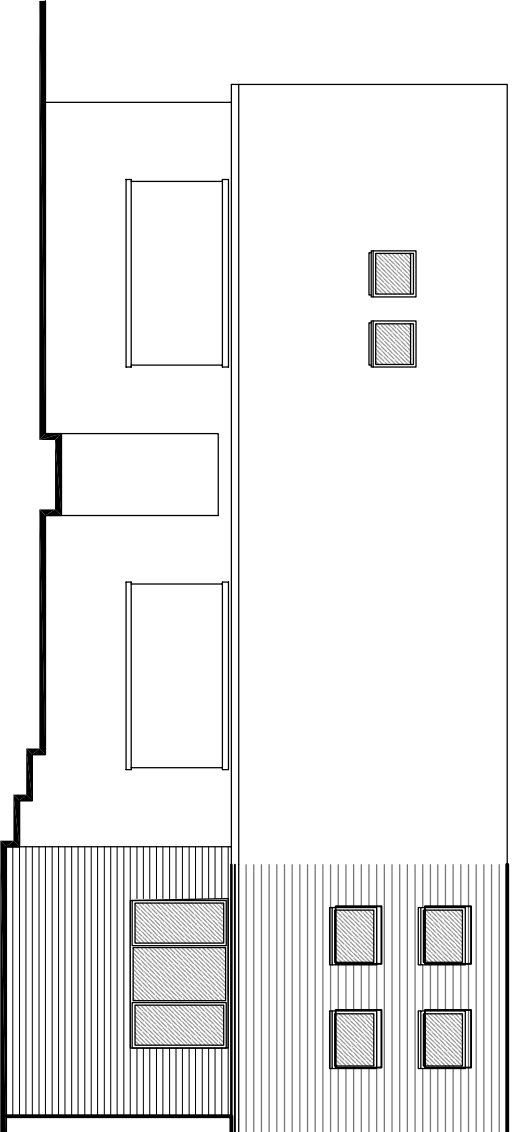


Gable

Gable


Elevations scale 1:100

0 5 metres
SCALE

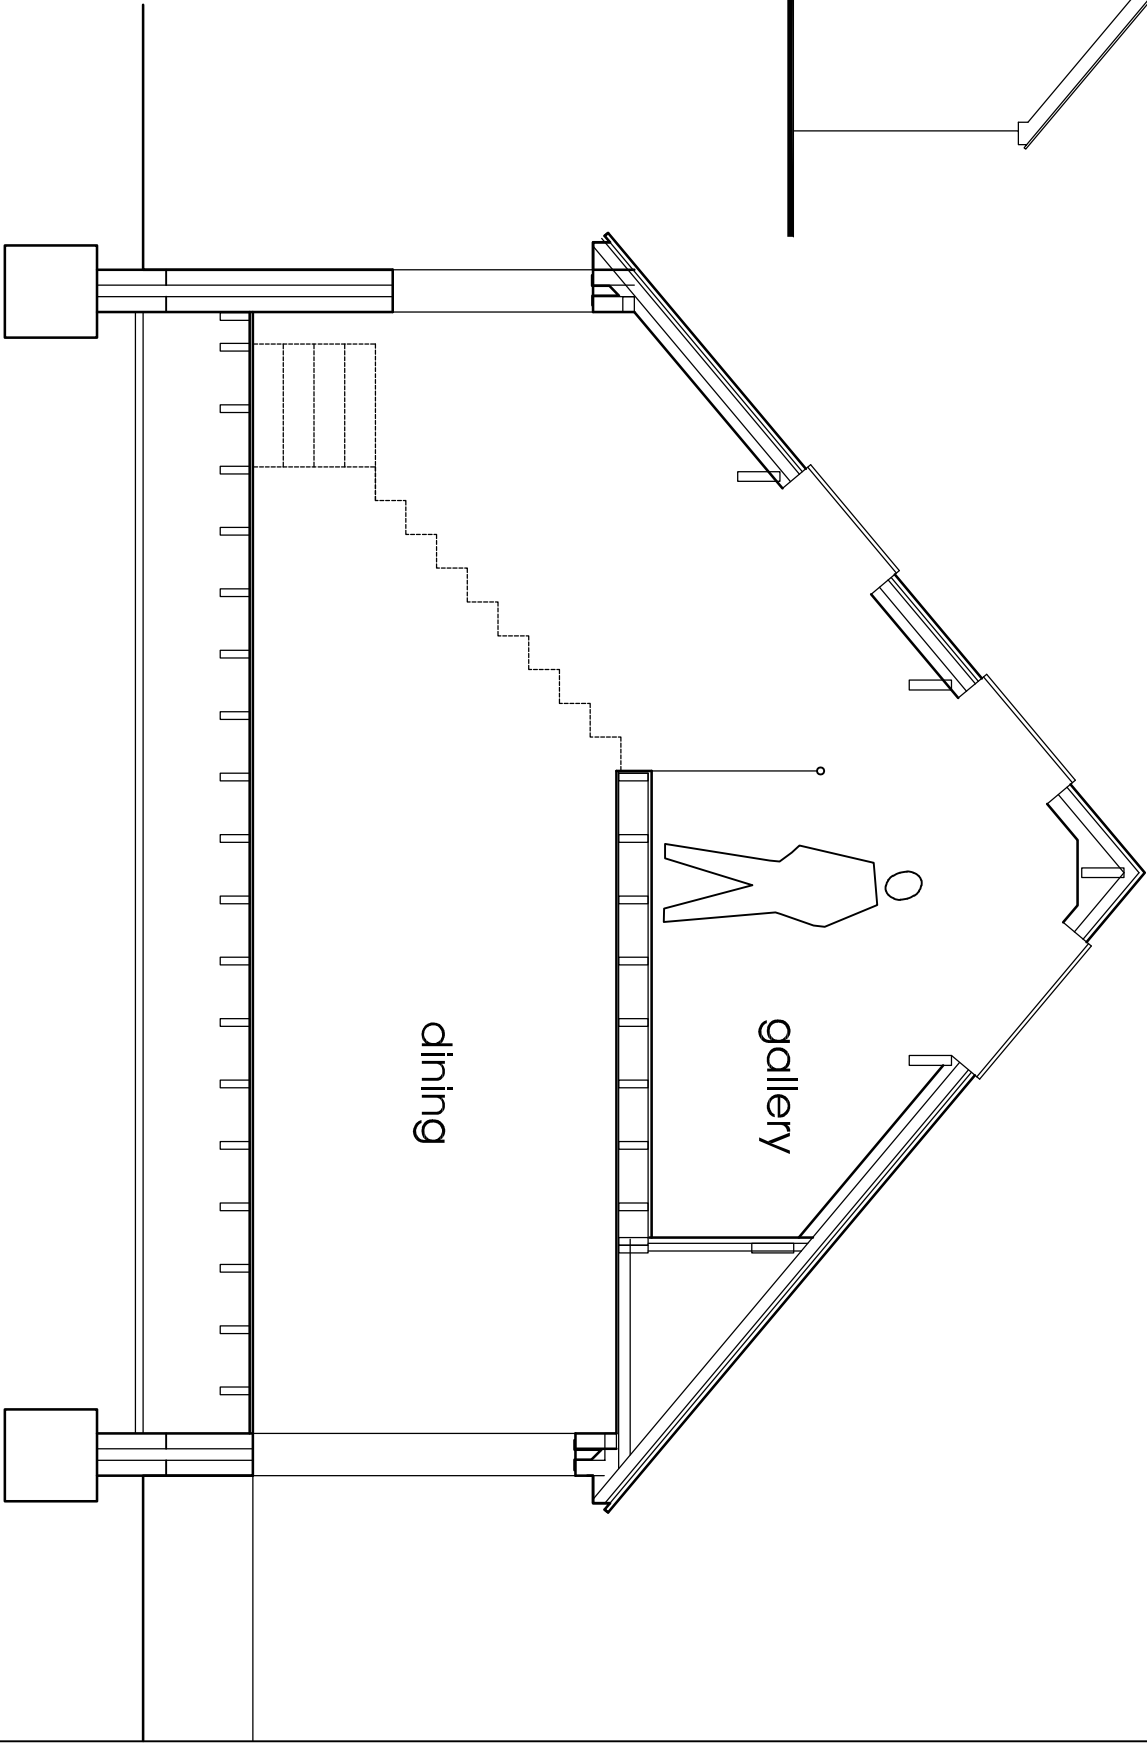


Section scale 1:50

0 5 metres
SCALE

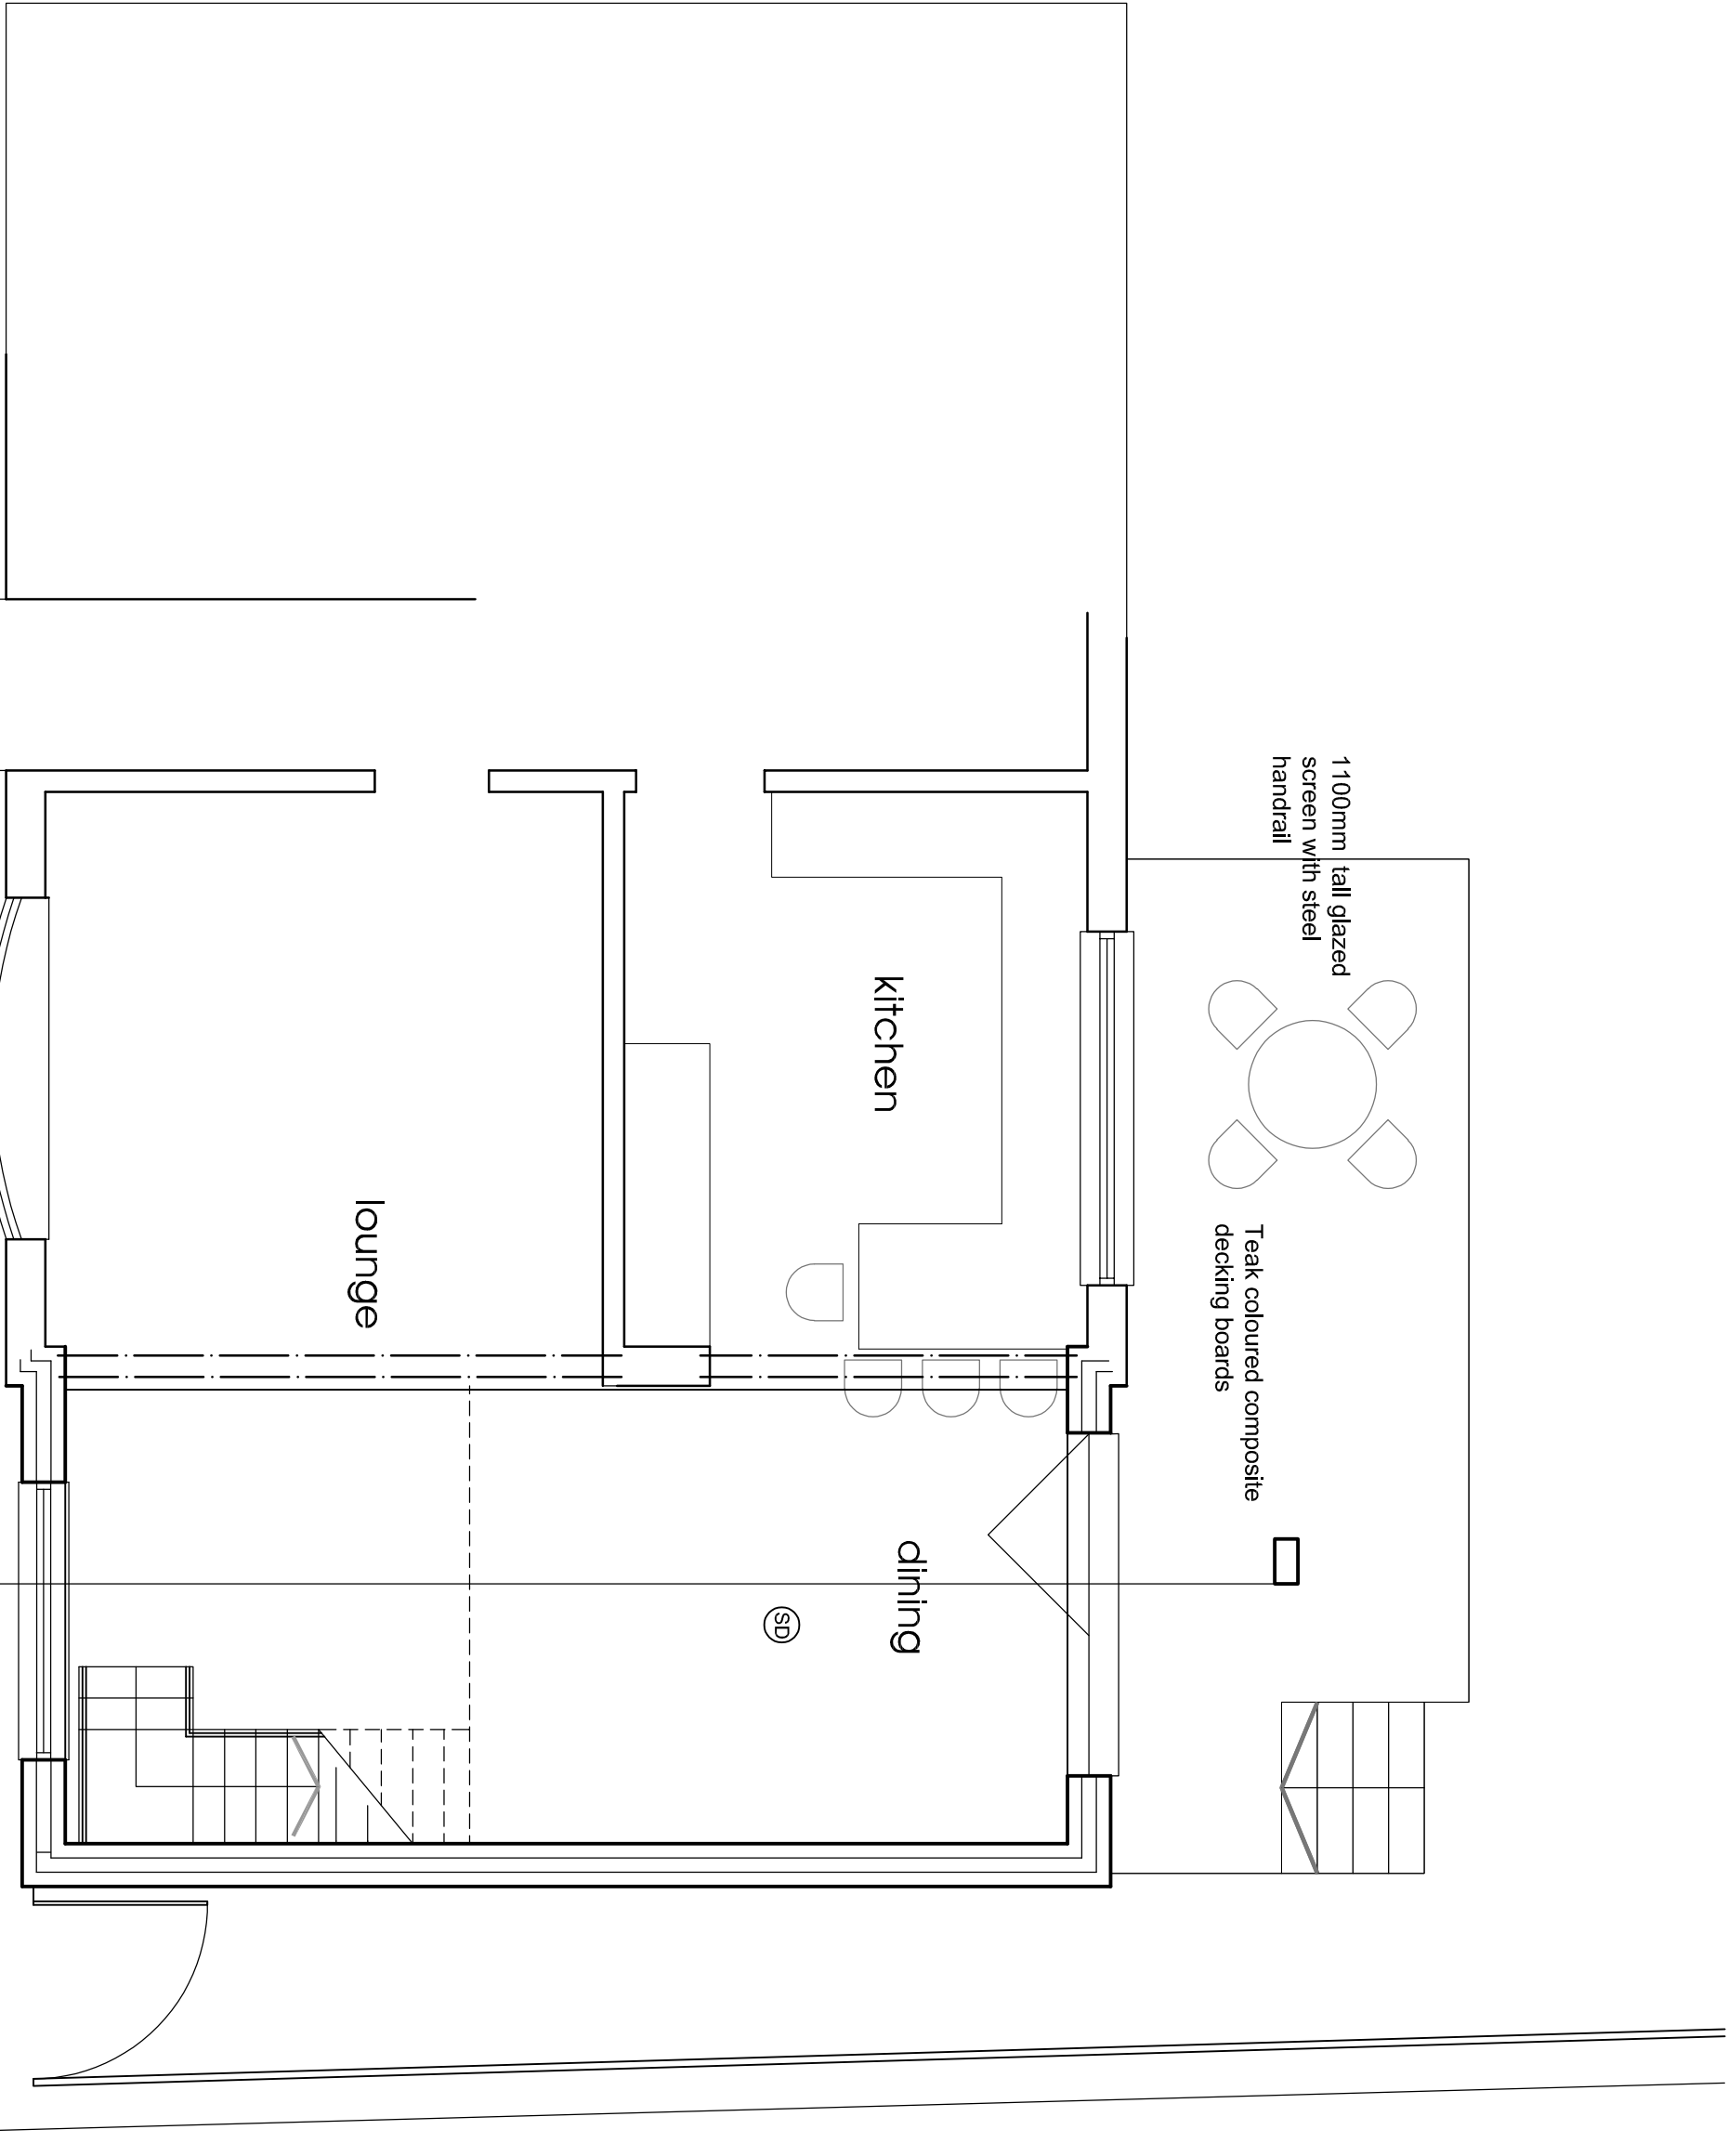

Ground Floor Plan scale 1:50

0 5 metres
SCALE

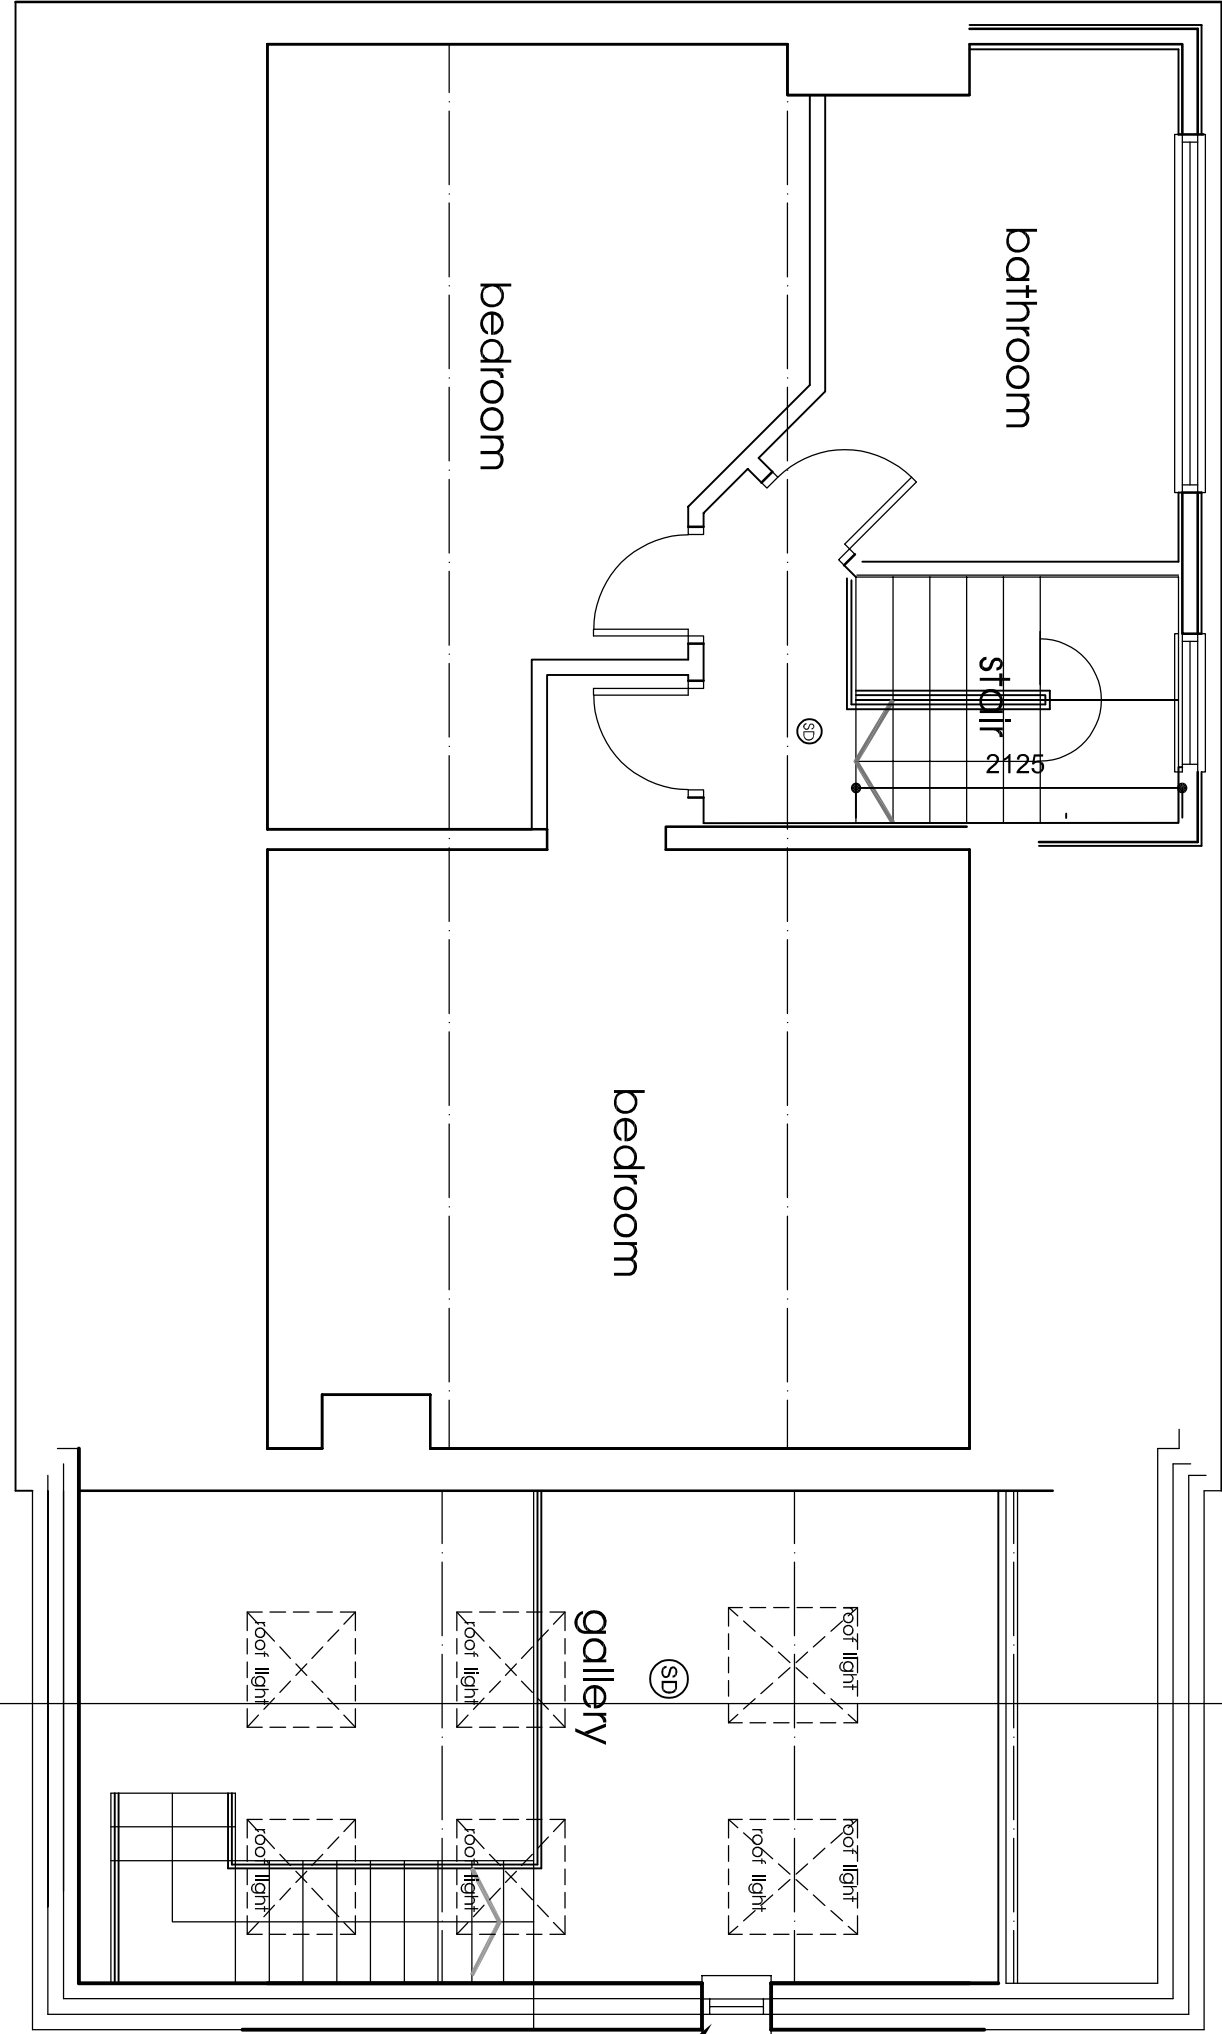

First Floor Plan scale 1:50

0 5 metres
SCALE

Client
Mr & Mrs D Buckley

Project
Proposed Extension to Existing Dwelling
266 Parr Lane, Bury,
Lancashire, BL9 8LU

Title
Proposed Extension inc Gallery

Drawing Number
1146:09

Scale
As shown A1

Drawn By
RH

Status
Planning

fisk
& associates
architects

20 Chorley road, swinton, manchester, m27 5dJ
t - 0161 793 5300 e - info@crisk.co.uk

f