
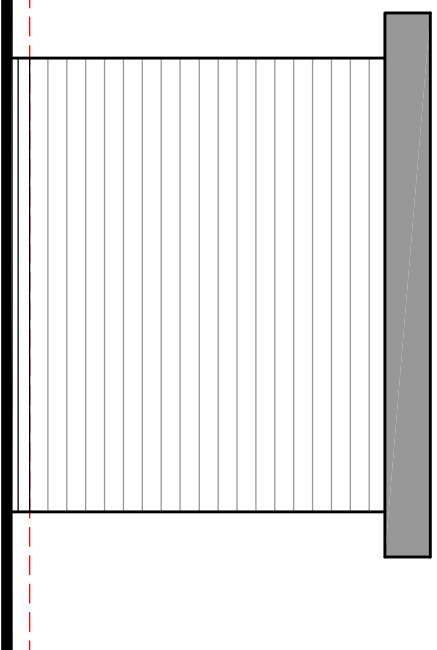
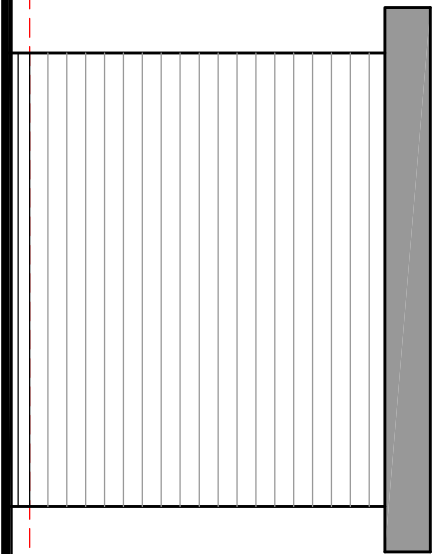
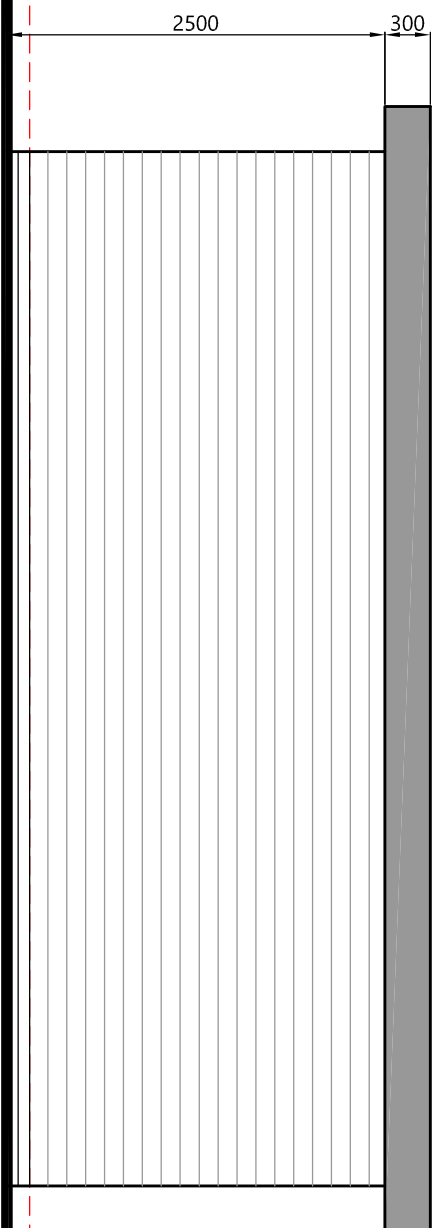
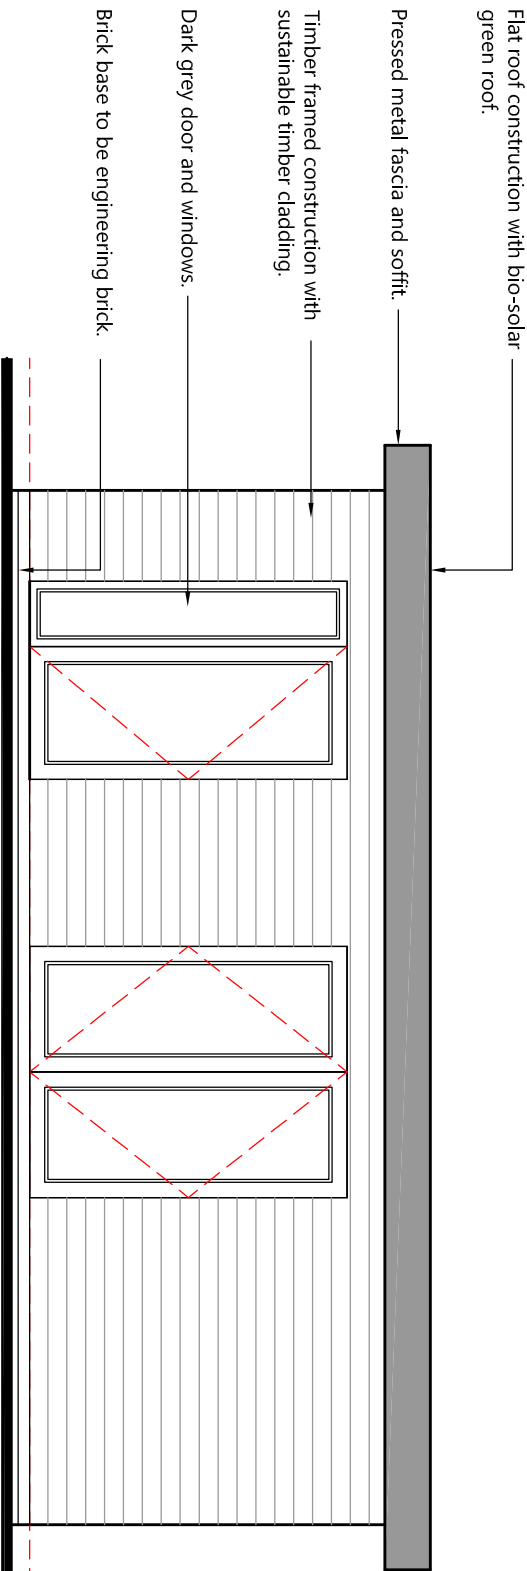
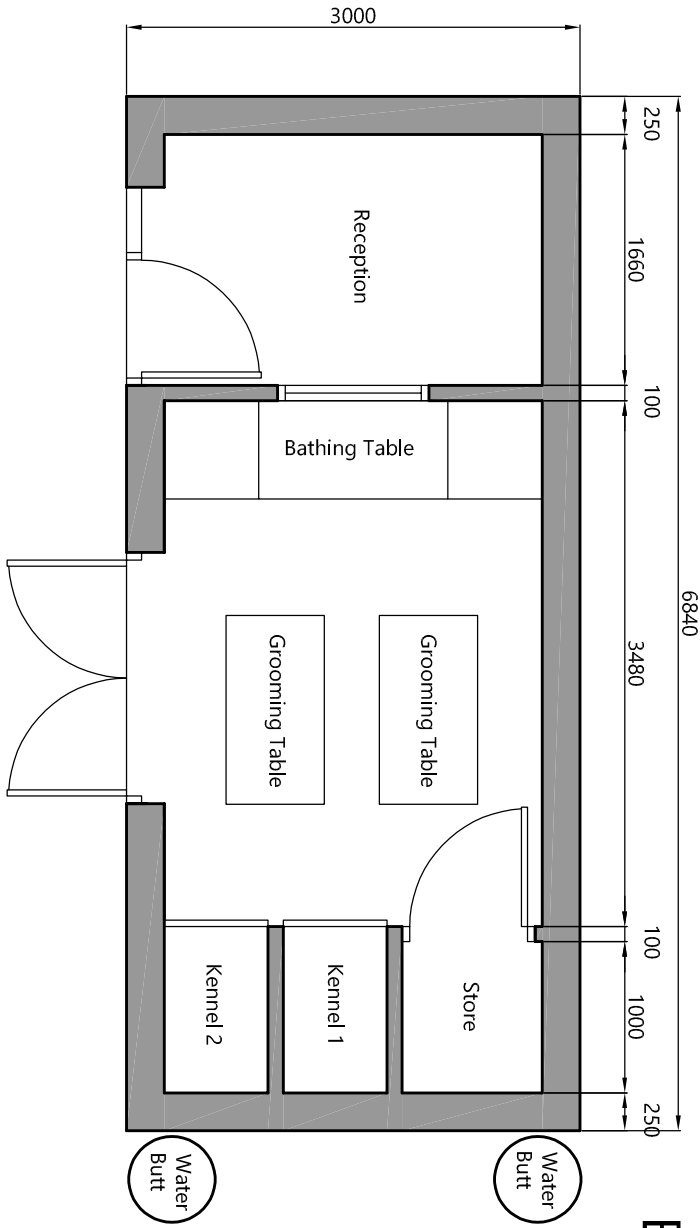


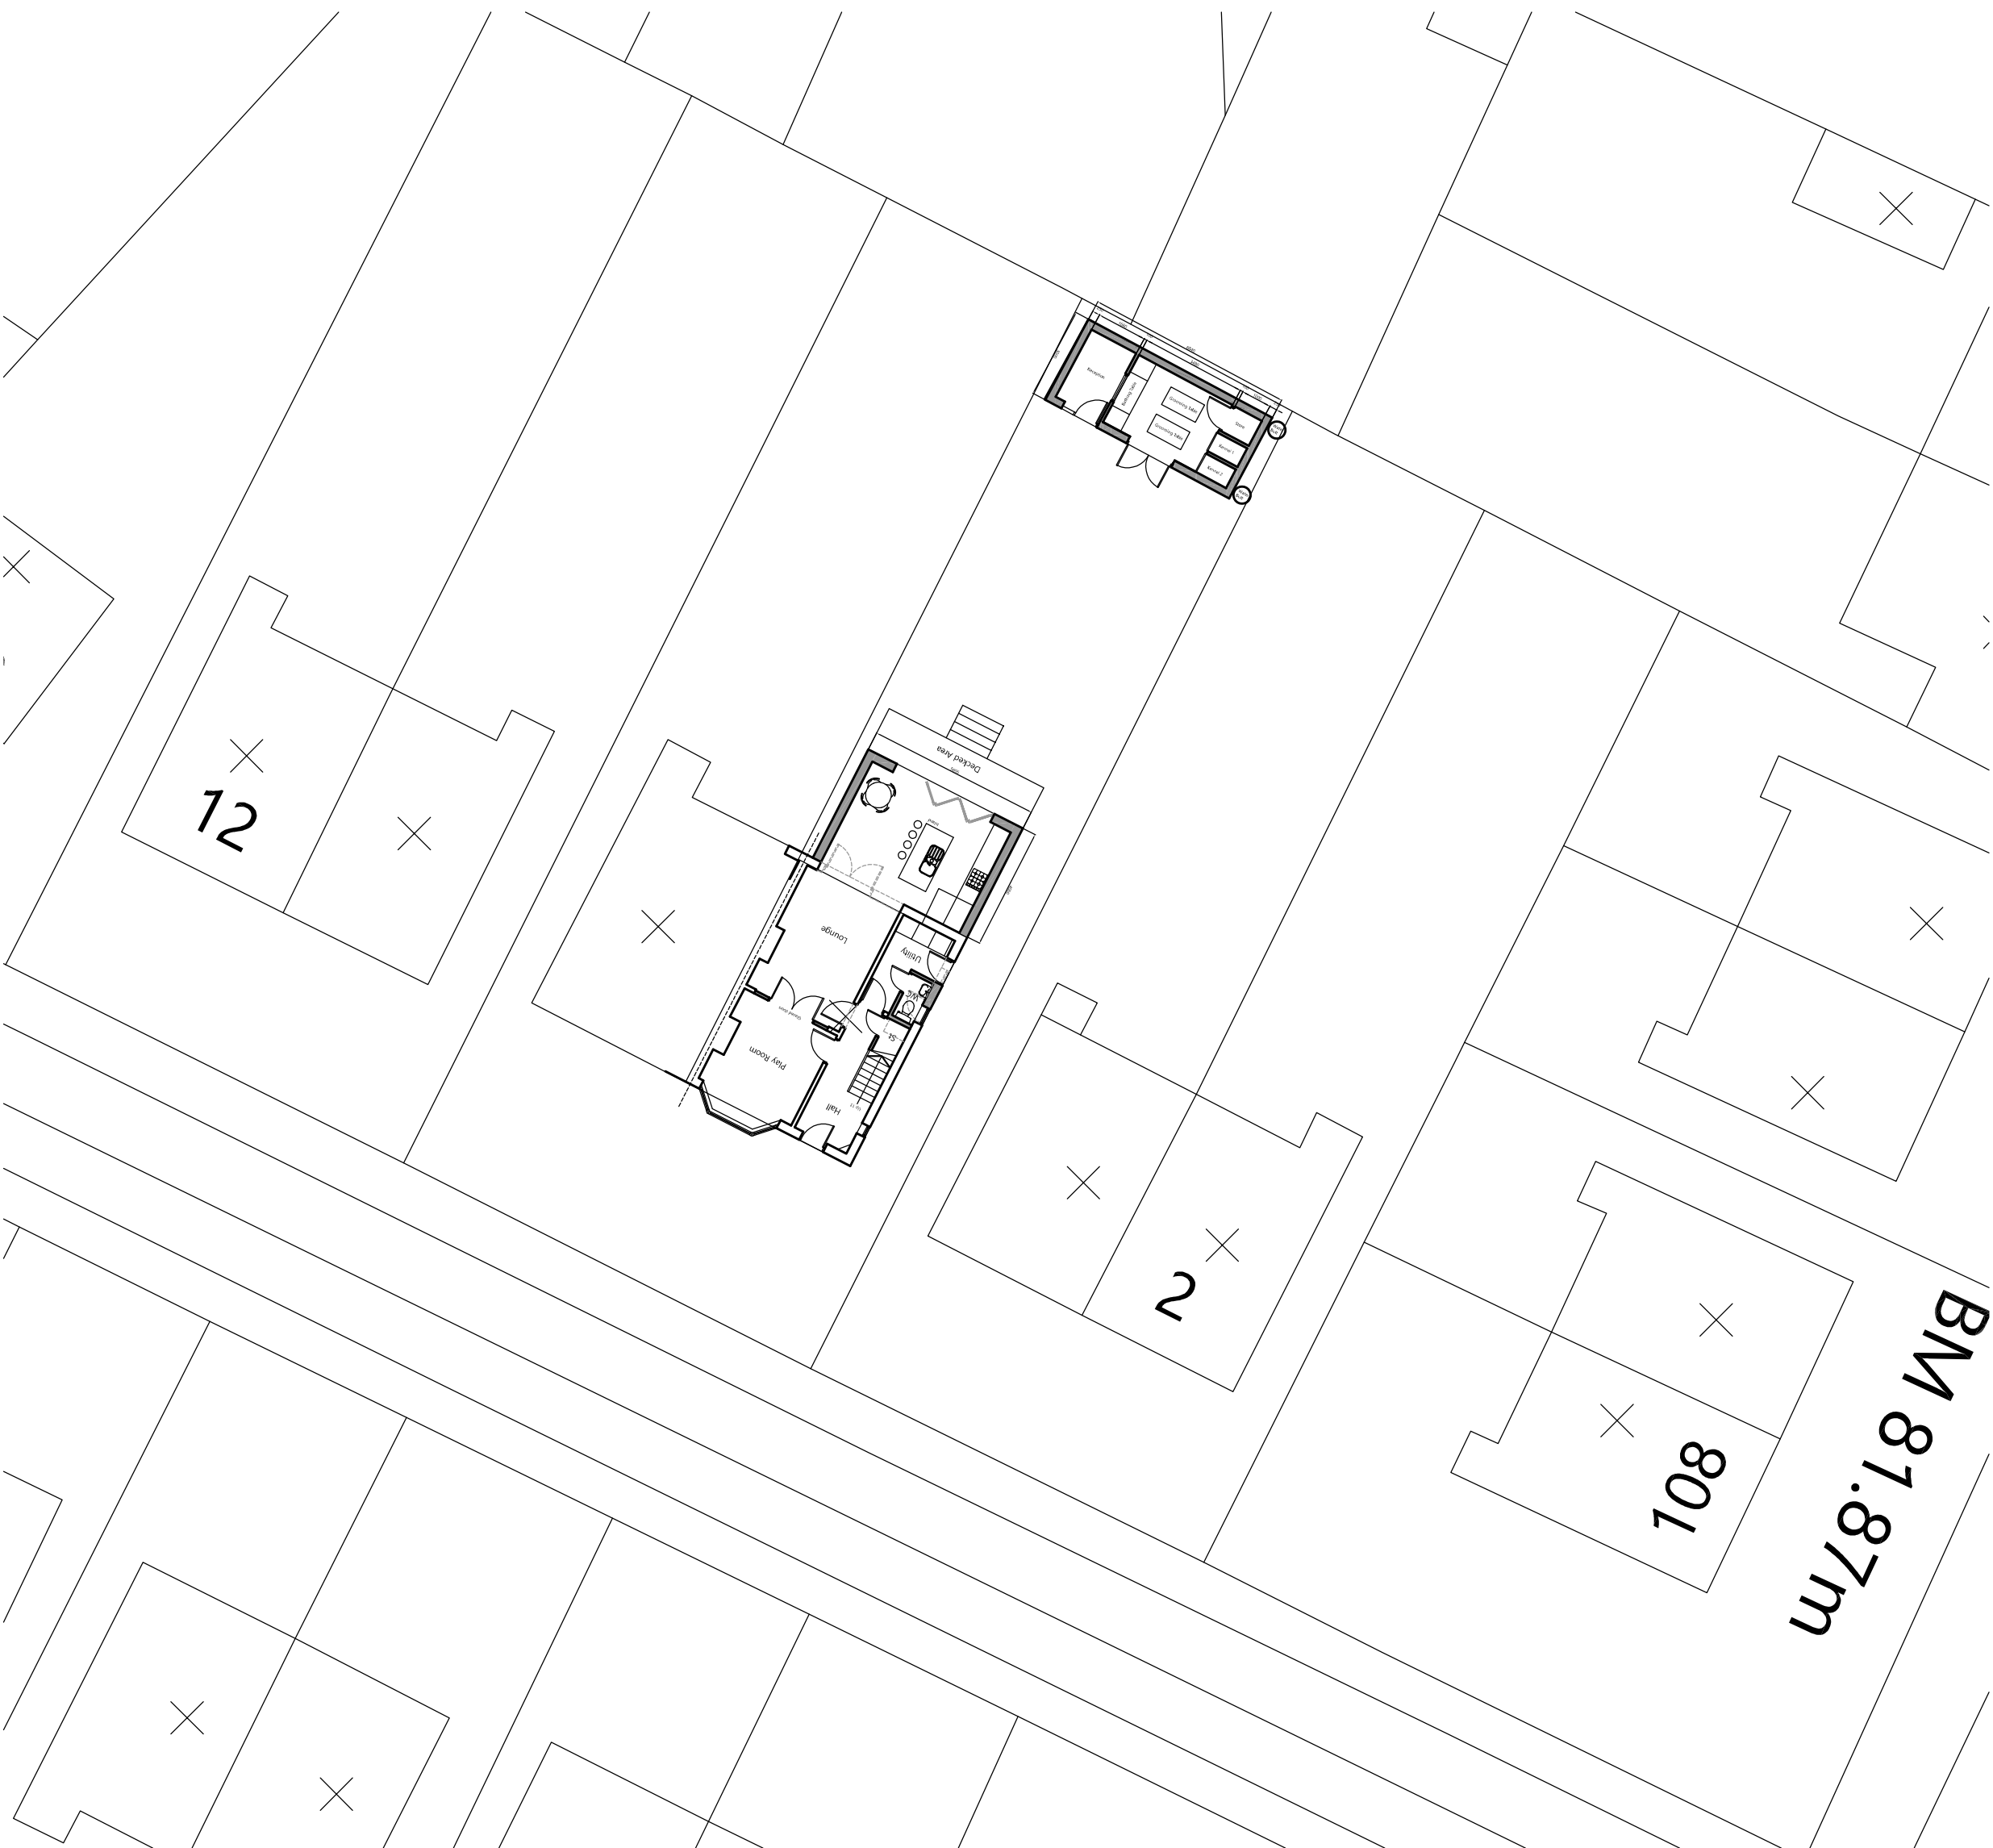

Front Elevation

Rear Elevation

Side Elevation

Side Elevation

EXISTING SITE PLAN.

PROPOSED SITE PLAN.

PROPOSED PLAN

Client:			
Mr & Mrs. Everett.			
Project/Drawn:			
6 Rectory Avenue, Prestwich, M25 1DE			
Title:			
Proposed Plans and Elevations			
Scale/Sheet:		Project Stage:	
1:50 @		Planning	
A1		Planning	
RC			
Drawing:		Purpose of Issue:	
19/01/701		Planning	
		Rev:	
		-	

© The Copyright of this drawing is vested with RPC Architectural Designers Ltd. All and is subject to the company granting a license to the Client for use along their project only. This drawing is not to be used for any other purpose without the written consent of RPC Architectural Designers Ltd. Any reproduction or use of this drawing without the written consent of RPC Architectural Designers Ltd. is strictly prohibited.

T. 07909119580 E. contact@rpcad.co.uk W. www.rpcad.co.uk
Company No. 5926515 CMA Registered Practice No. 07507

Mr & Mrs. Everett.

6 Rectory Avenue, Prestwich, M25 1DE

Proposed Plans and Elevations

1:50 @

A1

© The Copyright of this drawing is vested with RPC Architectural Designers Ltd. All and is subject to the company granting a license to the Client for use along their project only. This drawing is not to be used for any other purpose without the written consent of RPC Architectural Designers Ltd. Any reproduction or use of this drawing without the written consent of RPC Architectural Designers Ltd. is strictly prohibited.

