



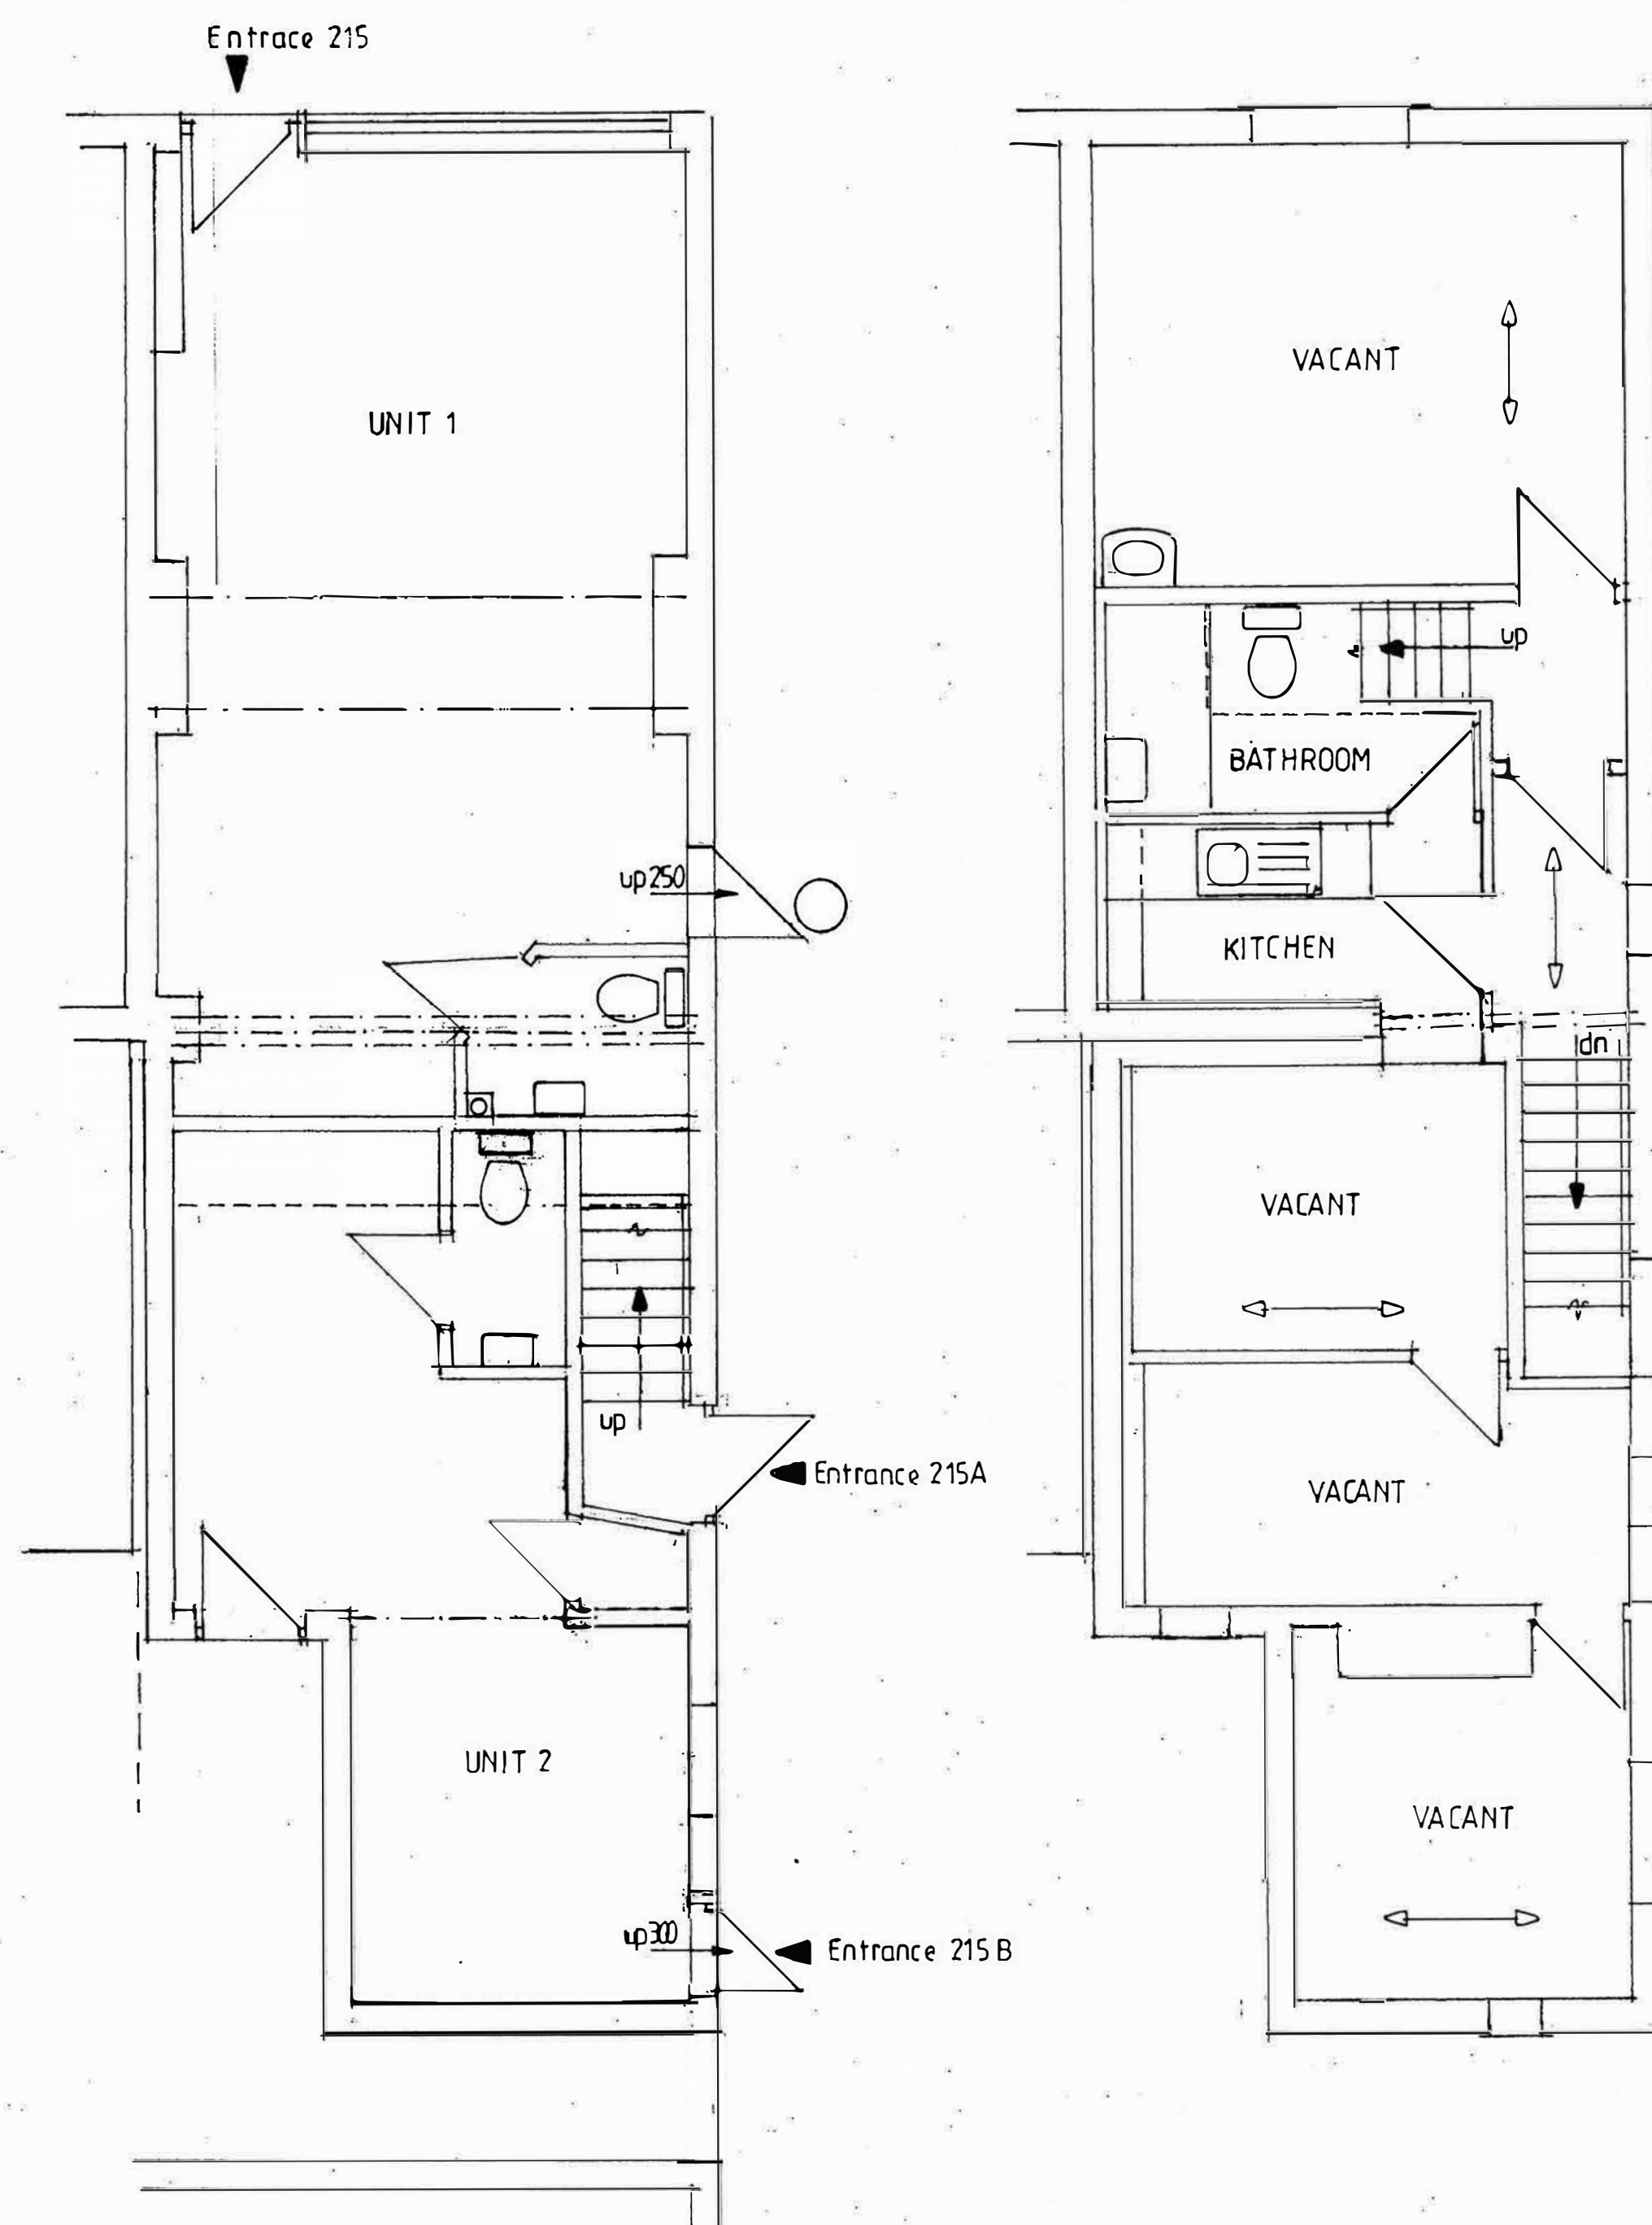

FIRST FLOOR PLAN


SECOND FLOOR PLAN

SIDE ELEVATION

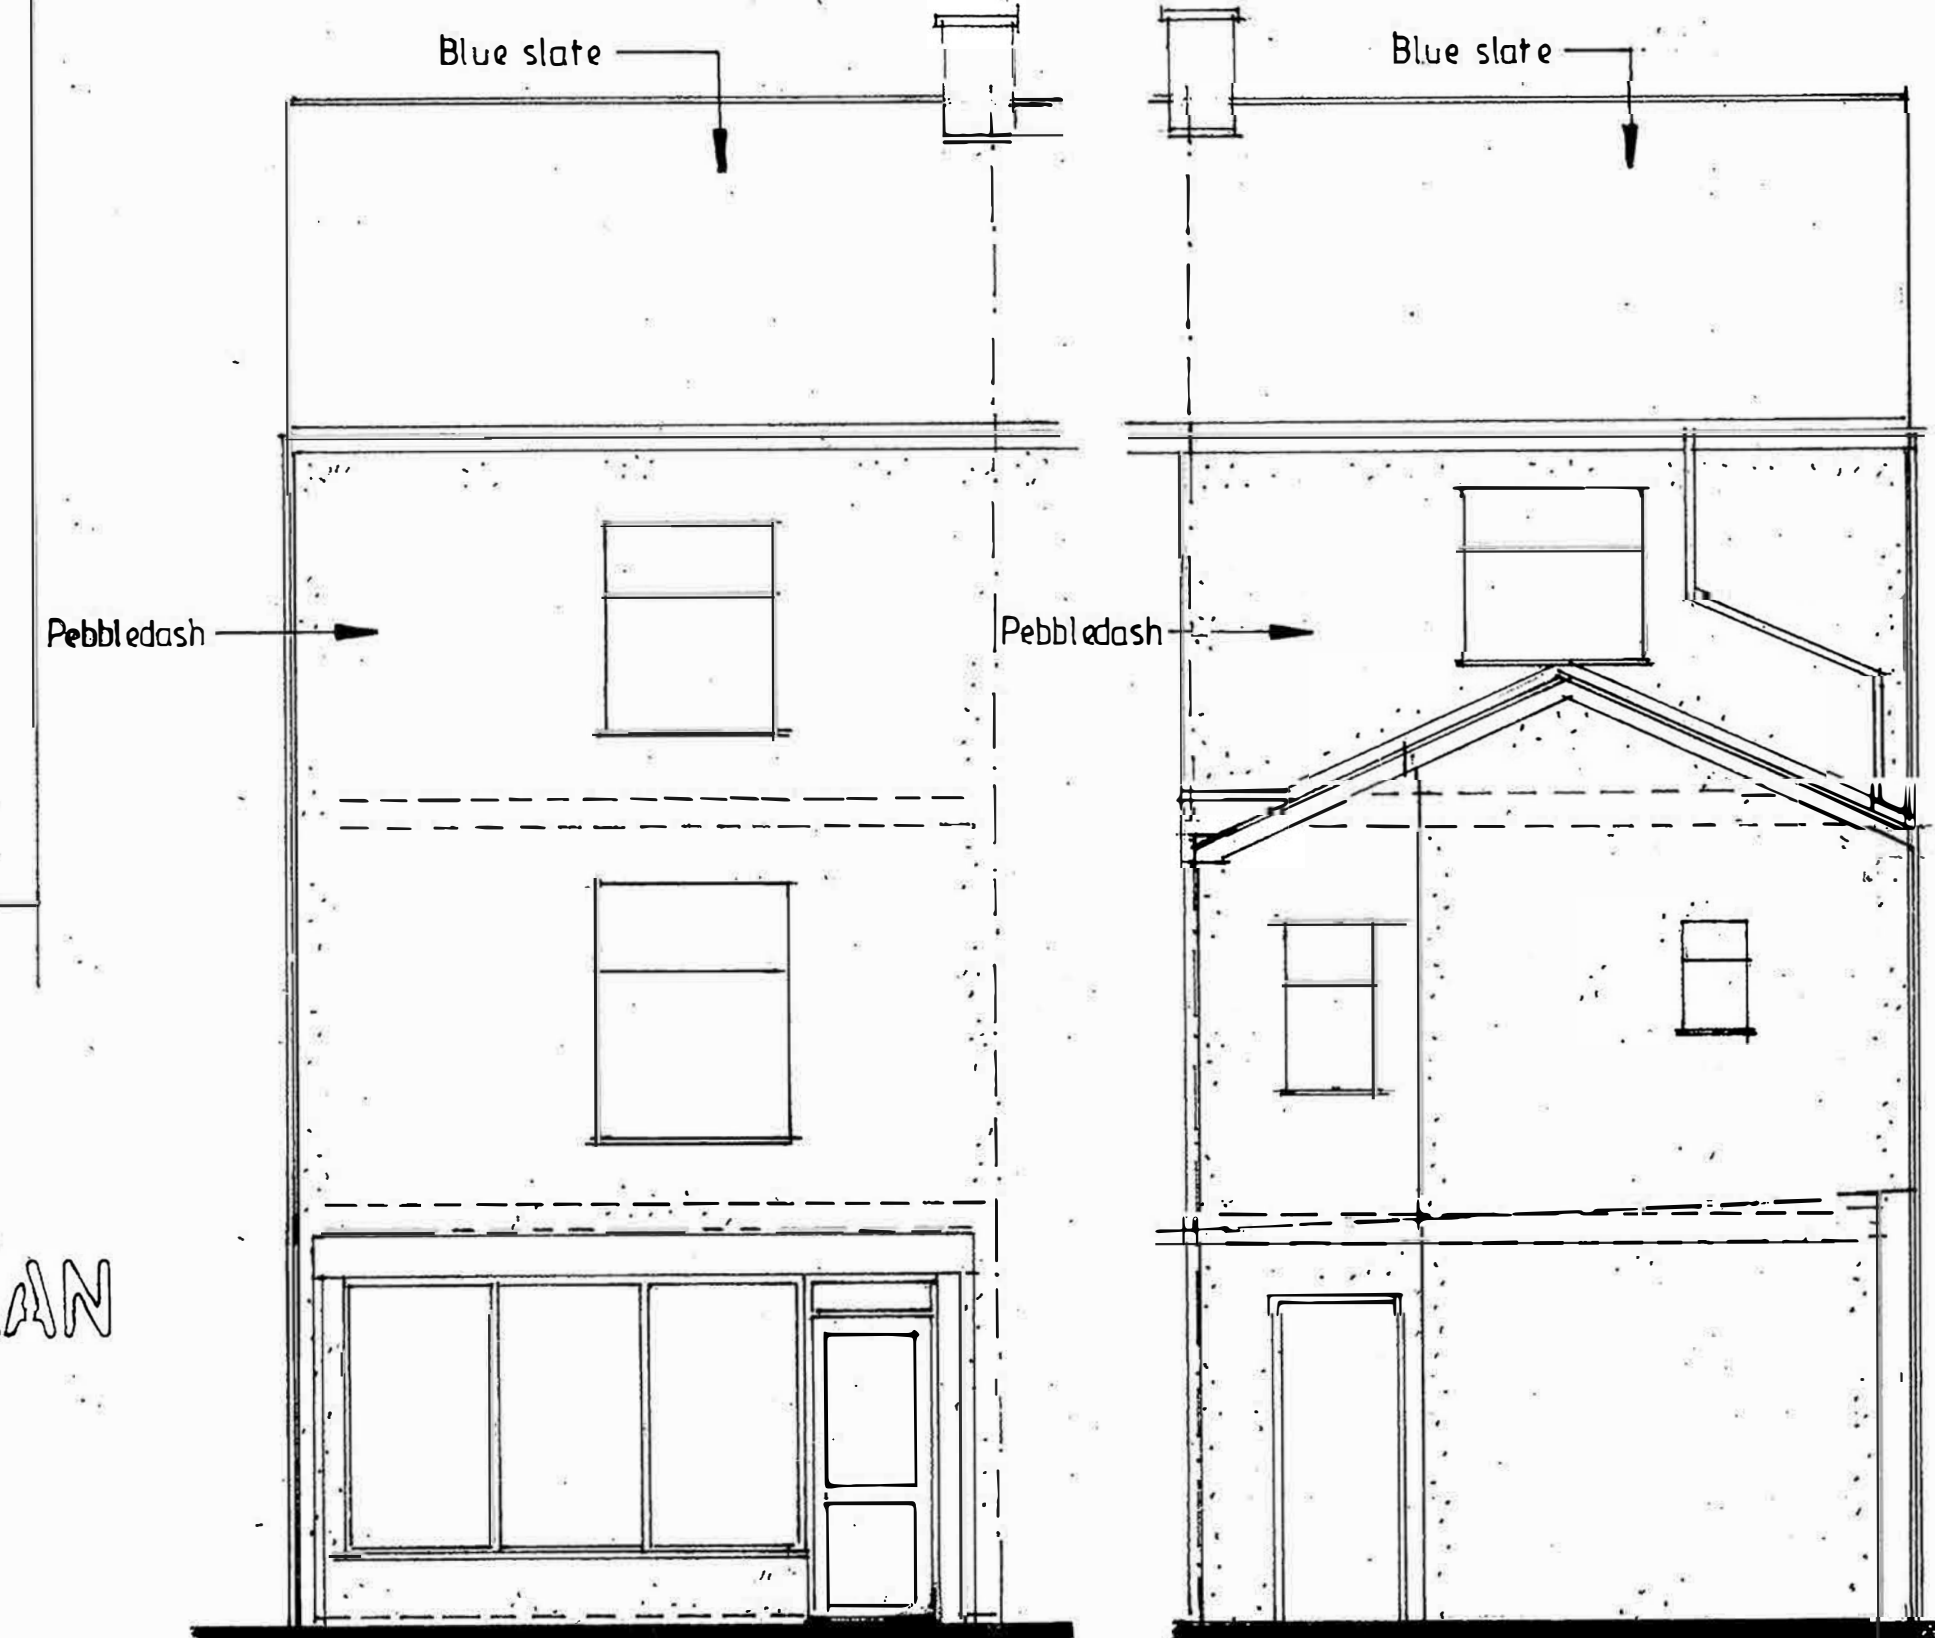

FRONT ELEVATION

REAR ELEVATION

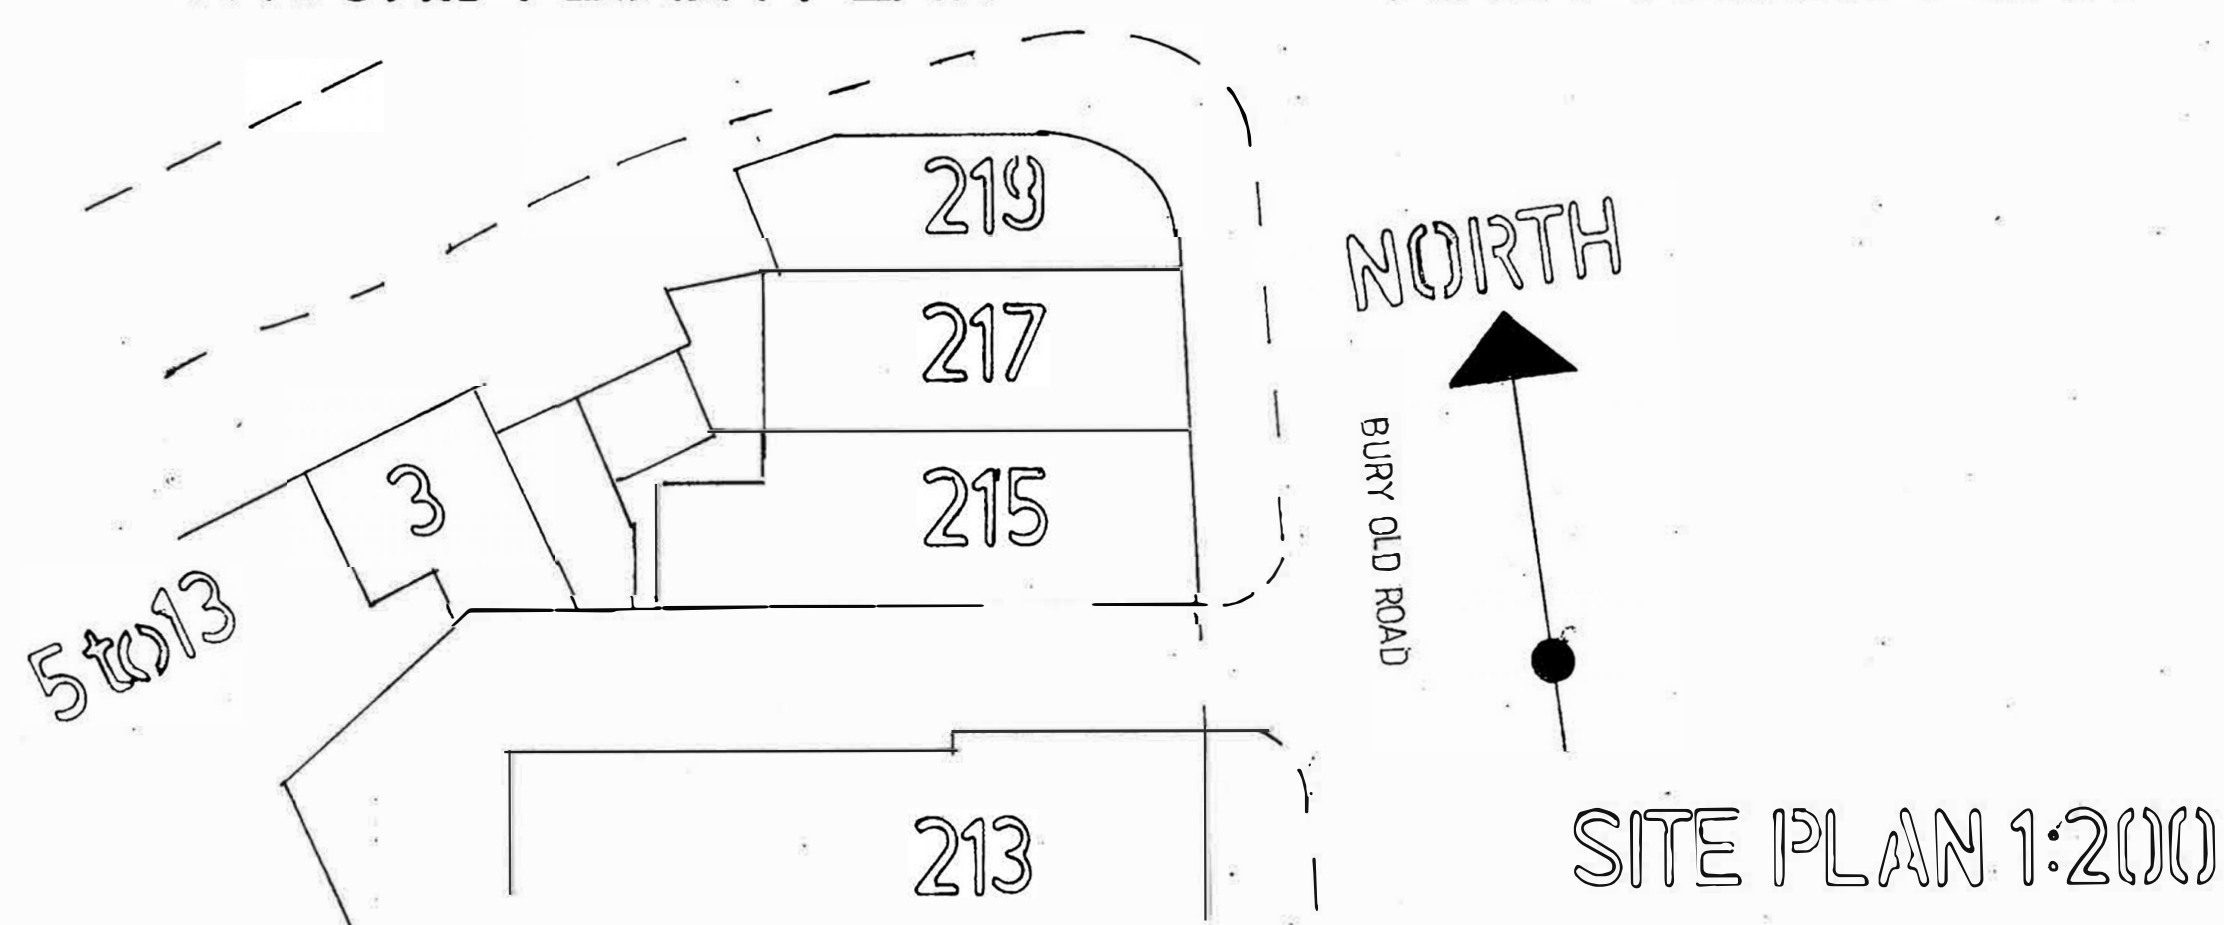

PROPOSED SELF -
CONTAINED FLATS
ABOVE SHOPS

FOR SIMON McGUINESS
AT 215 BURY OLD ROAD
PRESTWICH
M25 1JF

ADRIAN HUGHES
ARCHITECTURAL SERVICES

DATE OCT. 2022

SCALE 1:50 1:100

DRAWING NO.

1/26/2022

EXISTING FLOOR PLANS, ELEVATIONS AND SECTION 1:50