


This drawing is subject to COPYRIGHT and should not be altered, copied or reproduced without the prior consent of Currie & Brown.

Notes:

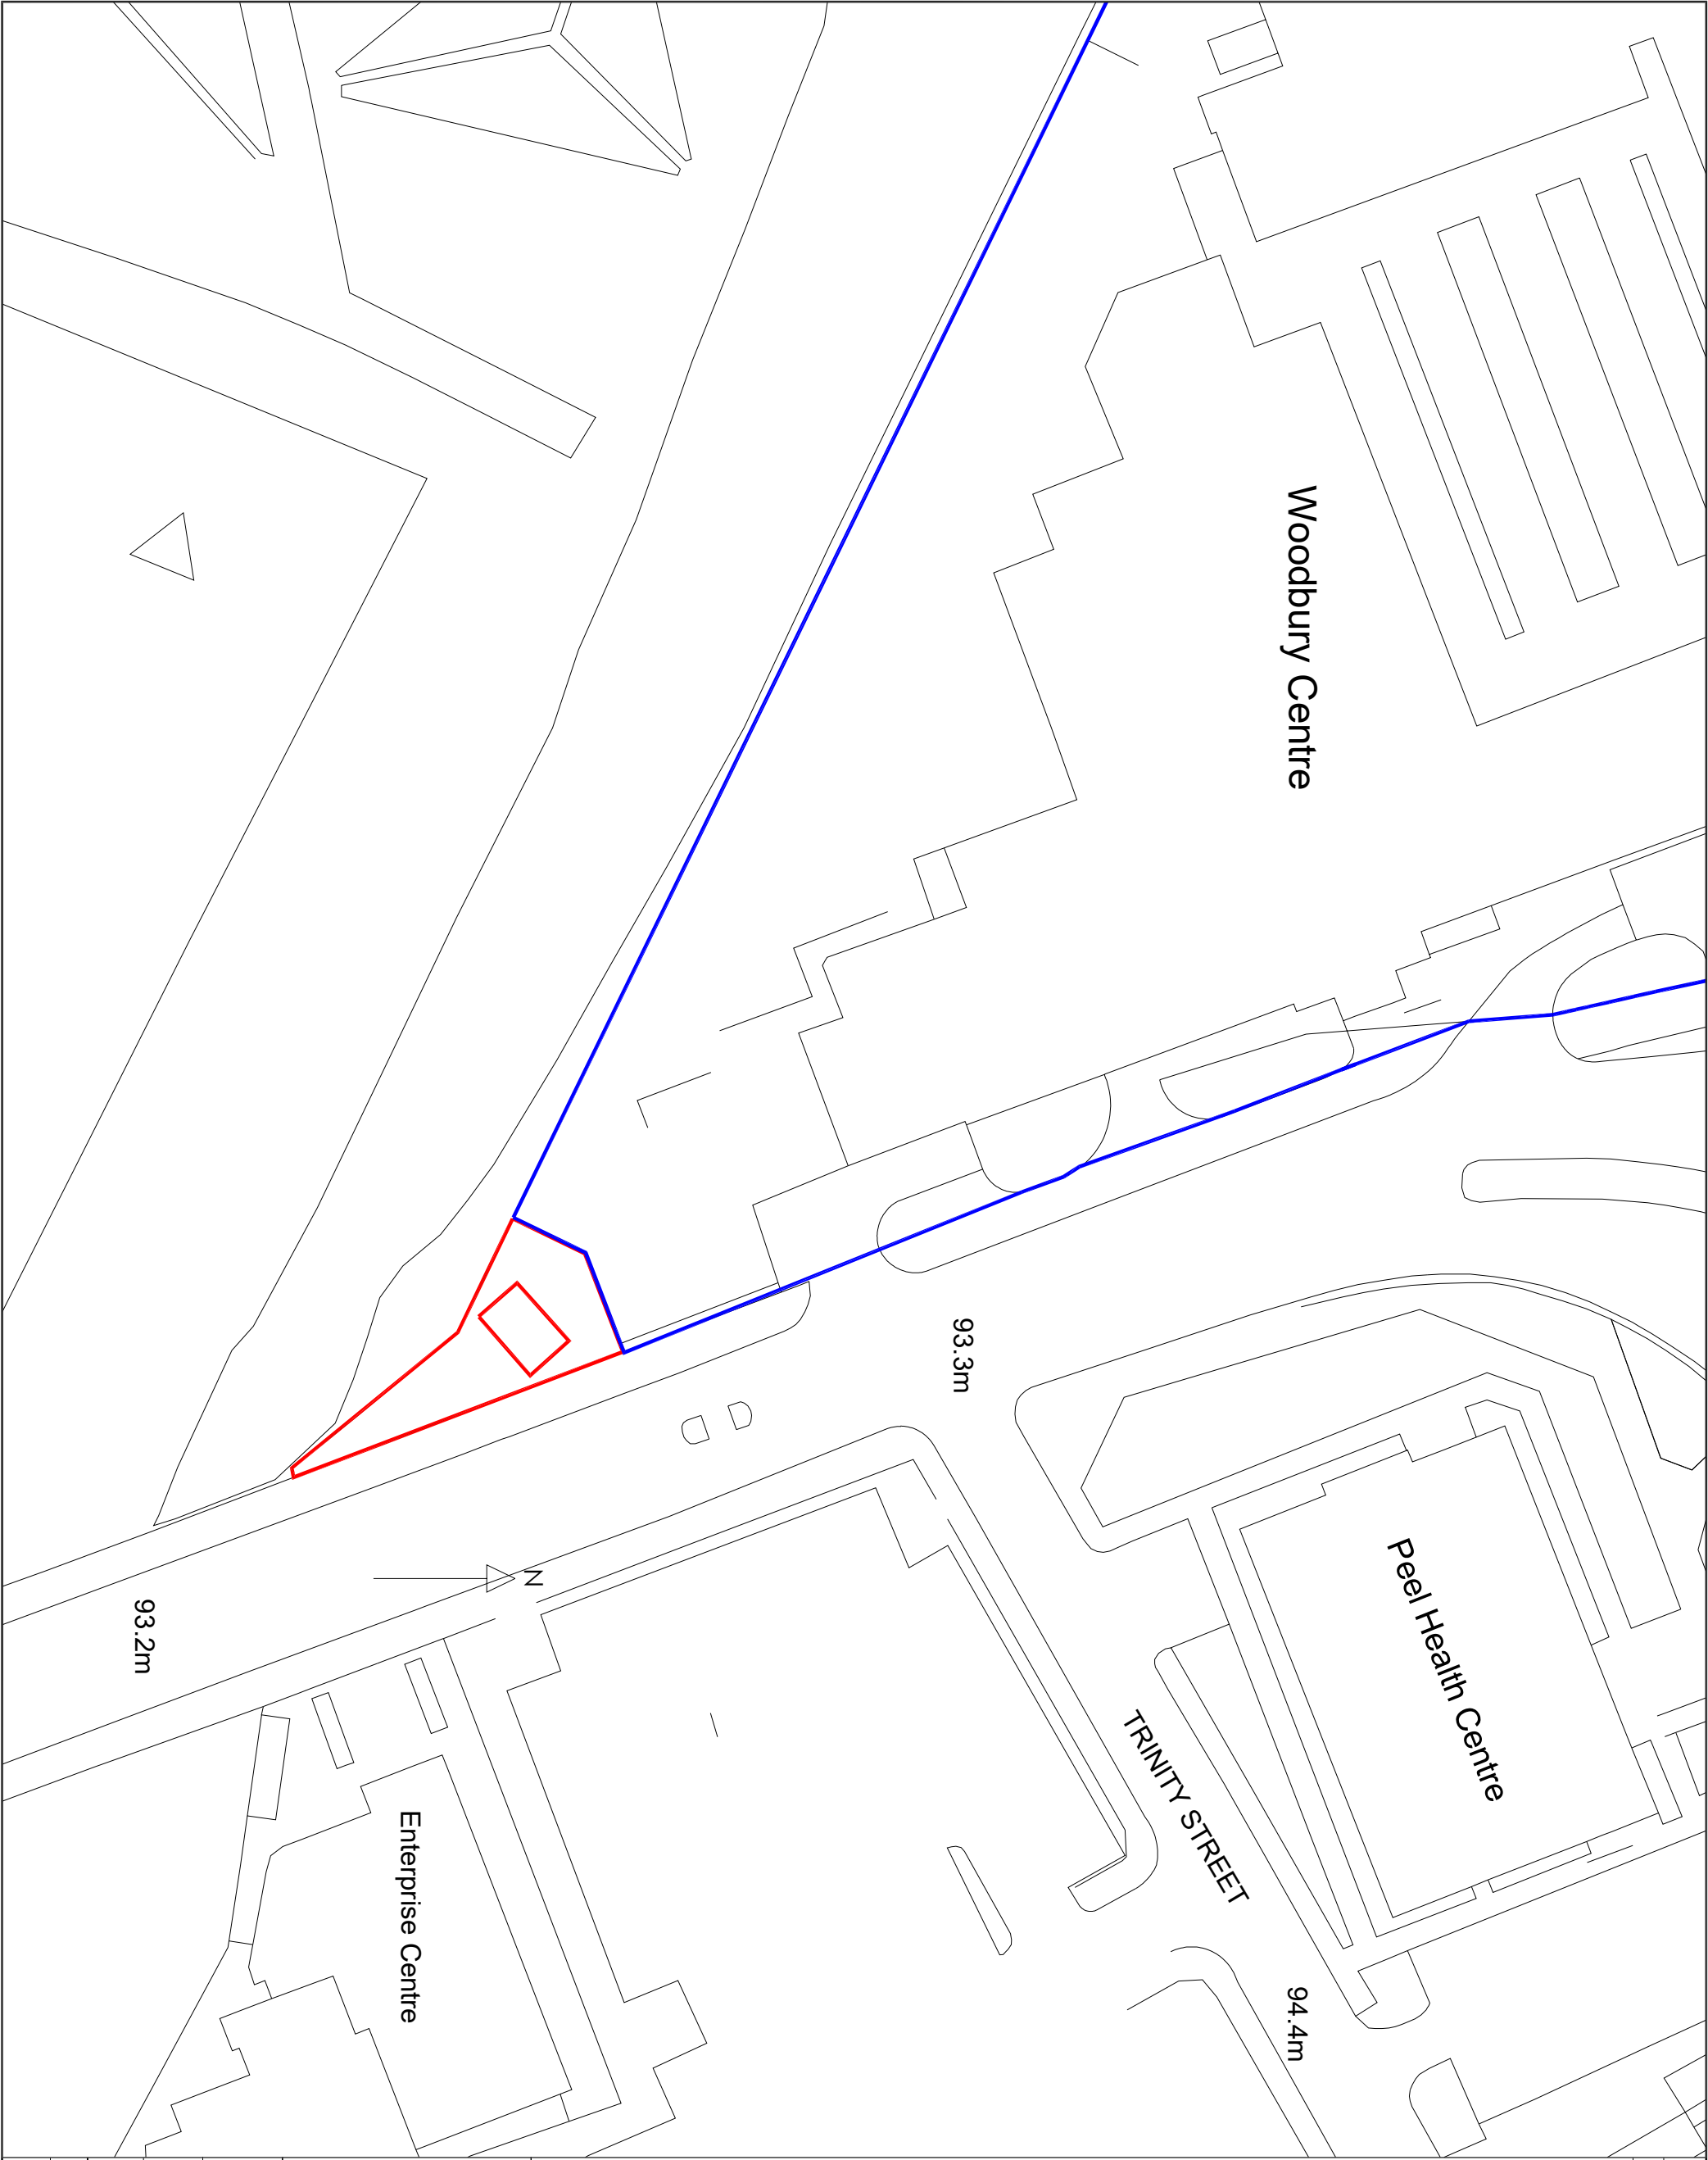

 Currie & Brown Currie and Brown Eastgate Castle Street M3 4LZ Tel: +44161 832 9497 www.curriebrown.com			
CLIENT: Bury College SITE: Woodbury Centre, Market Street, Bury, BL9 0BG			
TITLE: Site plan			
SCALE AT A3:	DATE:	DRAWN:	CHECKED:
1:500	26/01/22	DL	DK
PROJECT NO:	DRAWING NO:	REVISION:	
4101351	003	1	