



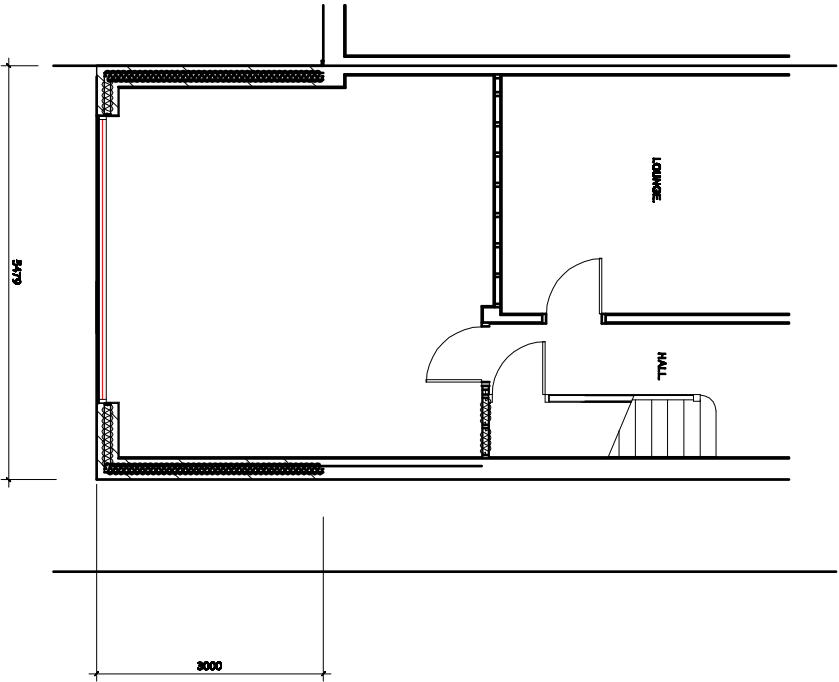

PROPOSED GROUND FLOOR PLAN.

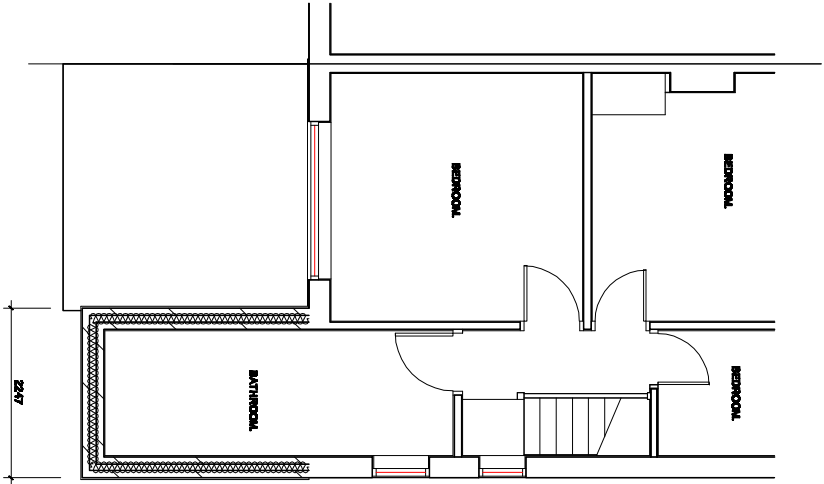

PROPOSED FIRST FLOOR PLAN.

Revision	Title :	Project :	MTC Designs
	PROPOSED TWO AND SINGLE STOREY REAR EXTENSIONS.	12, CARDIGAN DRIVE, BURY, BL9 9LG	Scale 1:100 @ A3 Date: June 2022
			31 Eastern Drive Dublin D12 6TB T: 01204 418714, M: 07702828714 Email: info@mtcdesign.com
			Drawing No: P03