




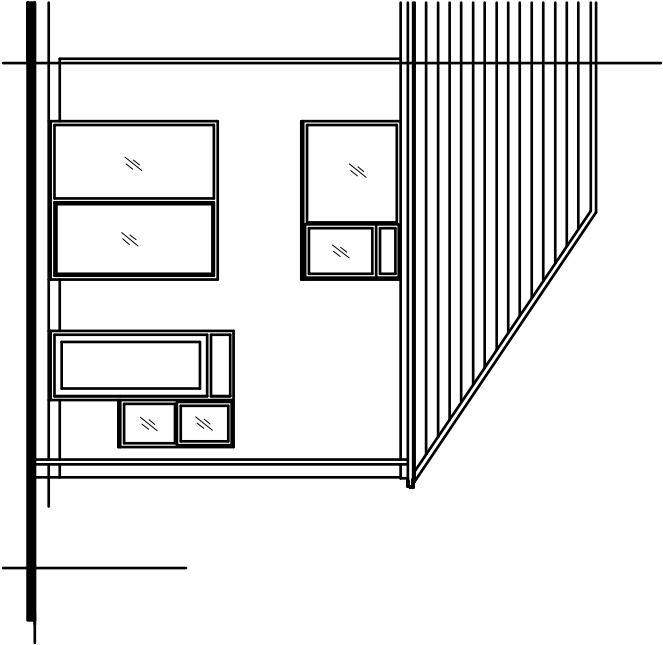


EXISTING REAR ELEVATION.

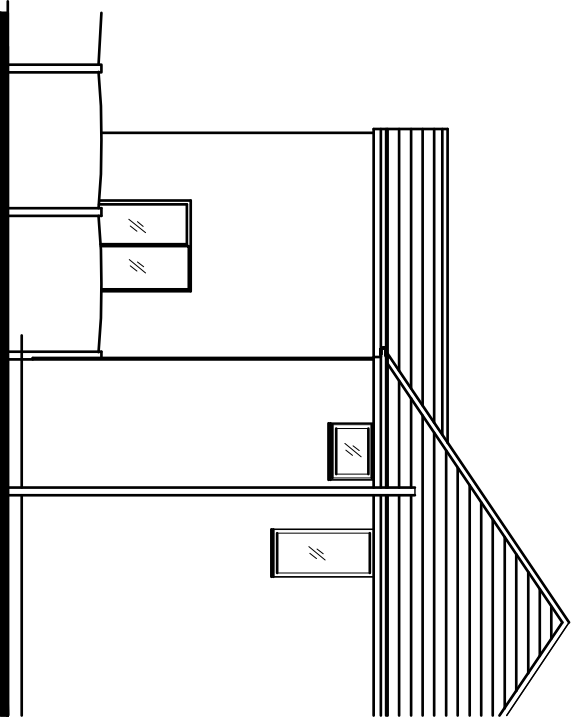

EXISTING SIDE ELEVATION.

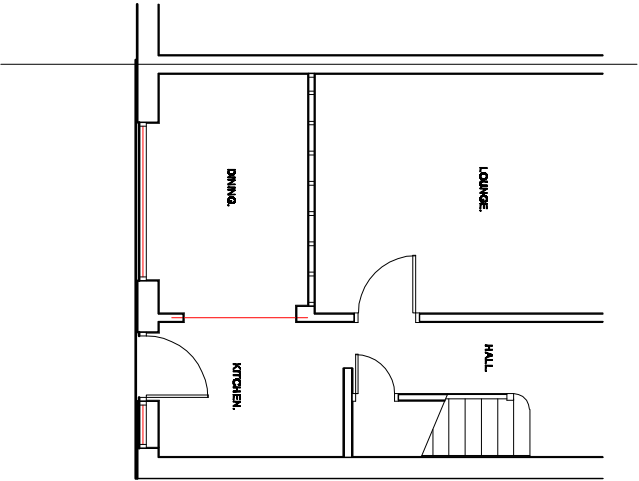

EXISTING GROUND FLOOR PLAN.

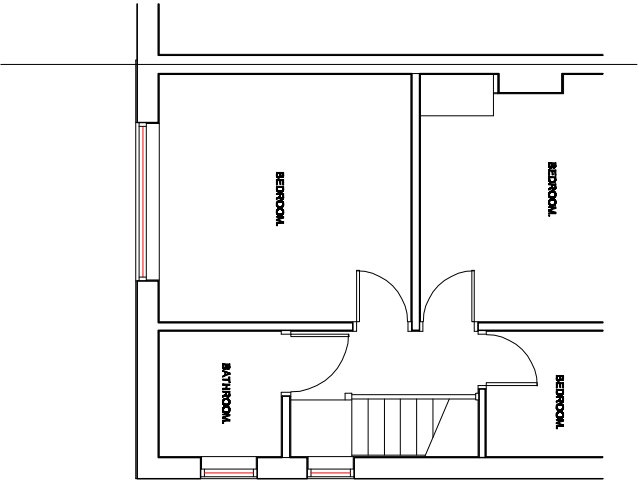

EXISTING FIRST FLOOR PLAN.

Revision	Title :	Project :	MTC Designs
	PROPOSED TWO AND SINGLE STOREY REAR EXTENSIONS.	12, CARDIGAN DRIVE, BURY, BL9 9LG	31 Exford Drive Sutton BL2 6TB T: 01284 418714 M: 0778255514 Email: mitch@mtcdesign.co.uk
			Scale 1:100 @ A3 Date: June 2022.
			Drawing No: P01